


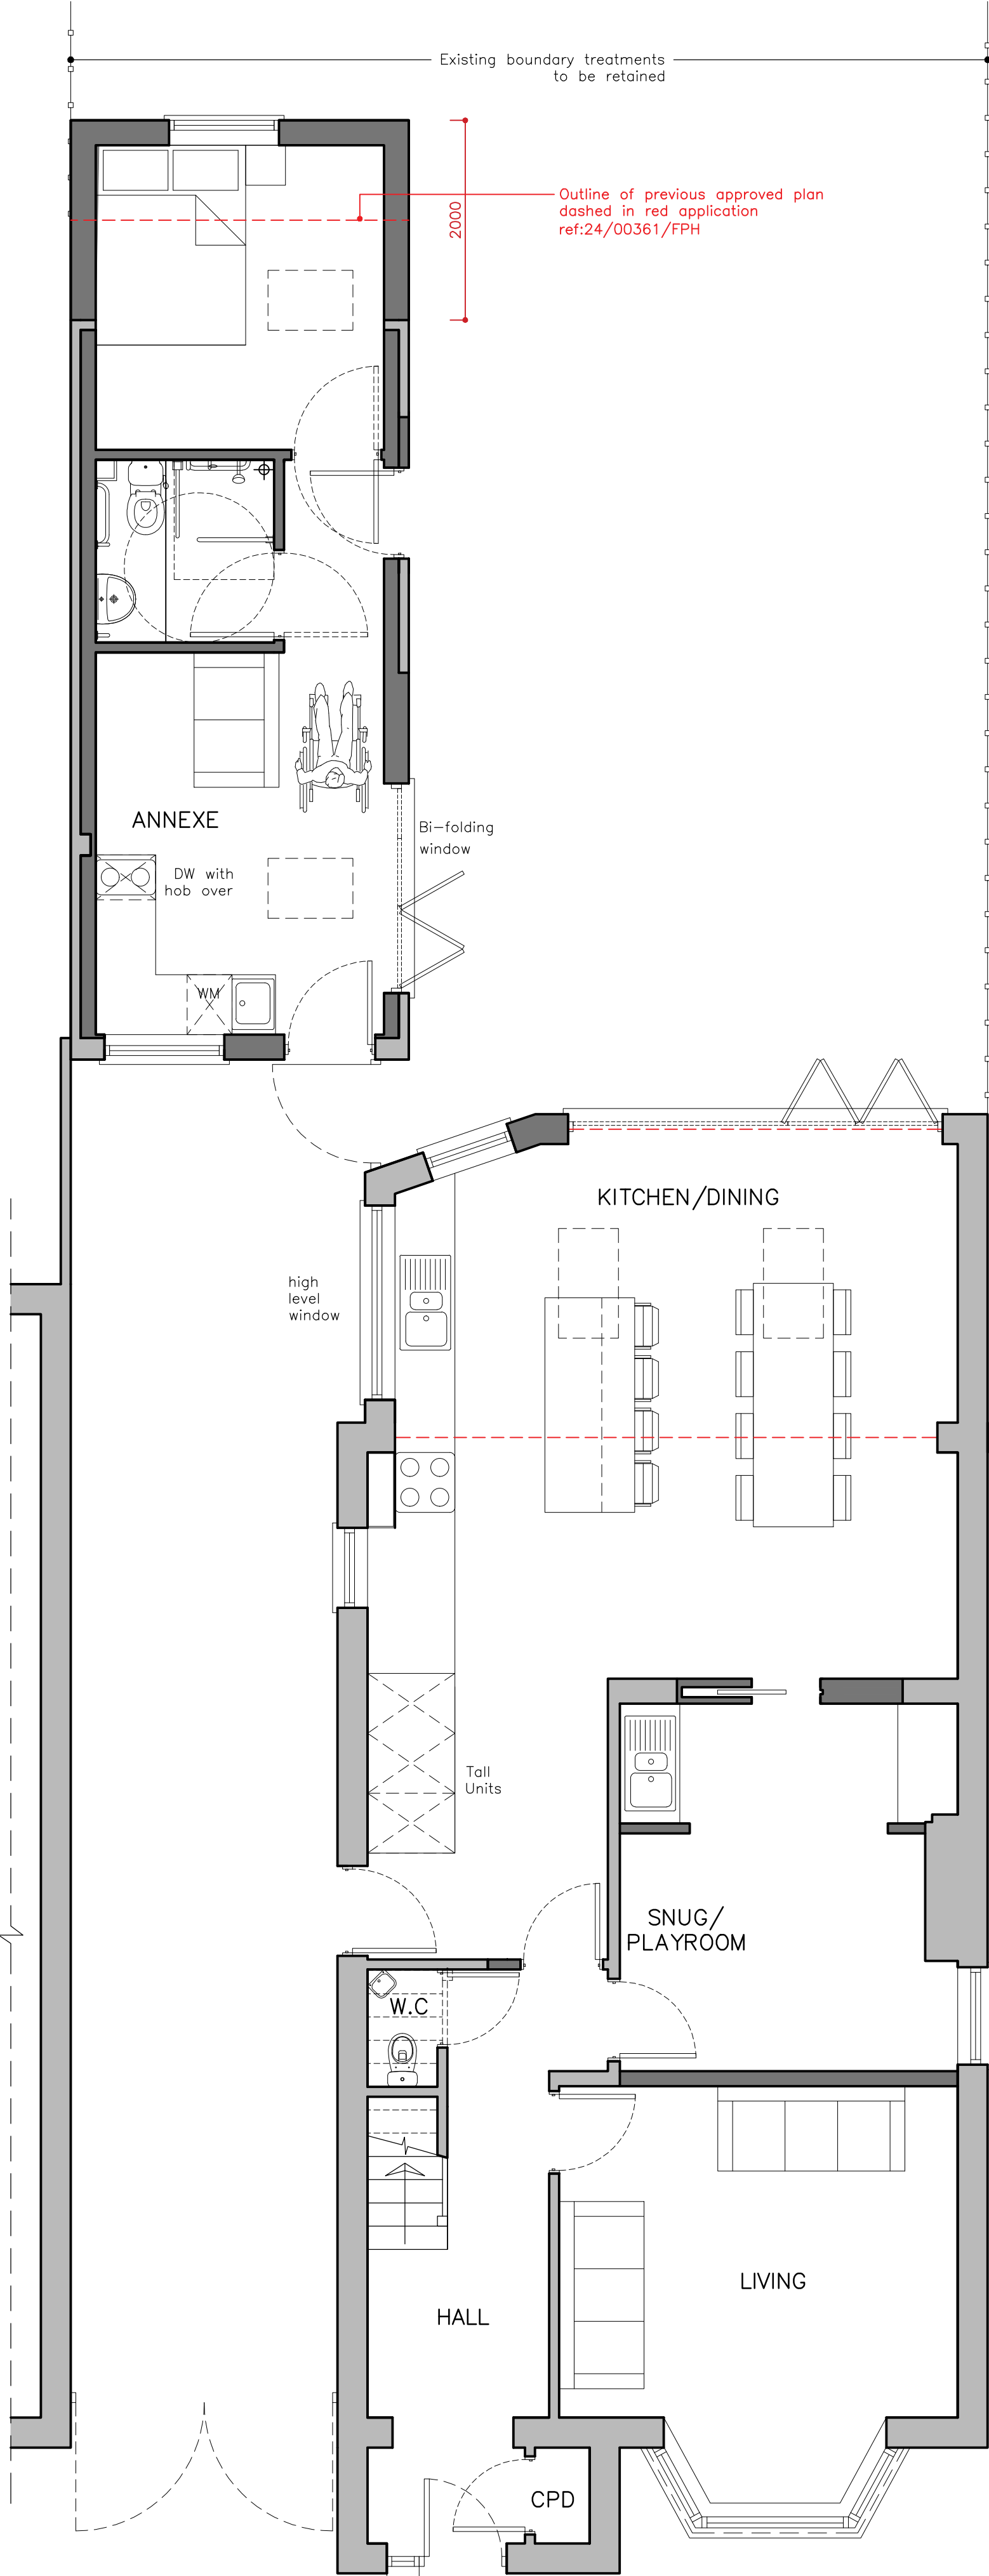


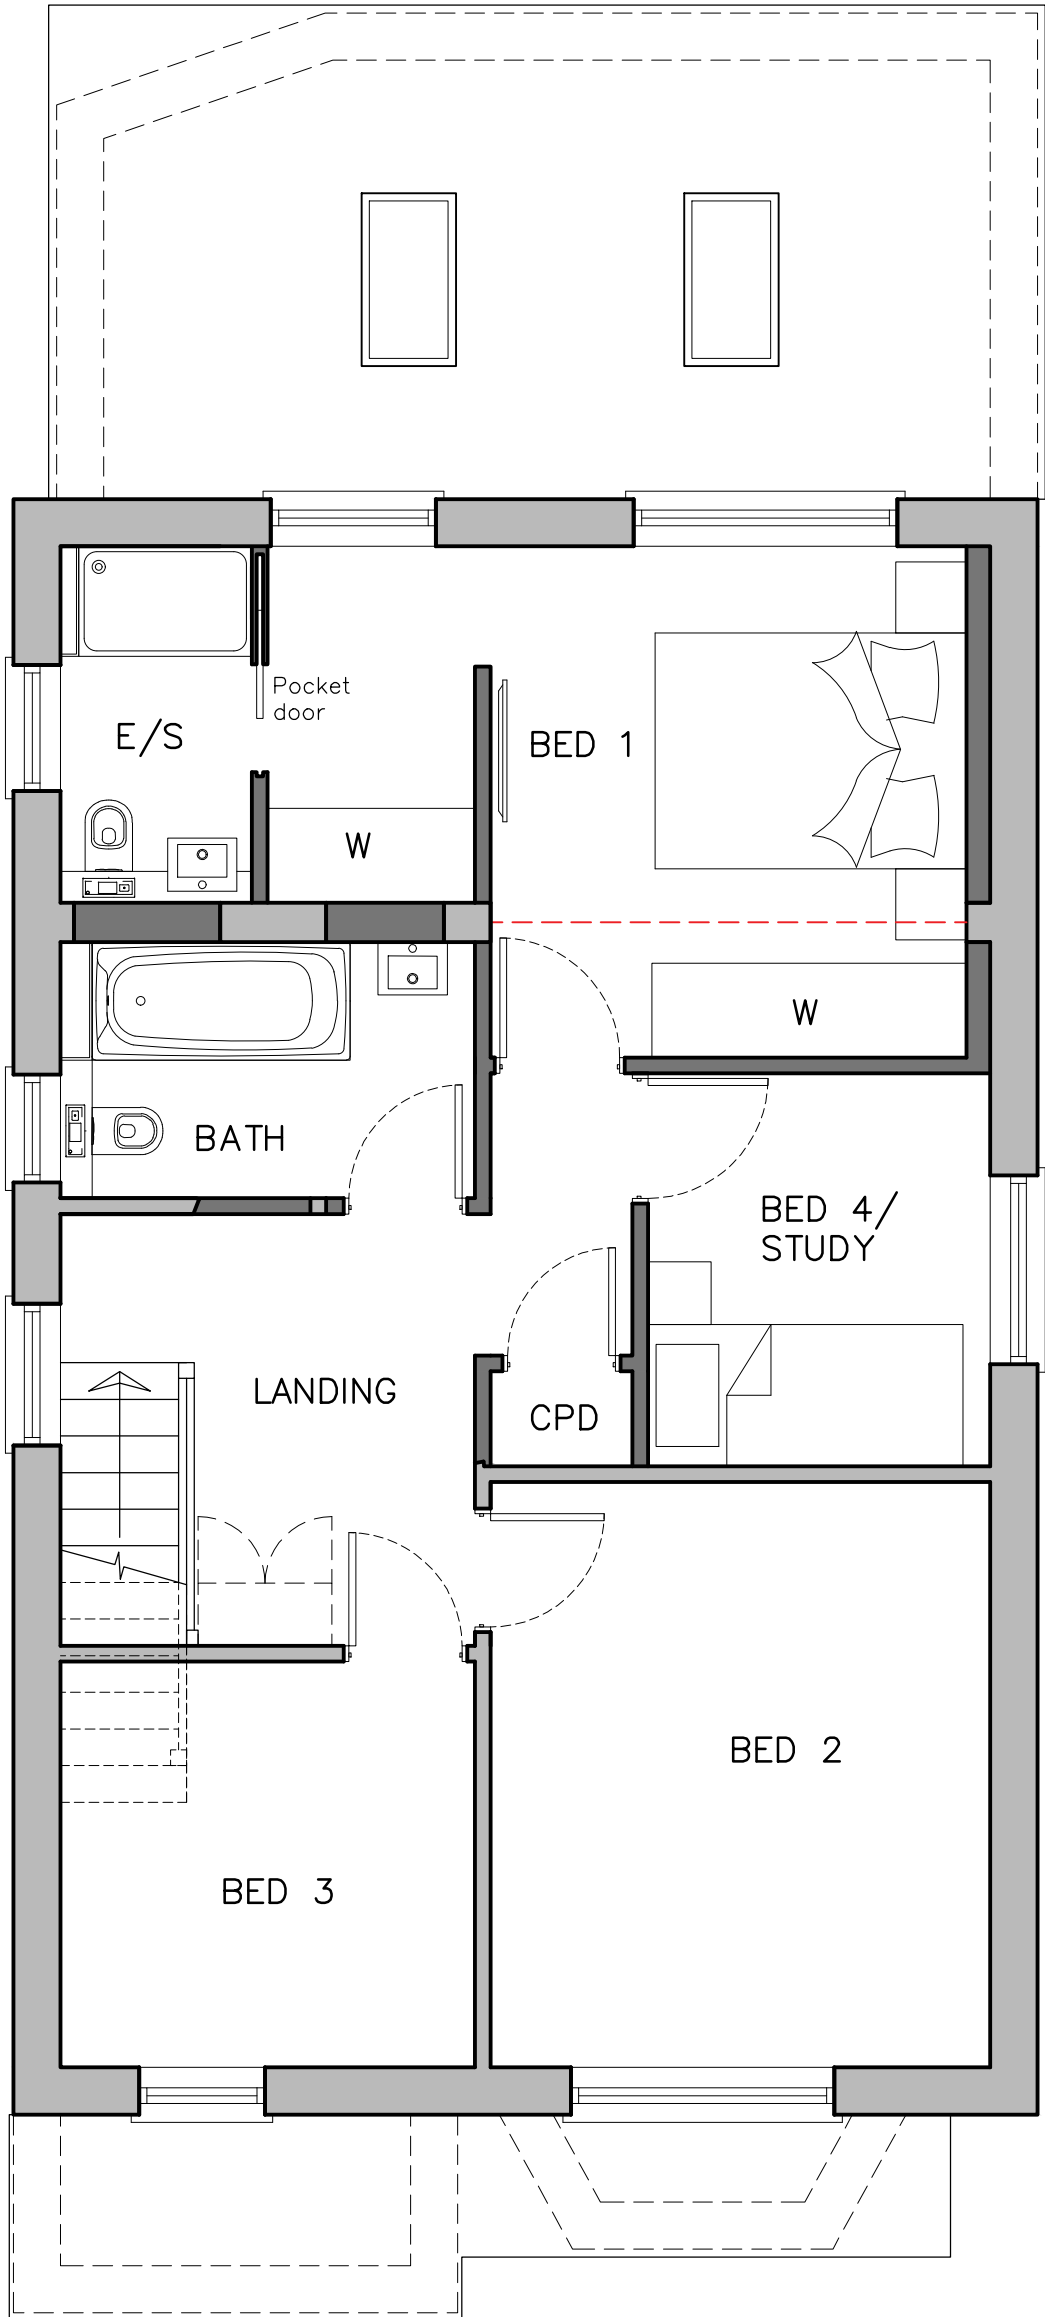


EXISTING & PROPOSED PLANS & ELEVATIONS
1: 50@A1

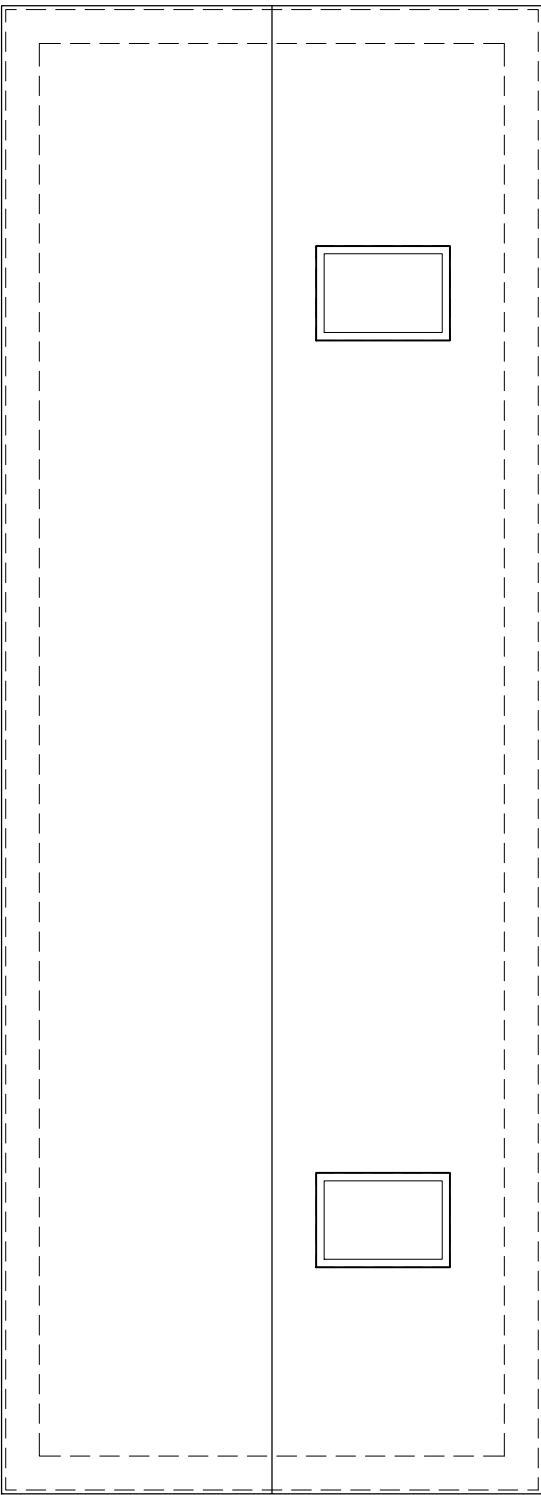

PROPOSED GROUND FLOOR PLAN
1: 50@A1

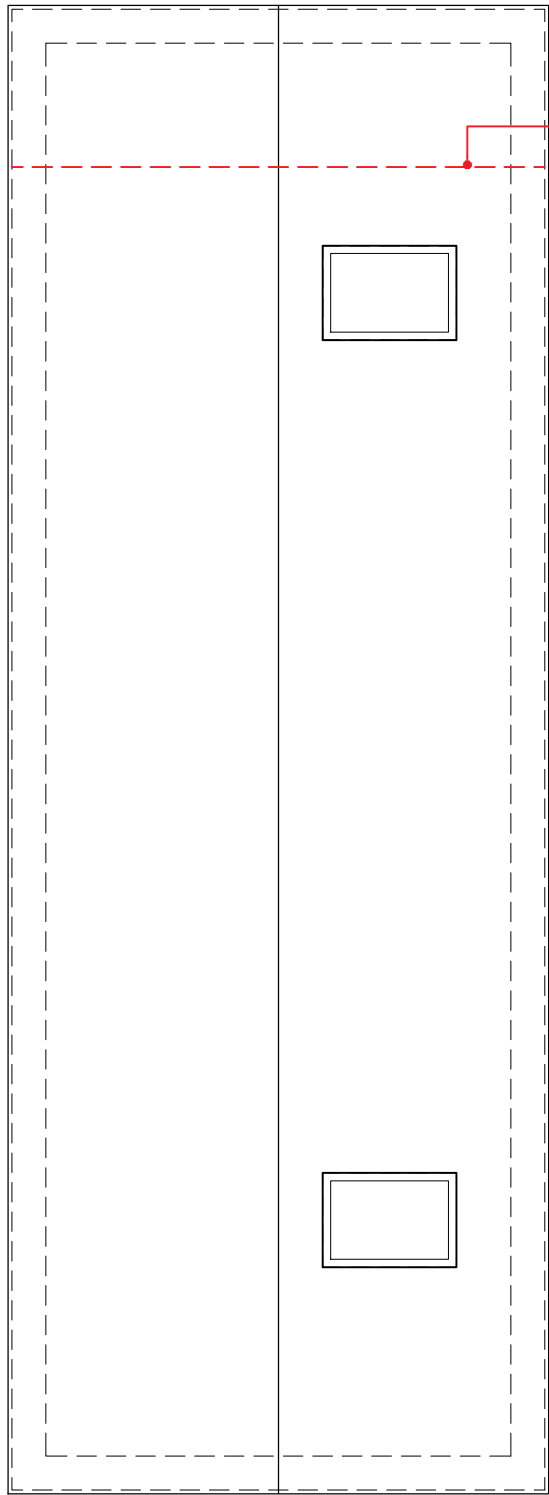


PROPOSED FIRST FLOOR PLAN
1: 50@A1

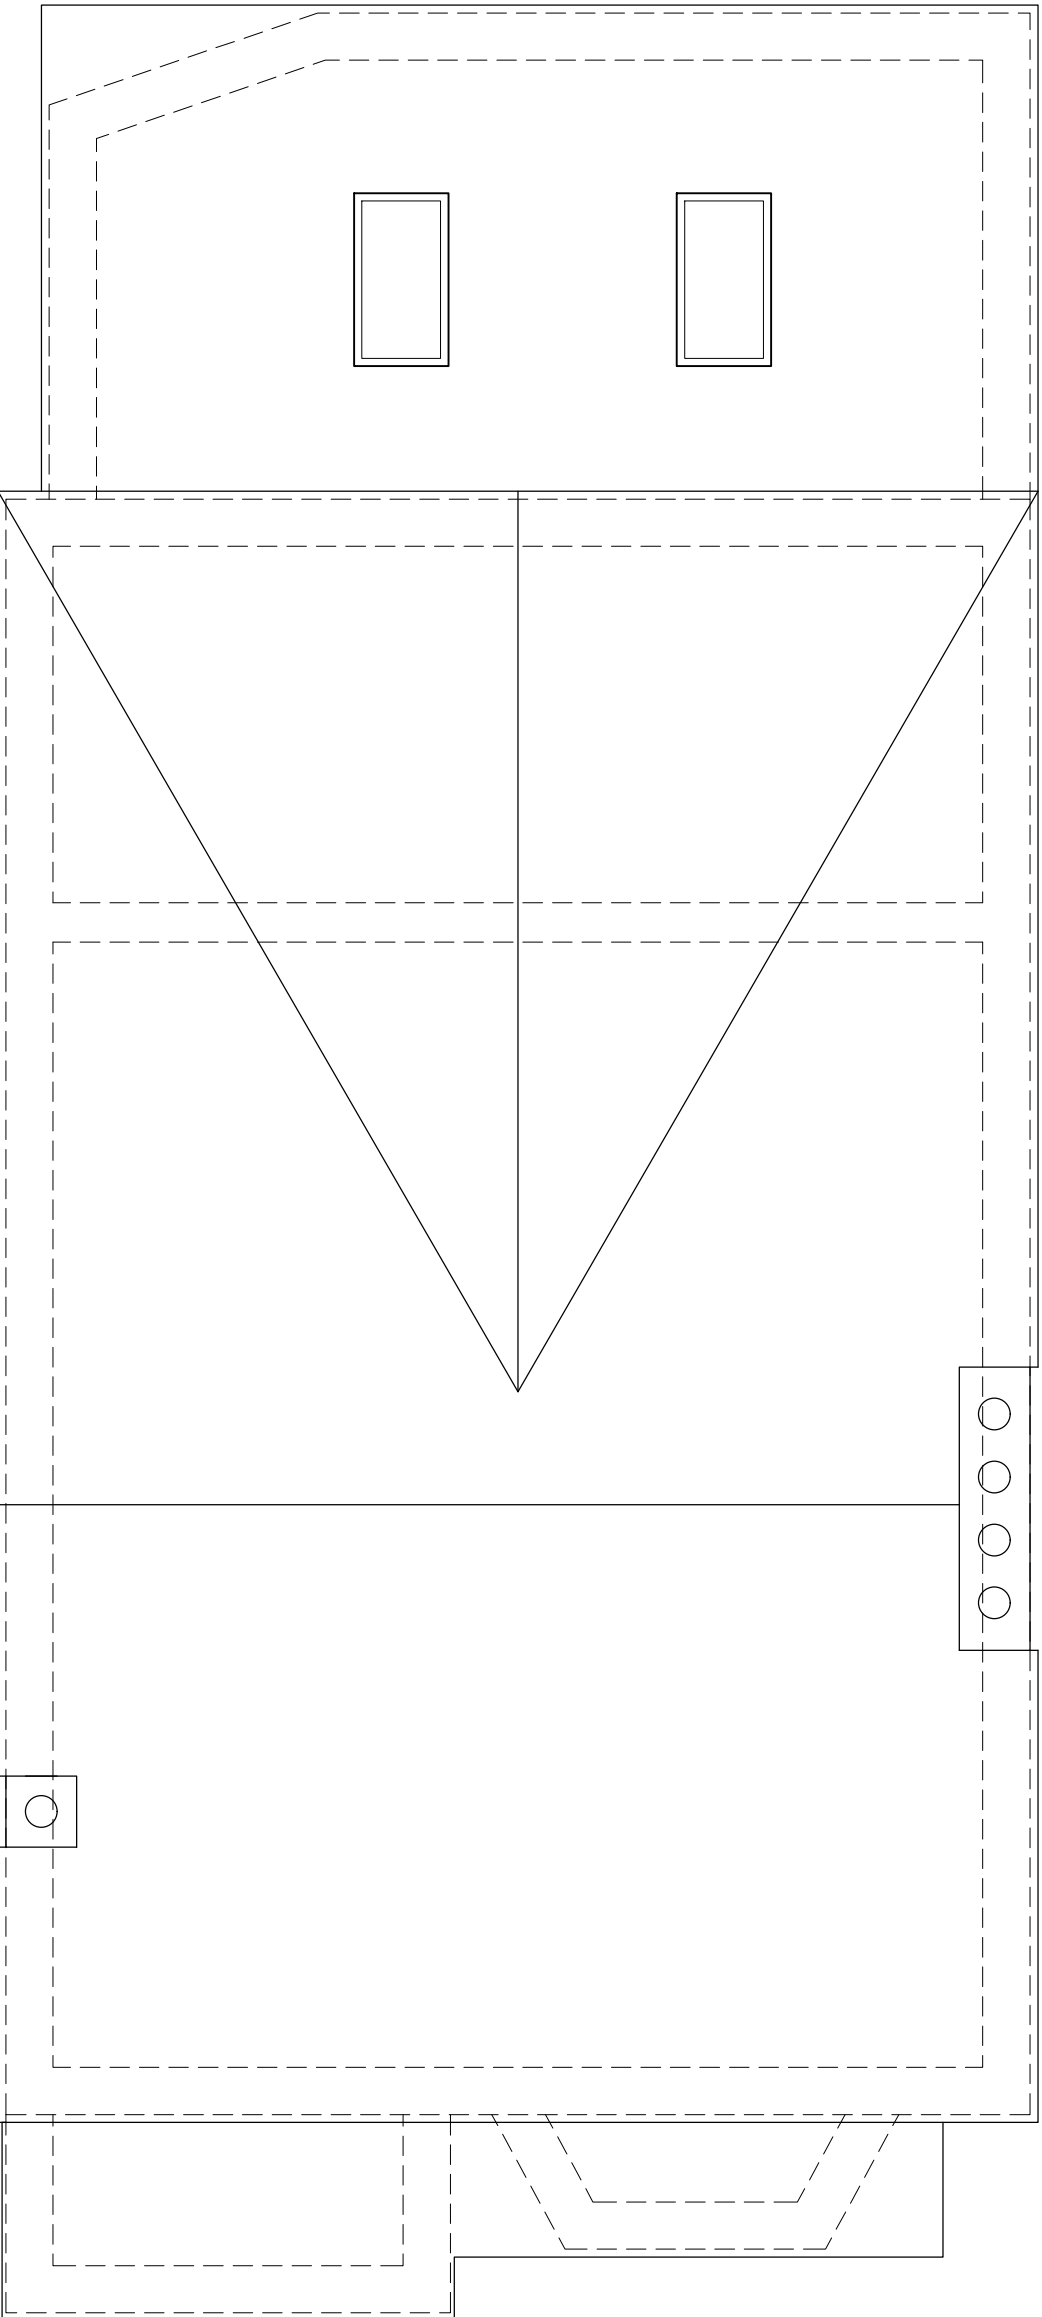

PROPOSED ROOF PLAN
1: 50@A1

B Plans amended to show additional depth to annexe.
A Side window added to kitchen.

06/12/24
04/04/24

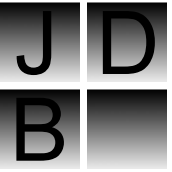

JDB Design
E:jdbdesign@hotmail.co.uk
T:07875595257

Project 52 Balmoral Road, Hitchin	Scale As shown @A1	Date Nov 23	Drawn JB	Checked XXX
Title Proposed Plans	Drawing No. 178/23/102			Revision B