




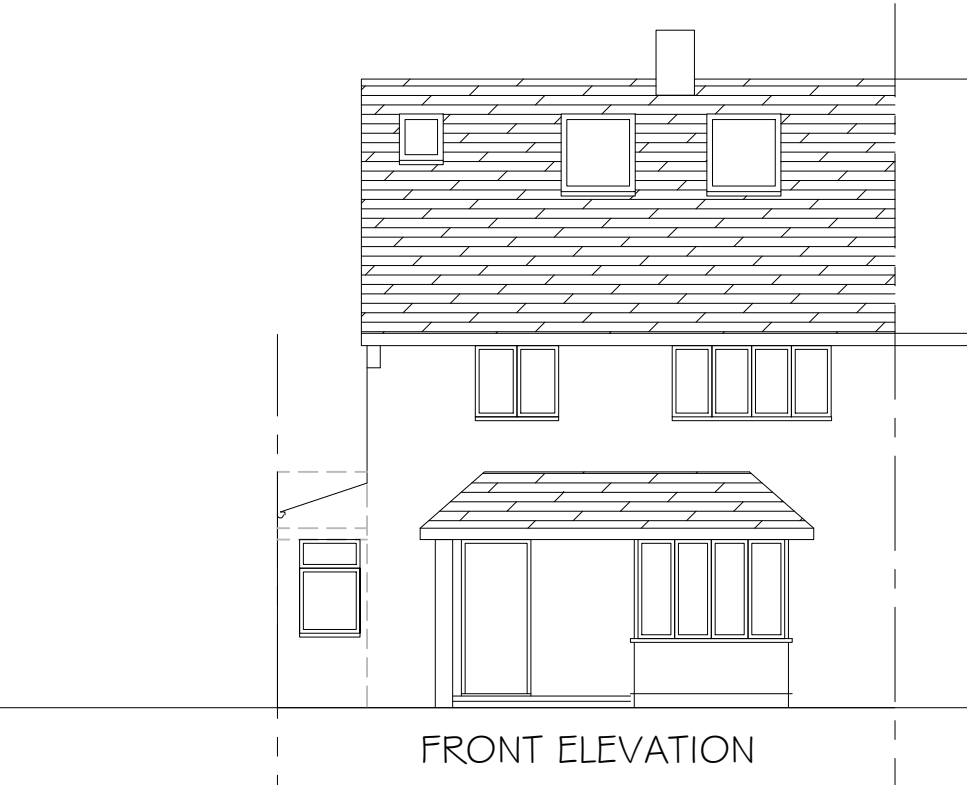



FRONT ELEVATION

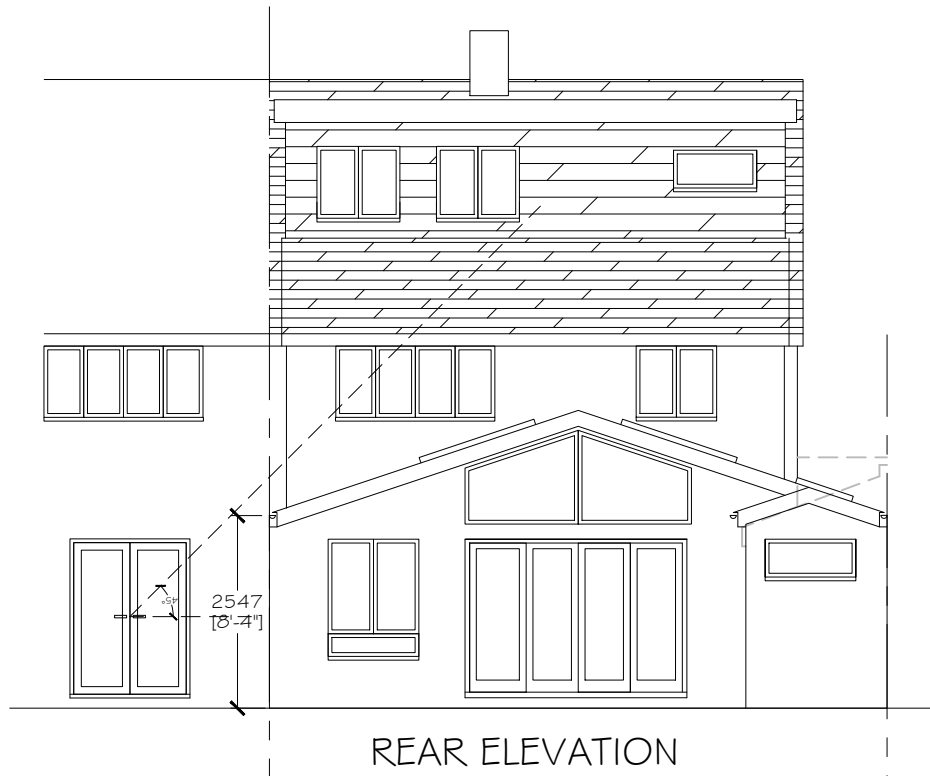


REAR ELEVATION

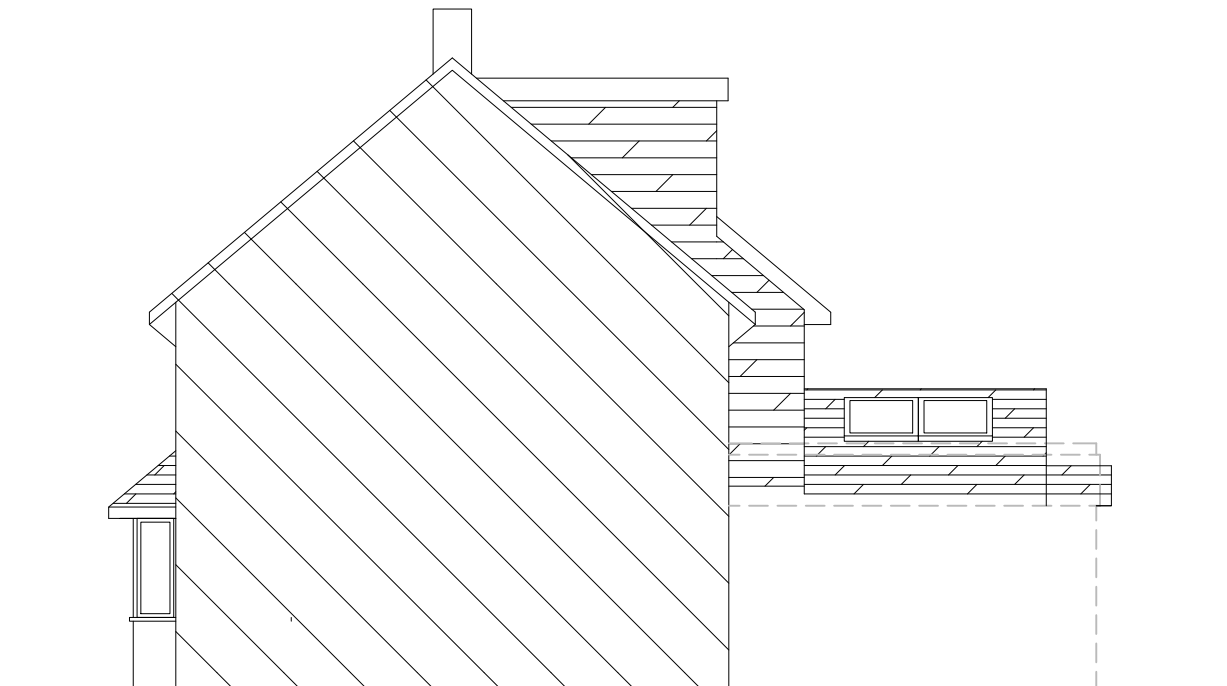


SIDE ELEVATIONS

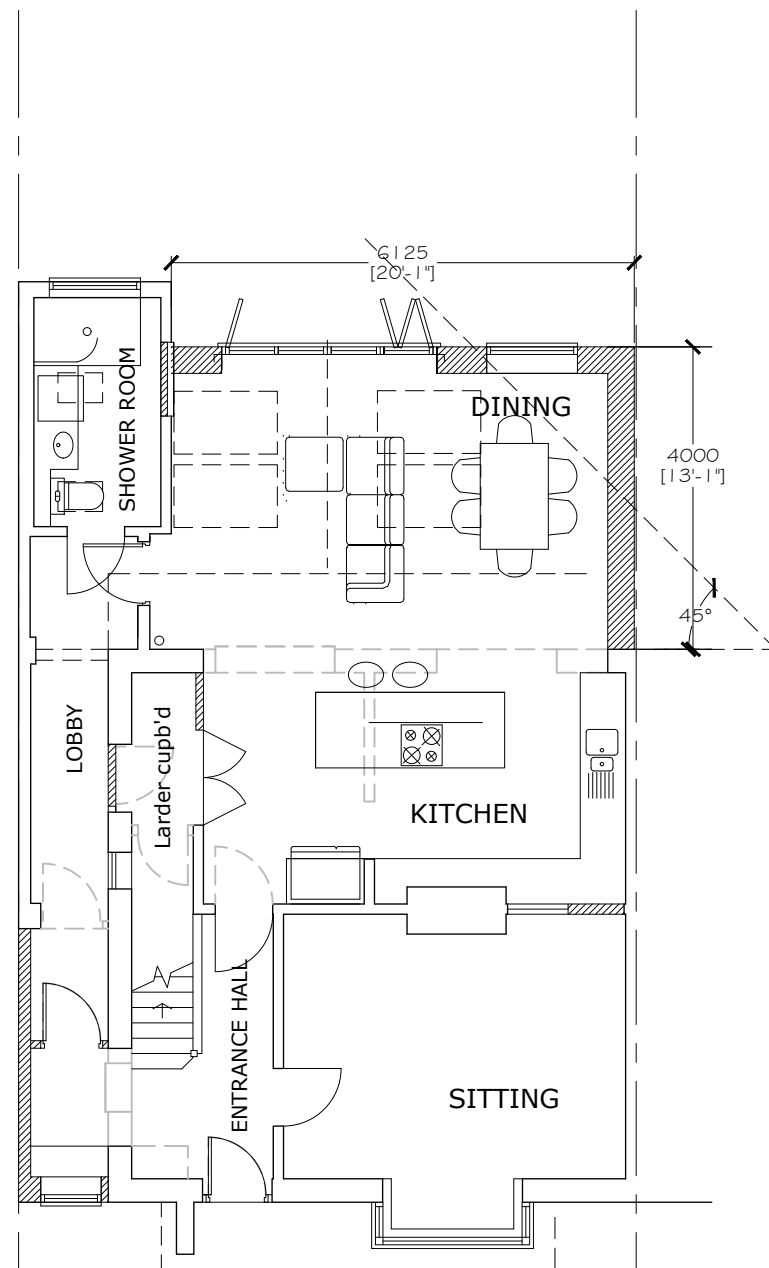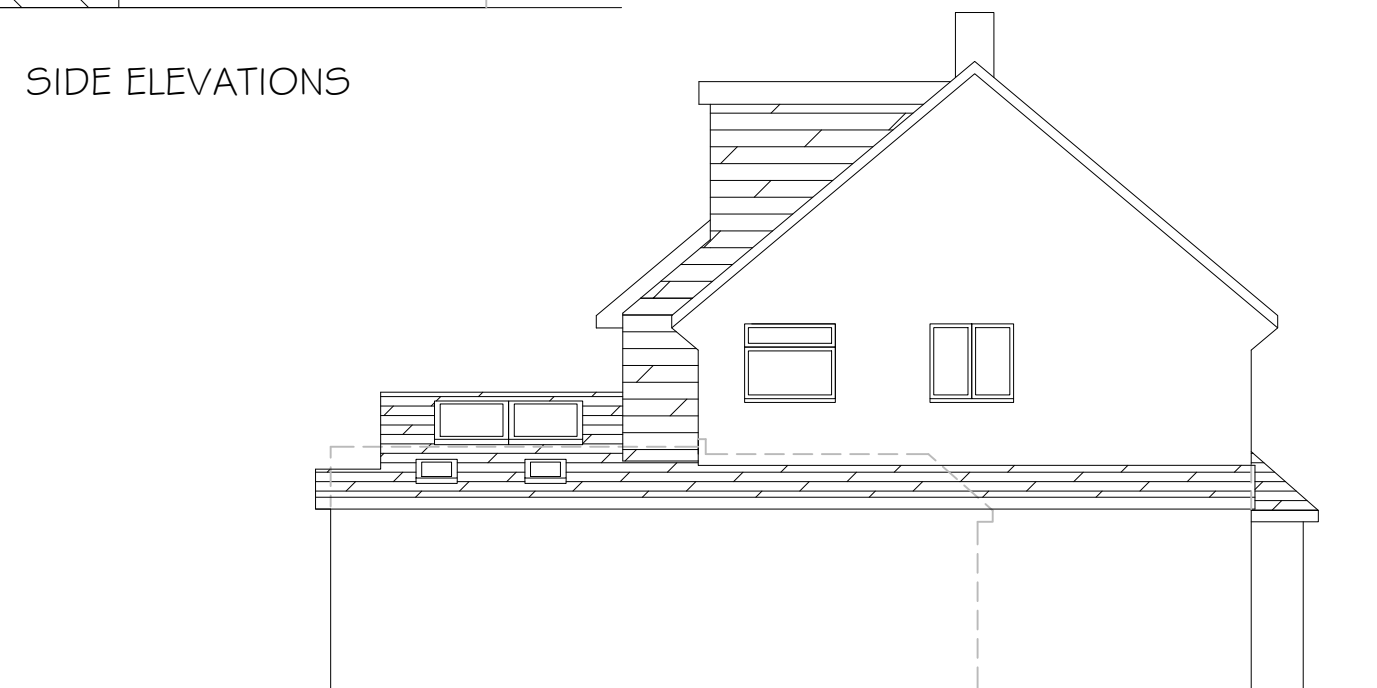


GROUND FLOOR

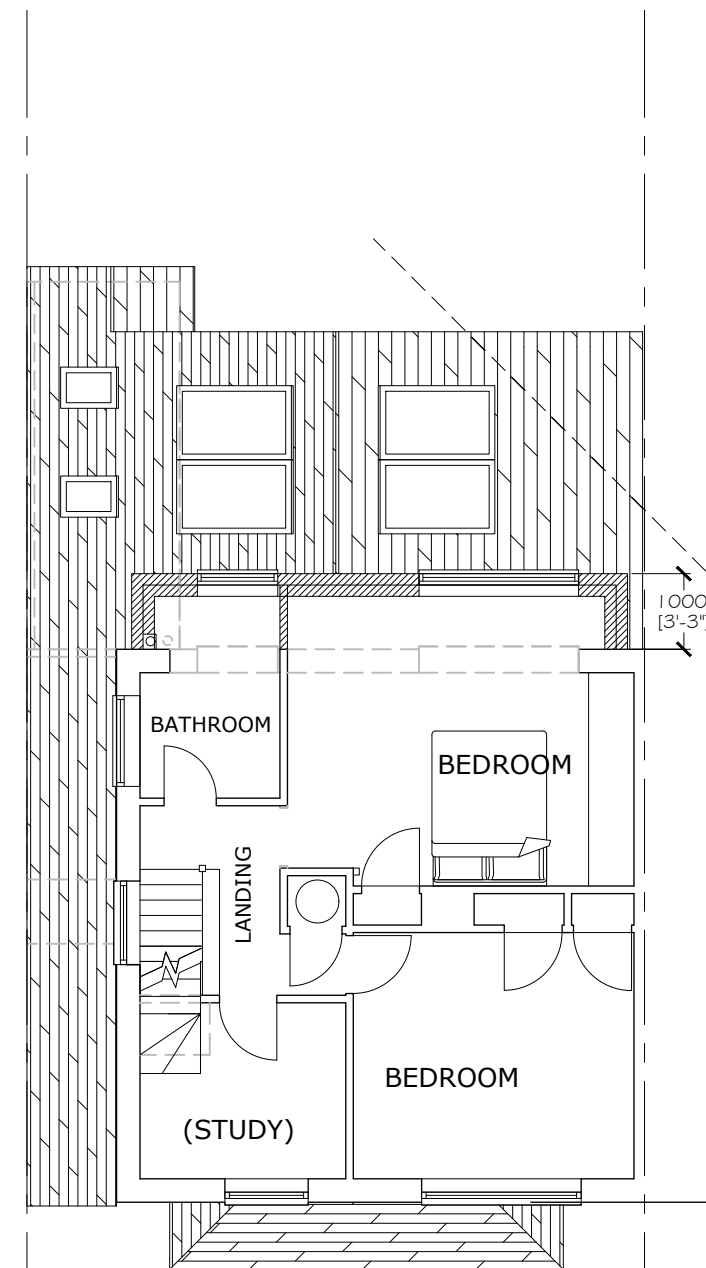

FIRST FLOOR

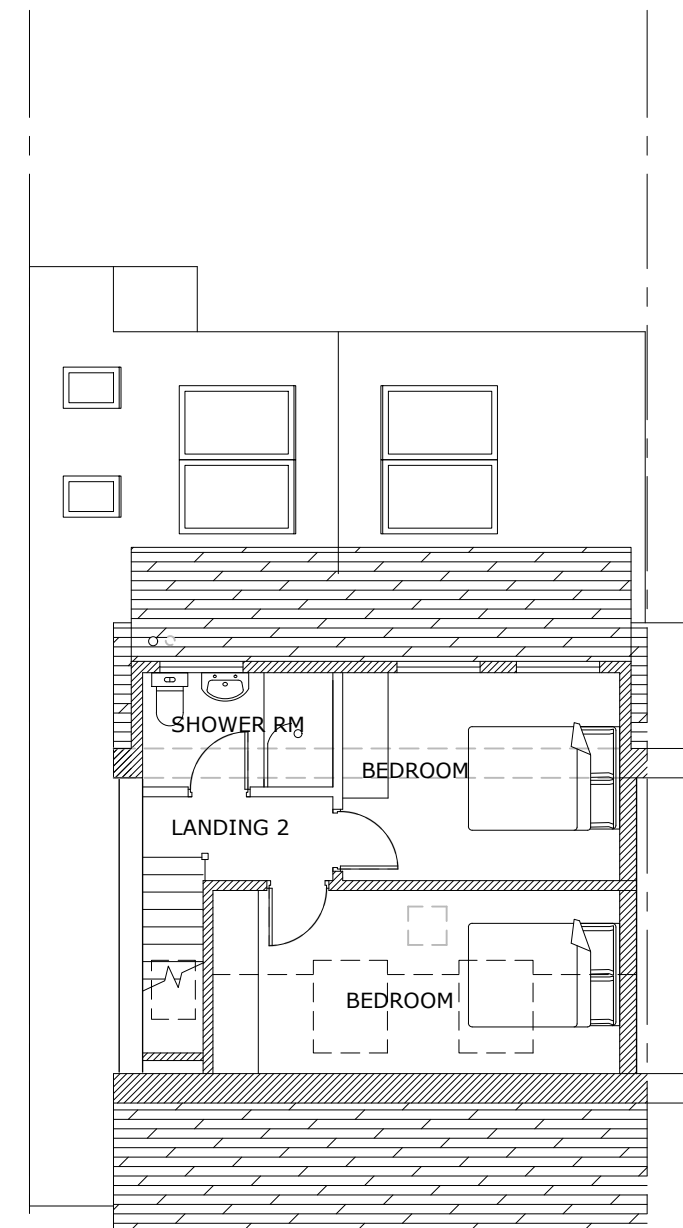


LOFT FLOOR

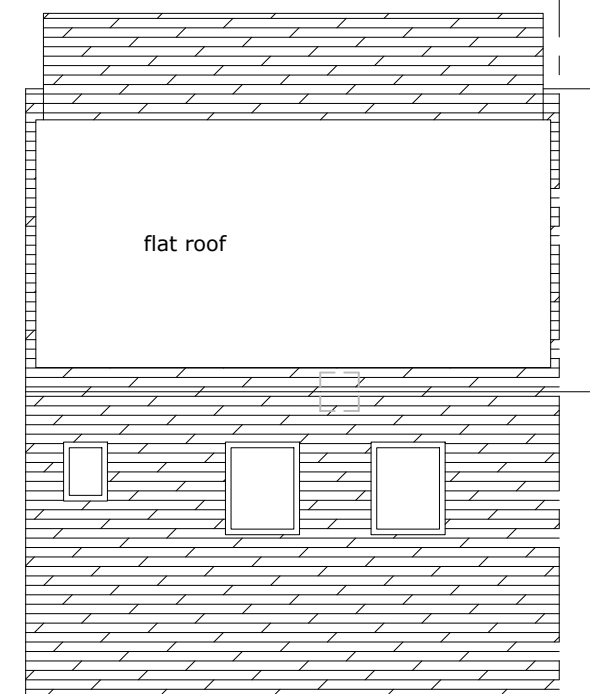

ROOF PLAN

DISCLAIMER
DIMENSIONS GIVEN ARE IN MILLIMETRES.
ALL DIMENSIONS GIVEN SHOULD BE CHECKED ON SITE PRIOR TO PROCEEDING WITH WORKS. WHILST EVERY CARE HAS BEEN TAKEN TO ENSURE ACCURACY, THE DESIGNER IS NOT RESPONSIBLE FOR ERROR OR OMISSION OF INFORMATION ON THIS DRAWING. DO NOT SCALE FROM THIS DRAWING EXCEPT FOR PLANNING PURPOSES. ALL REPRODUCTION RIGHTS RESERVED.

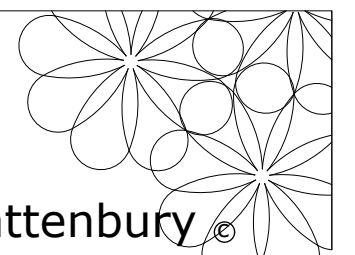

sara a rattenbury ©

architectural design consultancy
sara@sarattenbury.com mob 07812828429

TITLE
**PROPOSED
PLANS & ELEVATIONS**

ADDRESS
**30 CHILVERS BANK,
BALDOCK, SG7 6HS**

SCALE 1:100 @A2	UNLESS OTHERWISE STATED	DATE NOV 2024
DRAWING No. CB 102-1		REV. -