


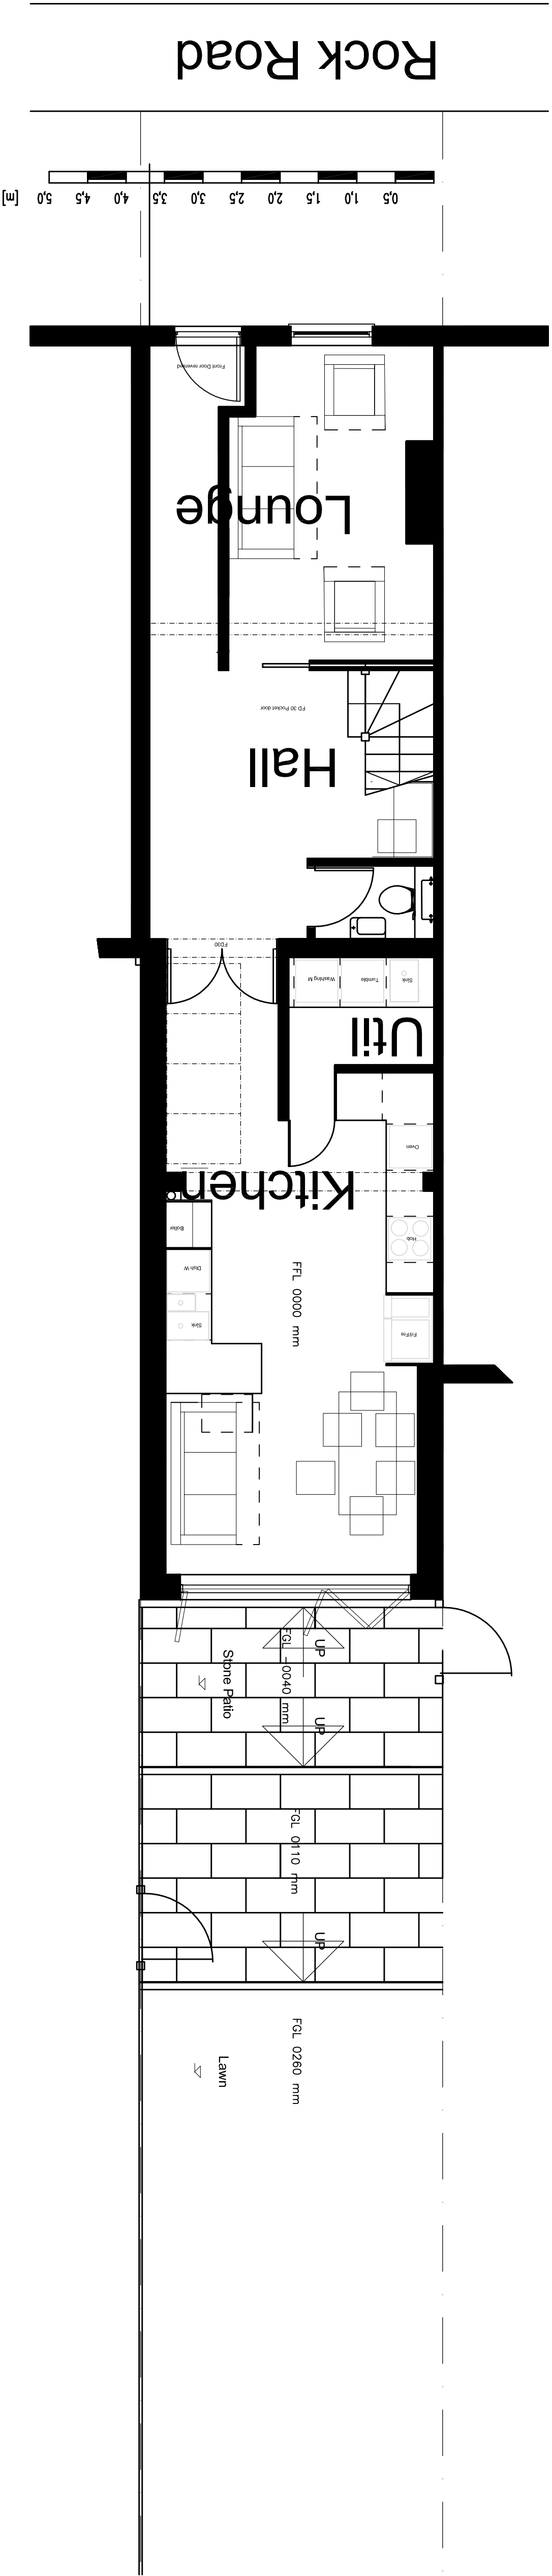

REV	DESCRIPTION	DATE	DRAWN	AUTH	REV	DESCRIPTION	DATE	DRAWN	AUTH	Do not scale from this drawing, work to figured dimensions only. All dimensions are to be checked on site. for the avoidance of any doubt, all dimensions are measured to wall structure and not finishes unless otherwise stated.			
P03										Client: 32 Rock Road, Royston, SG8 5EU Project: Extensions to 32 Rock Road Title: Proposed Site Plan and Patio Series: (PA) PLANNING Drawing No: 24/03 RB Drawn: 24/03 RB Reviewed: RB Auth: 00 PL A Status: PLANNING			
P04	Submitted and Levels Added for Planning	13.02.2025	AMO	RB									
										Internal Project No: Suitability: Scale (A1): 1:100			
										Date: 11/01/2025 Type: PL Rate: A Number: 106 Rev: P 04			
										Status: PLANNING			