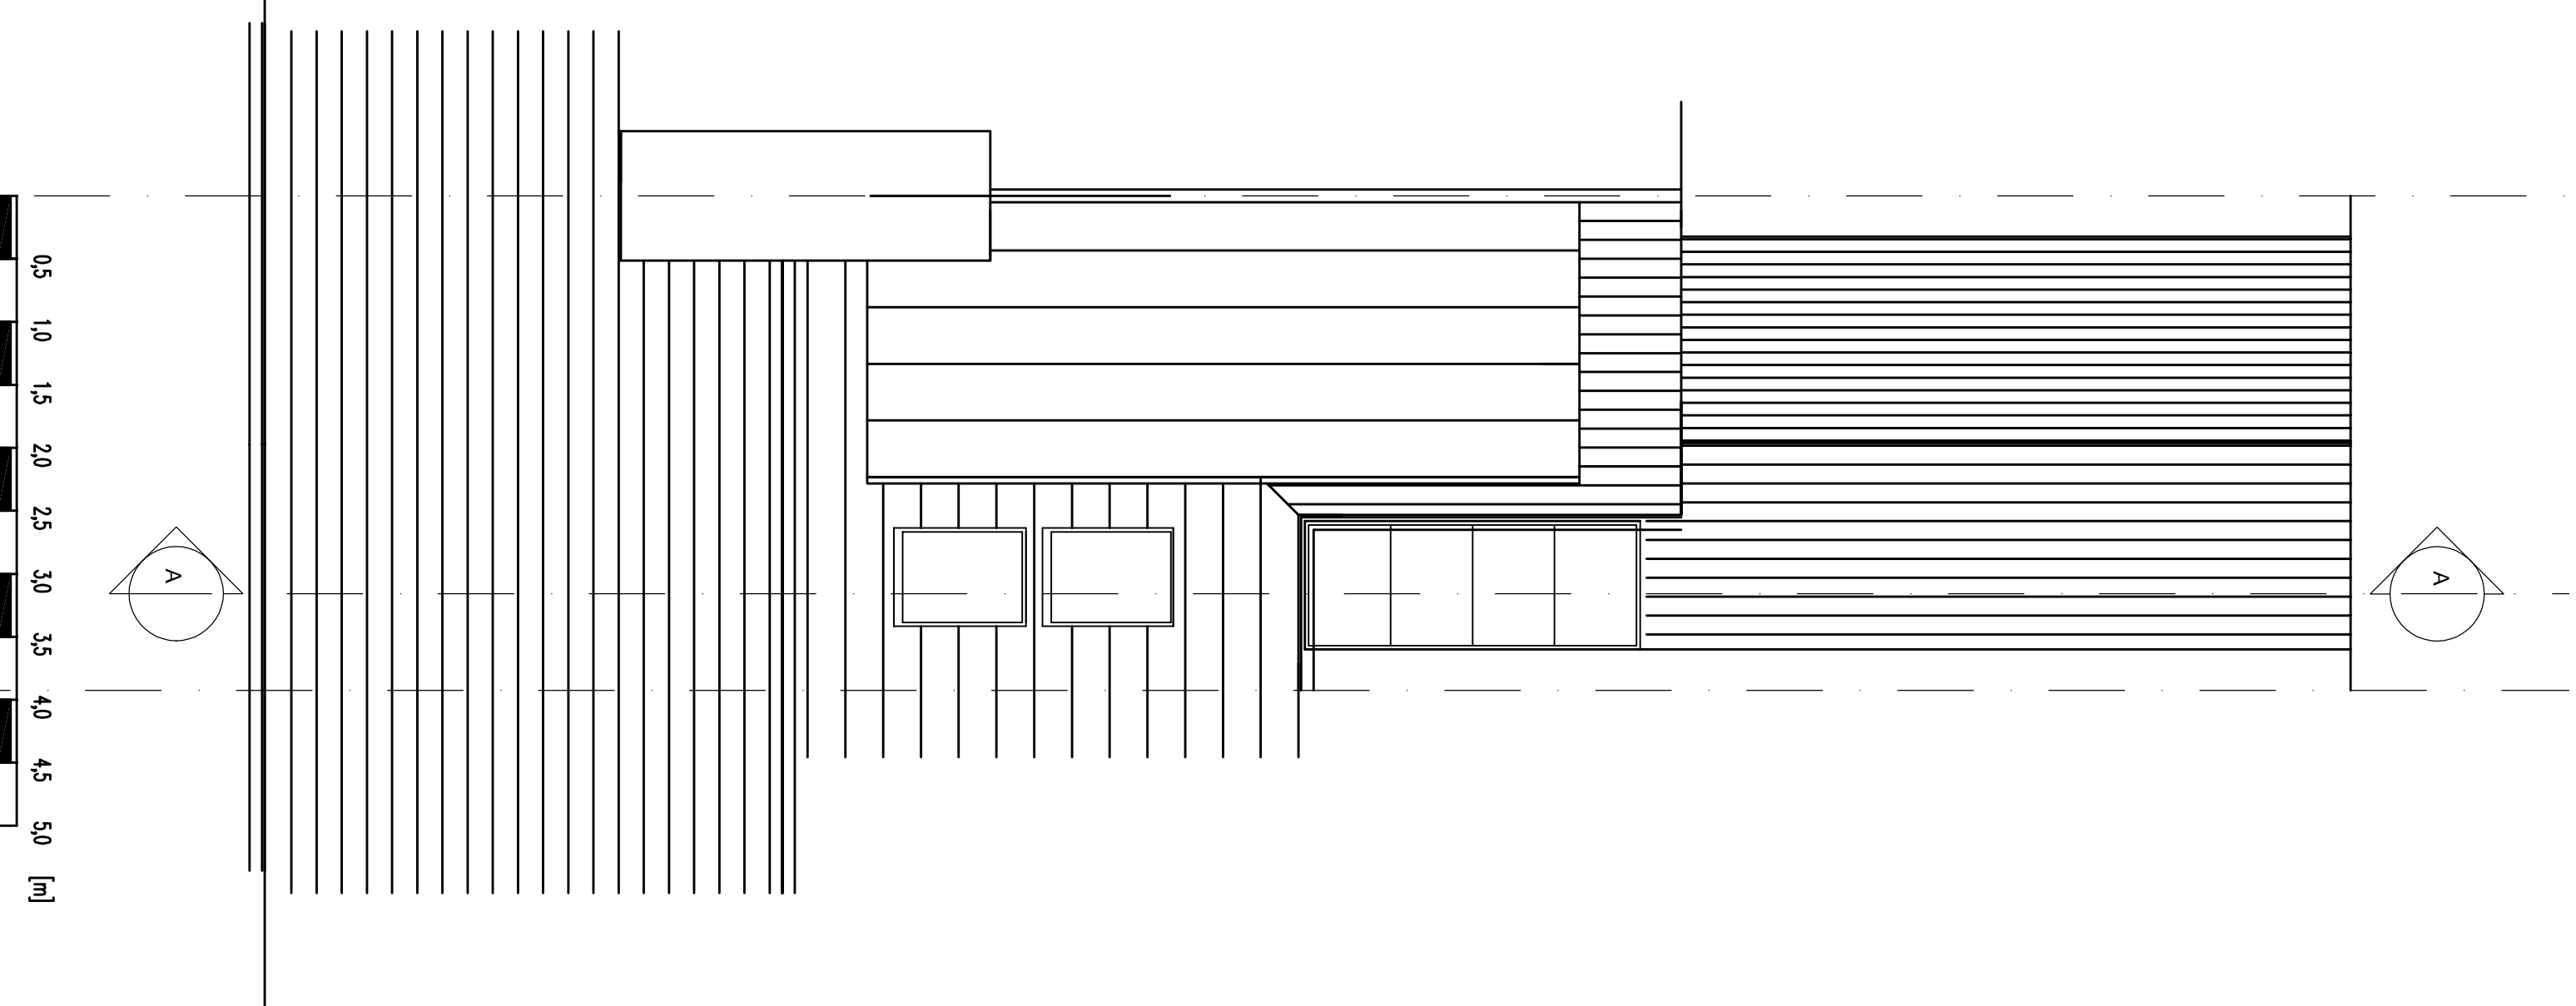
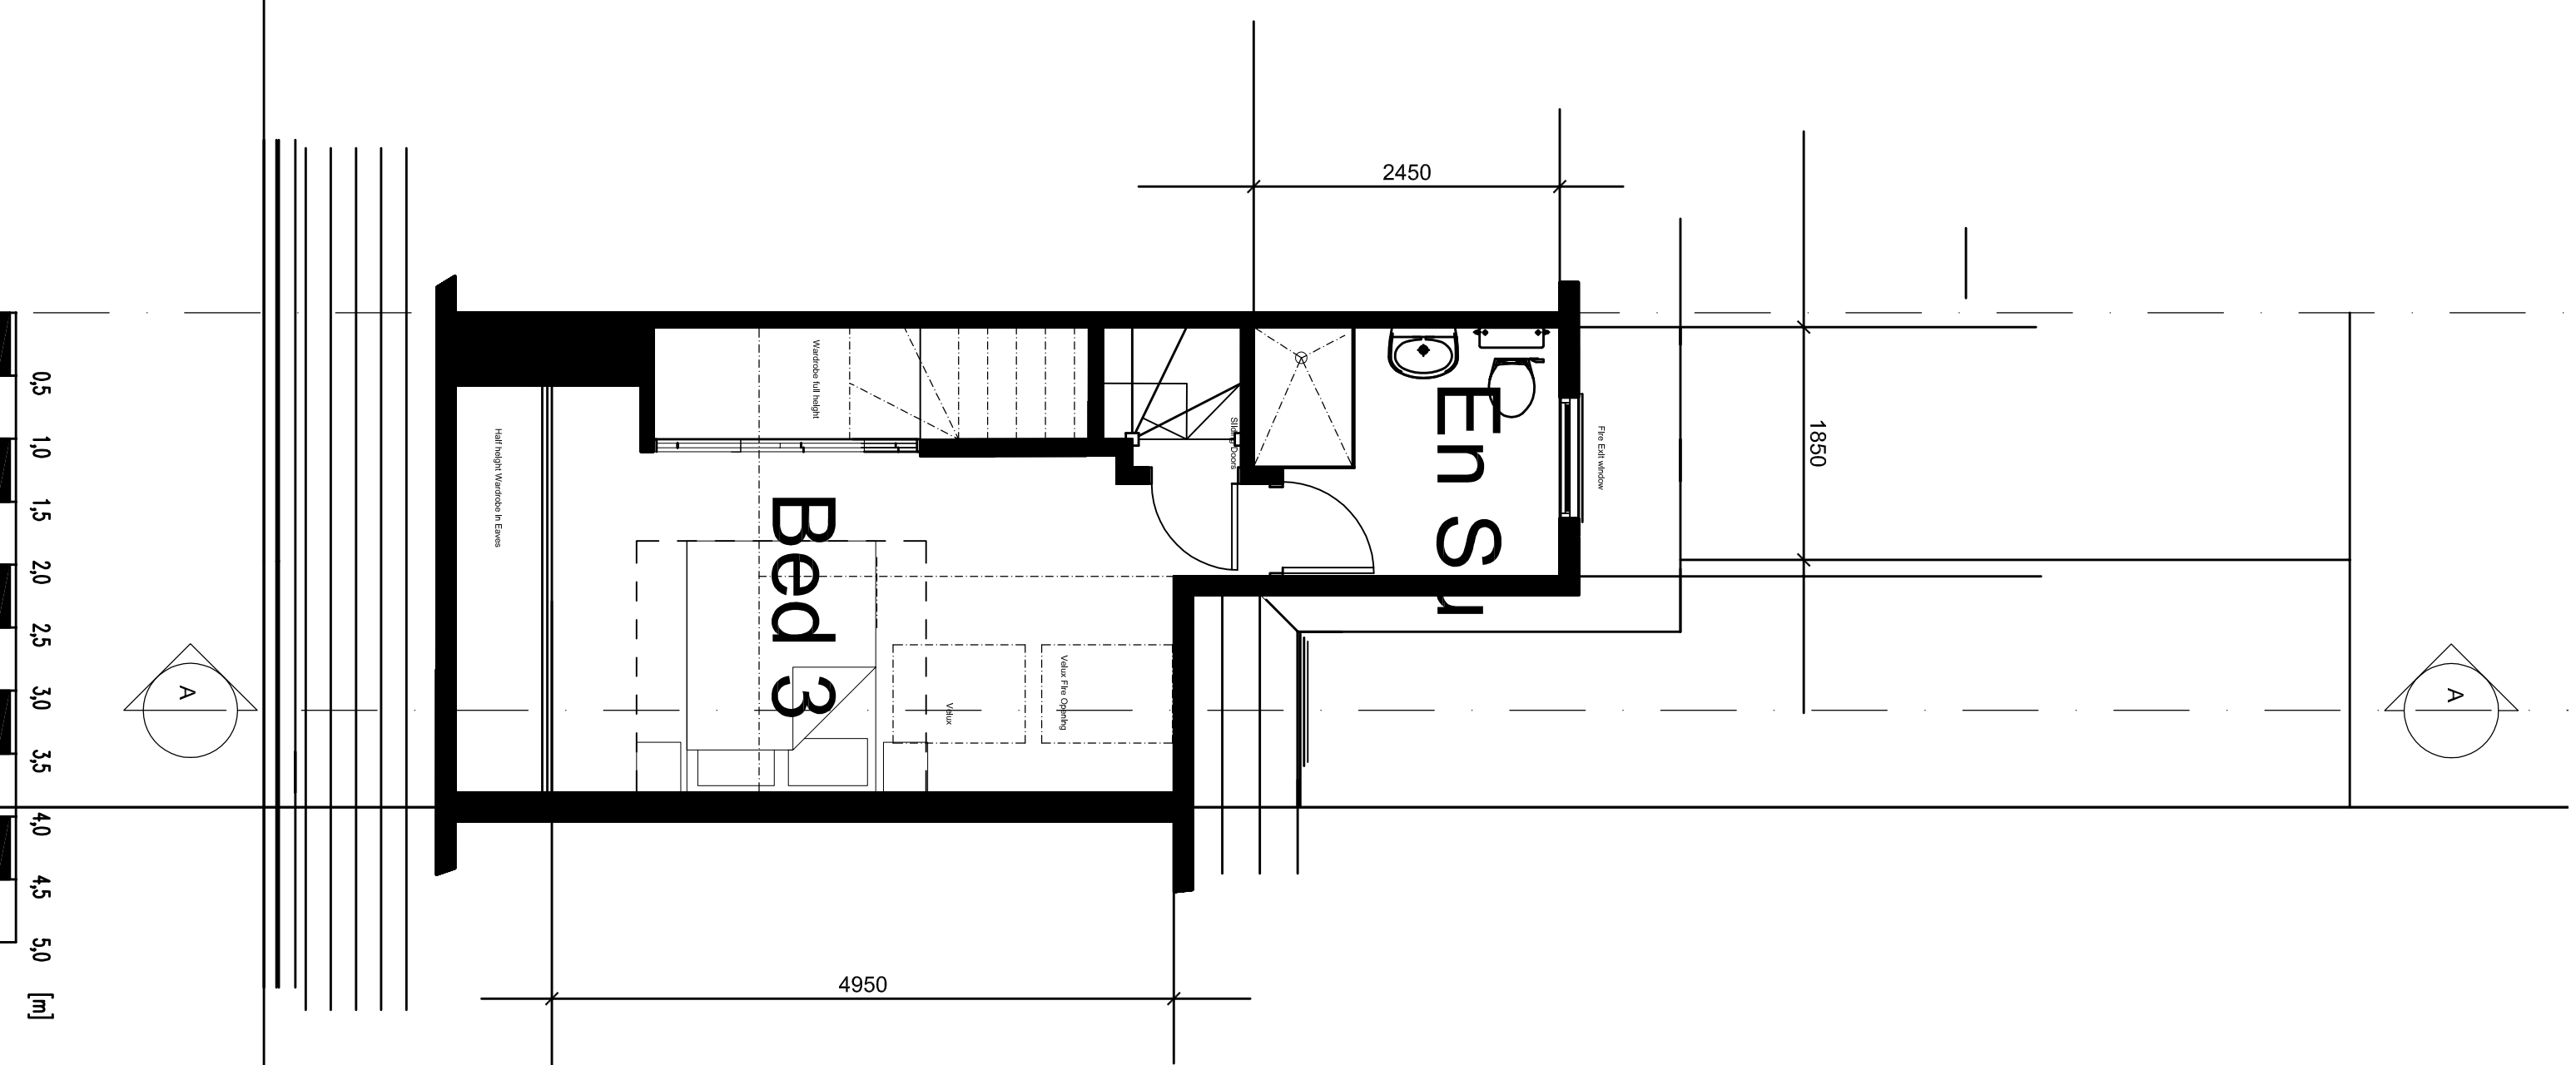
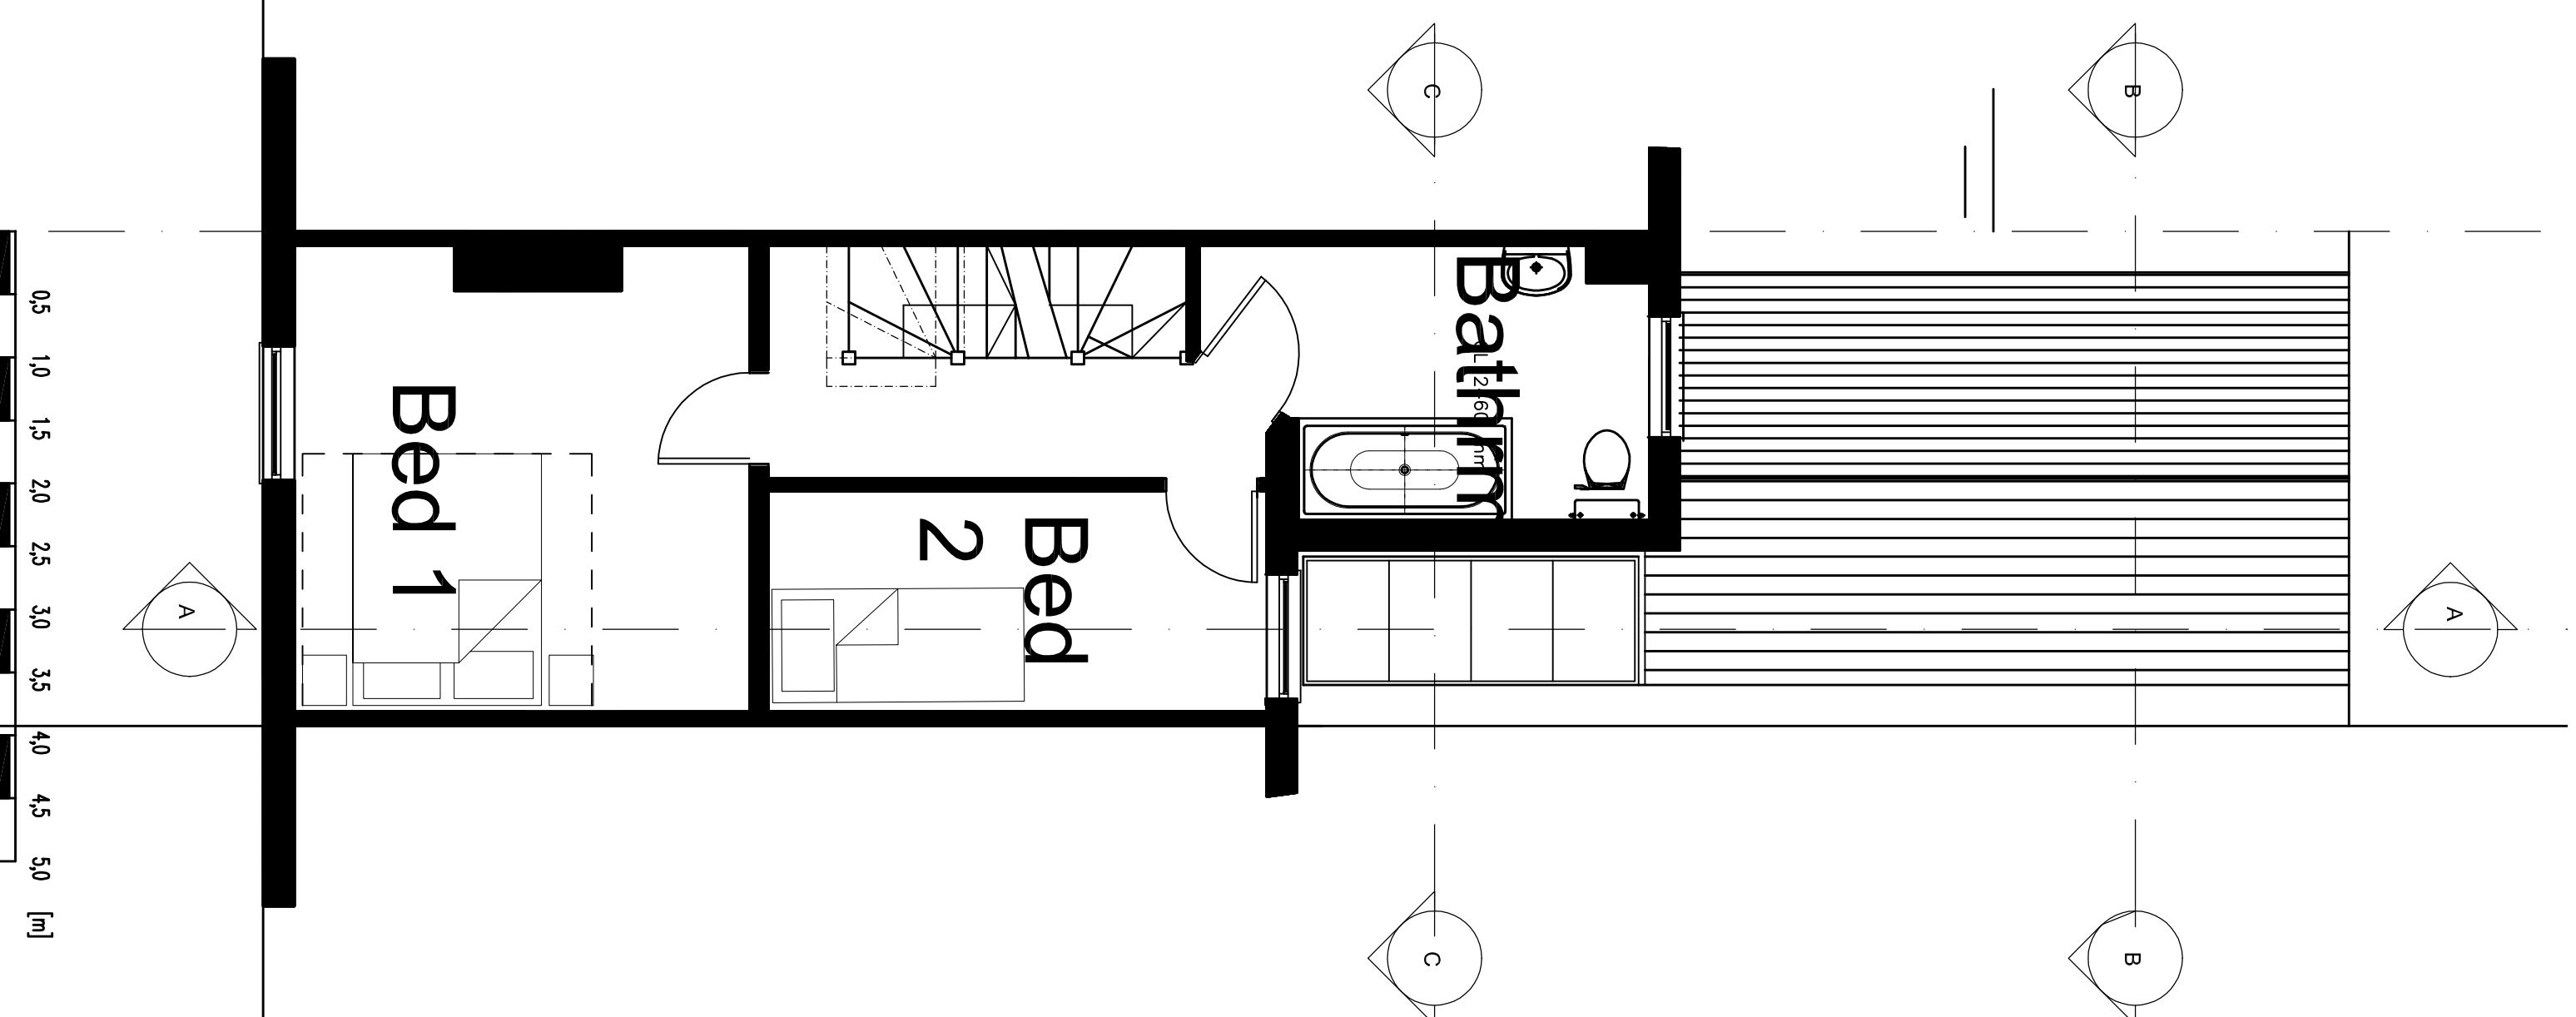
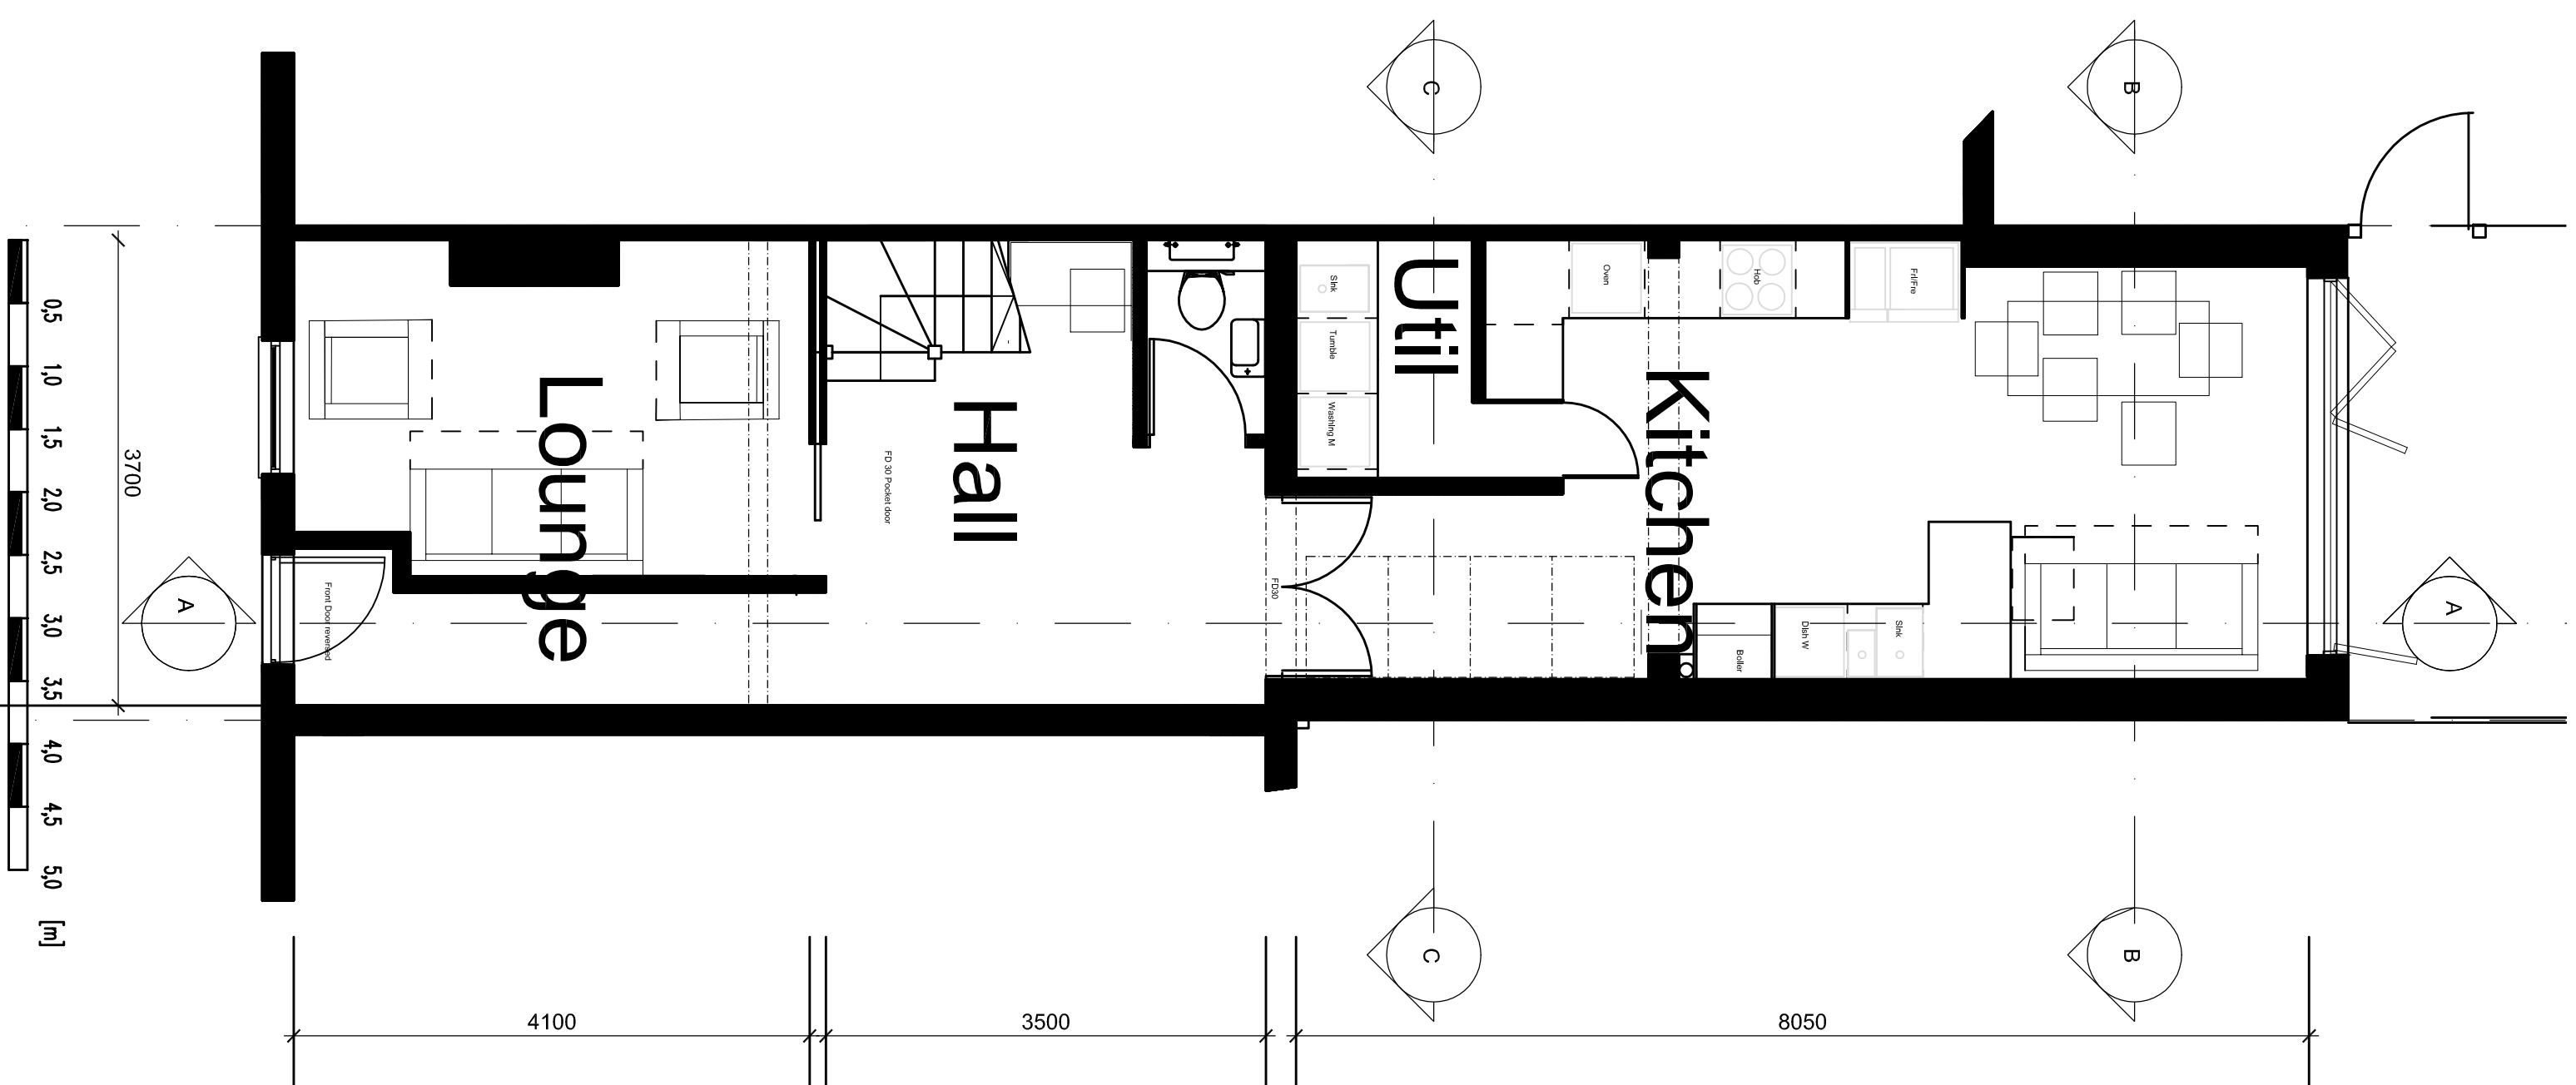


[illegible]

Client:	32 Rock Road, Royston, SG8 5EU					Internal Project No:	
Project:	Extensions to 32 Rock Road					Suitability:	
Title:	Proposed Gird Fir Loft and Roof Plan						
Series:	(PA) PLANNING					Scale (A1): 1:50	
Drawing No:	Job No: 24/03	Originator: RB	Zone: 00	Type: PL	Role: A	Number: 102	Rev: P 03
Drawn:	Reviewed:	Auth:		Status: PLANNING			