



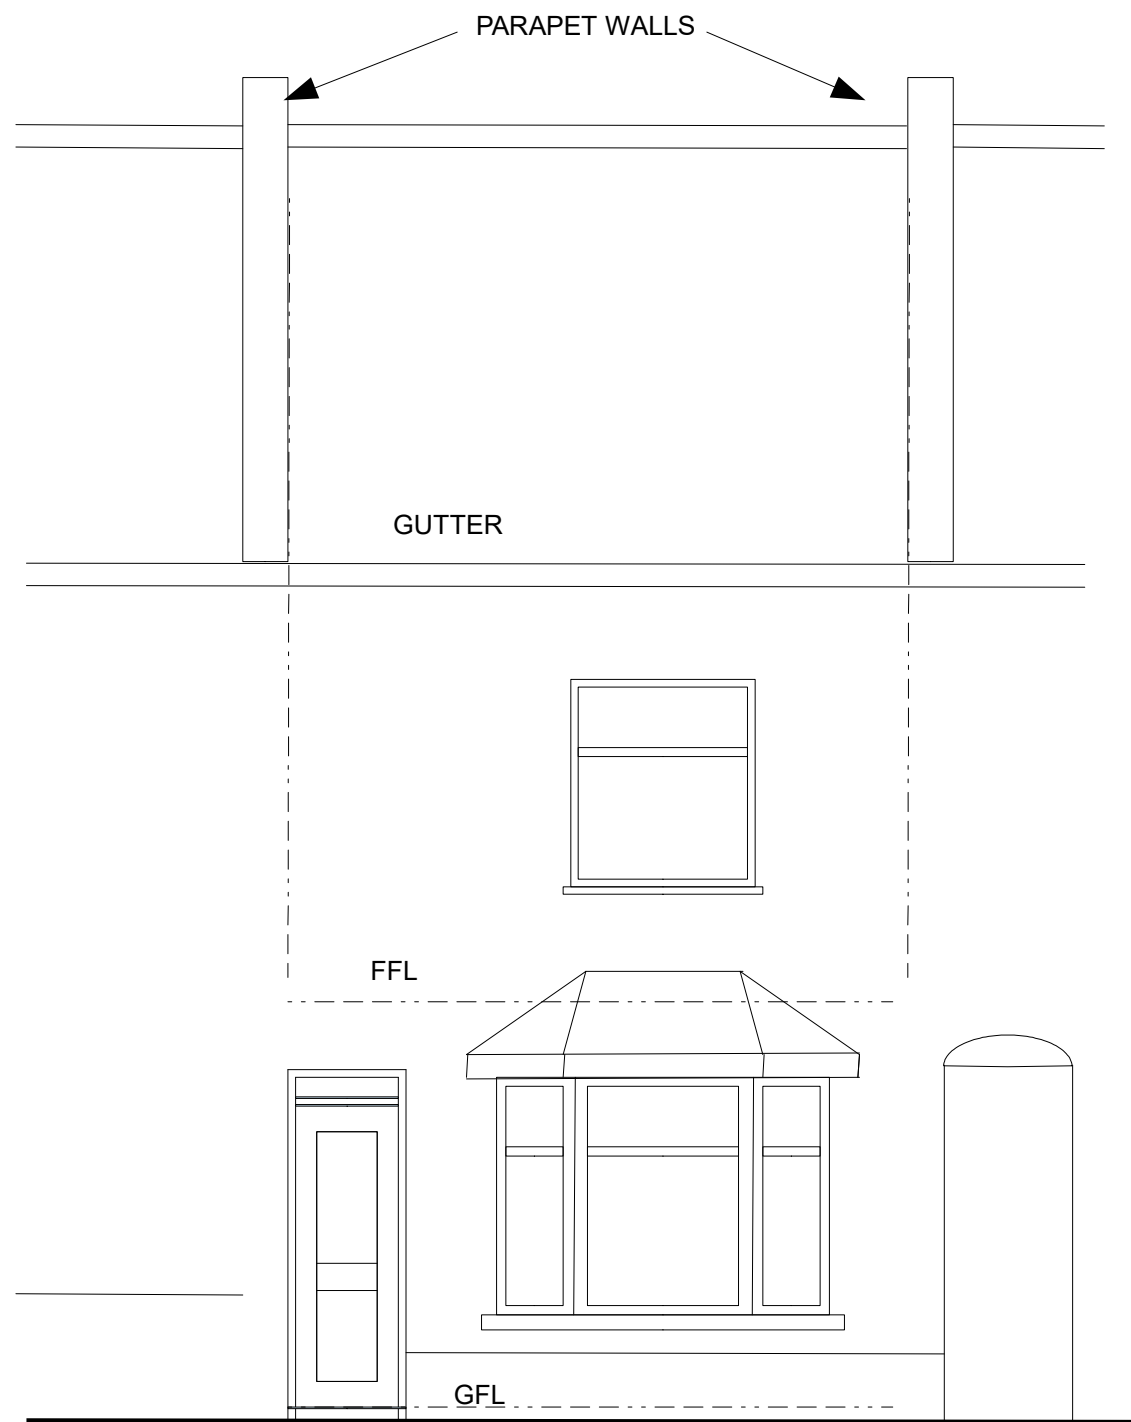

Existing Front Elevation

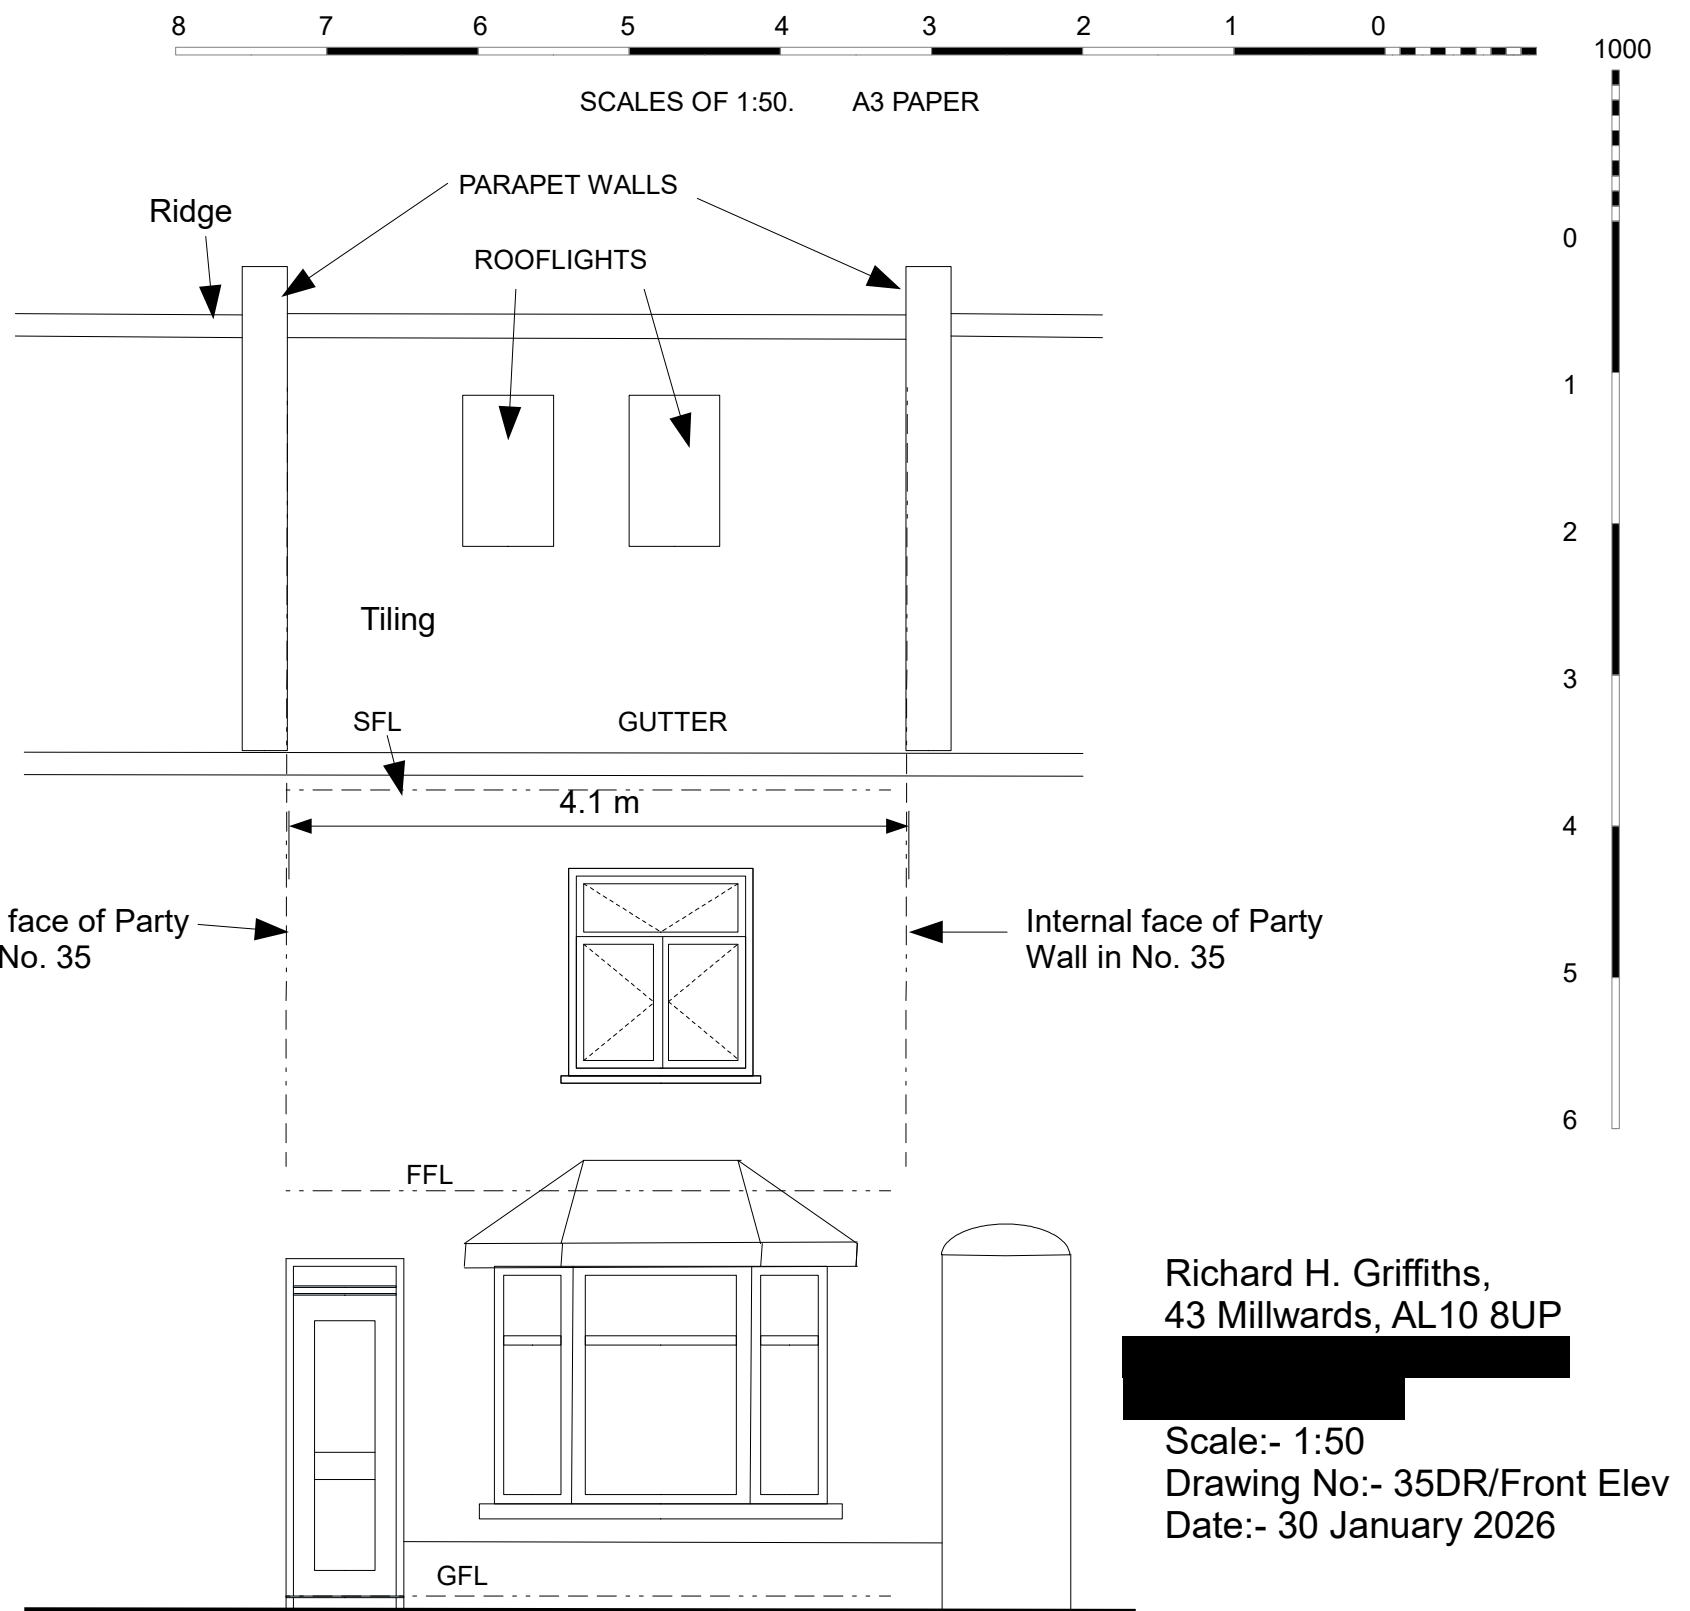

Proposed Front Elevation

Proposal January 2026

Richard H. Griffiths,
43 Millwards, AL10 8UP

Scale:- 1:50
Drawing No:- 35DR/Front Elev
Date:- 30 January 2026

PROJECT:-
Roof Alterations,
35 Dacre Road, Hitchin
ON BEHALF OF:-
Mr.D.M.Griffiths,
35 Dacre Road, Hitchin,
Herts. SG5 1QJ