



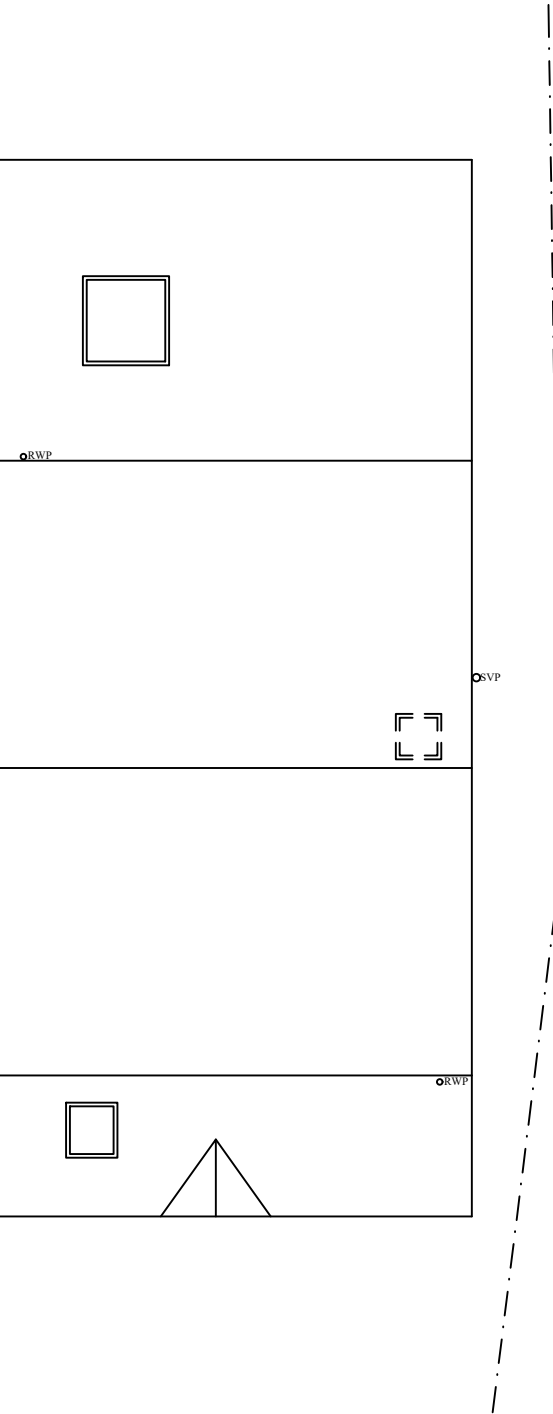


EXISTING ROOF PLAN

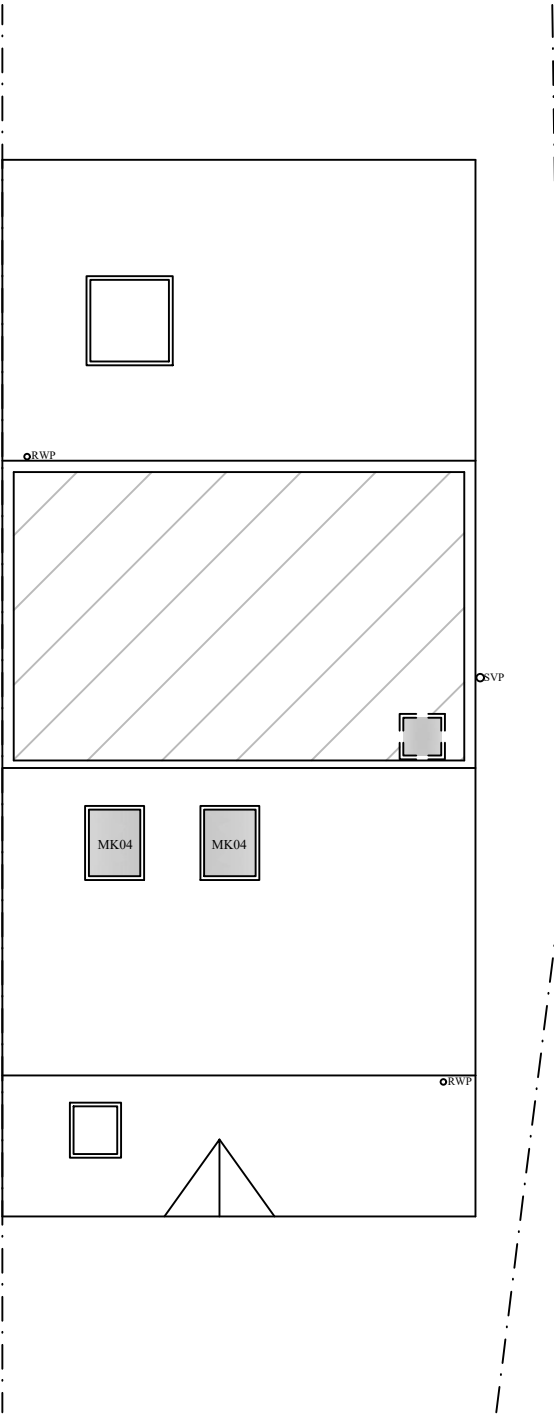

PROPOSED ROOF PLAN

Notes

All drawings to be signed off by building control before the commencement of any works. If works commence on a Building Notice, the Builder/property owner commences works at their own risk and ELA Design (or its Officer's) cannot accept any liability whatsoever for these works carried out.

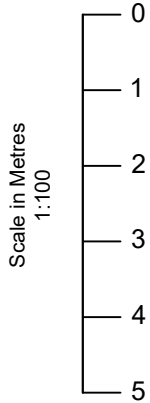

Rev	Date	Details	By
A	05/05/26	Revision A	CE

Project: Loft Conversion

Drawing: Roof Plan

Address: 11 Matthew Gate, Hitchin, Herts, SG4 9EQ

Drawing N°:	ELA/6	Rev:	A
-------------	-------	------	---

A3 Scale:	Drawn By:	Job No:	Date:
1:100	CE	3563	05/05/26



ELA Design
Beechcroft
Riverside Avenue
Broxbourne
Herts
EN10 6RA
www.ela-design.co.uk

ELA Design
Beechcroft
Riverside Avenue
Broxbourne
Herts
EN10 6RA
Tel:- 07979510821