

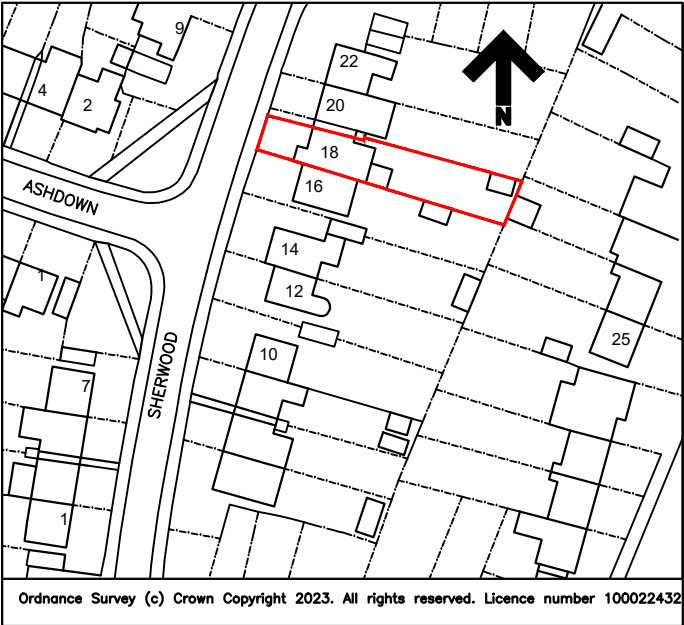


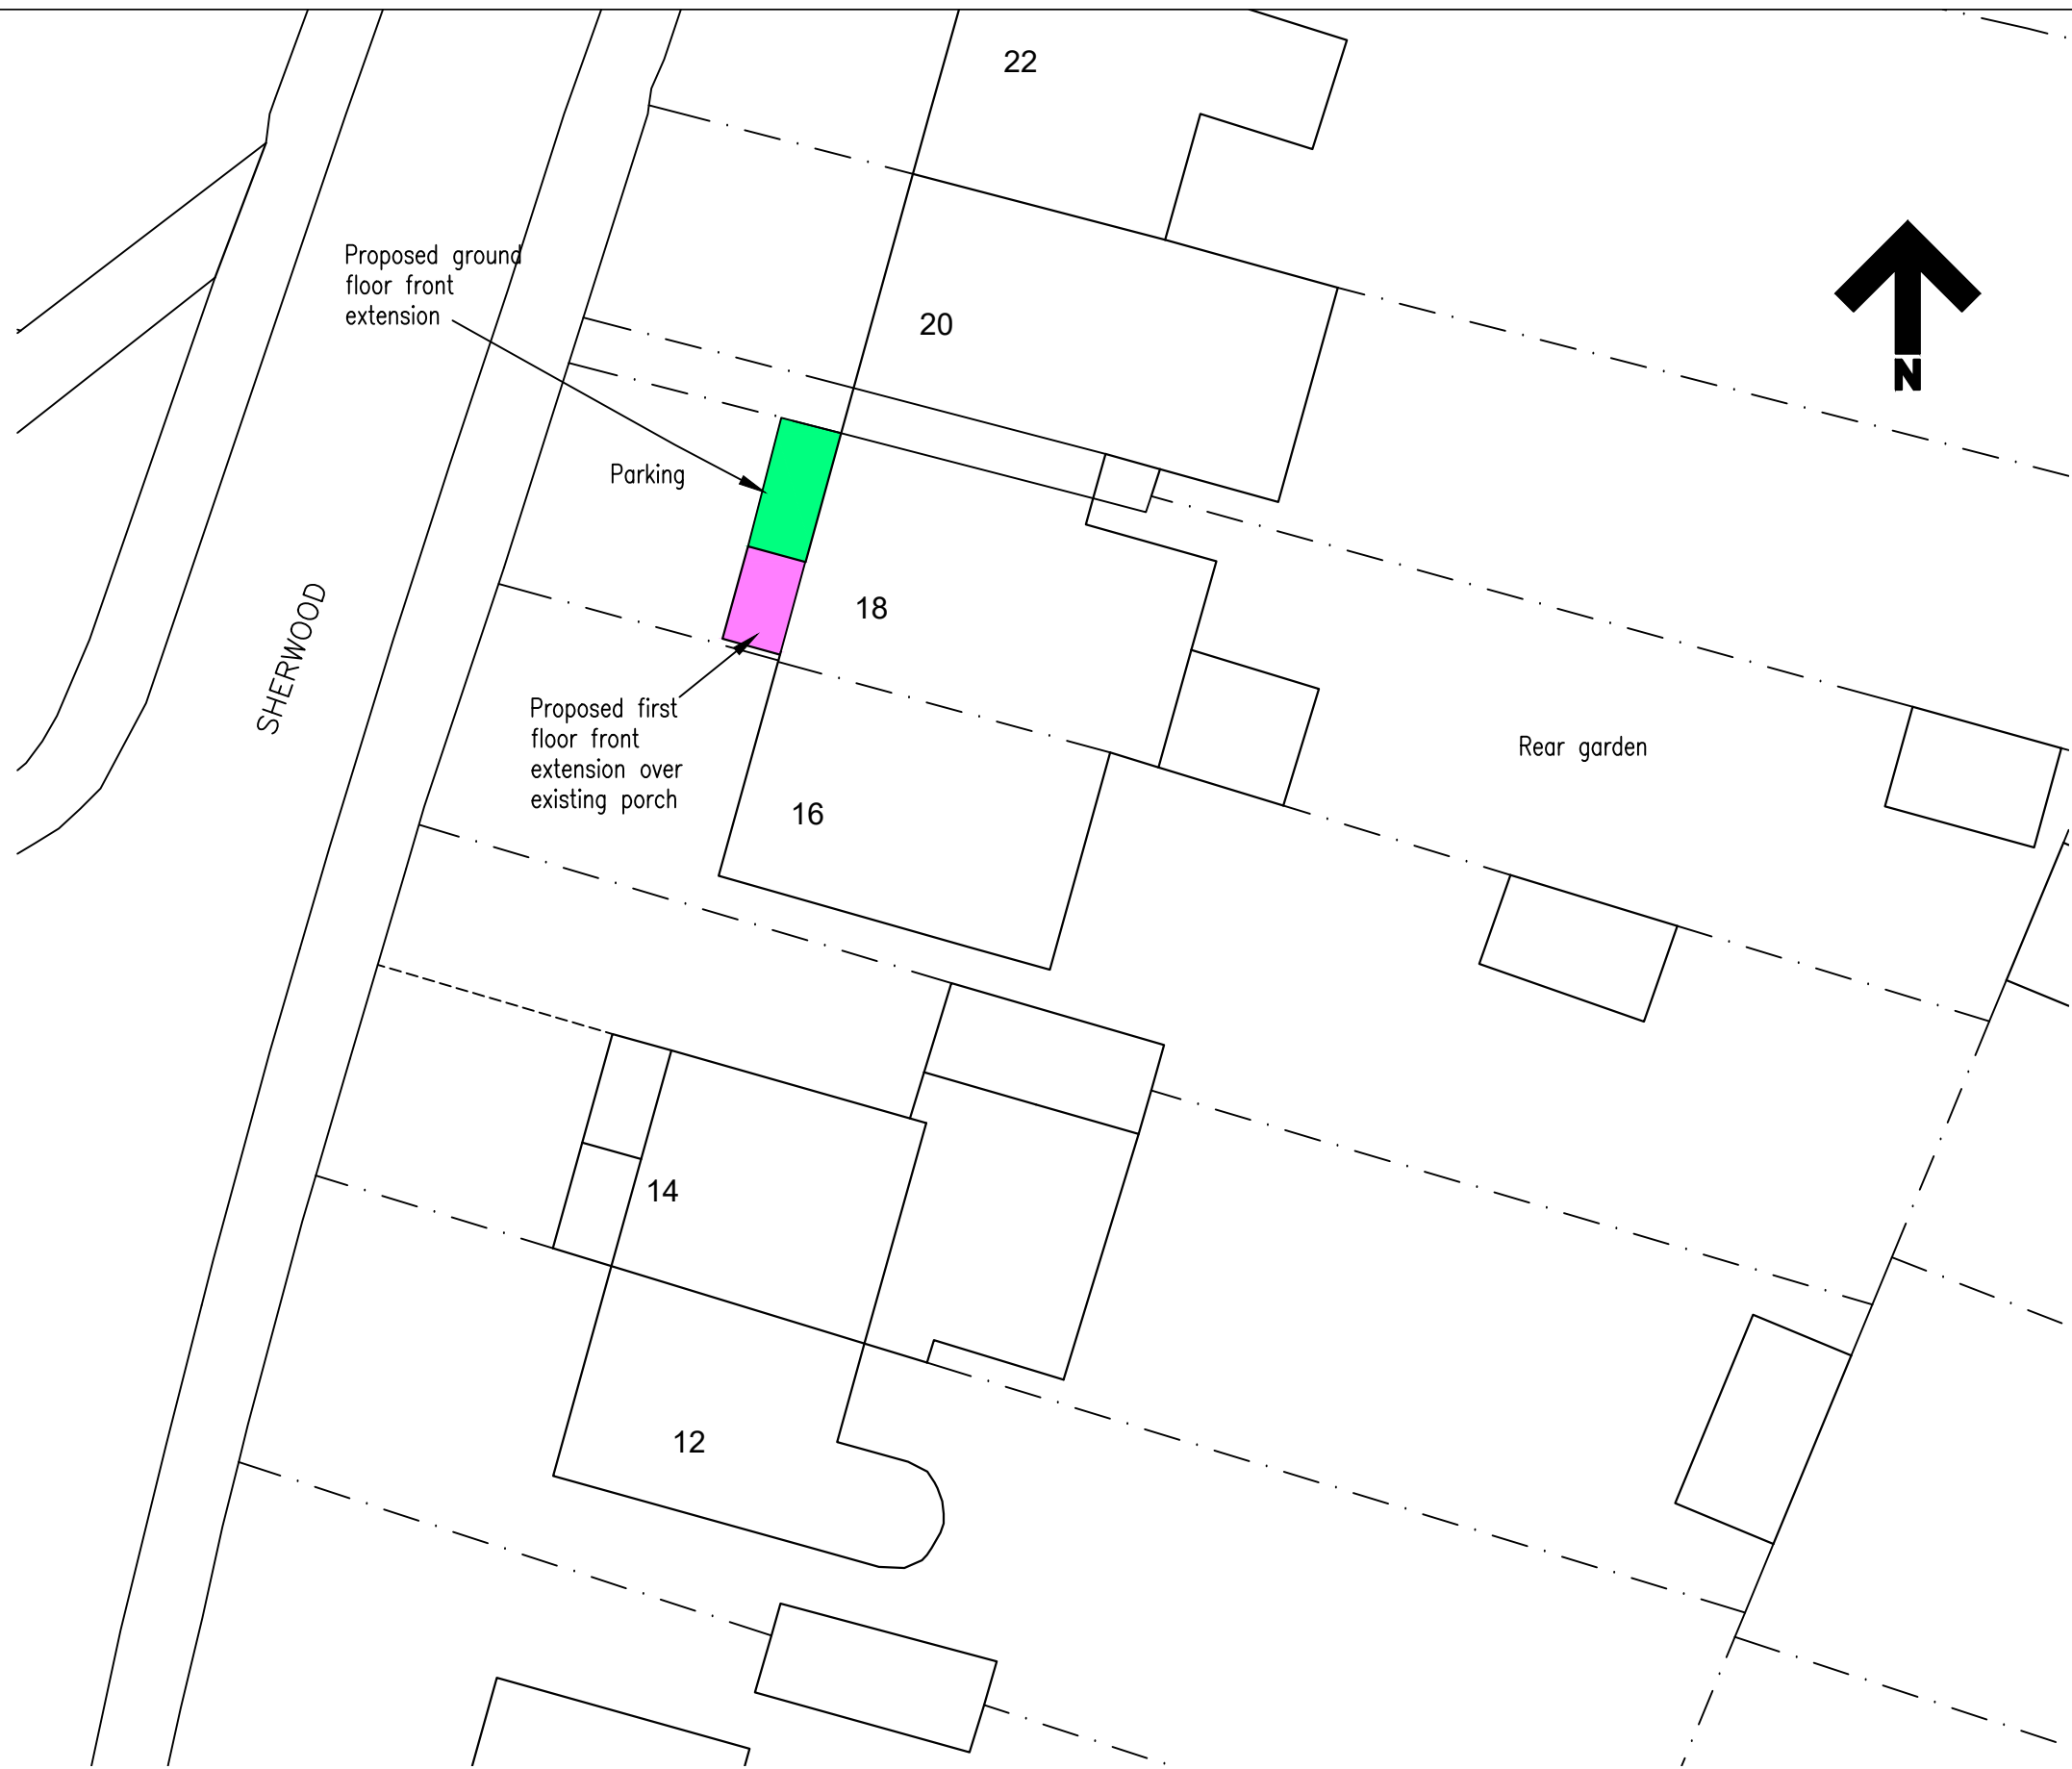

Site location plan 1:1250

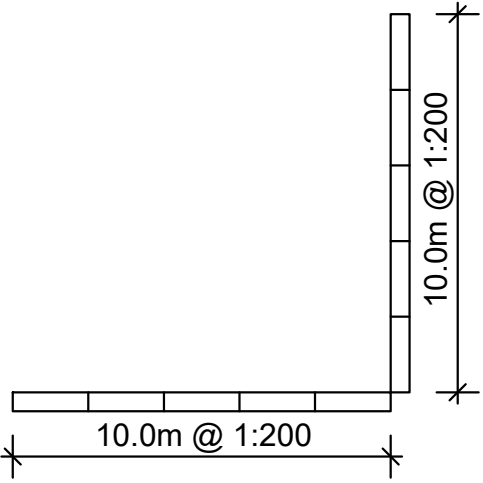

Rev.	Description.	Date.
A	Boundary between 18 and 20 corrected.	25.11.25

AT Design (Welwyn) Ltd
Architctual Design Services
30C High Street, Welwyn, Herts AL6 9EQ
Tel: 07931703297 - email: adamtrigg@hotmail.com

Title: Proposed extension
18 Sherwood, Letchworth
Hertfordshire, SG6 4SQ
Site plan and location plan

Scale : 1:200 at A3
Date : Sept 2025
Drawn by: AT

Drg.No: AT1295-01A