




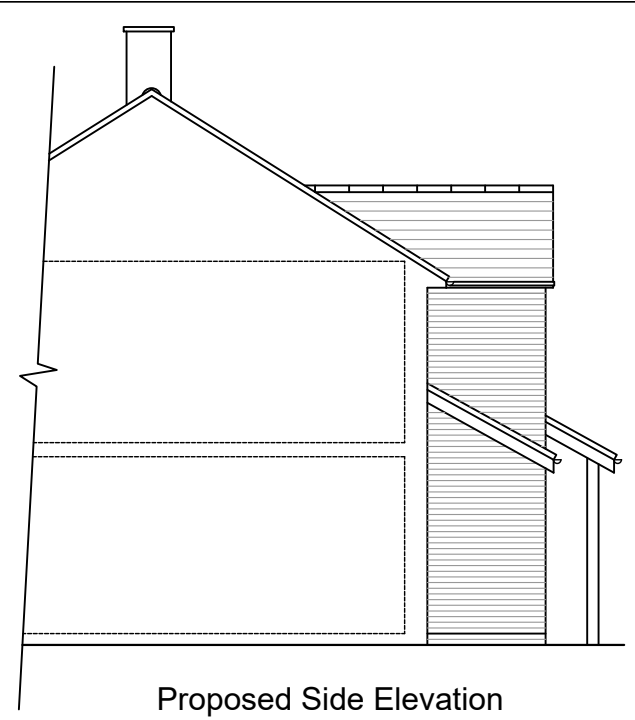


Proposed Side Elevation
(section through No20)

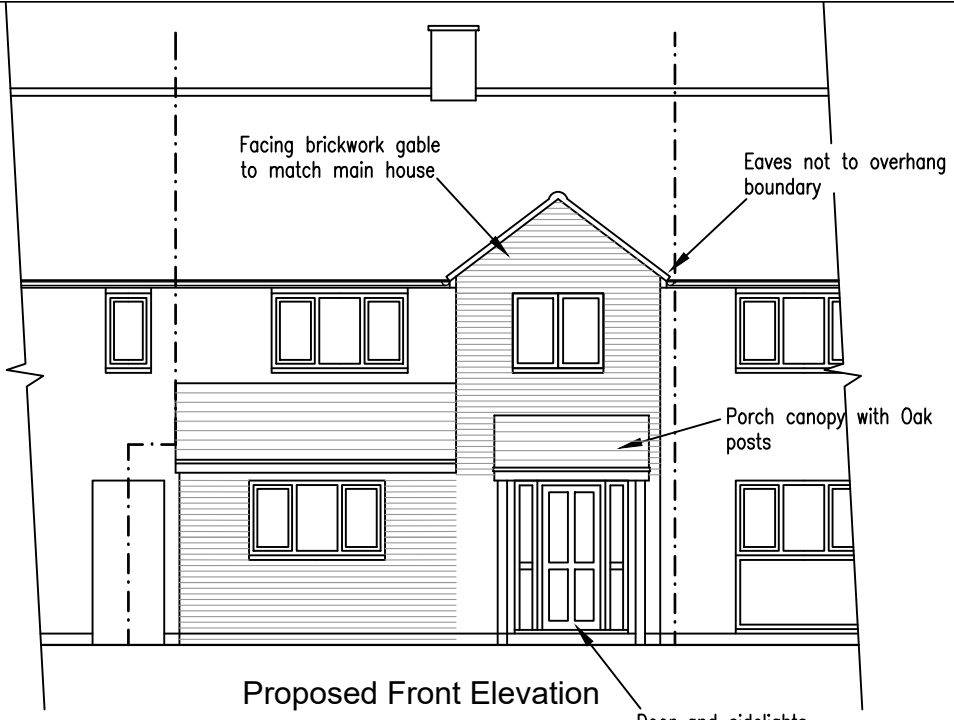


Proposed Front Elevation

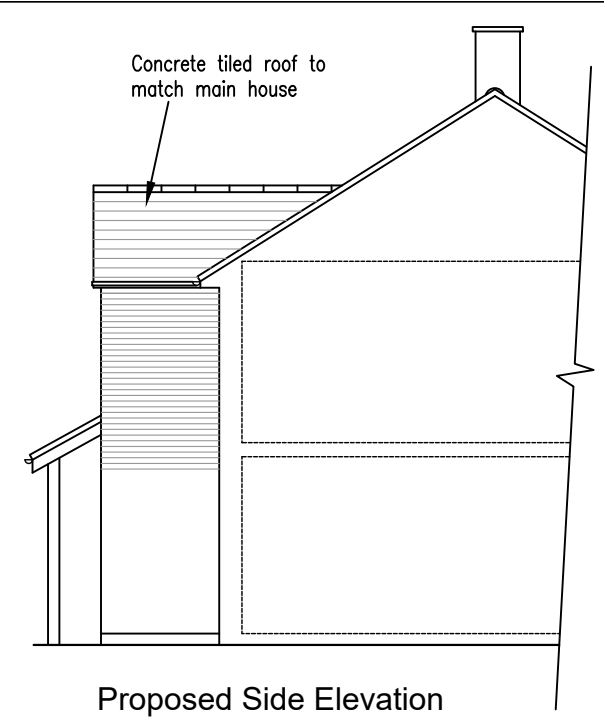


Proposed Side Elevation
(section through No16)

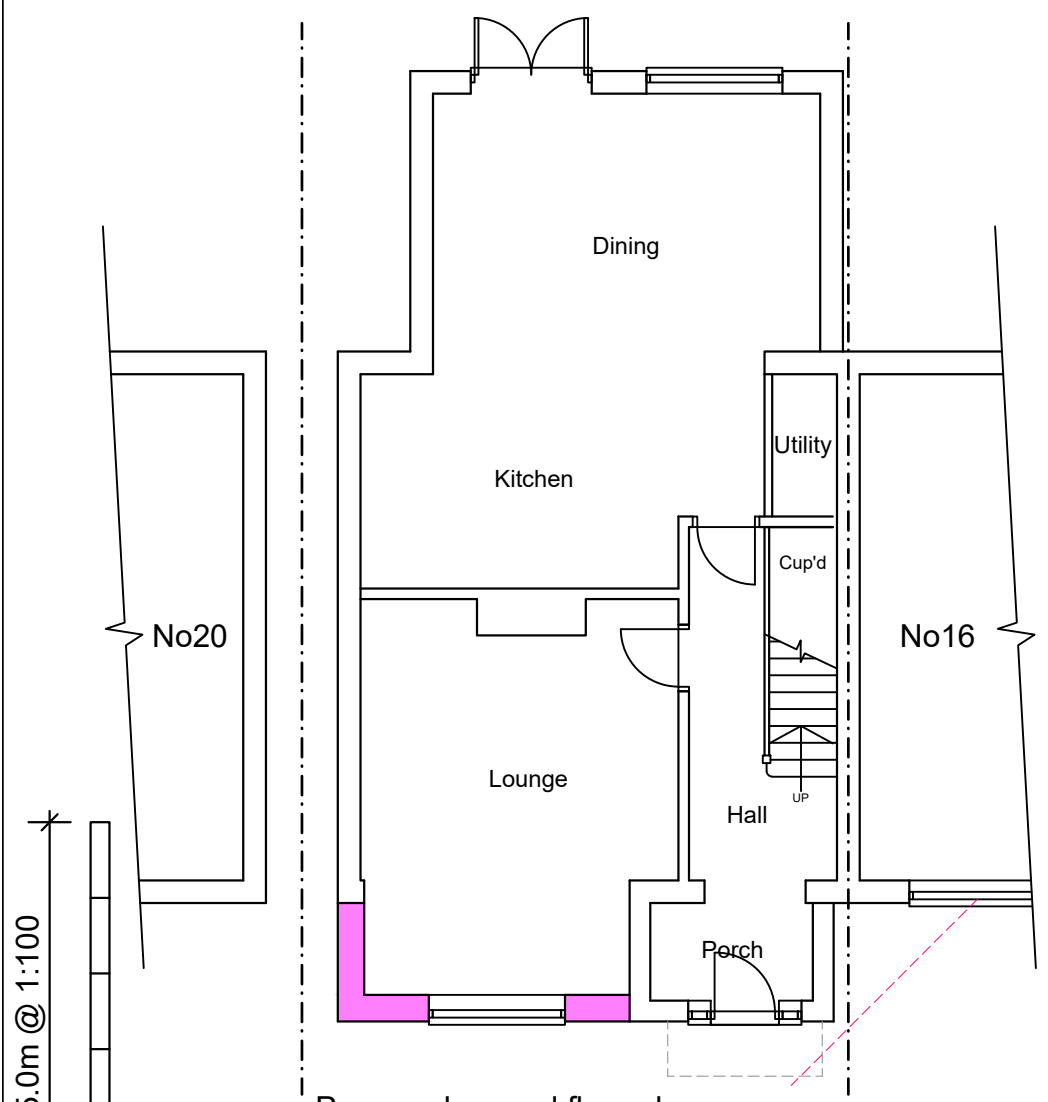


Proposed ground floor plan

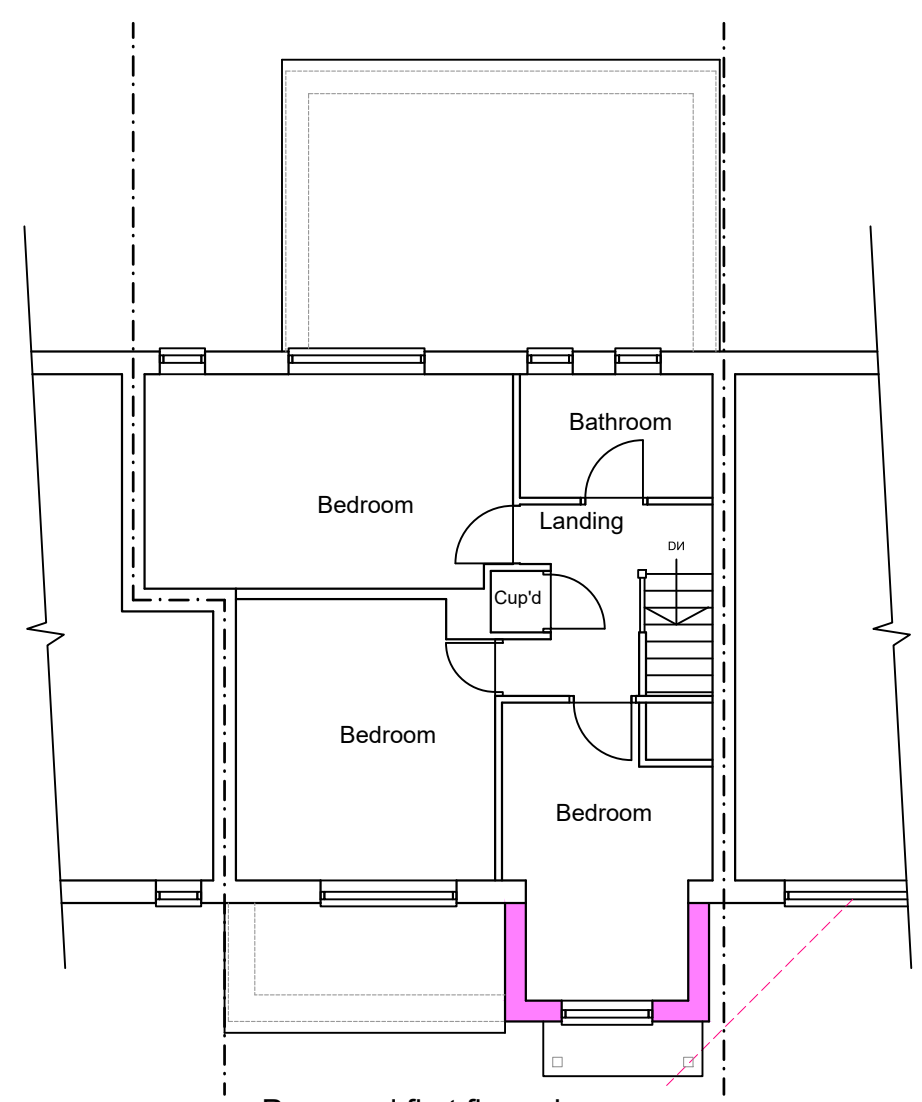

Proposed first floor plan

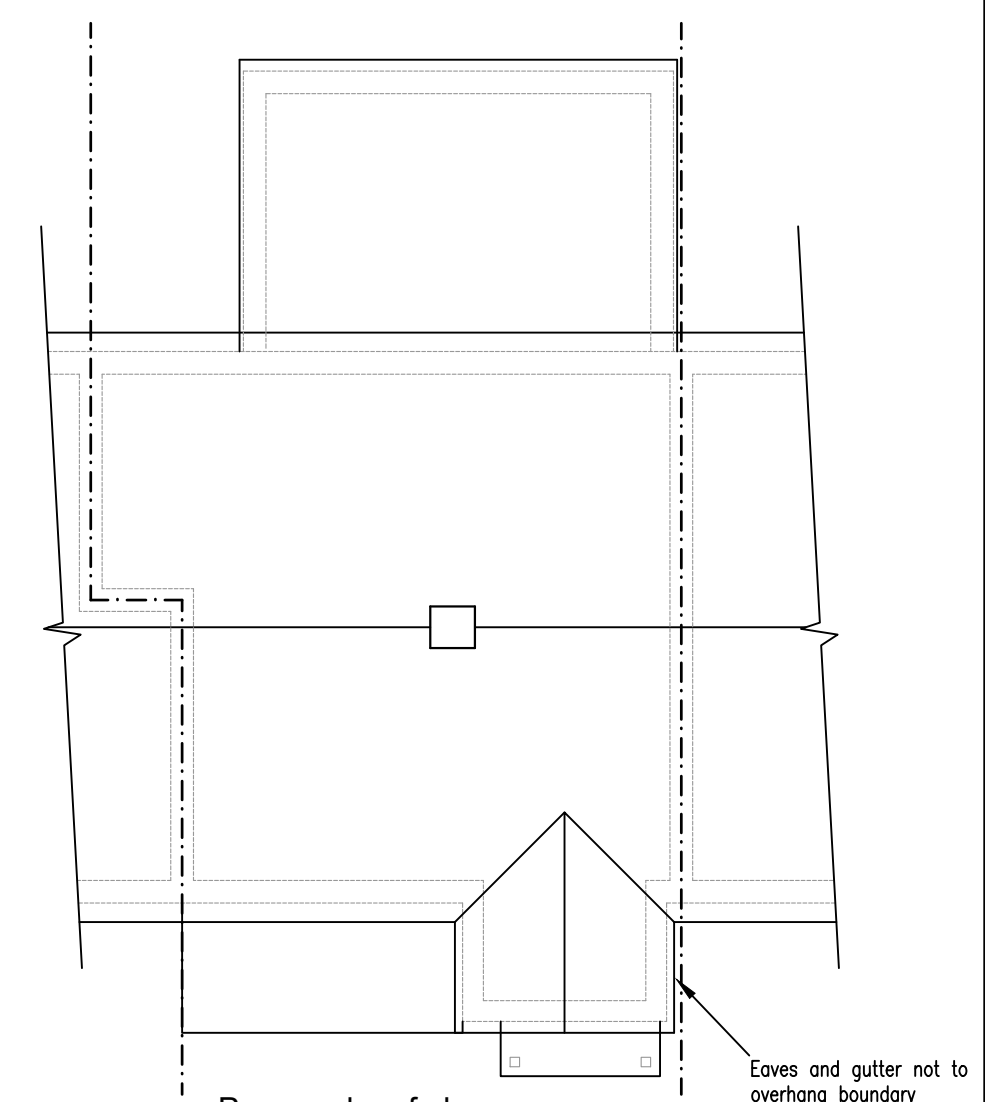

Proposed roof plan

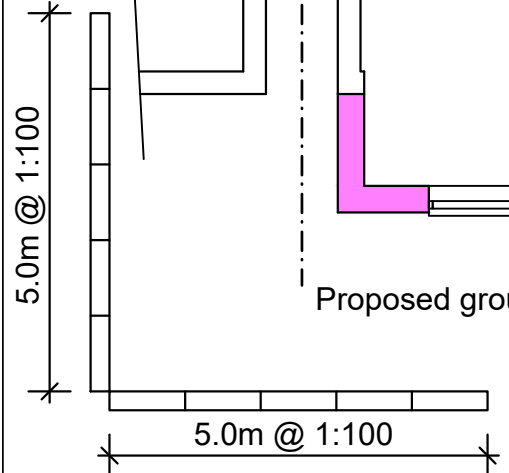

A Eaves overhang reduced to avoid overhanging boundary..		
Rev.	Description.	Date.
		14.11.25

AT Design (Welwyn) Ltd Architectual Design Services 30C High Street, Welwyn, Herts AL6 9EQ Tel: 07931703297 - email: adamtrigg@hotmail.com	Title; Proposed front extension 18 Sherwood, Letchworth Hertfordshire, SG6 4SQ Proposed floor plans and elevations	Scale : 1:100 at A3		Drawn by: AT
		Date : Sept 2025		
		Drg.No: AT1295-03A		