


ZMINKOWSKA DE BOISE ARCHITECTS	
PROJECT NAME:	1 SPINNEY CLOSE
DRAWING NAME:	PROPOSED GROUND FLOOR PLAN
DRAWING STATUS:	PLANNING
DRAWING NUMBER:	2602.022
REVISION:	A
DATE:	JULY 2026
SCALE:	1:50 @ A2

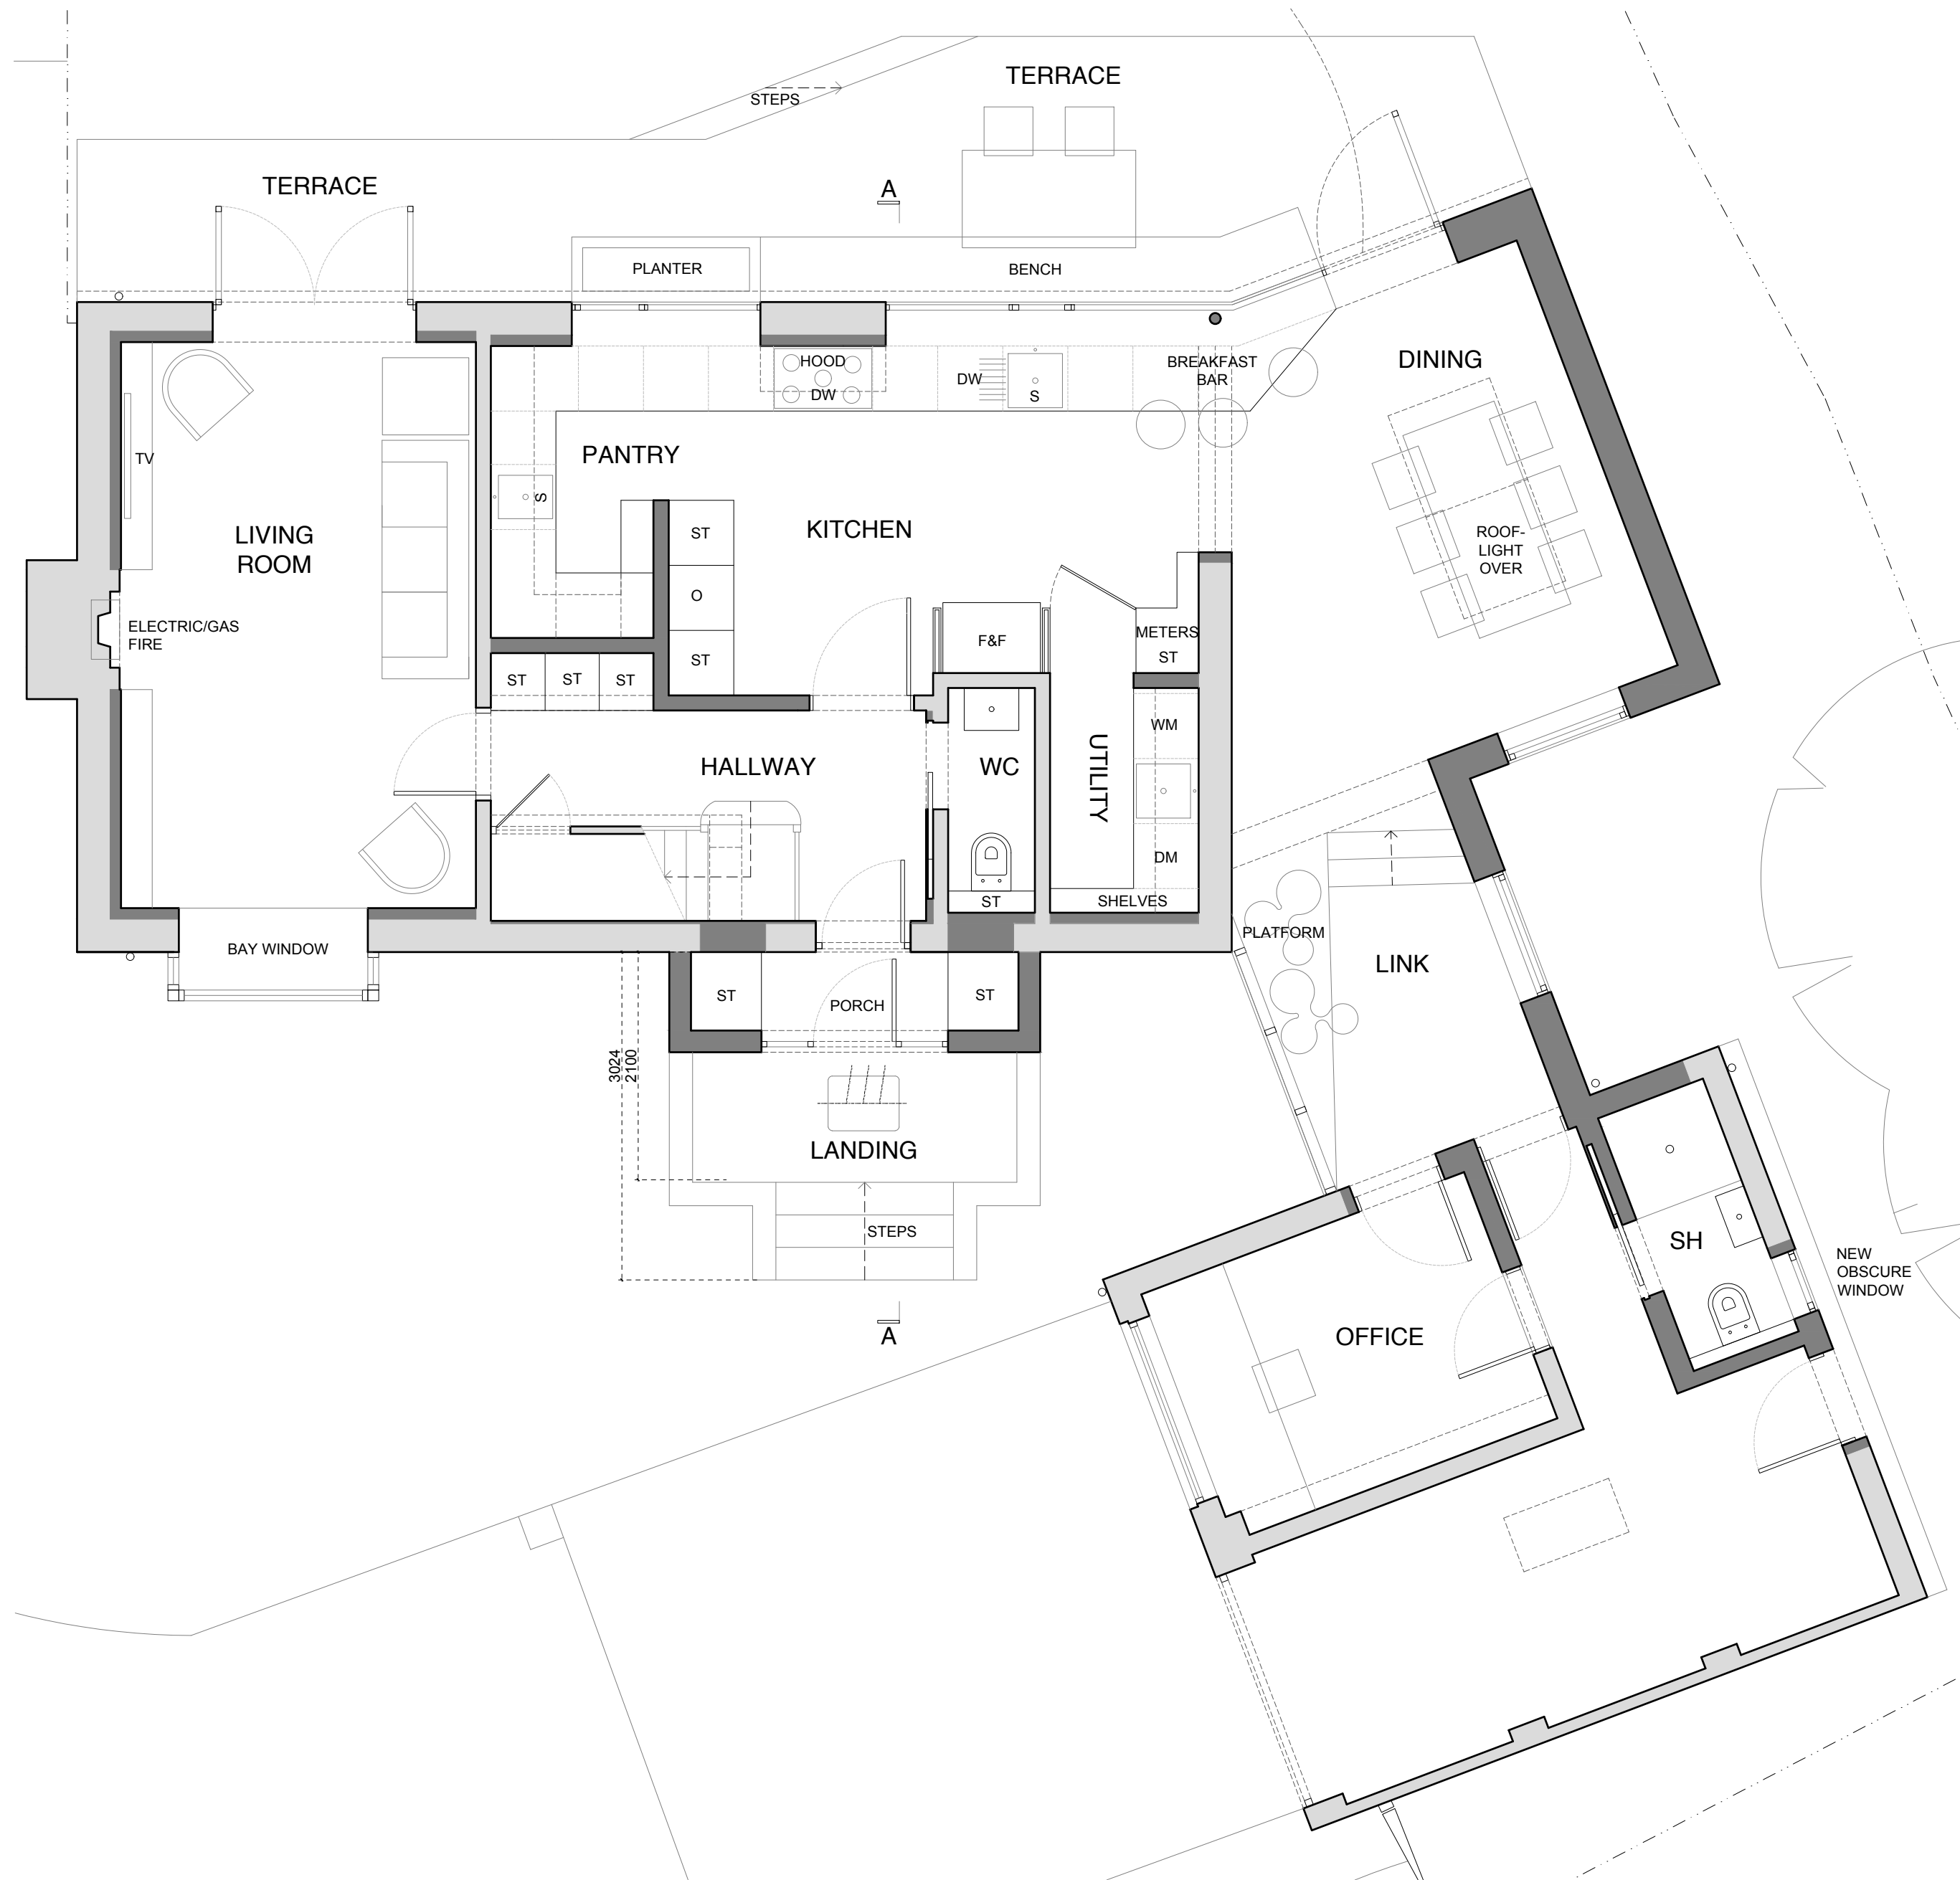