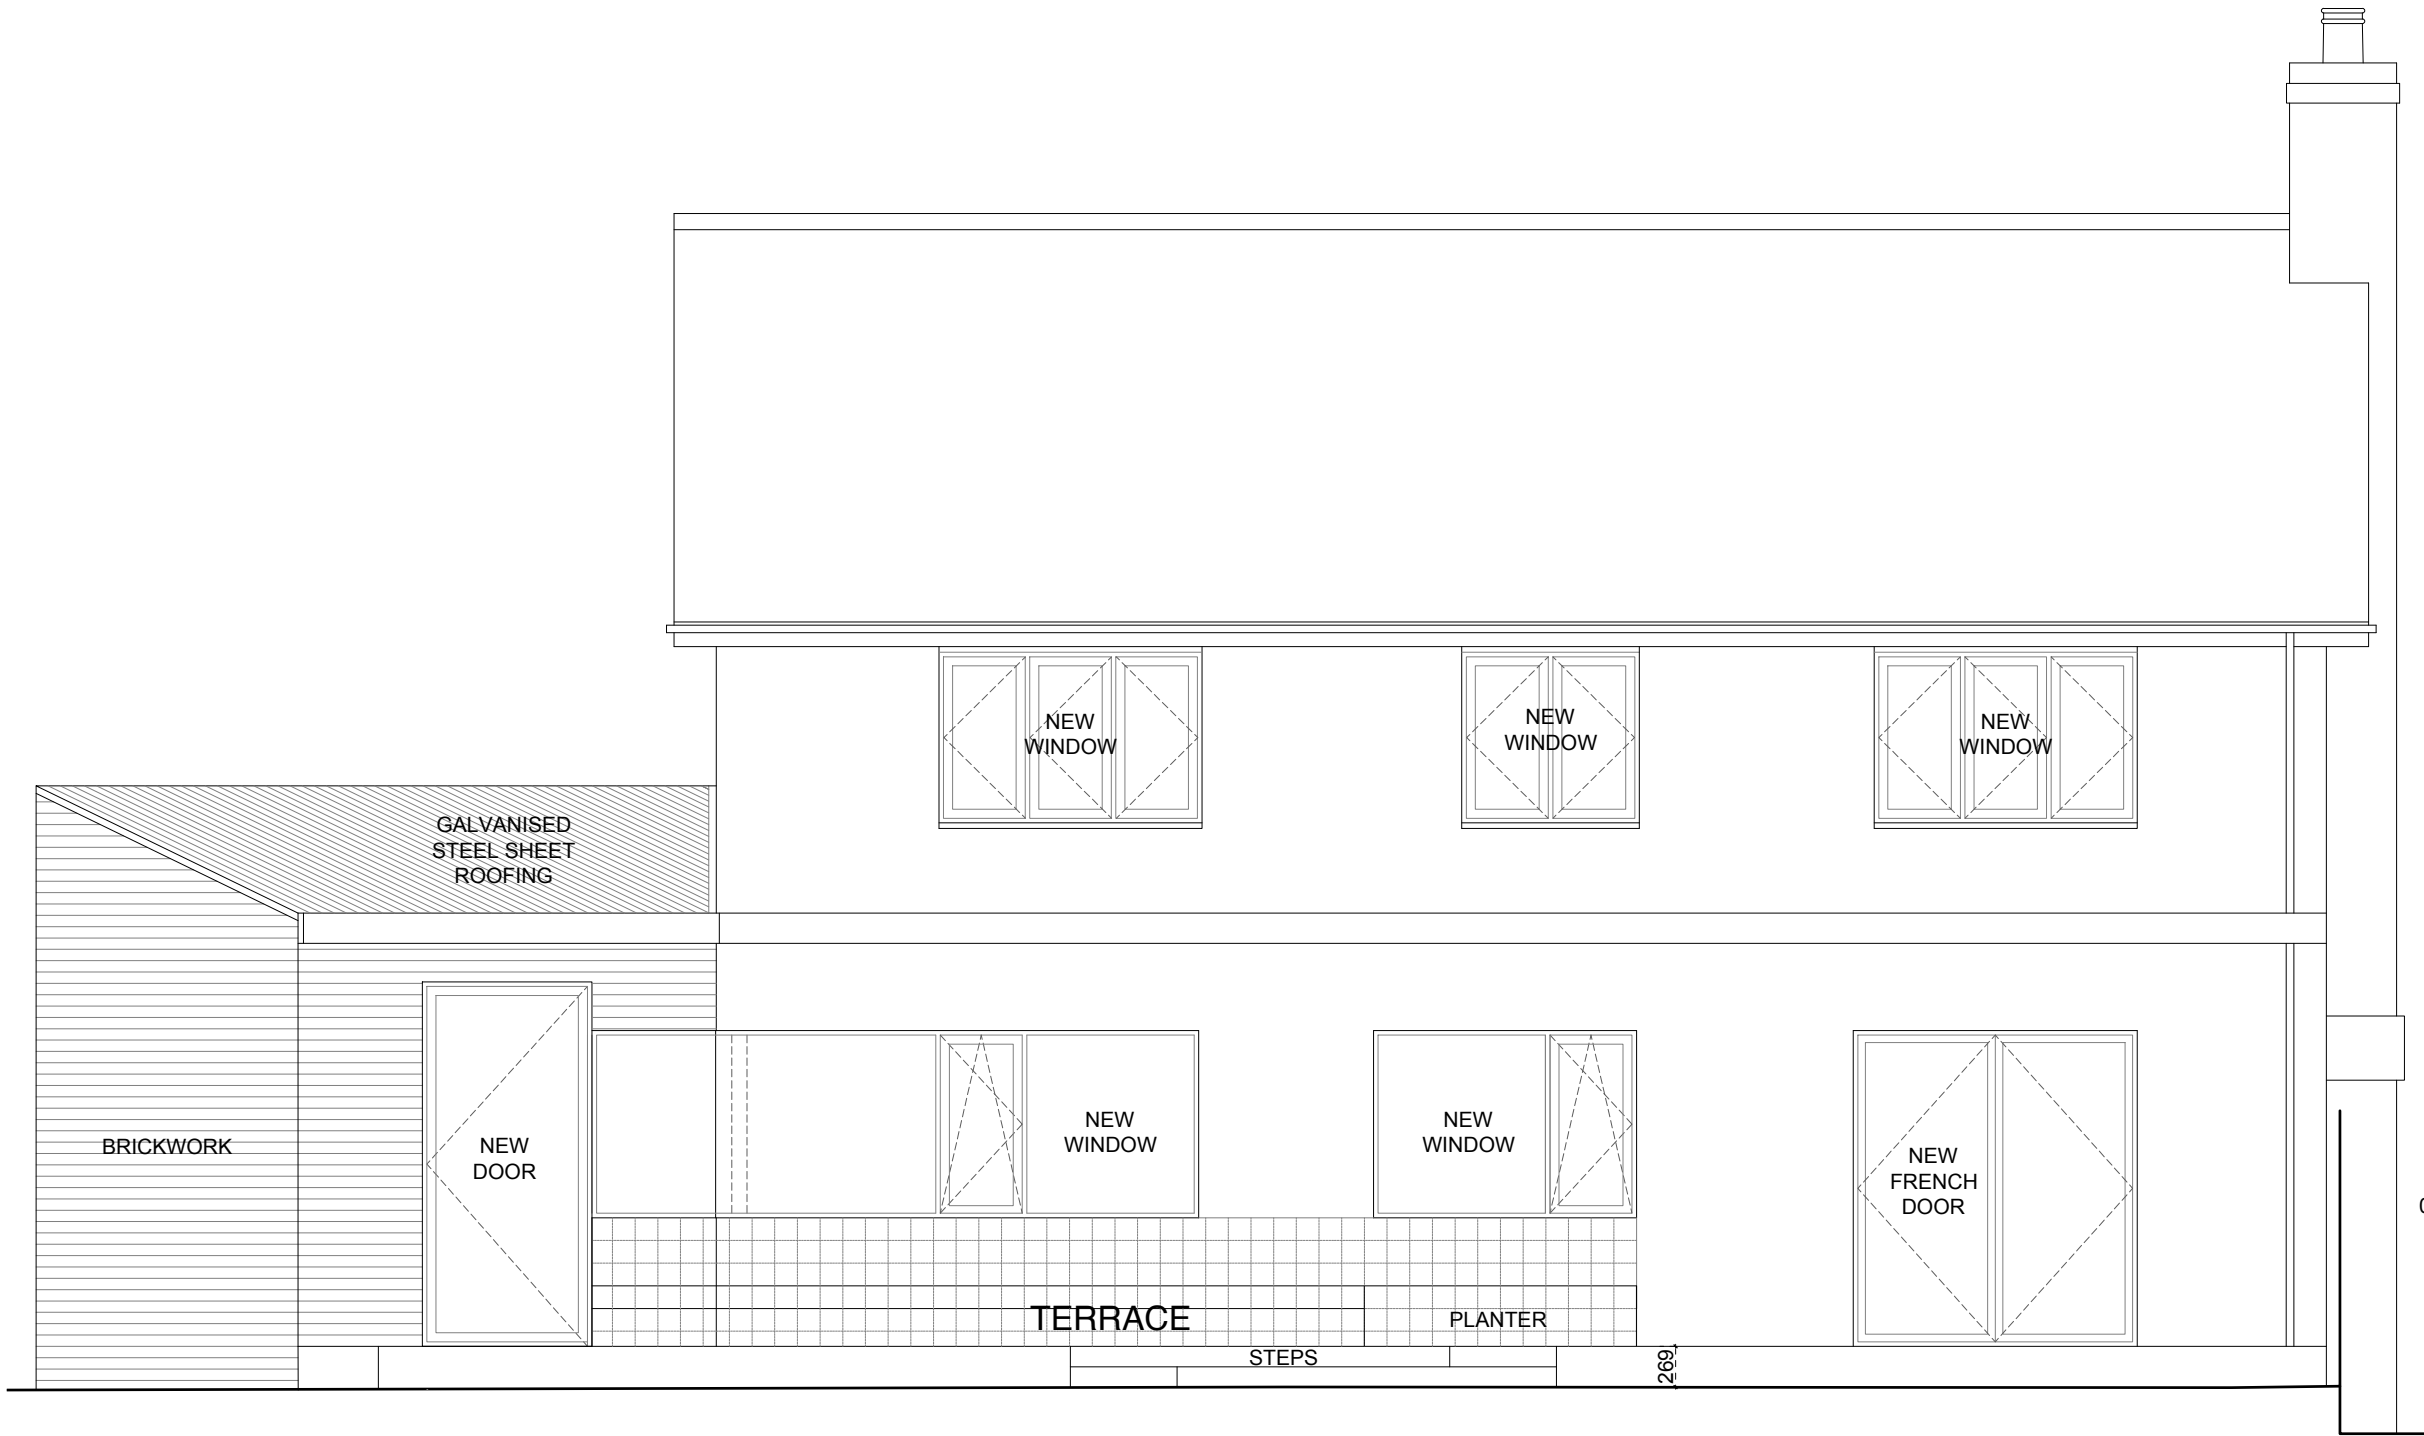


ZMINKOWSKA DE BOISE ARCHITECTS

PROJECT NAME:
1 SPINNEY CLOSE

DRAWING NAME:
PROPOSED REAR ELEVATION

DRAWING STATUS:
PLANNING

DRAWING NUMBER:
2602.027

REVISION:
A

DATE:
JULY 2026

SCALE:
1:50 @ A3