


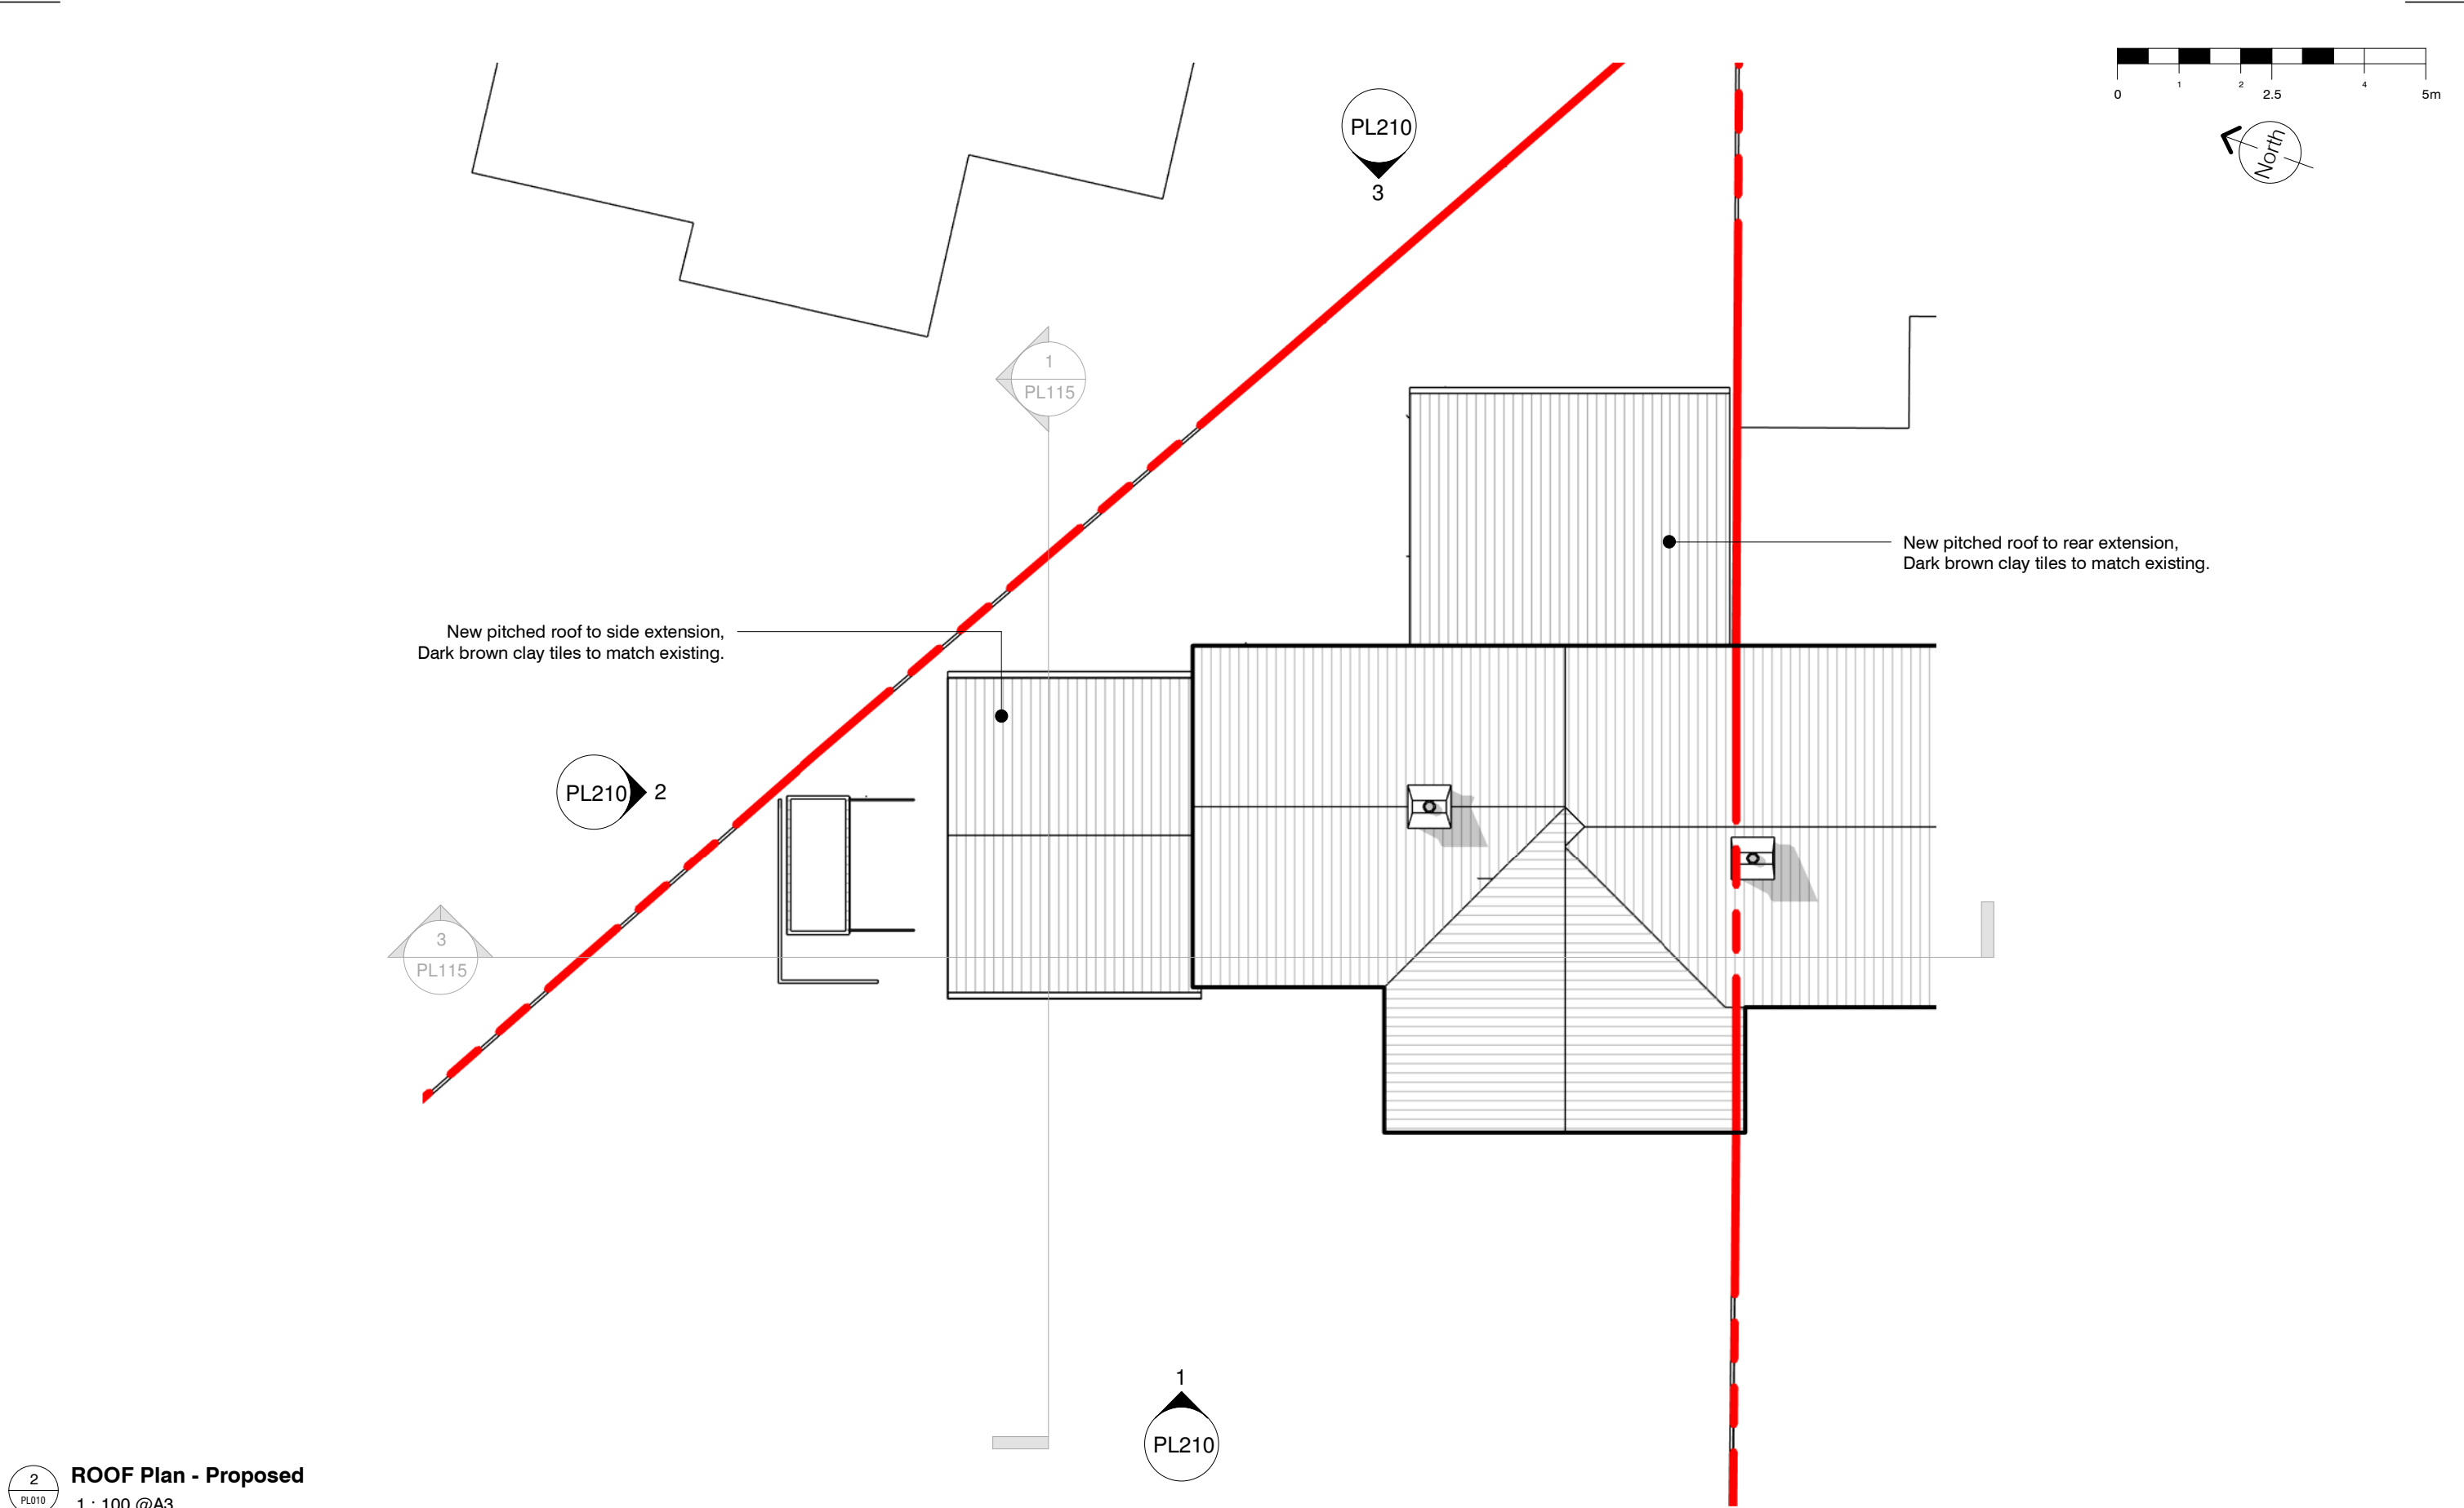

2
PL010

ROOF Plan - Proposed
1 : 100 @A3

Client: Chris Hunt		Title: Proposed Roof Plan		Project number: CH-2237		Drawing number: PL205		Revision: A		Revisions: <table><tr><th>Rev</th><th>Description</th><th>Date</th></tr><tr><td>-</td><td>ISSUED FOR COMMENT</td><td>01.07.24</td></tr><tr><td>A</td><td>LDC Application</td><td>09.04.25</td></tr></table>		Rev	Description	Date	-	ISSUED FOR COMMENT	01.07.24	A	LDC Application	09.04.25
Rev	Description	Date																		
-	ISSUED FOR COMMENT	01.07.24																		
A	LDC Application	09.04.25																		
Address: 165 Weston Way, Baldock, SG7 6JG		Status: Plan		Scale: 1 : 100@A3		Drawn by: Author		Date: 01/19/23		 PicklePlanning 1 Sale Drive- Baldock-SG7 6NS 07843238113 pickleplanning@gmail.com www.pickleplanning.co.uk 										
Sheet Size - A3																				