


0 1 2 3 4M
SCALE BAR @ 1:100




EXISTING SIDE ELEVATION 1:100.




EXISTING FRONT ELEVATION 1:100.

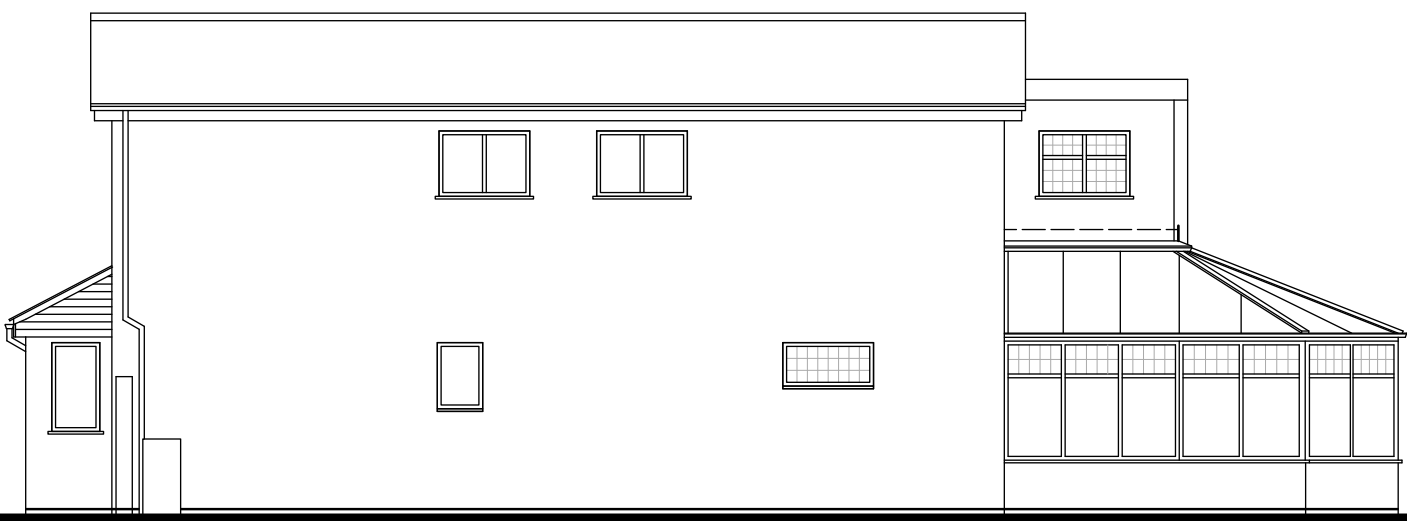

EXISTING SIDE ELEVATION 1:100.

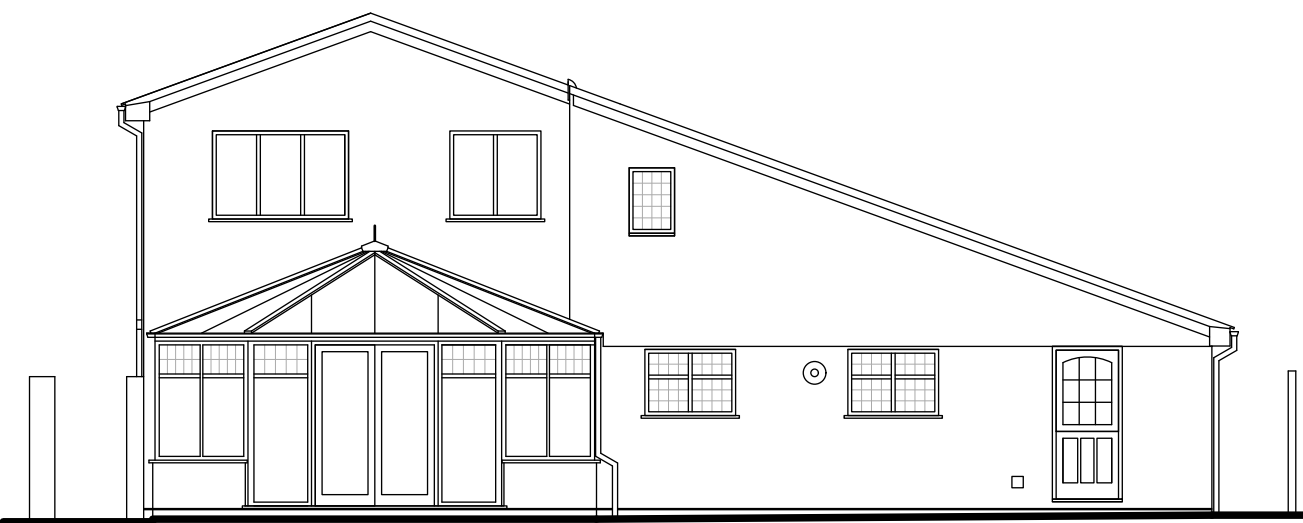


EXISTING REAR ELEVATION 1:100.

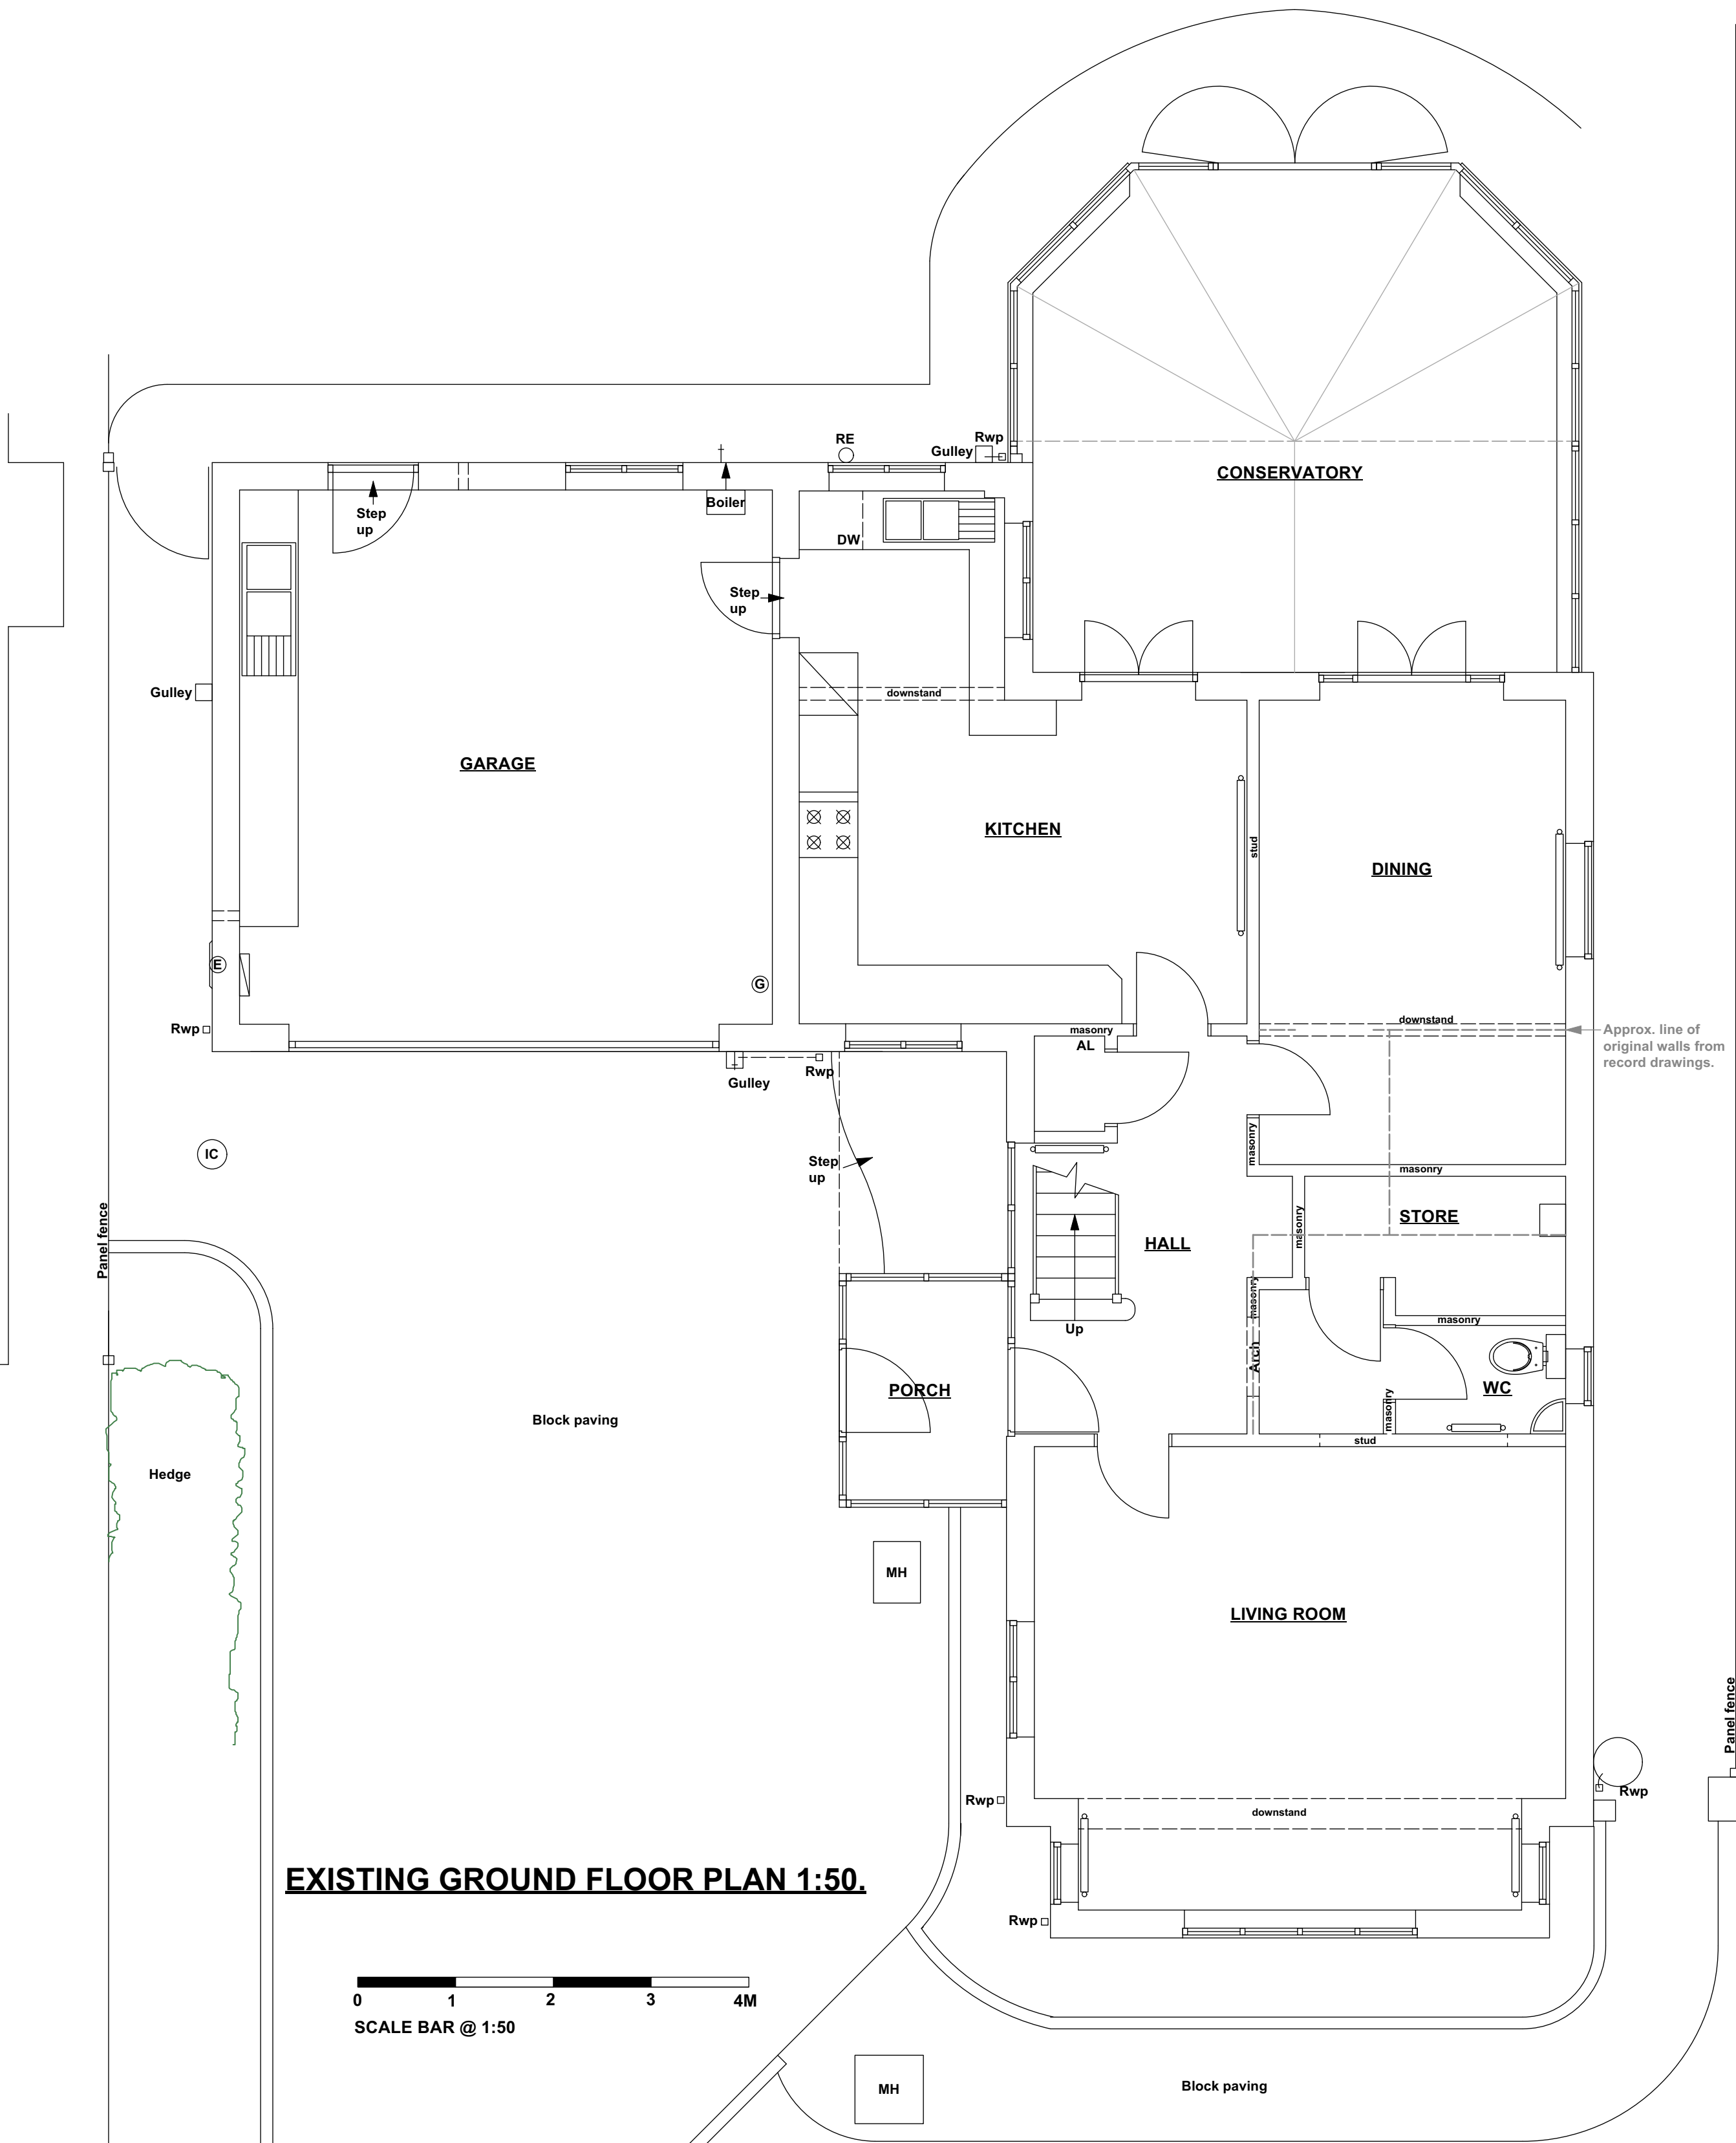


EXISTING GROUND FLOOR PLAN 1:50.

0 1 2 3 4M
SCALE BAR @ 1:50

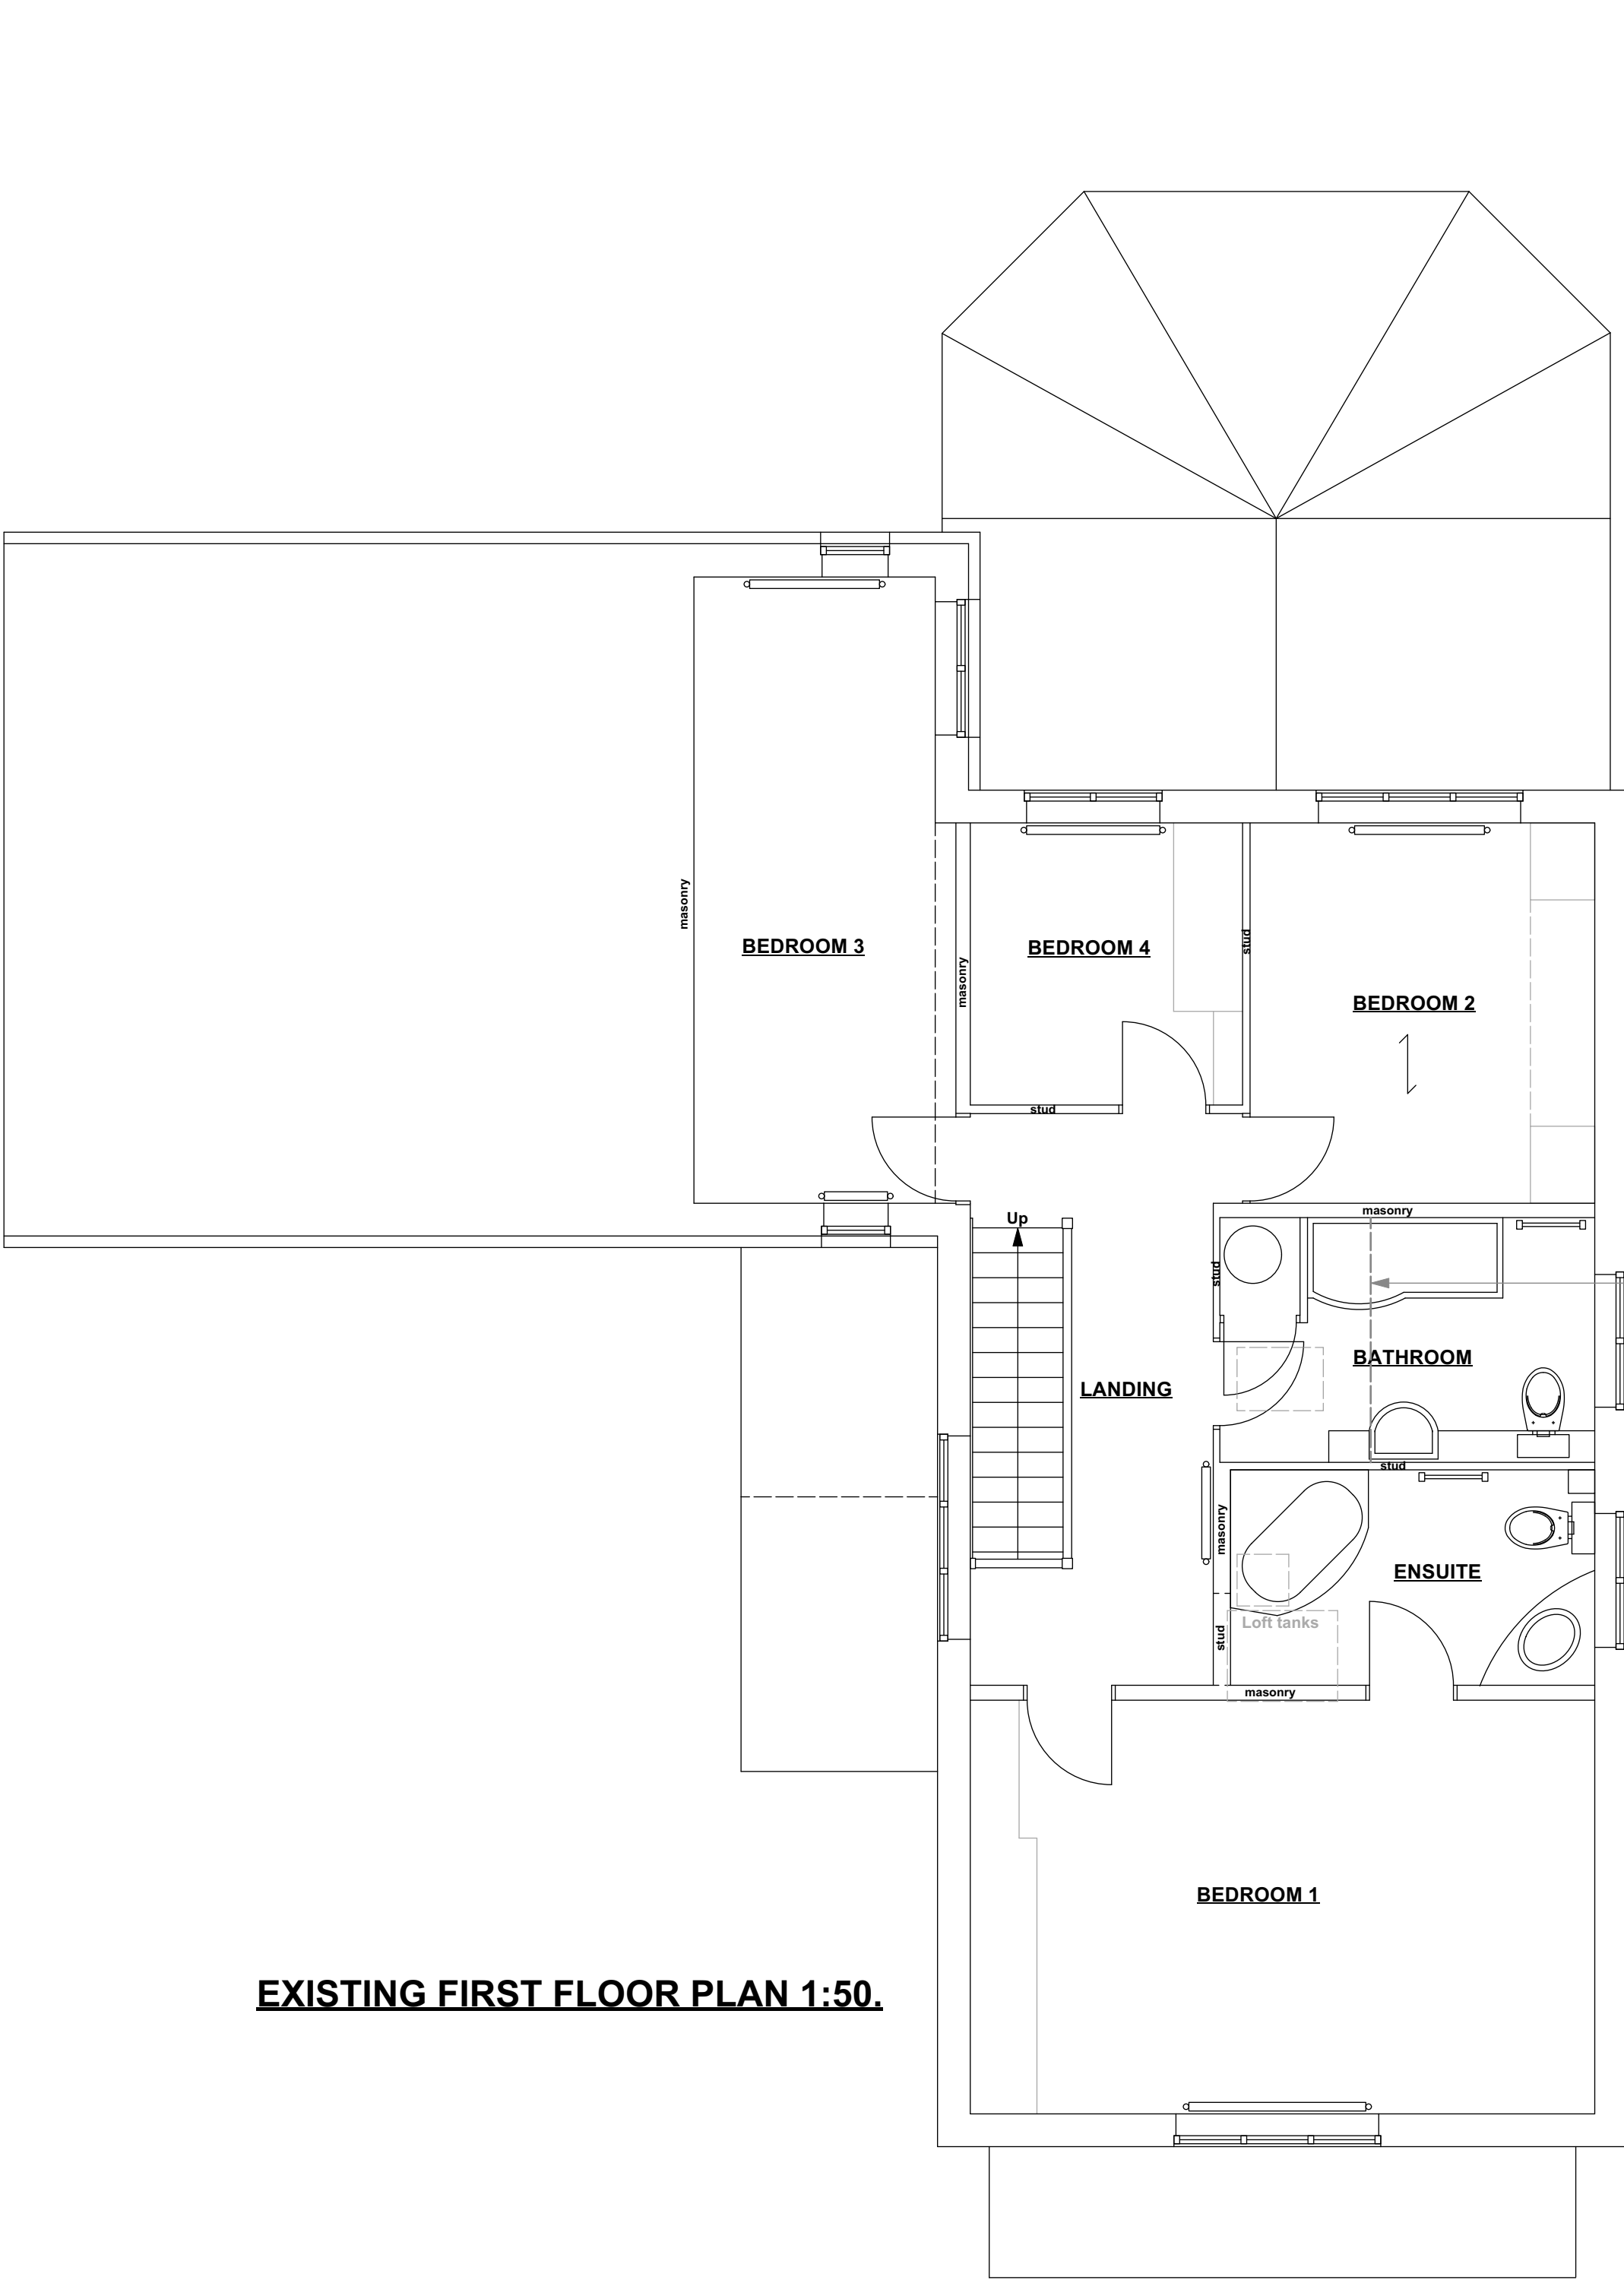


EXISTING FIRST FLOOR PLAN 1:50.

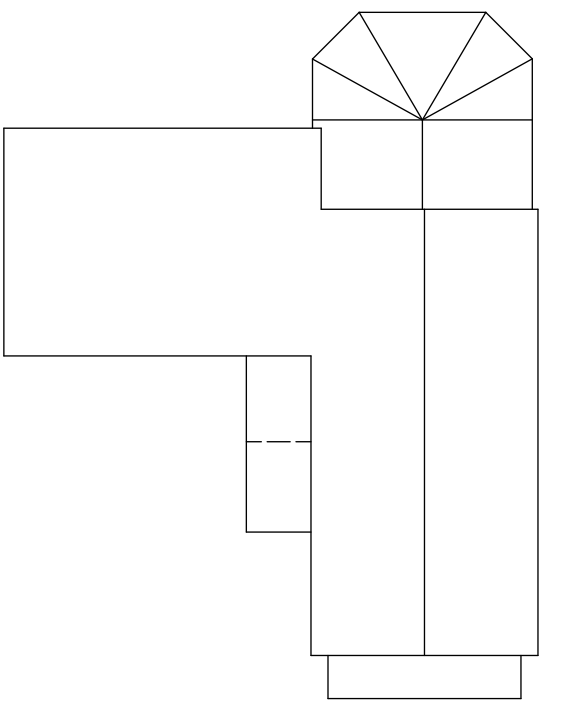

ROOF PLAN 1:200.

Notes

Revisions

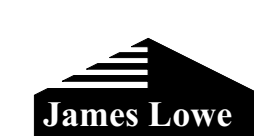

James Lowe
BSc (Hons)
36a High Street
Oakley
Bedford.
MK43 7RG.
Tel: 07856 753020
Email: jl@jameslowebc.co.uk

- Architectural Design
- Building Surveying

Client
MR & MRS ROBERTS.

Job/Location
**PROPOSED EXTENSION TO
REAR AND ALTERATIONS.**

**19 BEECH WAY
WHEATHAMPSTEAD
ST. ALBANS
AL4 8LY.**

Title
PLANS AS EXISTING.

Scale 1:50 / 1:100 / 1:200 @ A1	Date SEPTEMBER 2025.
---------------------------------------	-------------------------

Job No. 2505	Drwg No. 01
------------------------	-----------------------