

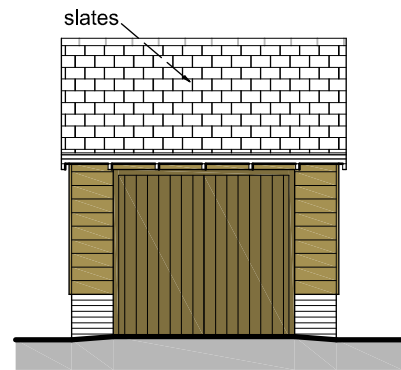


 


NORTH EAST ELEVATION

stained timber
boarding


red brick plinth

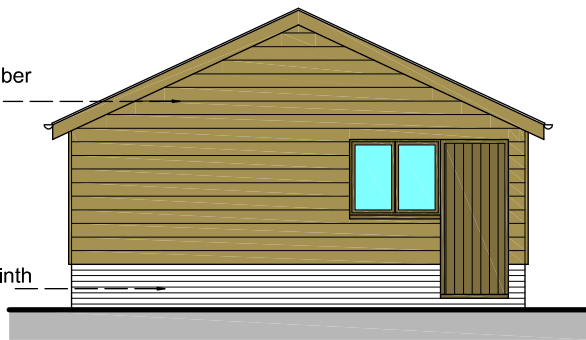


NORTH WEST ELEVATION

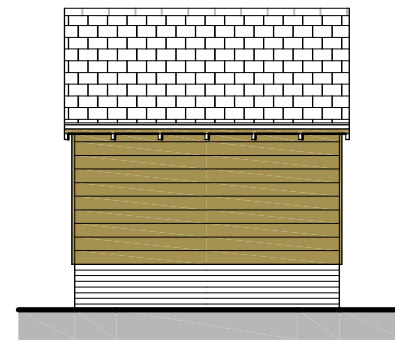


SOUTH WEST ELEVATION

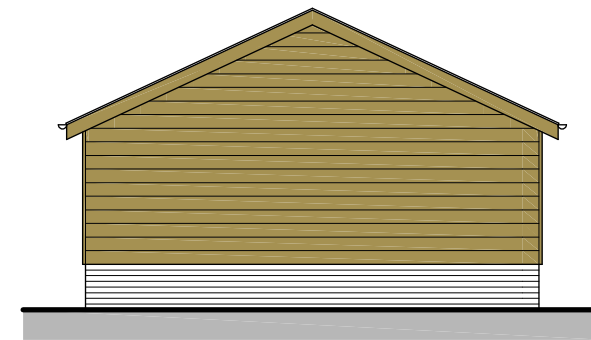


SOUTH EAST ELEVATION

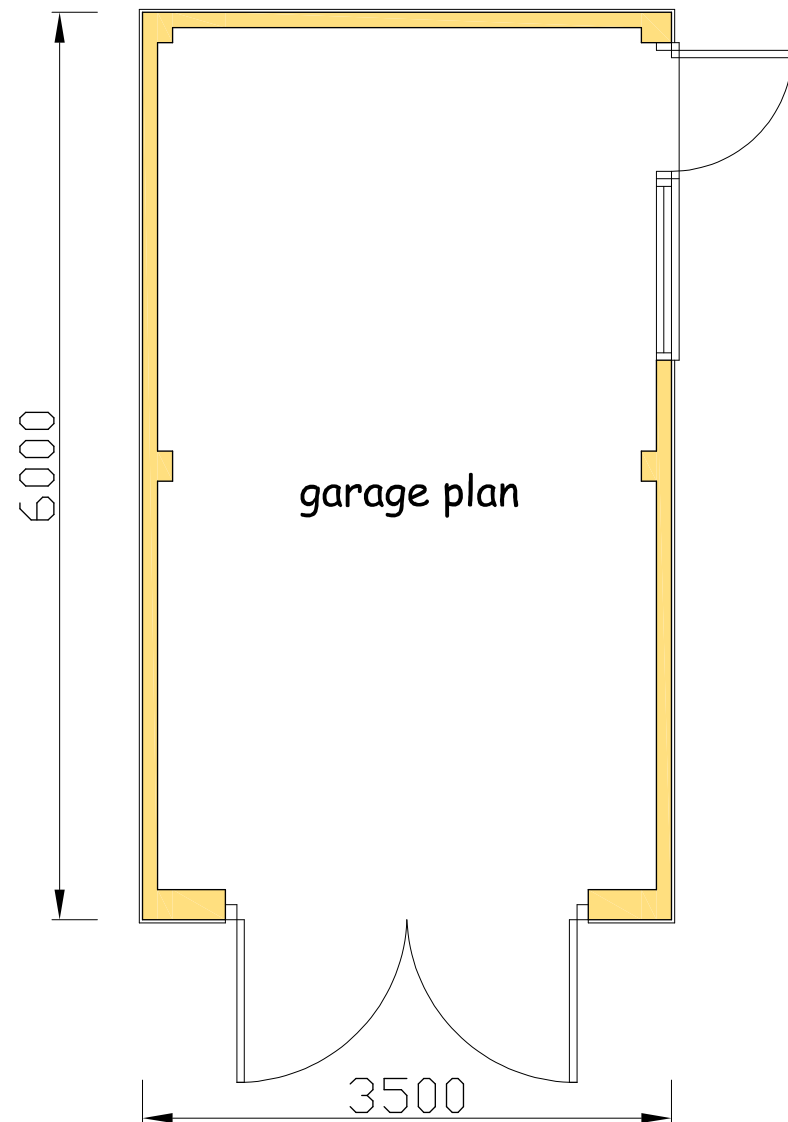

PLAN

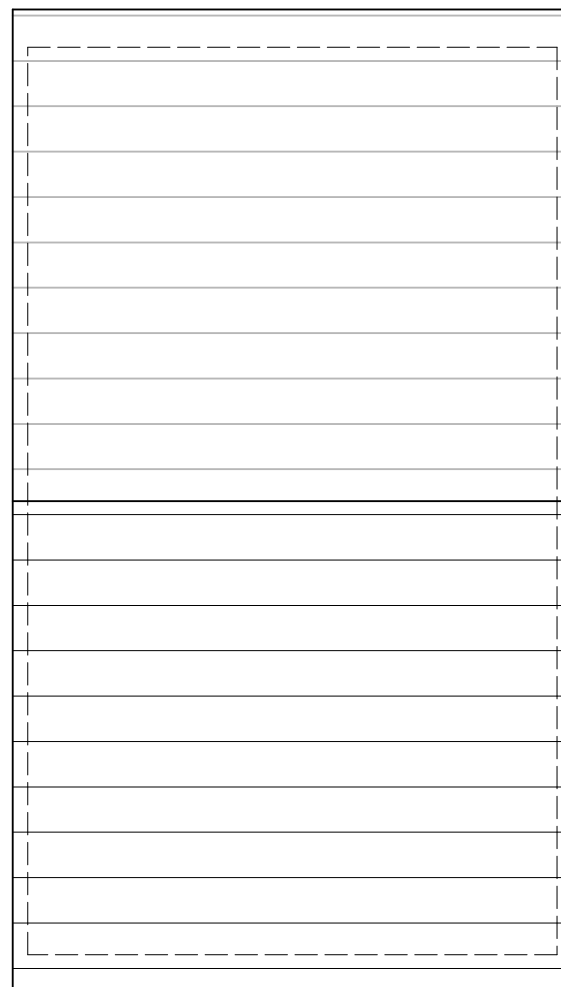

ROOF PLAN

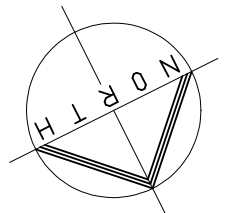

Project

PROPOSED DETACHED
DWELLING ON LAND AT
ASHWELL ROAD,
BYGRAVE, HERTS
SG7 5EB

Client

RICHARD YOUNG

Drawing


GARAGE PLAN

Scale 1:50 & 1:100 @ A1 Drawn C.R

Checked Date July 25

Drawing No.

YOU/25/04

 

This drawing and design is copyright and must not be reproduced in part or in whole without prior written consent. Contractors must verify all dimensions on site before commencing work