


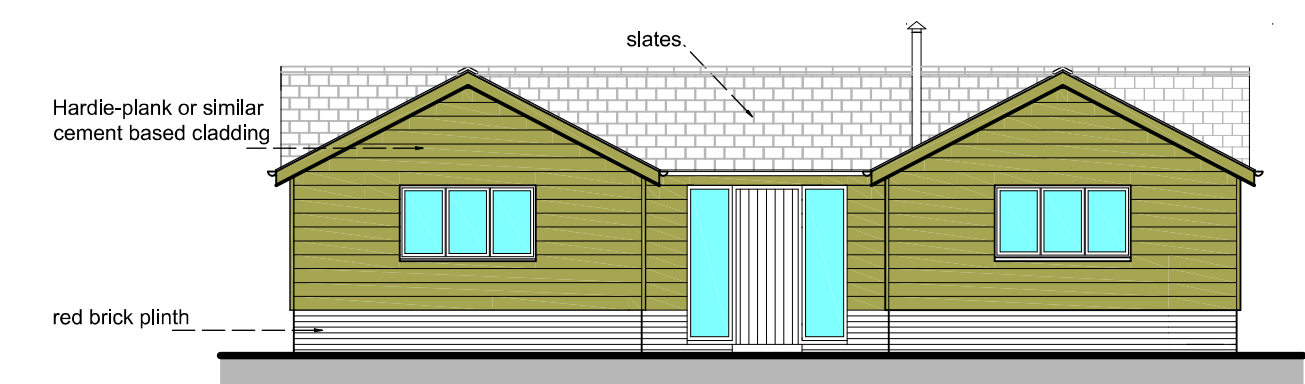


 


NORTH EAST ELEVATION

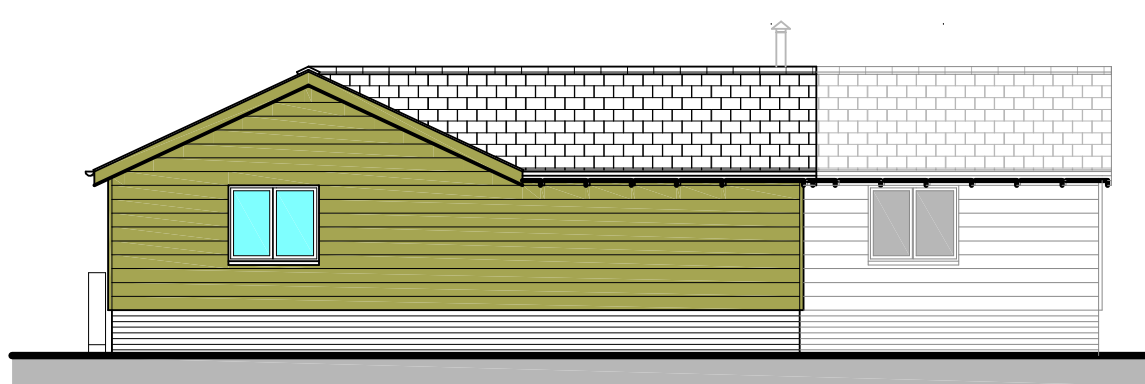


SOUTH EAST ELEVATION

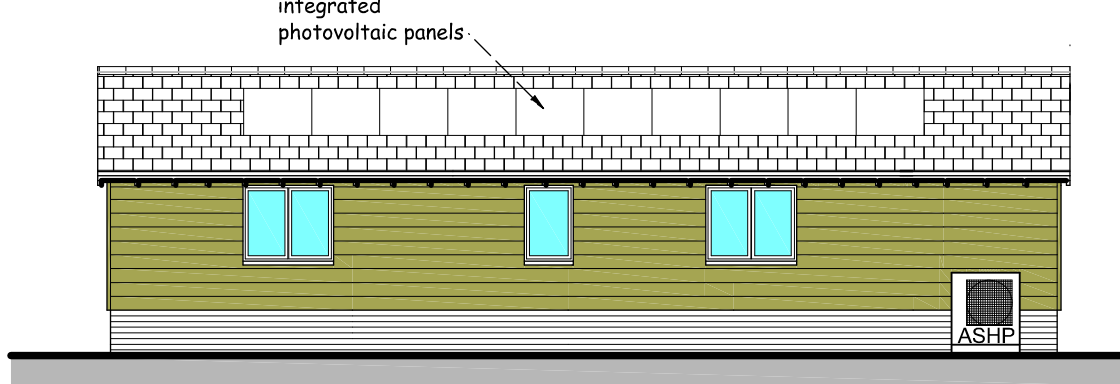



SOUTH WEST ELEVATION

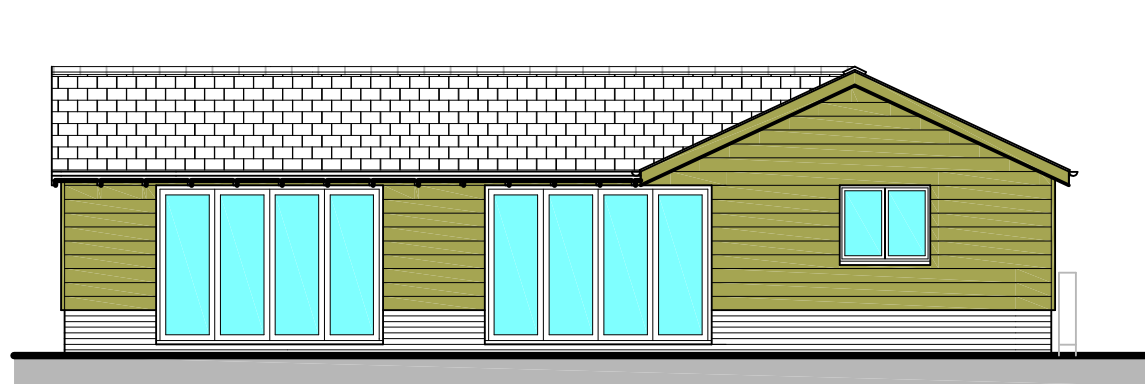


NORTH WEST ELEVATION

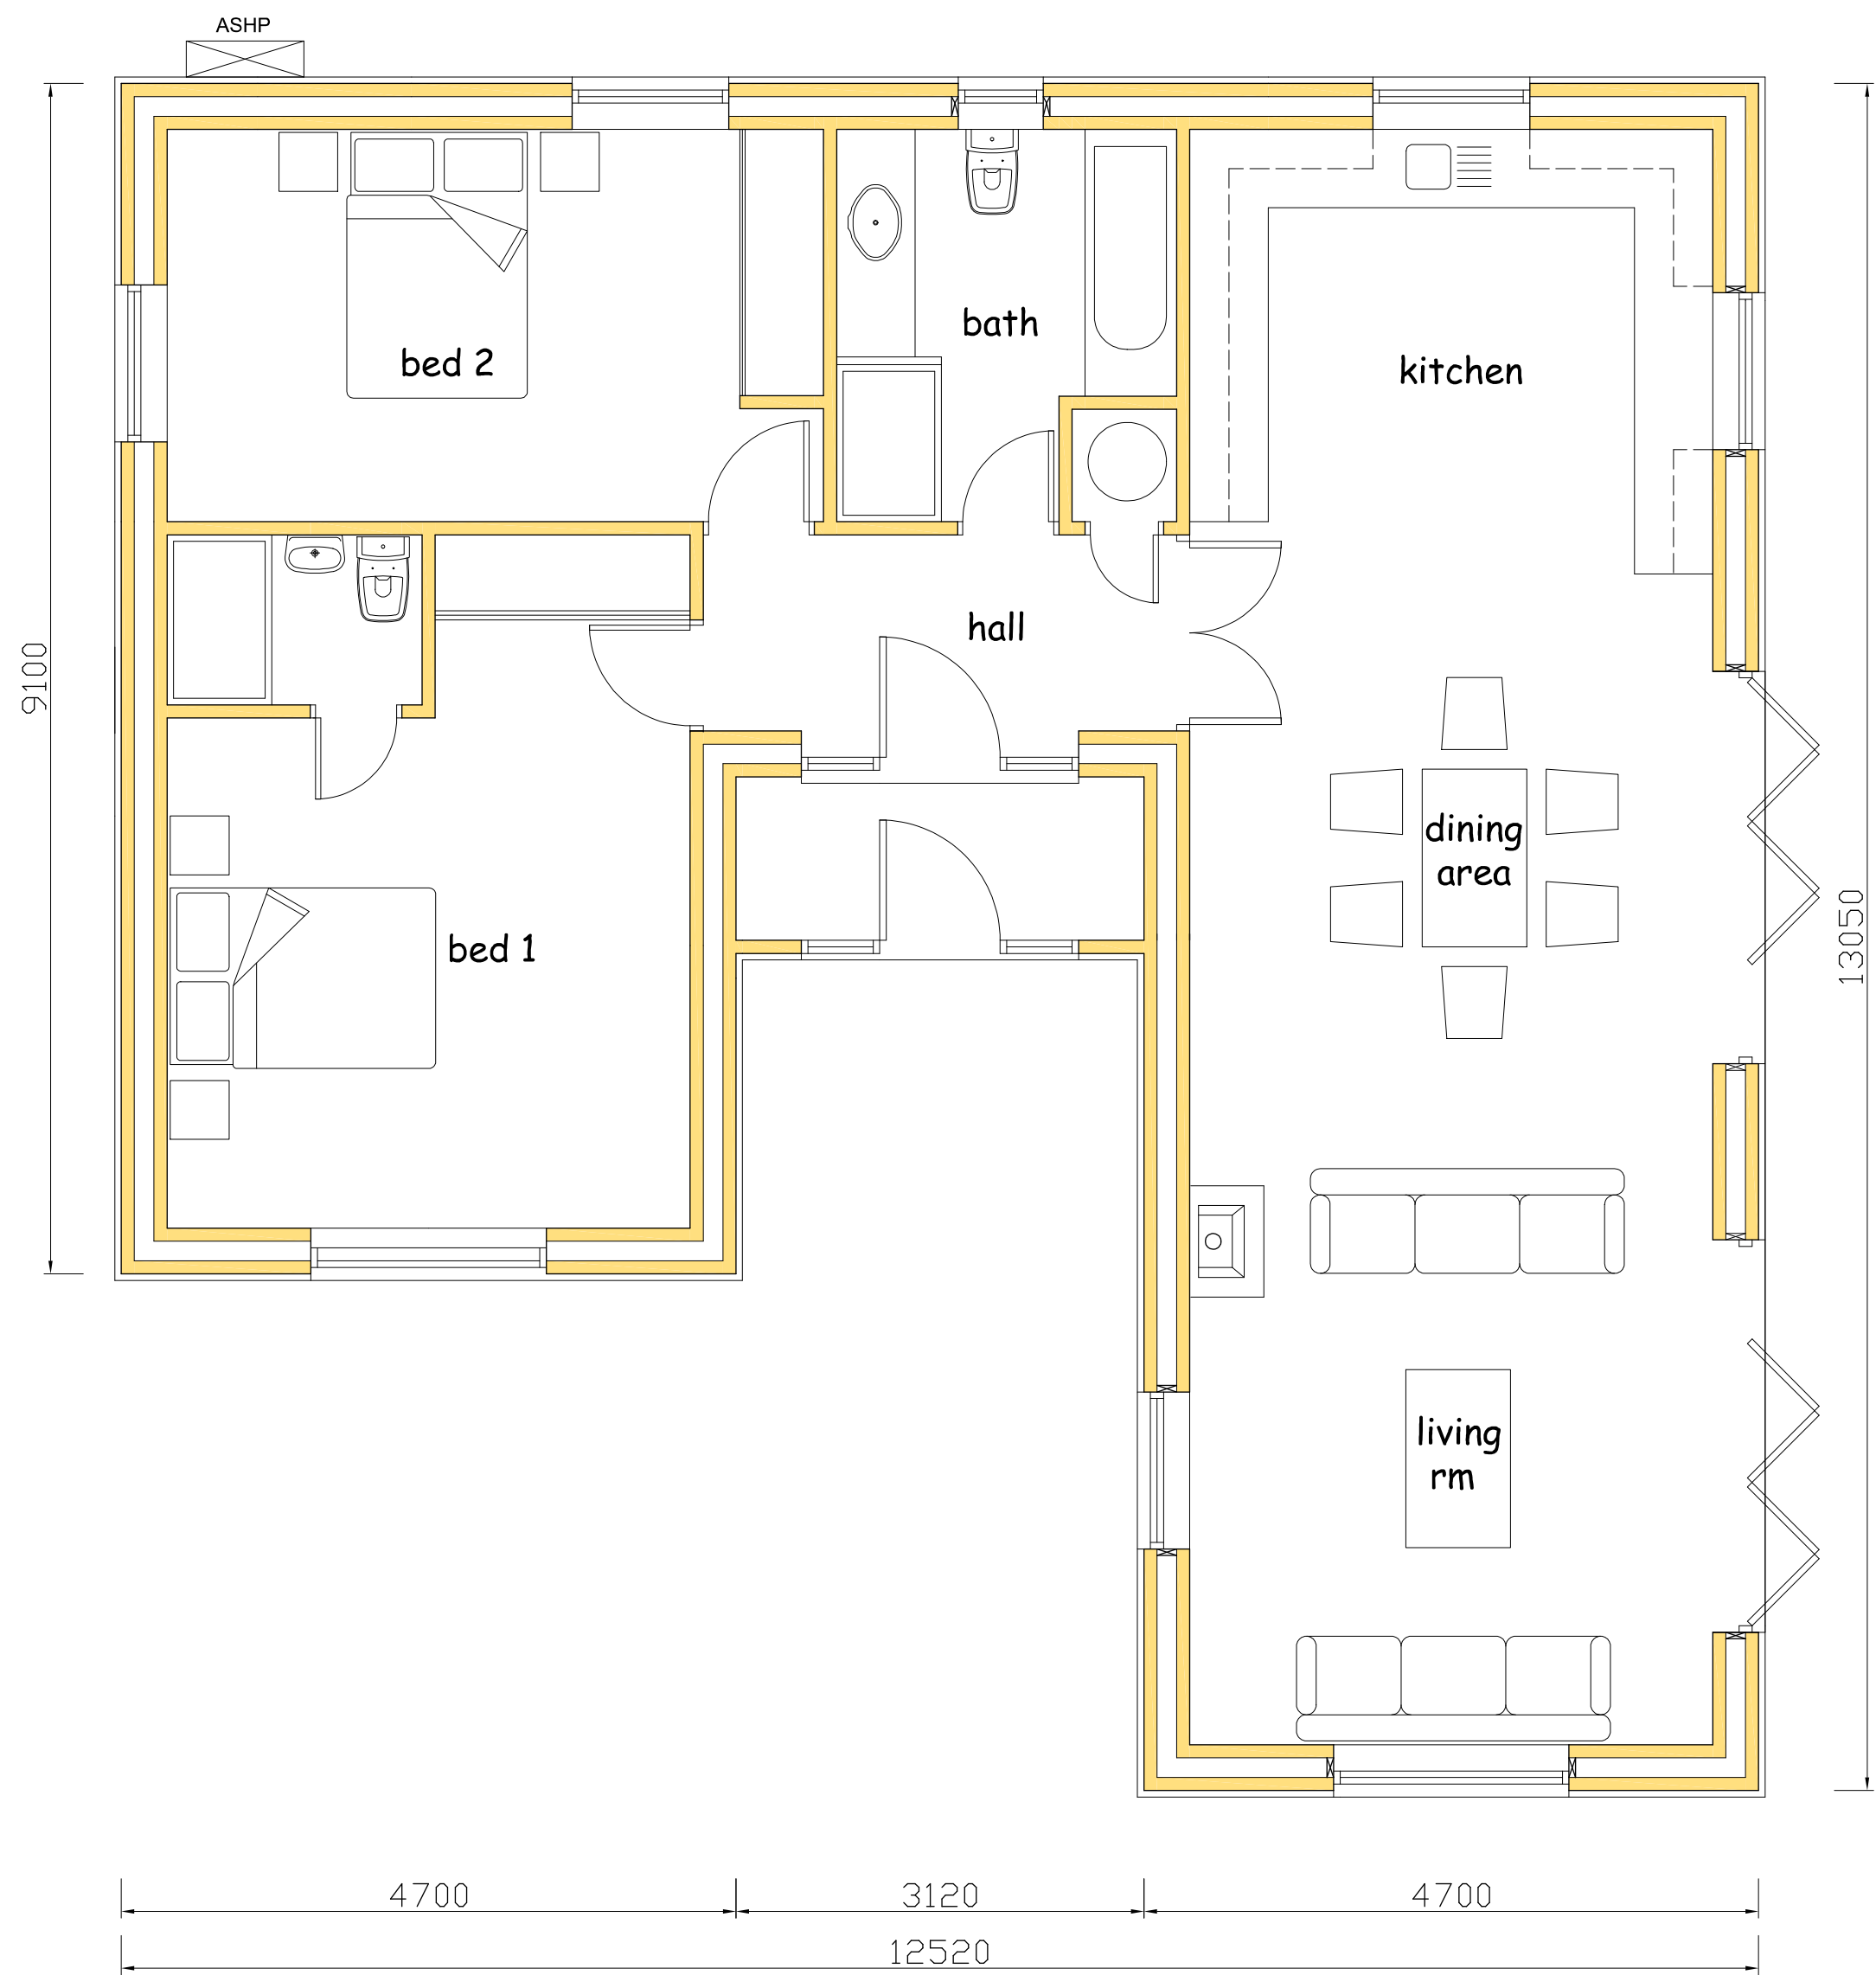

GROUND FLOOR PLAN

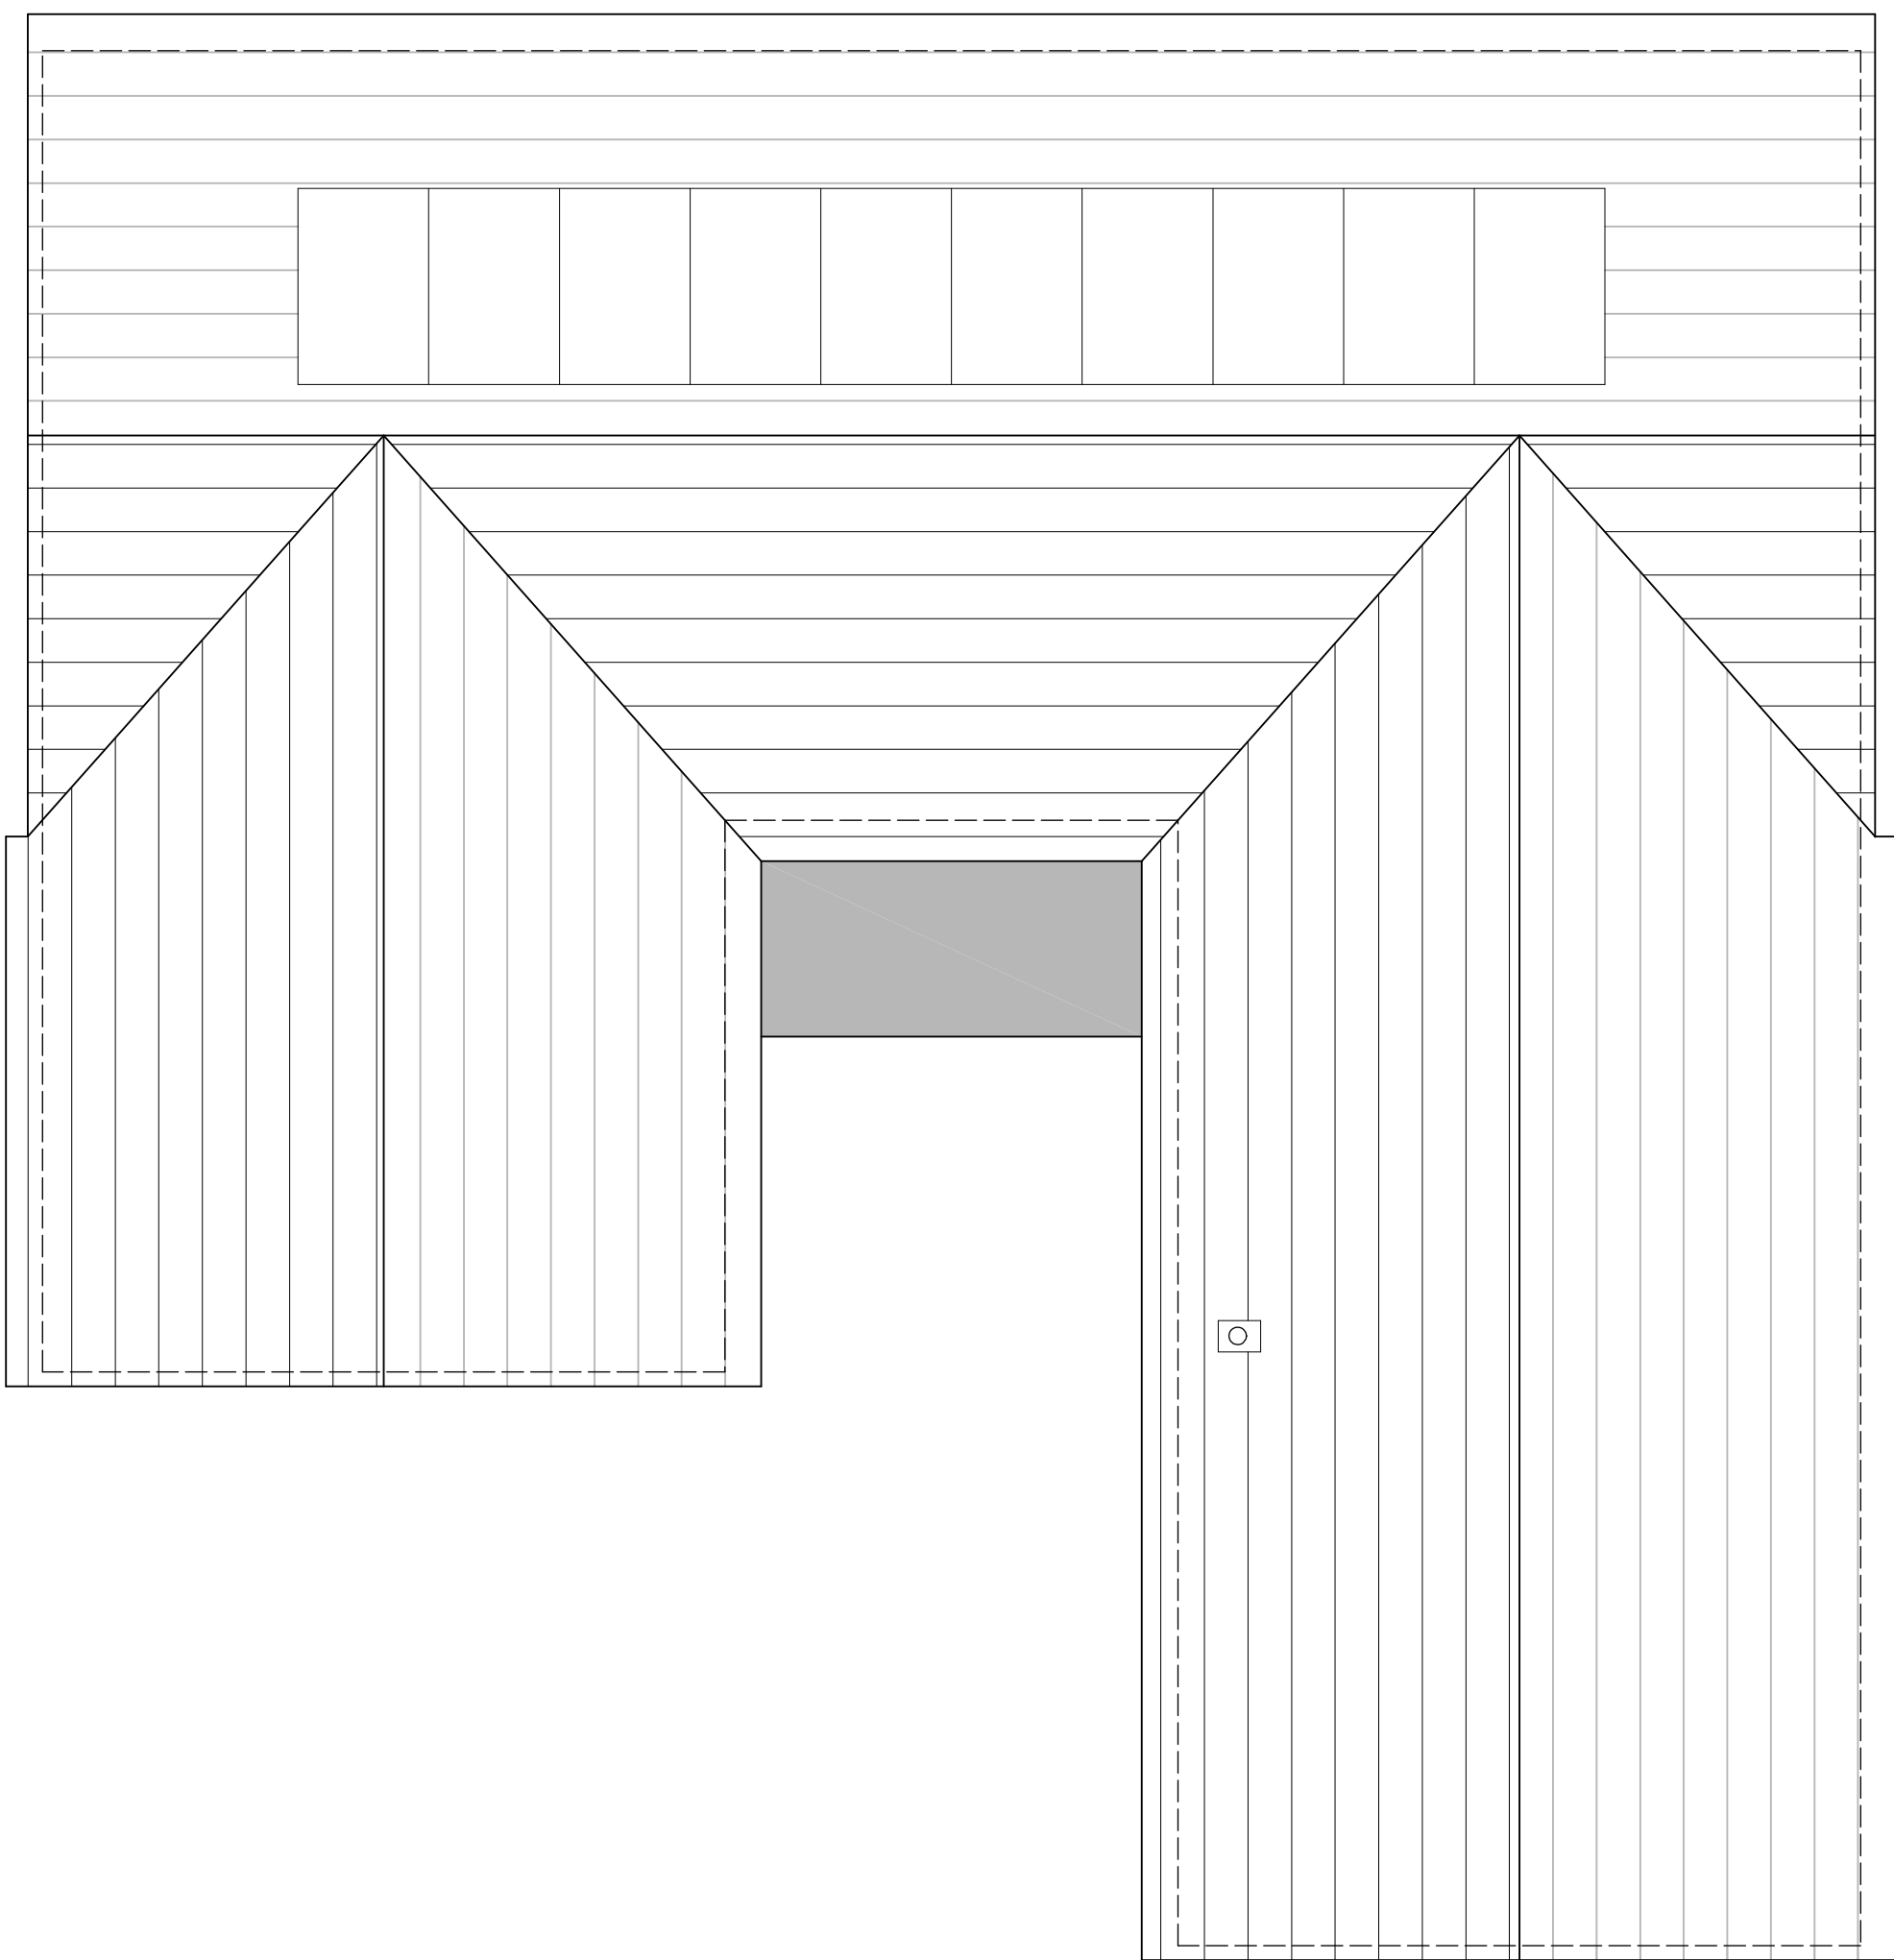 

ROOF PLAN

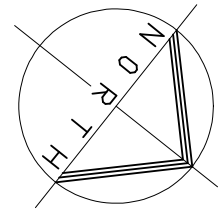

Project

PROPOSED DETACHED
DWELLING ON LAND AT
ASHWELL ROAD,
BYGRAVE, HERTS
SG7 5EB

Client

RICHARD YOUNG

Drawing

PROPOSED PLAN

Scale 1:50 & 1:100 @ A1 Drawn C.R.

Checked Date July 25

Drawing No.

YOU/25/03A

This drawing and design is copyright and must not be reproduced in part or in whole without prior written consent. Contractors must verify all dimensions on site before commencing work