

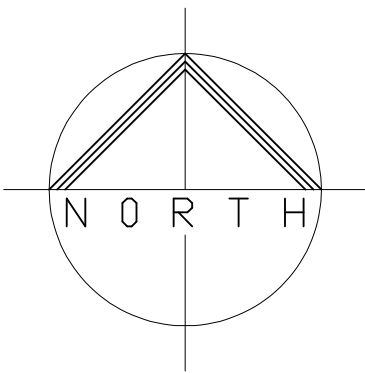



new trees mixture of beech, silver birch, rowan & maple trees
(Fagus Sylvatica , Betula Pendula, Sorbus Aucuparia & Acer Griseum)
3 - 4M high, 10L container grown in positions shown

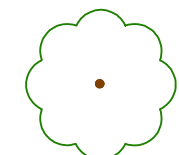

Existing trees

 


new mixed native species hedge- hawthorn (Crataegus monogyna)
hazel (Corylus avellana), field maple (Acer campestre), dog rose
(Rosa canina)

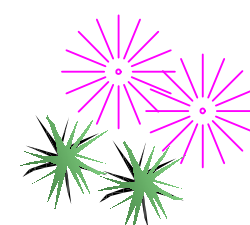

mixed shrub & flower beds

- provide hedgehog holes in fence gravel boards
- provide electric vehicle charge point to dwelling
- provide integrated swift nesting boxes & bat roosting boxes in gable walls of roofs
- provide bee boxes in gardens.
- works carried out at completion of development by the developer prior to occupation & thereafter maintained by the occupier
- dwelling fitted with Air Source Heat Pump, Photovoltaic panels & Wind Turbine
- dwelling to have water efficiency MAX 110L per person per day

SITE PLAN 1:200

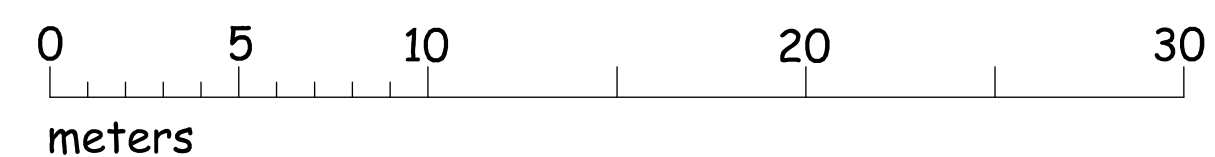

No.	Date	Revision	Initial

Project

LAND AT ASHWELL ROAD,
BYGRAVE, HERTS
SG7 5EB

Client

RICHARD YOUNG

Drawing

PROPOSED SITE PLAN

Scale 1:200 @ A1 Drawn C.R

Checked Date June 25

Drawing No.

YOU/25/02A

This drawing and design is copyright and must not be reproduced in part or in whole without prior written consent. Contractors must verify all dimensions on site before commencing work