



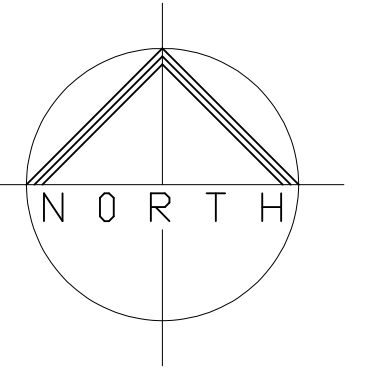

SITE PLAN 1:200

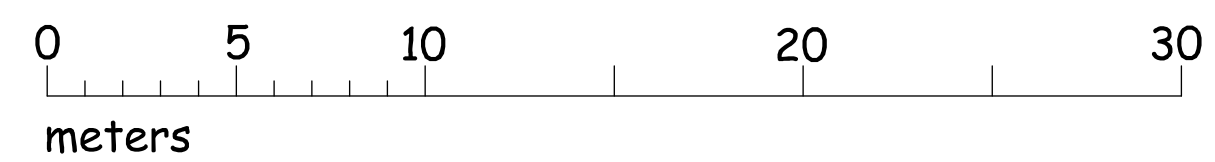

No.	Date	Revision	Initial

Project

LAND AT ASHWELL ROAD,
BYGRAVE, HERTS
SG7 5EB

Client

RICHARD YOUNG

Drawing

EXISTING SITE PLAN

Scale 1:200 @ A1 Drawn C.R.

Checked Date June 25

Drawing No.

YOU/25/01

This drawing and design is copyright and must not be reproduced in part or in whole without prior written consent. Contractors must verify all dimensions on site before commencing work.