

ANY QUERIES REGARDING DIMENSIONS TO BE TAKEN UP WITH PENTANGLE DESIGN GROUP.


ALL DIMENSIONS OF EXISTING BUILDINGS TO BE VERIFIED ON SITE.

THIS DRAWING IS THE COPYRIGHT OF PENTANGLE DESIGN GROUP AND SHALL NOT BE IN ANY WAY USED OR REPRODUCED WITHOUT THEIR PRIOR WRITTEN CONSENT.

NOTES



Proposed East Elevation
1 : 100

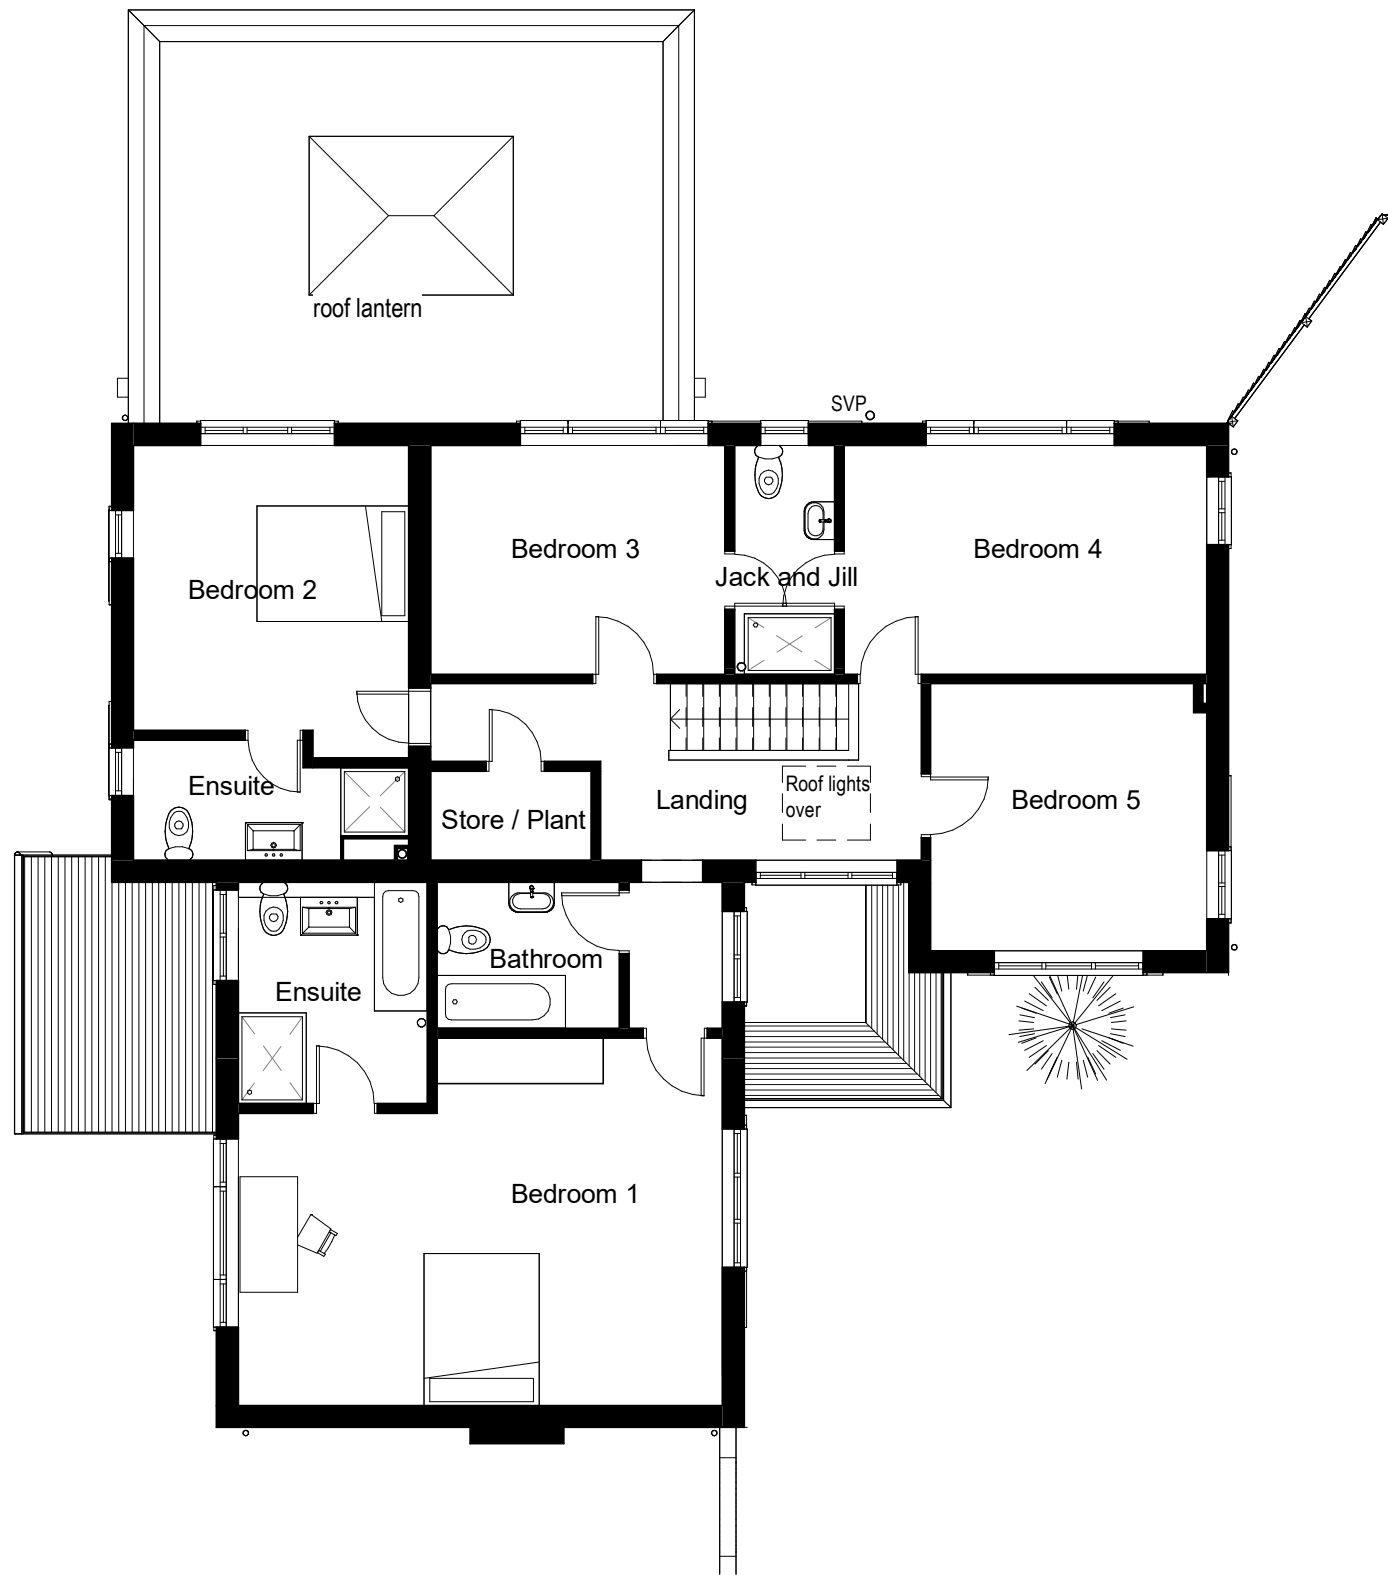

Proposed First Floor
1 : 100



Proposed North Elevation
1 : 100


PLANNING

PENTANGLE
DESIGN GROUP

SUITE 1, 21 BANCROFT HITCHIN HERTS SG5 1JW
T:01462 431133 E:pdg@pentangledesign.co.uk

JOB TITLE
Proposed Extensions and alterations to
Lane End, 27A Wymondley Road, Hitchin

for -
DRAWING TITLE
Proposed First Floor and Elevations

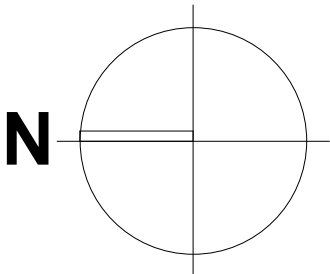

0 5 10 m

SCALE	DRAWING NUMBER	REVISION
1 : 100	07	D
DATE Feb '25		
SHT SIZE A2		
JOB NUMBER 3913		

ARCHITECTS AND INTERIOR DESIGNERS