




Proposed West Elevation
1 : 100

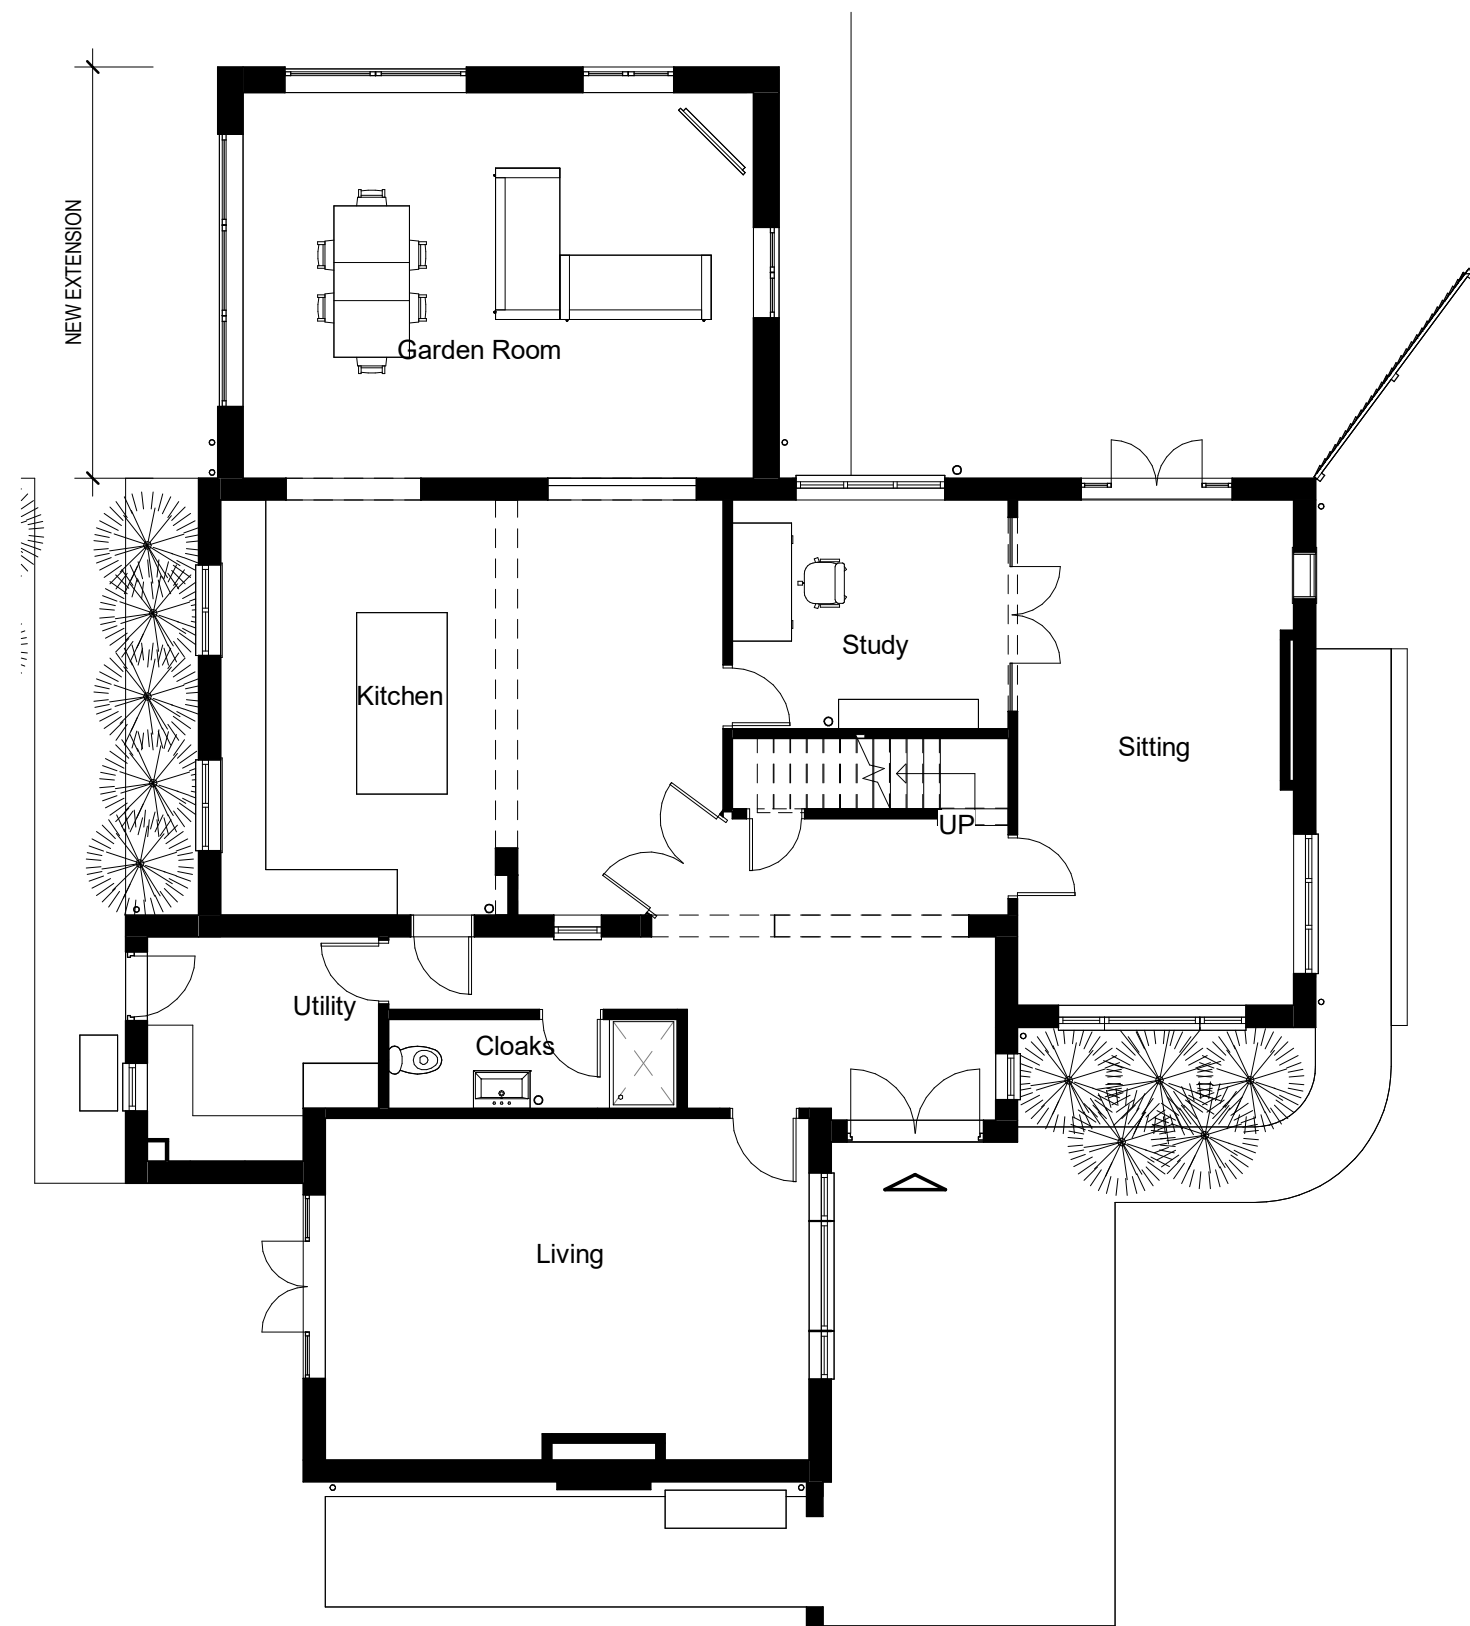

Proposed Ground Floor
1 : 100



Proposed South Elevation
1 : 100

MATERIALS:
Roof: Single Ply membrane flat roof

Walls: Vertical slatted timber cladding to selection. Aluminium parapet copings to match windows. through coloured render to existing walls where indicated

Windows: PPC Alumijium or uPVC Dark Grey

PLANNING


PENTANGLE
DESIGN GROUP

SUITE 1, 21 BANCROFT HITCHIN HERTS SG5 1JW
T:01462 431133 E:pdg@pentangledesign.co.uk

JOB TITLE
Proposed Extensions and alterations to
Lane End, 27A Wymondley Road, Hitchin

for -

DRAWING TITLE
Proposed Ground Floor and Elevations

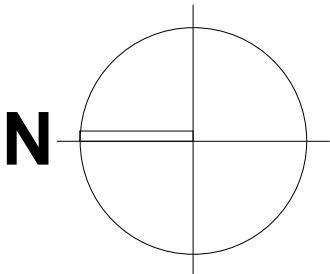

0 5 10 m

SCALE	DRAWING NUMBER	REVISION
1 : 100	06	D
DATE Feb '25		
SHT SIZE A2		
JOB NUMBER 3913		

ARCHITECTS AND INTERIOR DESIGNERS