



HOUSE 4 — HOUSE 5

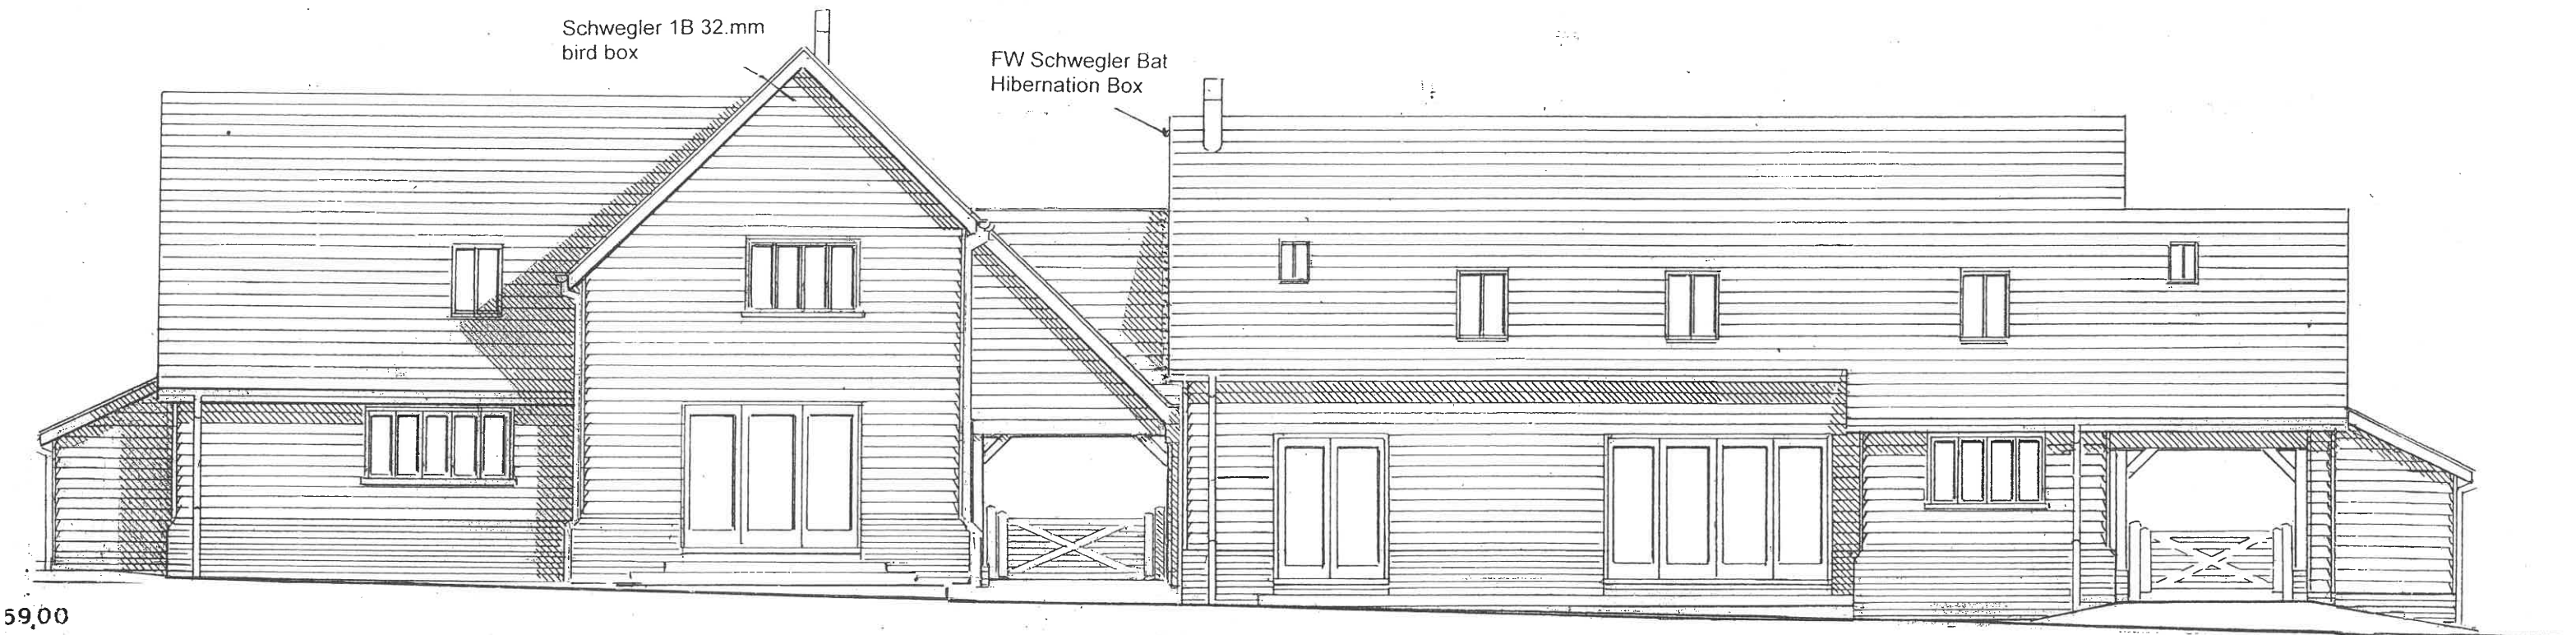


59.00

Roof :-	Natural Grey Slate
Walls :-	Stained feather-edged boarding
Plinth :-	Soft red stock brickwork
Fenestration :-	Timber narrow module casements, timber glazed doors
Eaves :-	Open eaves with exposed rafters
Rainwater Goods	Black half round metal gutters and metal round down pipes
Skylights :-	Low profile conservation roof lights
Flue Pipe :-	Black coated pipe and vent
Entrance Door :-	Natural oak vertically boarded door
Posts & Brackets	Natural oak posts and brackets on soft red brick plinths
Field Gate :-	Timber white painted five bar field gate

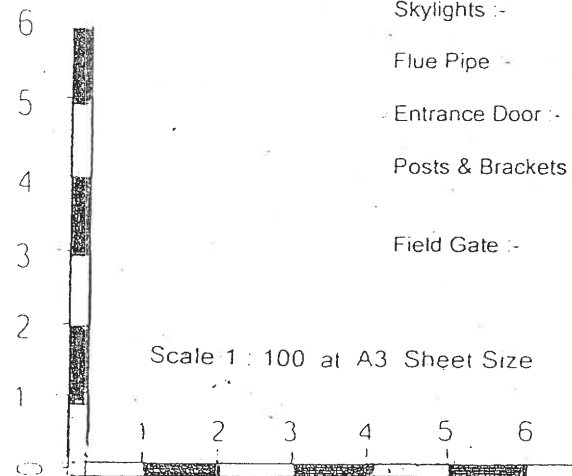


NORTH WEST ELEVATION

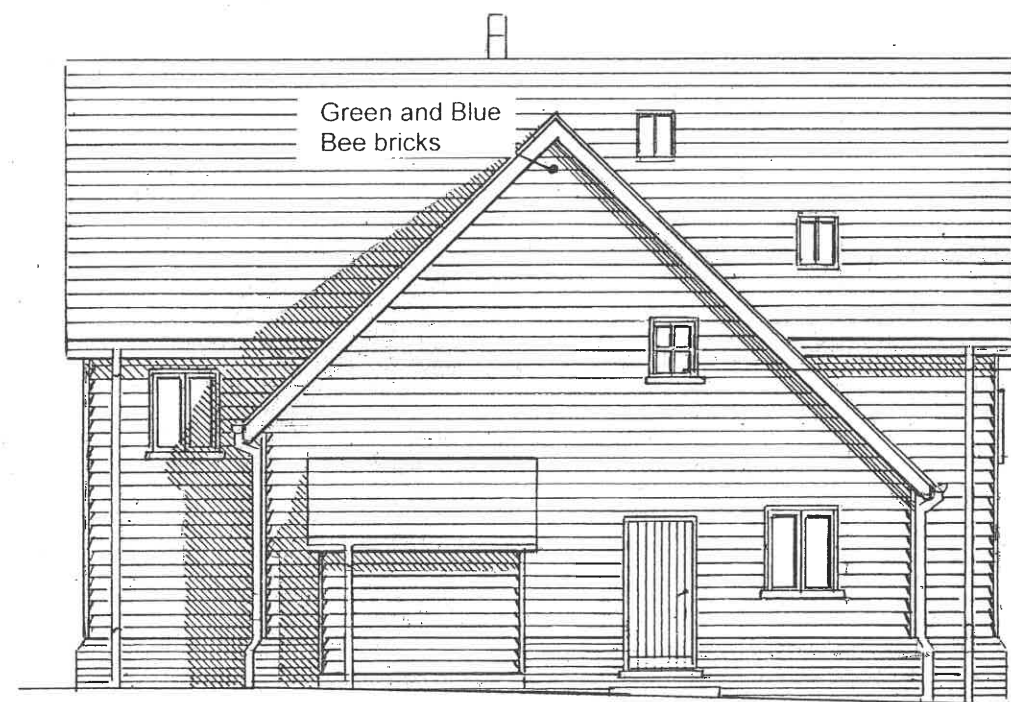

NORTH EAST ELEVATION

Obscure glazing to bathroom window

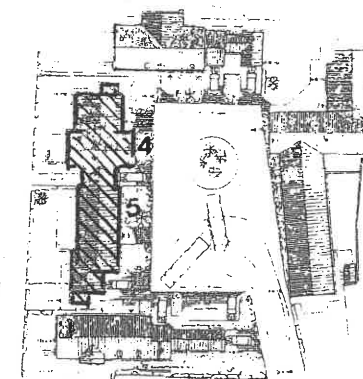

REVISION 'A' MAY 2026
Amended Elevational Detailing
to all Six Dwellings

58.20

HOUSE 4 — HOUSE 5

Revised Design for Conversion of
Existing Listed Barns and Proposed
Four Barn Style Dwellings with
Covered Parking and Associated
Works at Site West of Lordship
Farmhouse, Pirton Road, Holwell
Hertfordshire

Ivan J. Clarke & John W. Barrett
Hall Farm East, Letchworth Lane
Letchworth Garden City
Hertfordshire SG6 3NH
Tel. 01462 685251
e-mail johnandivan@btconnect.com

Scale 1 : 100
Date : Feb 2025
Ref. W324A

24A