



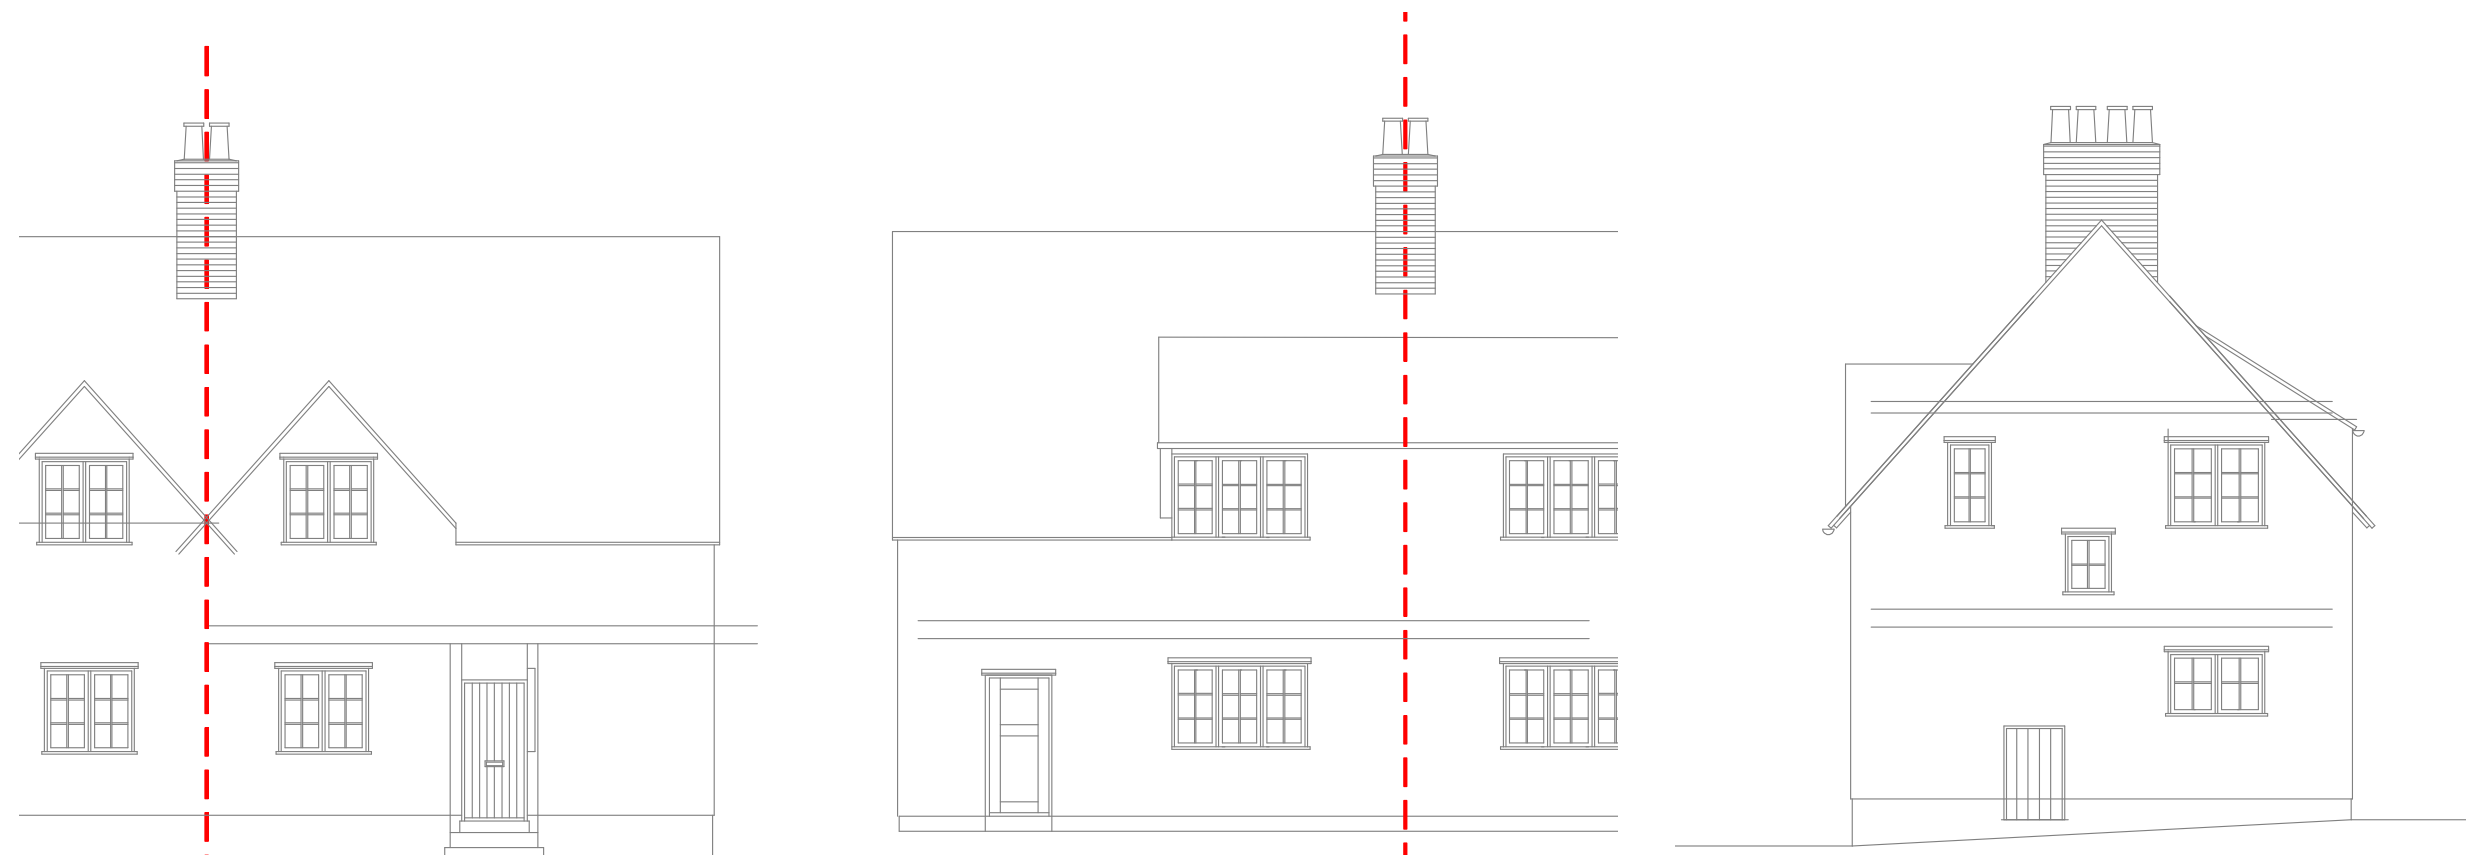


EXISTING SOUTH - WEST ELEVATION (1:100 @ A1)

EXISTING NORTH - EAST ELEVATION (1:100 @ A1)




EXISTING SOUTH - EAST ELEVATION (1:100 @ A1)

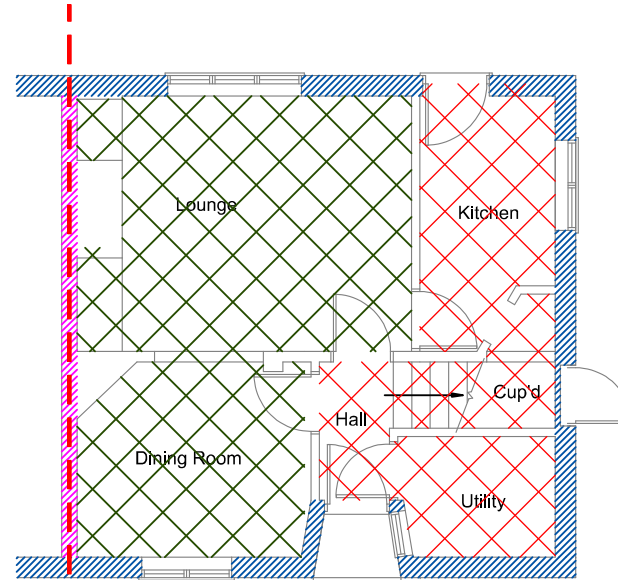


EXISTING GROUND FLOOR PLAN (1:100 @ A1)

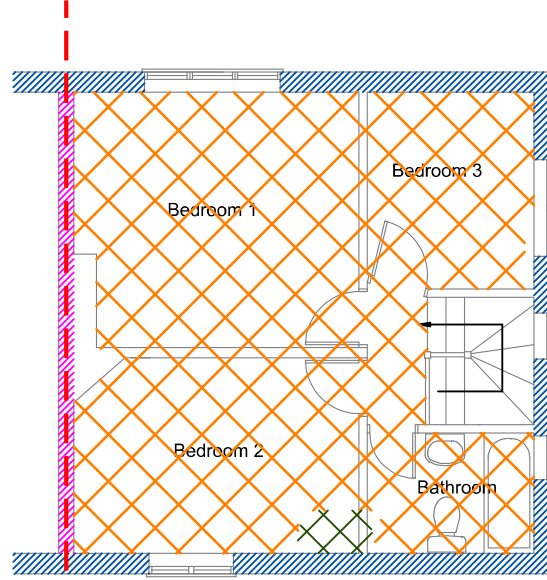

EXISTING FIRST FLOOR PLAN (1:100 @ A1)

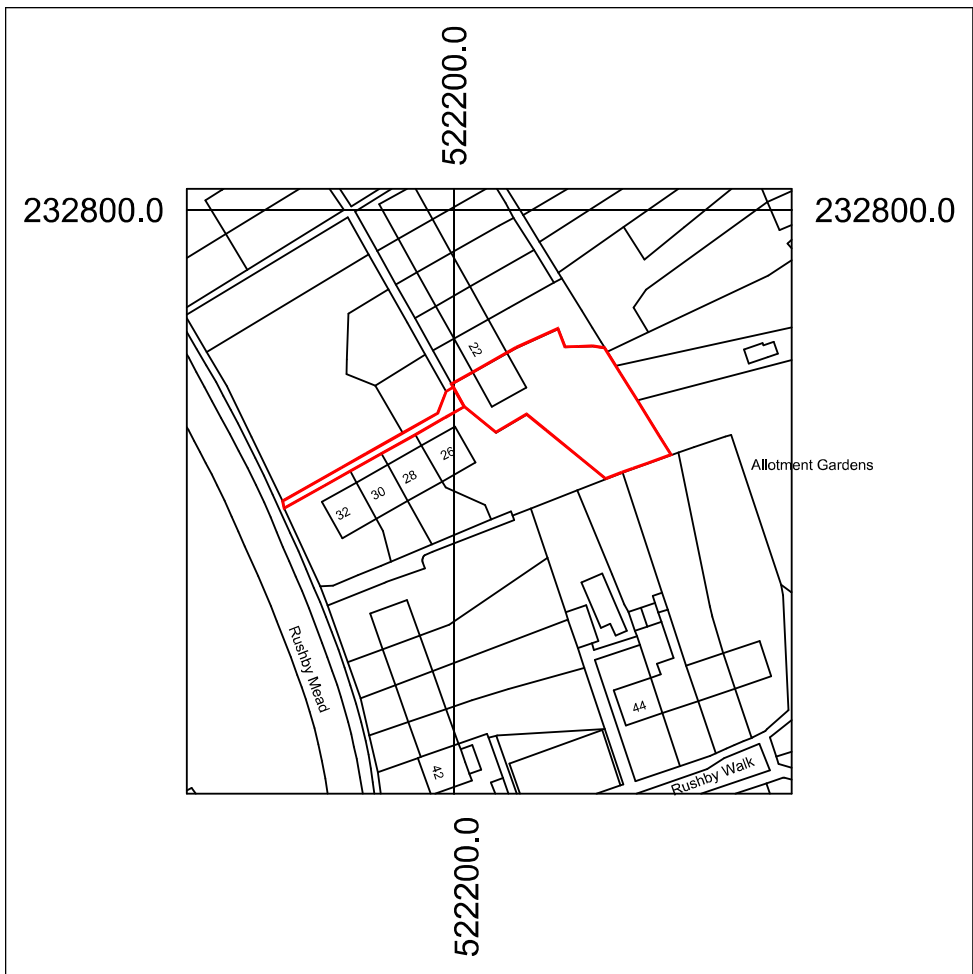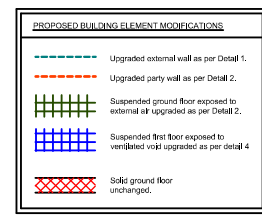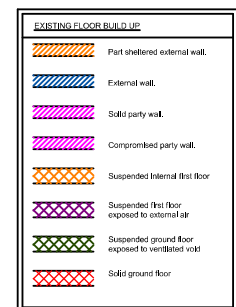


LOCATION PLAN (1:1250 @ A1)

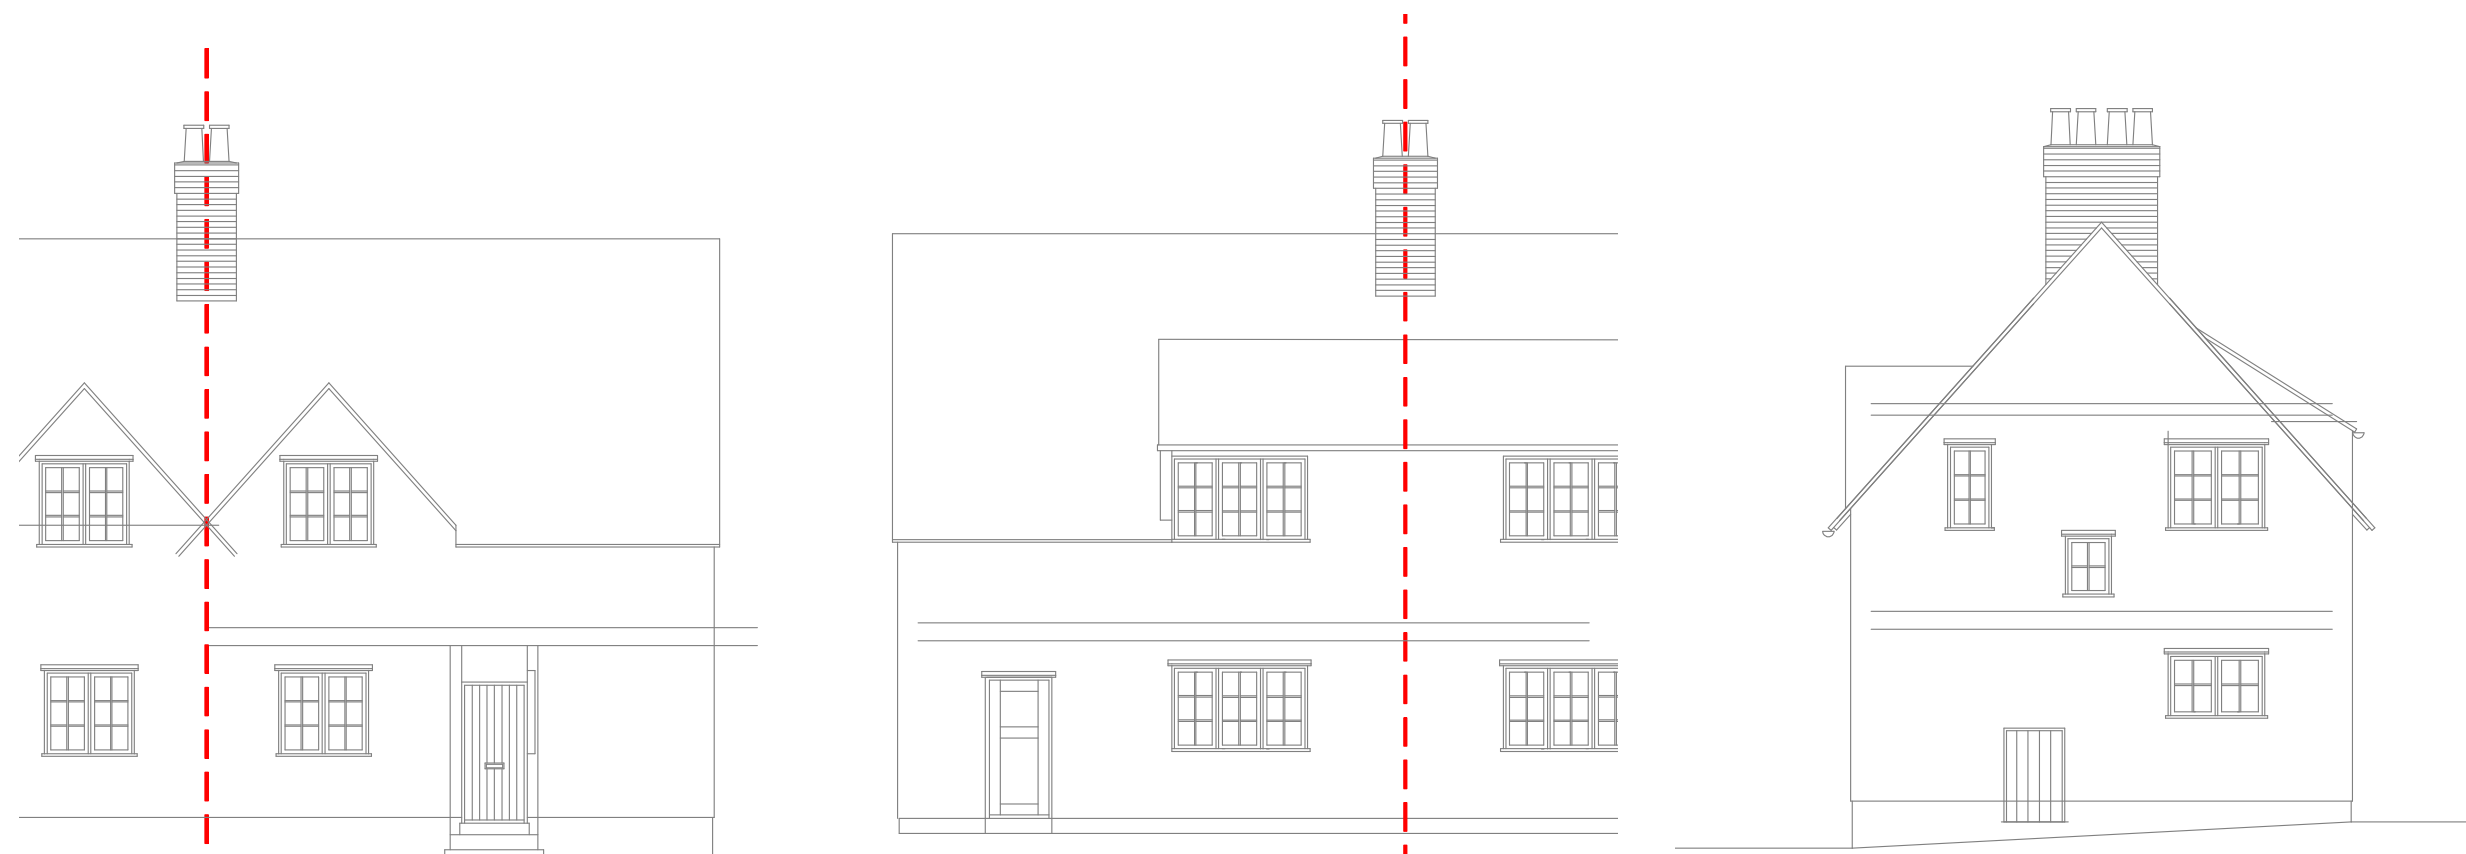


SOUTH - WEST ELEVATION (No Change 1:100 @ A1)

NORTH - EAST ELEVATION (No Change 1:100 @ A1)


SOUTH - EAST ELEVATION (No Change 1:100 @ A1)

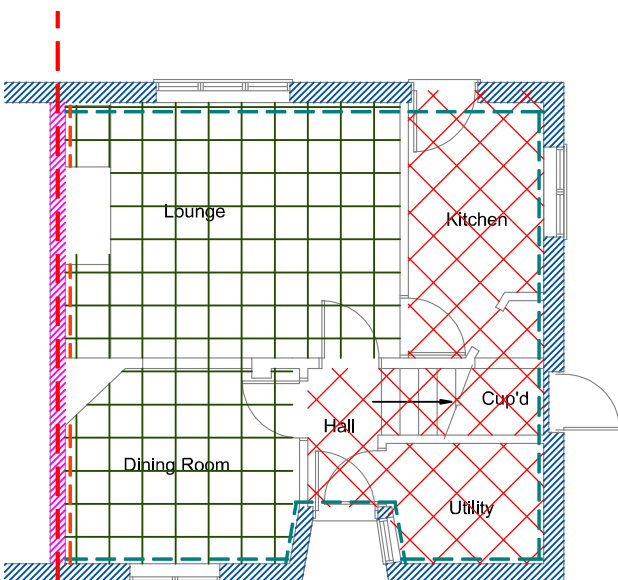

PROPOSED GROUND FLOOR PLAN (1:100 @ A1)

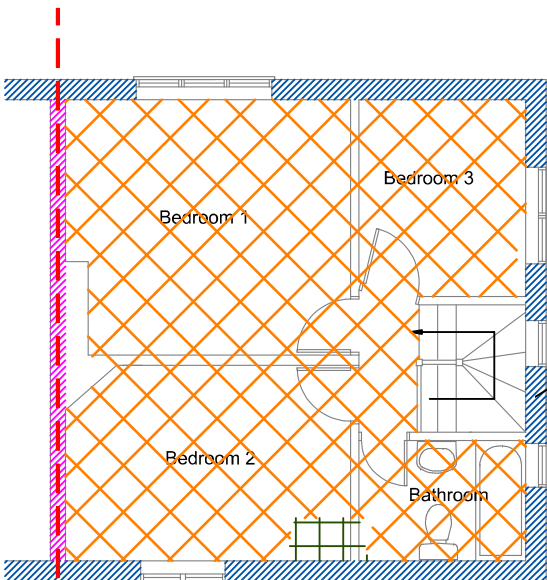


PROPOSED FIRST FLOOR PLAN (1:100 @ A1)

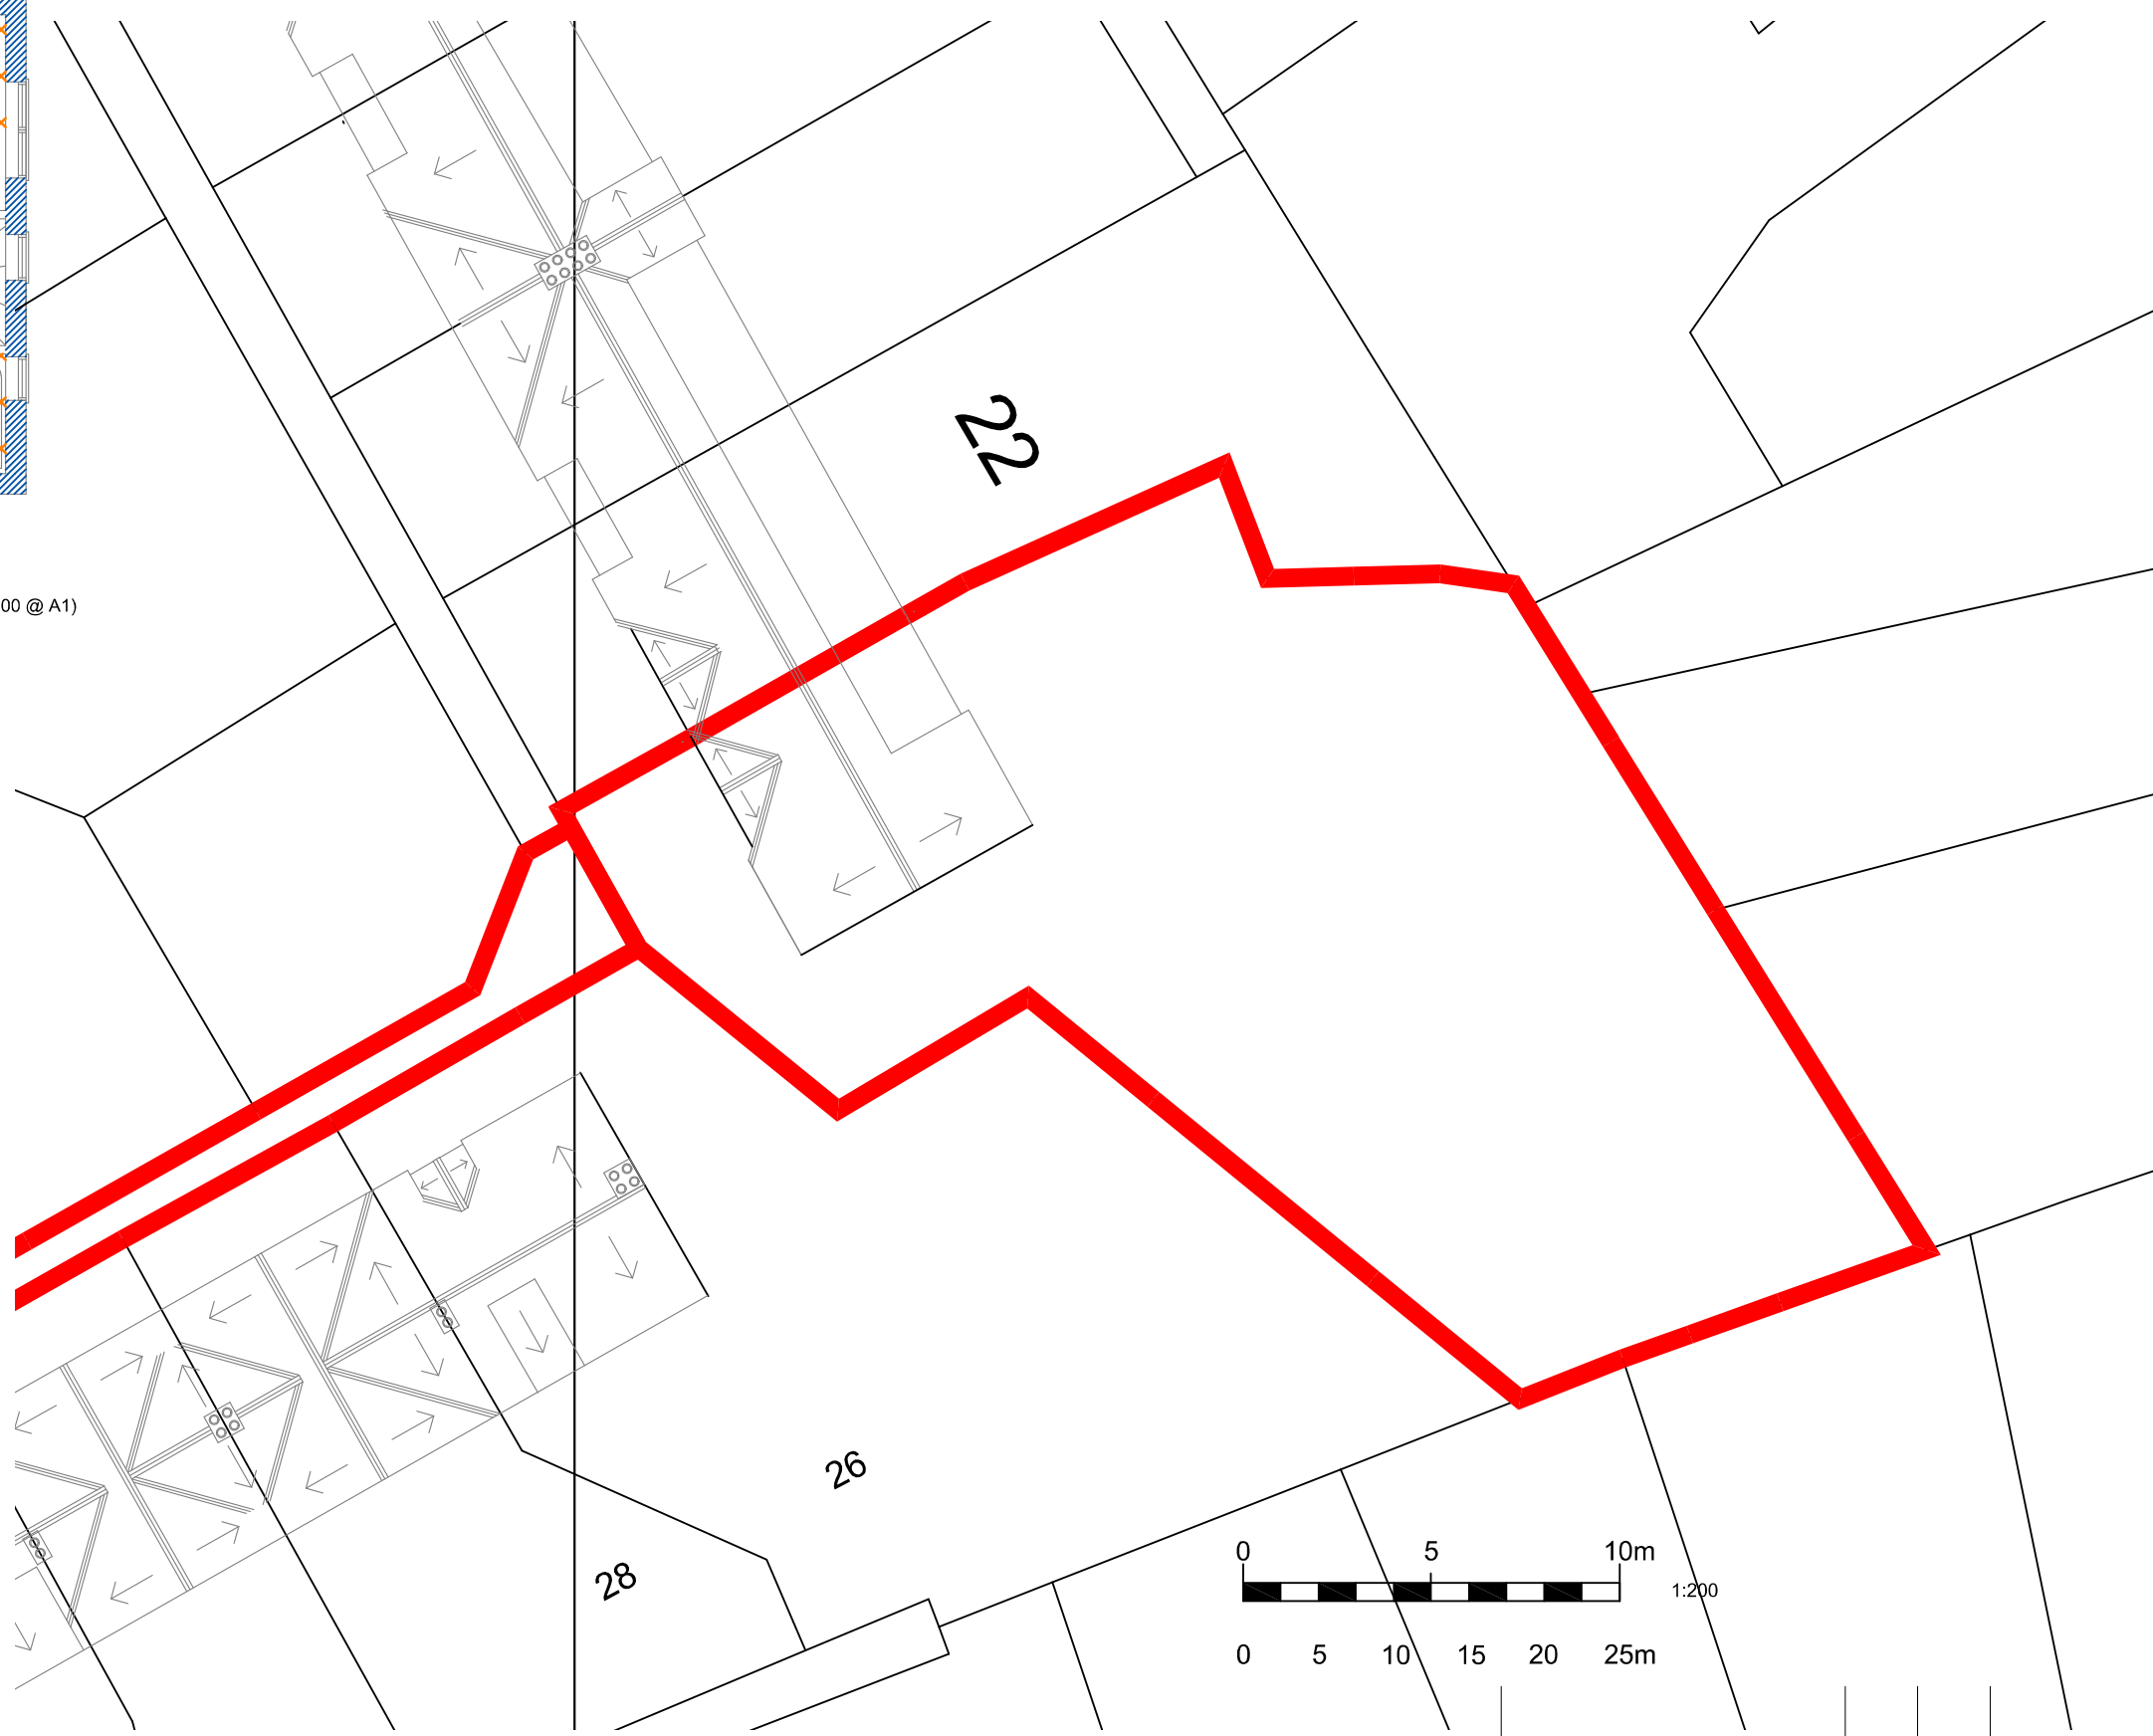


EXISTING and PROPOSED SITE PLAN- DEMONSTRATING ROOF (No Change 1:200 @ A1)

**** BLUE TEXT ON DETAILS CONFIRMS IMPLIMENTED MATERIALS ONTO THE EXISTING STRUCTURE****

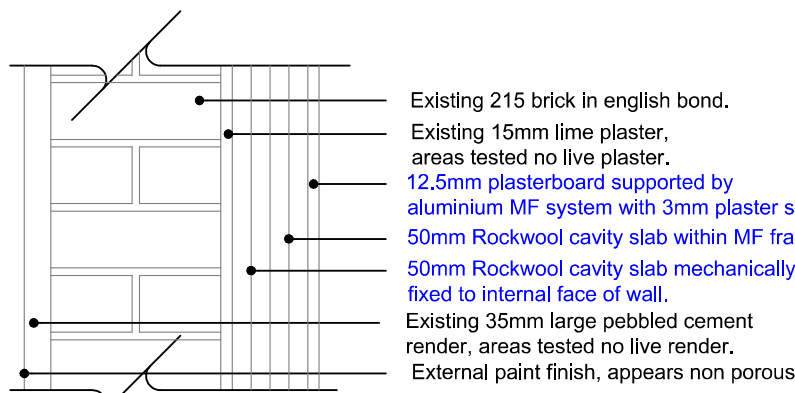


Upgraded external wall

1

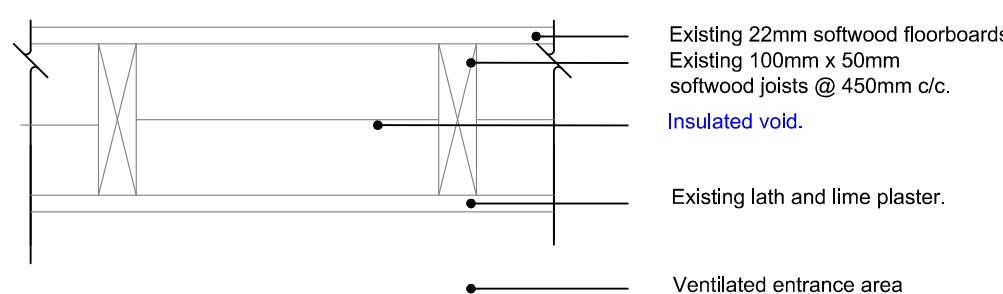


Upgraded exposed bathroom porch floor

3

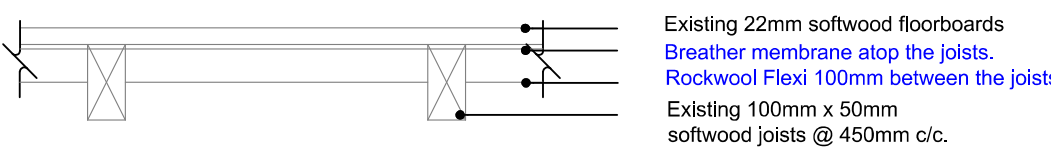


Suspended ground floor insulated.

4

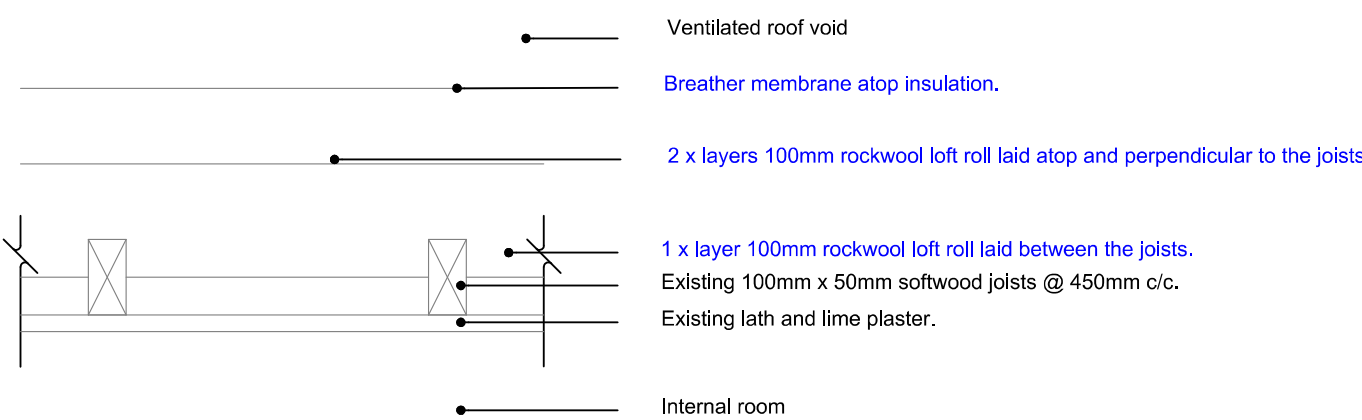

Upgraded first floor ceiling.

5

 

PLANNING

date	description	drawn	checked	rev no
17/08/2026	Confirmation of access to application site.	JWT	JWT	A

RLPSurveyors

St Luke's House, 5 Walsworth Road, Hitchin, Herts, SG4 9SP
Tel 01462 436318 email rlp@rlpsurveyors.co.uk www.rlpsurveyors.co.uk



client First Garden Cities Homes

project
24 Rushby Mead, Letchworth,
Hertfordshire. SG6 1RU

title
SUSTAINABILITY UPGRADE - EXISTING AND
PROPOSED - Listed Building Consent

Install internal insulation to external walls, between suspended
timber floor joists and between and over ceiling joists.

scale drawing no rev

1:10 - 100 - 200 @ A1 2568 - SK - 100 A

© 2021 this drawing is copyright do not scale from this drawing