






EXISTING FRONT ELEVATION 1:50@A1



EXISTING RIGHT HAND SIDE ELEVATION 1:50@A1

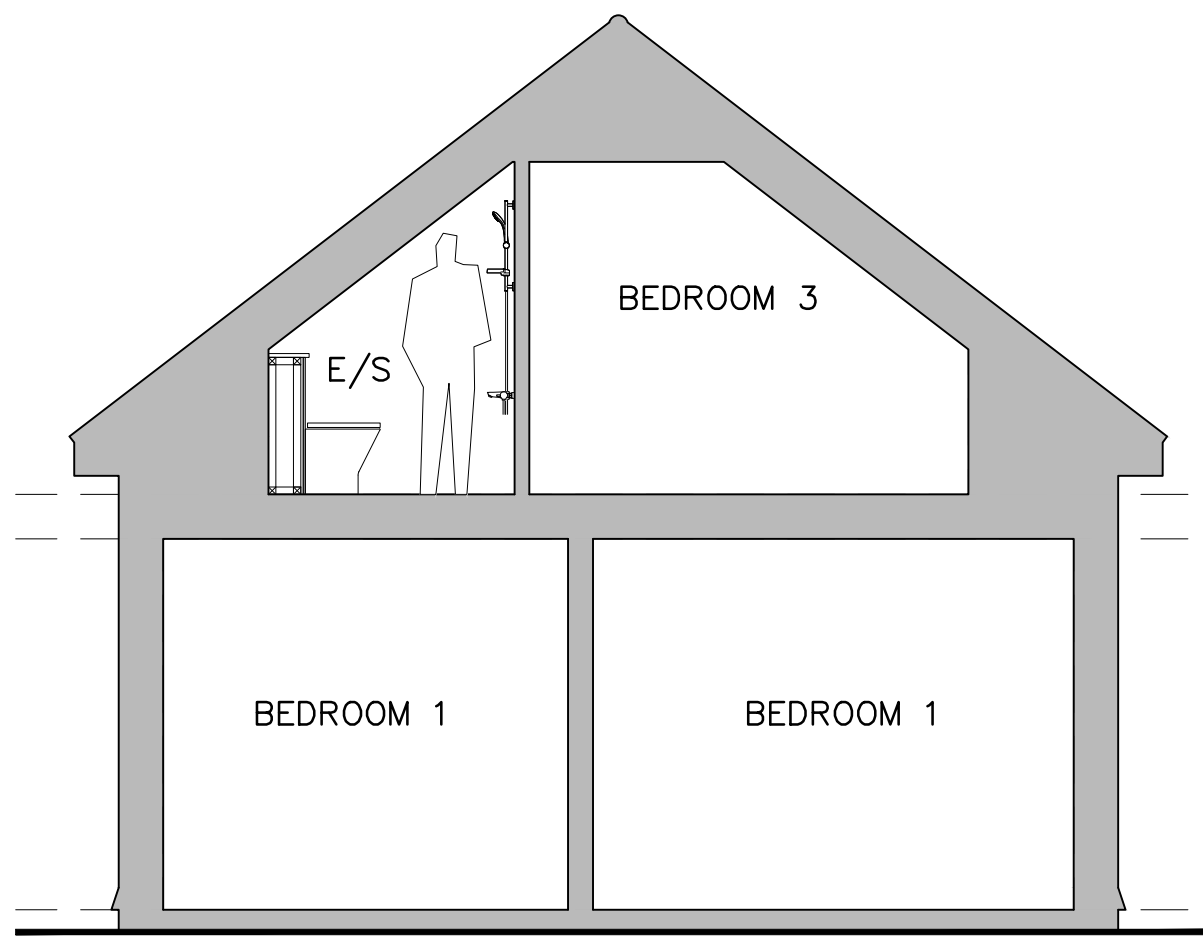




EXISTING SECTION 1:50@A1

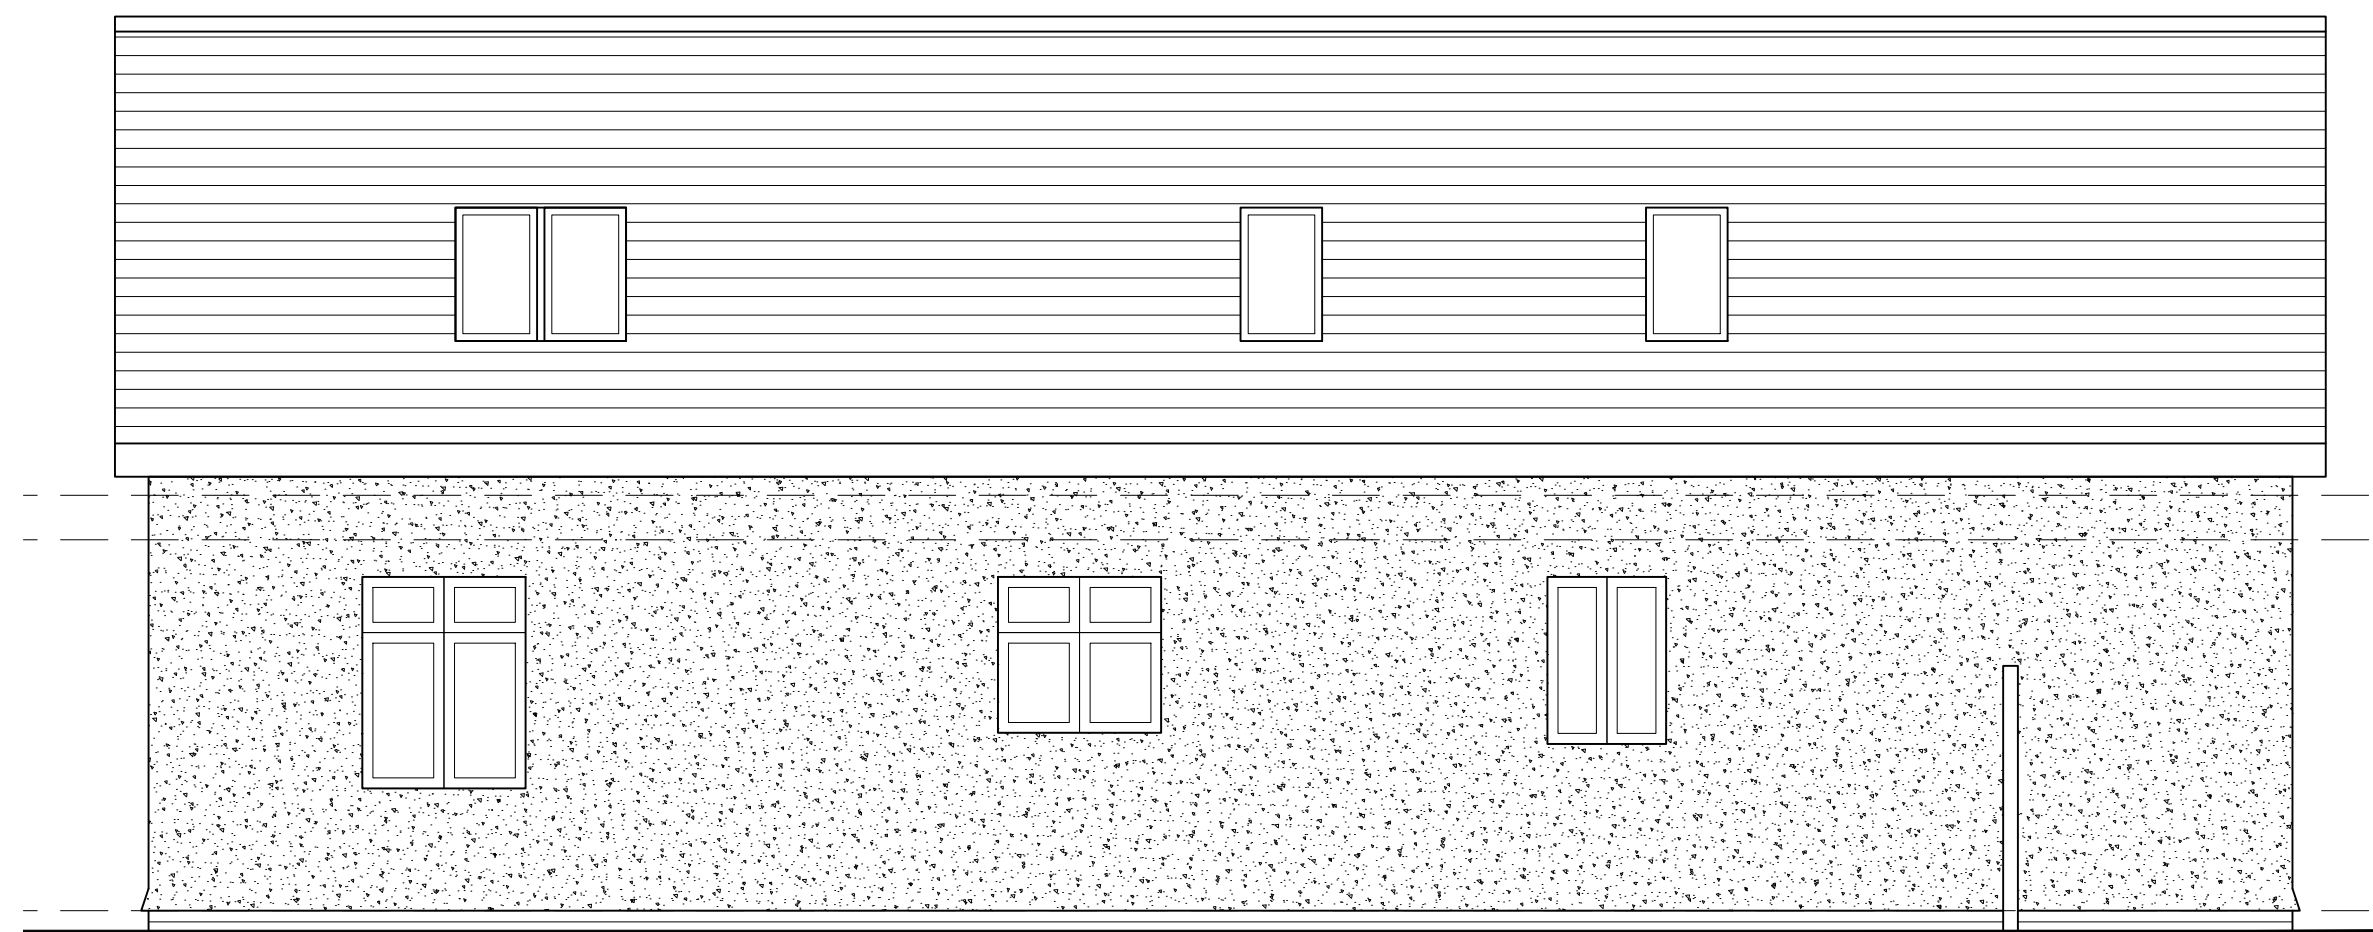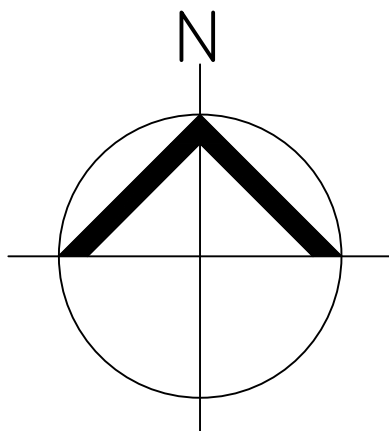

EXISTING LEFT HAND SIDE ELEVATION 1:50@A1



EXISTING REAR ELEVATION 1:50@A1

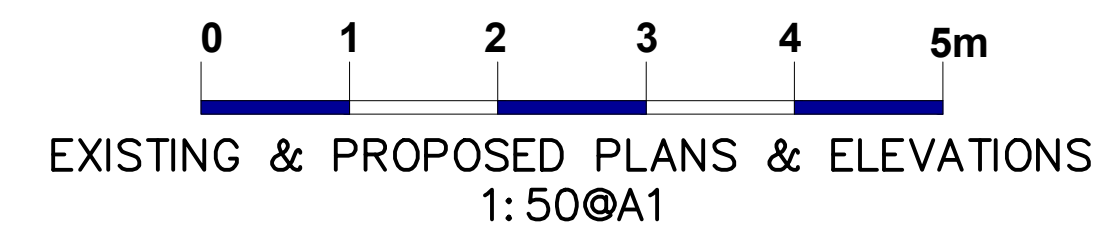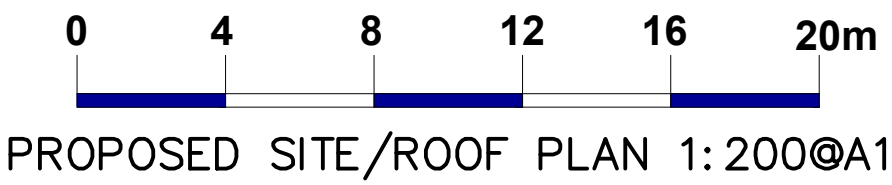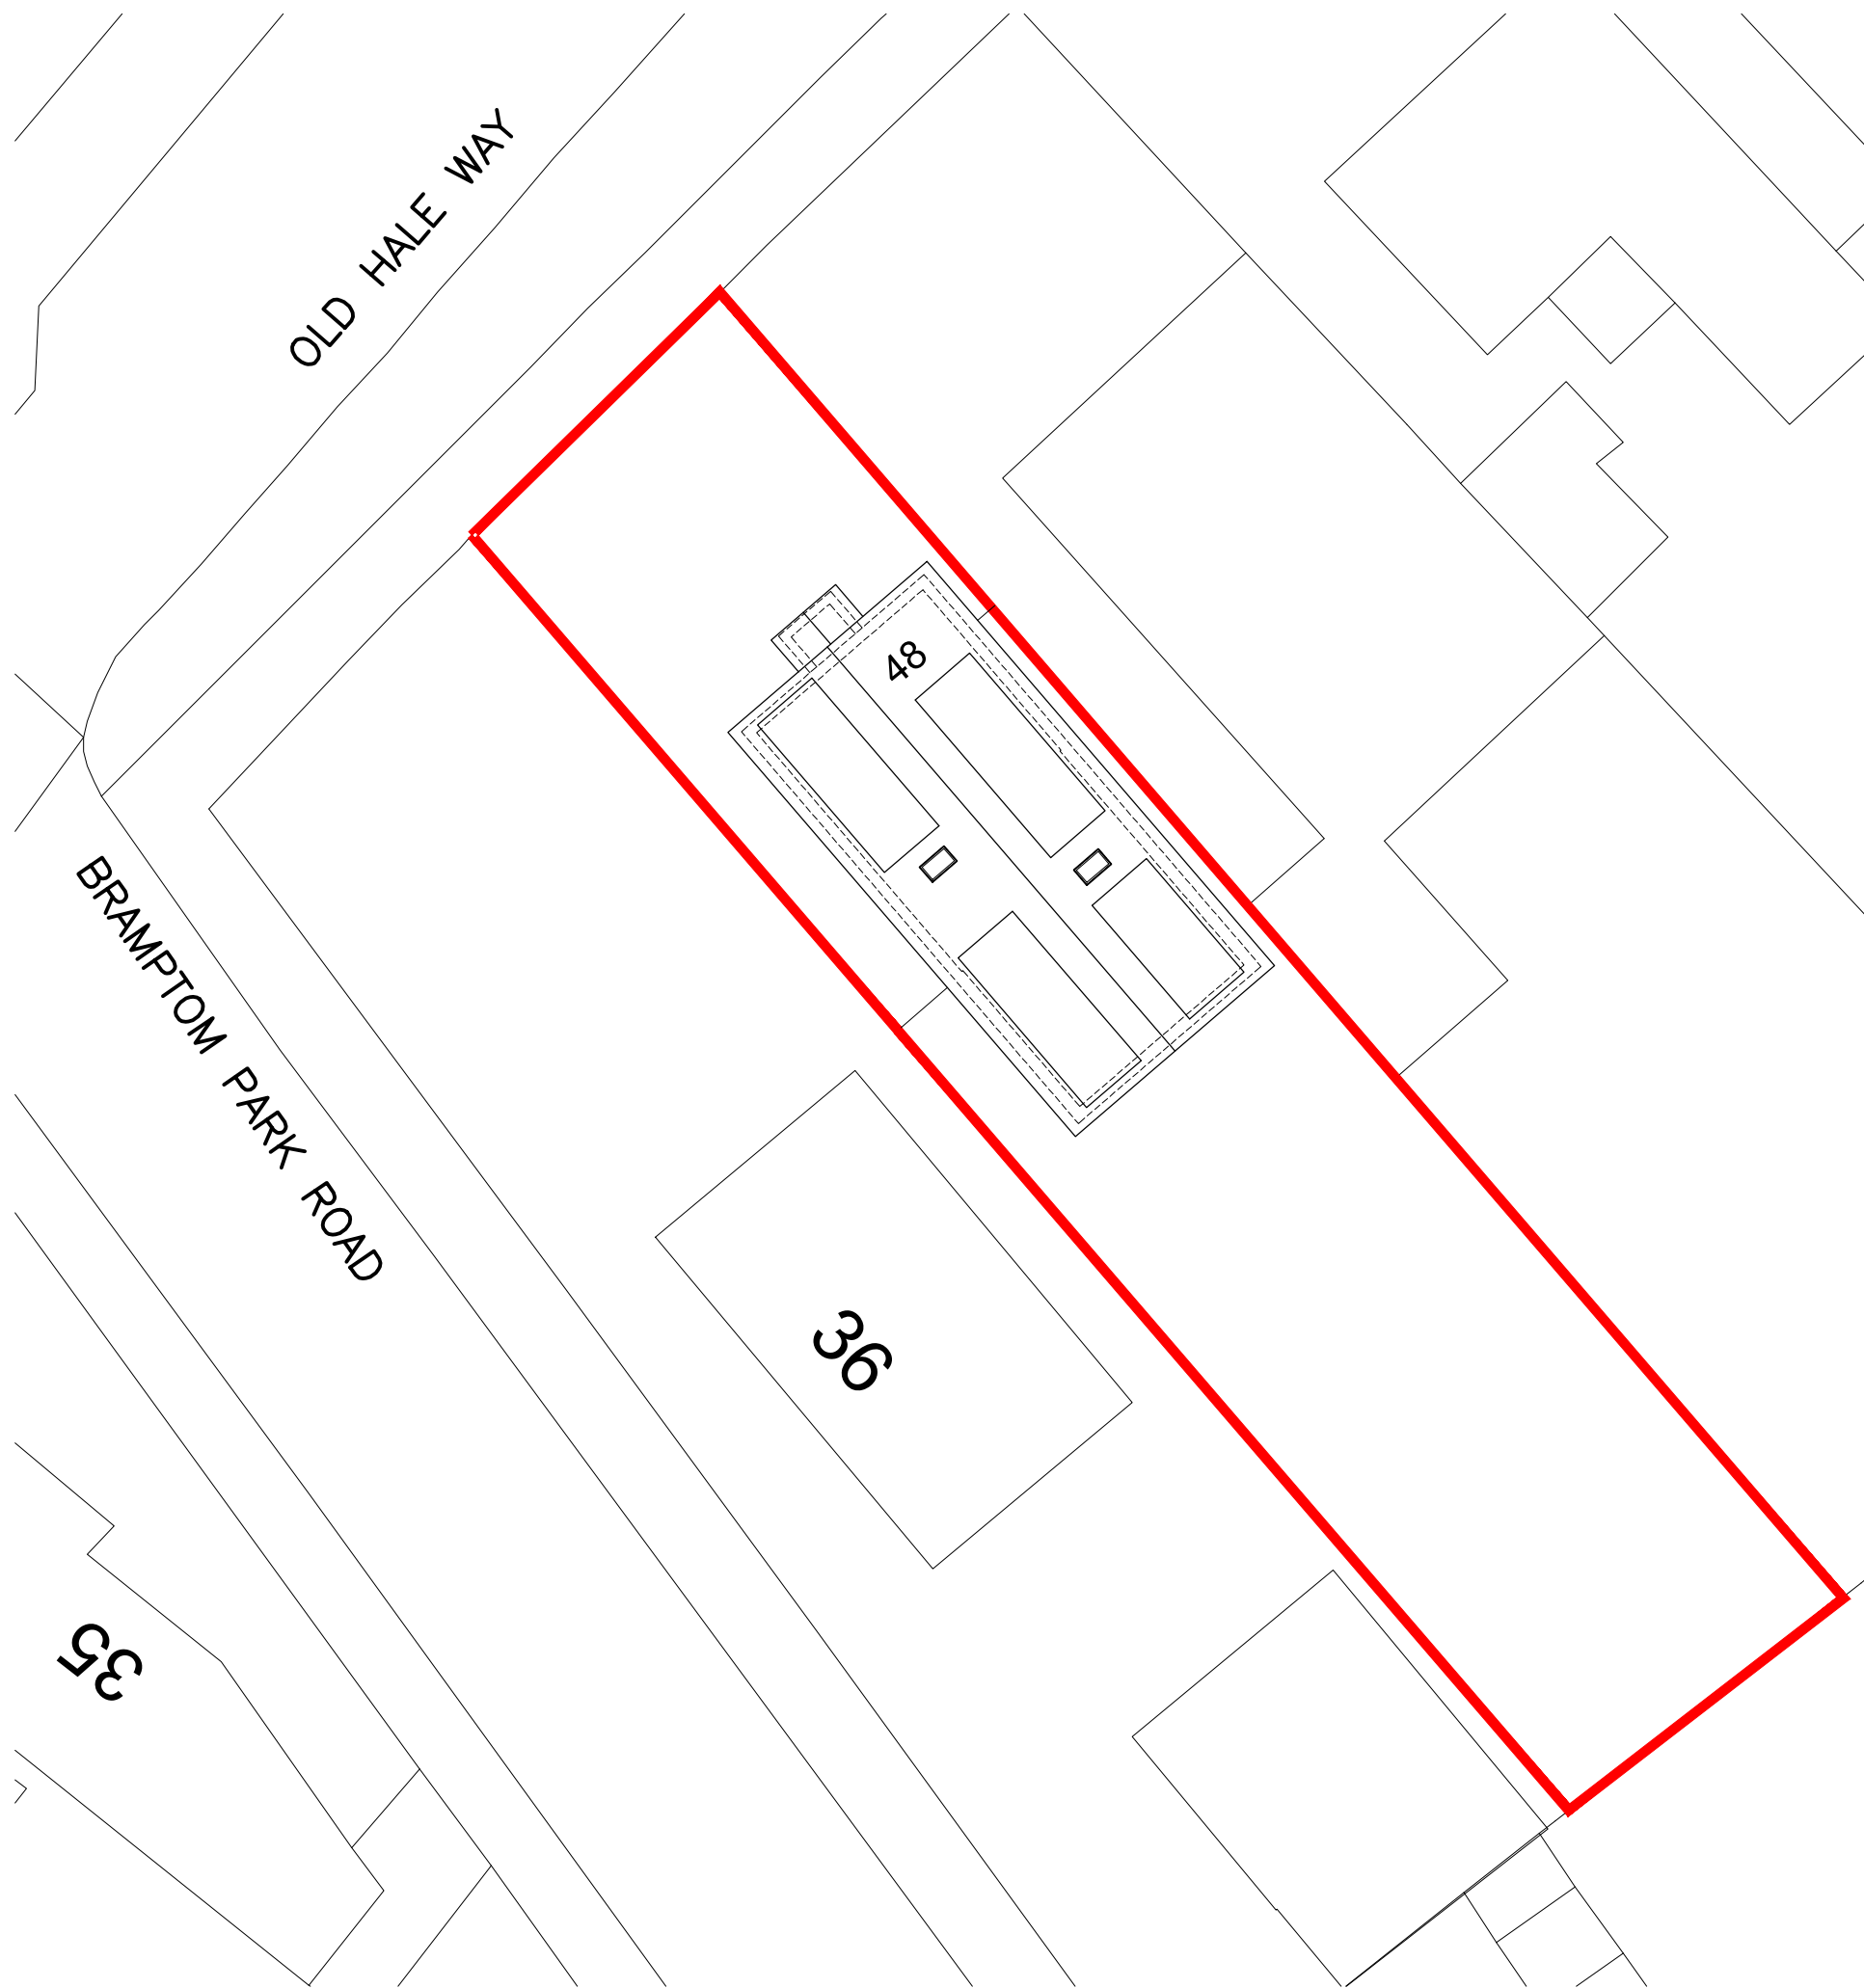

Existing Elevations & Section & Proposed Site/Roof Plan



JDB
DESIGN
 Architectural Services
 E:JDBdesign@hotmail.co.uk
 T: +44 (0)7875393257

Project: 48 Old Hale Way, Hitchin			
Title: Existing Elevations & Section & Proposed Site/Roof Plan			
Scale: As shown @A1	Date: Sep 25	Drawn: JB	Checked: XXX
Drawing No.: 264/25/101		Revision: -	