




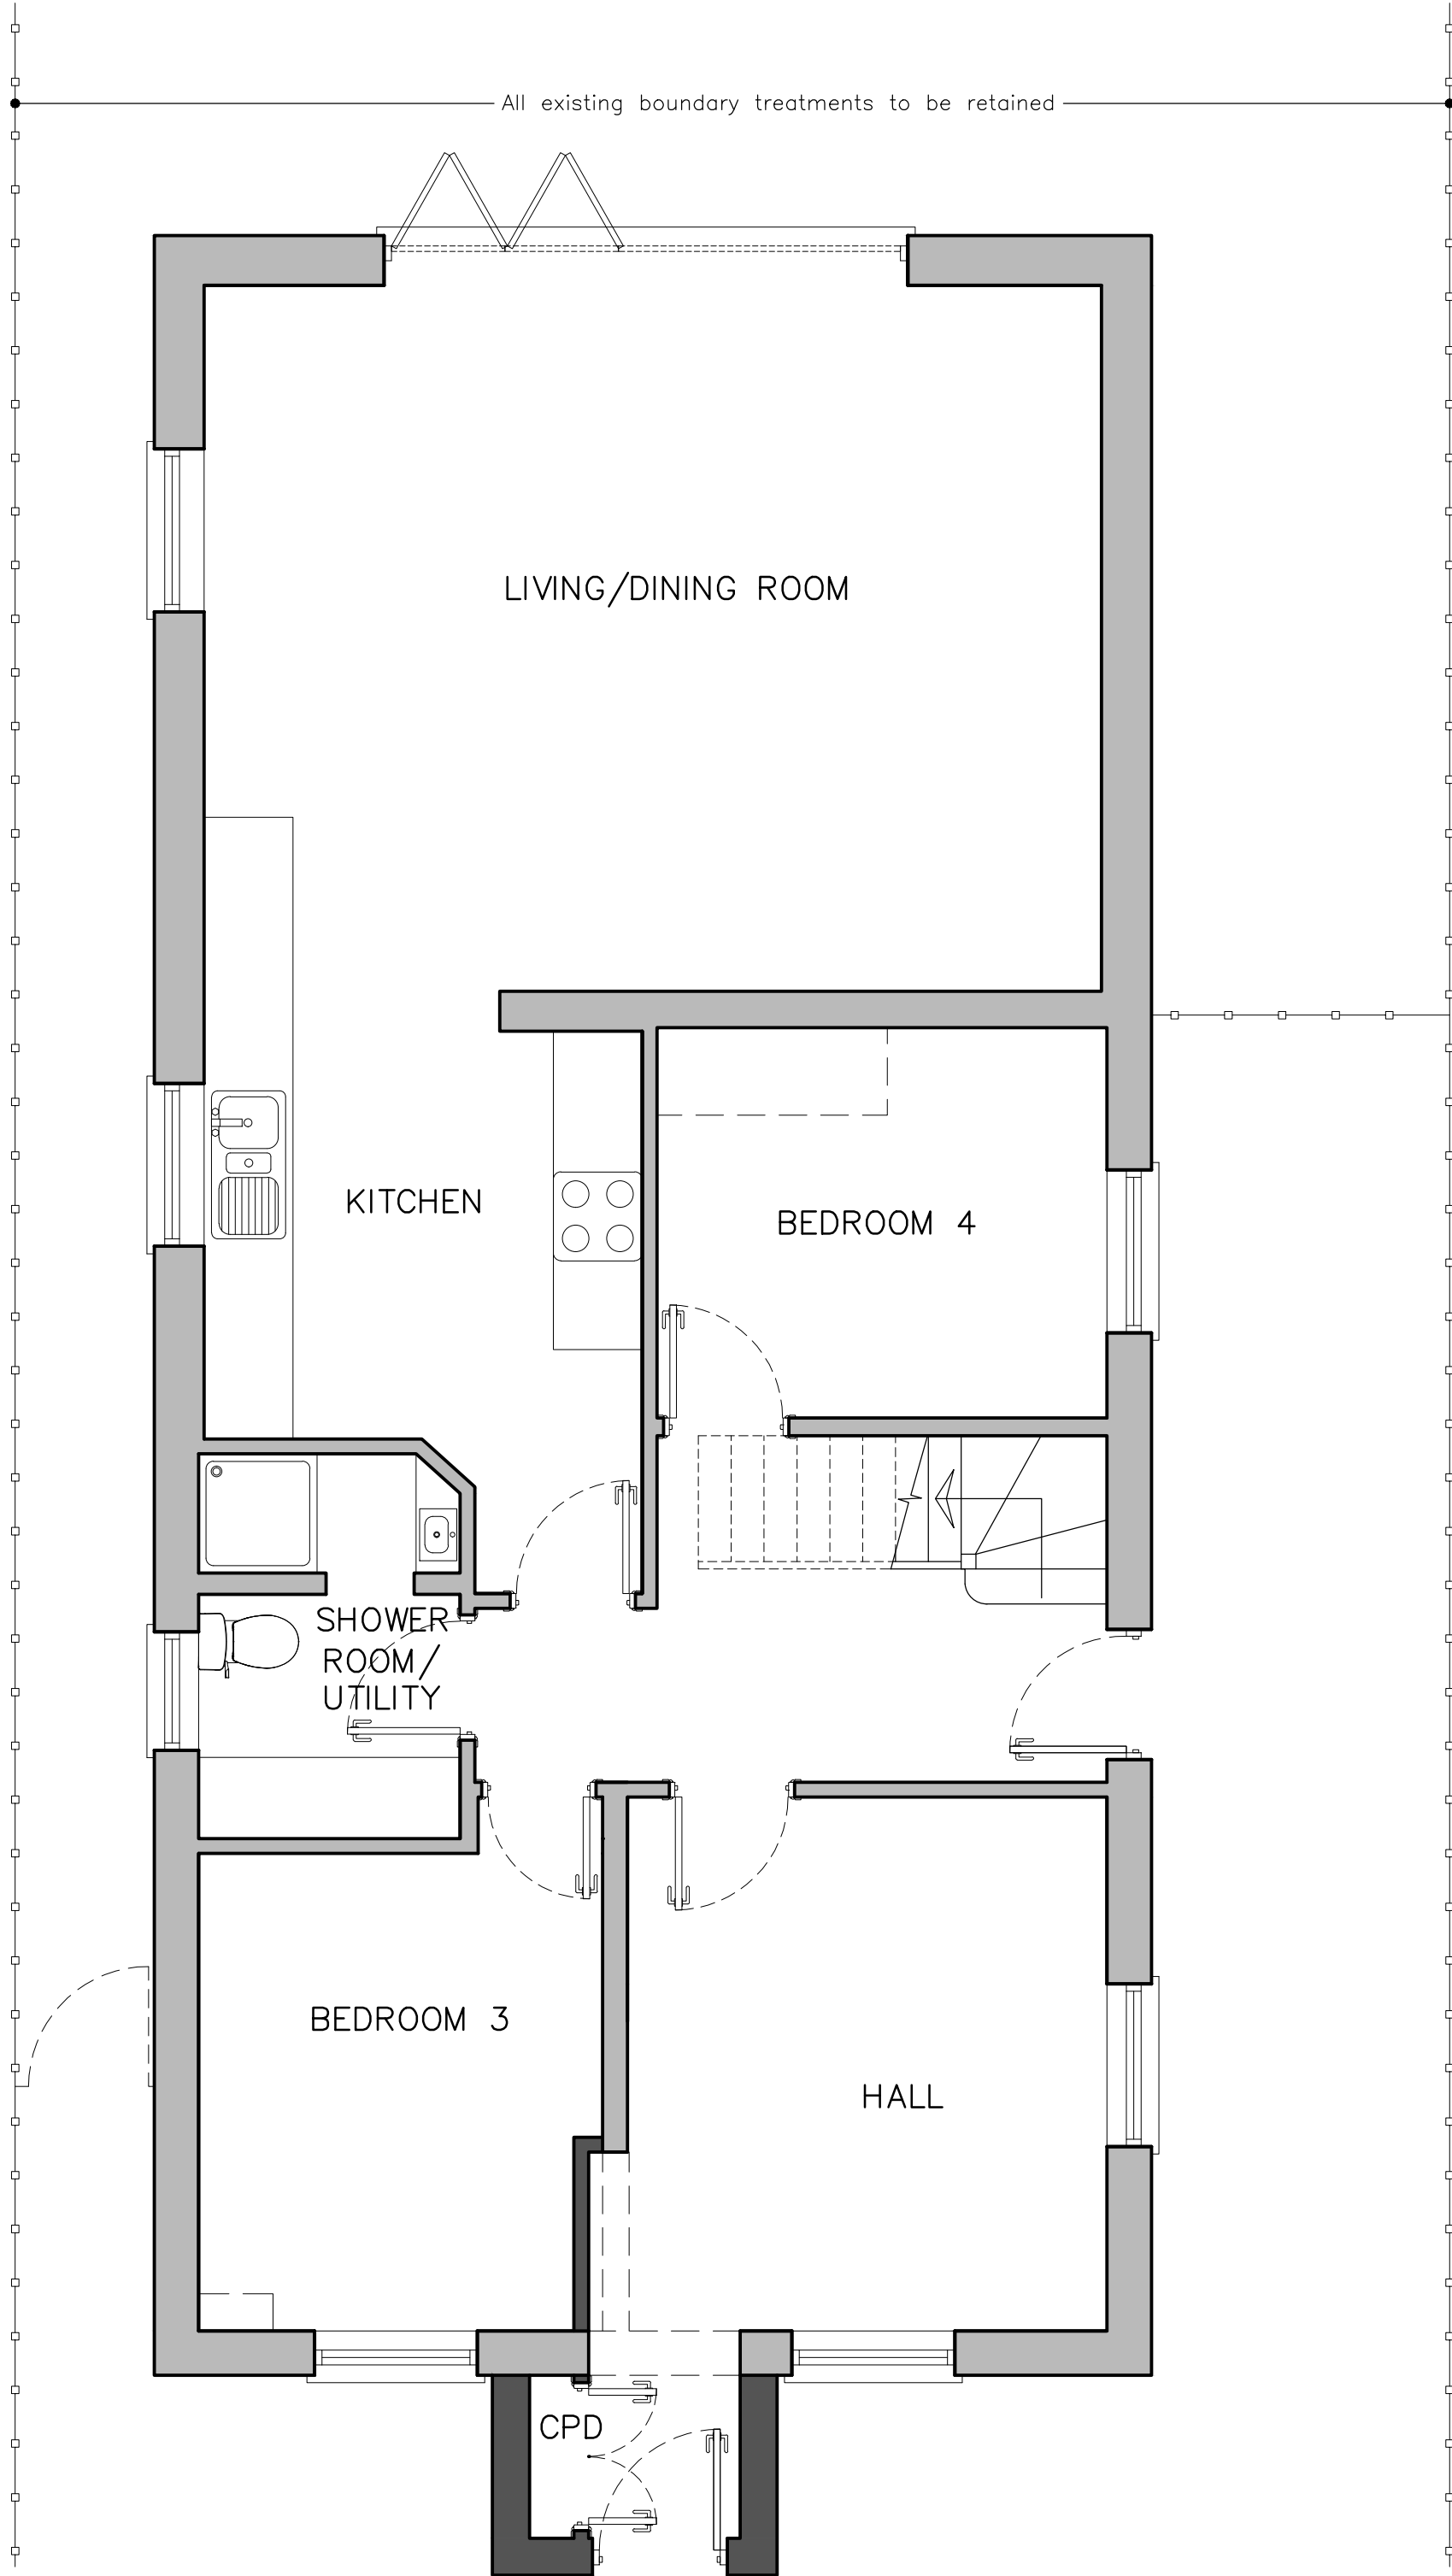


PROPOSED GROUND FLOOR PLAN 1:50@A1

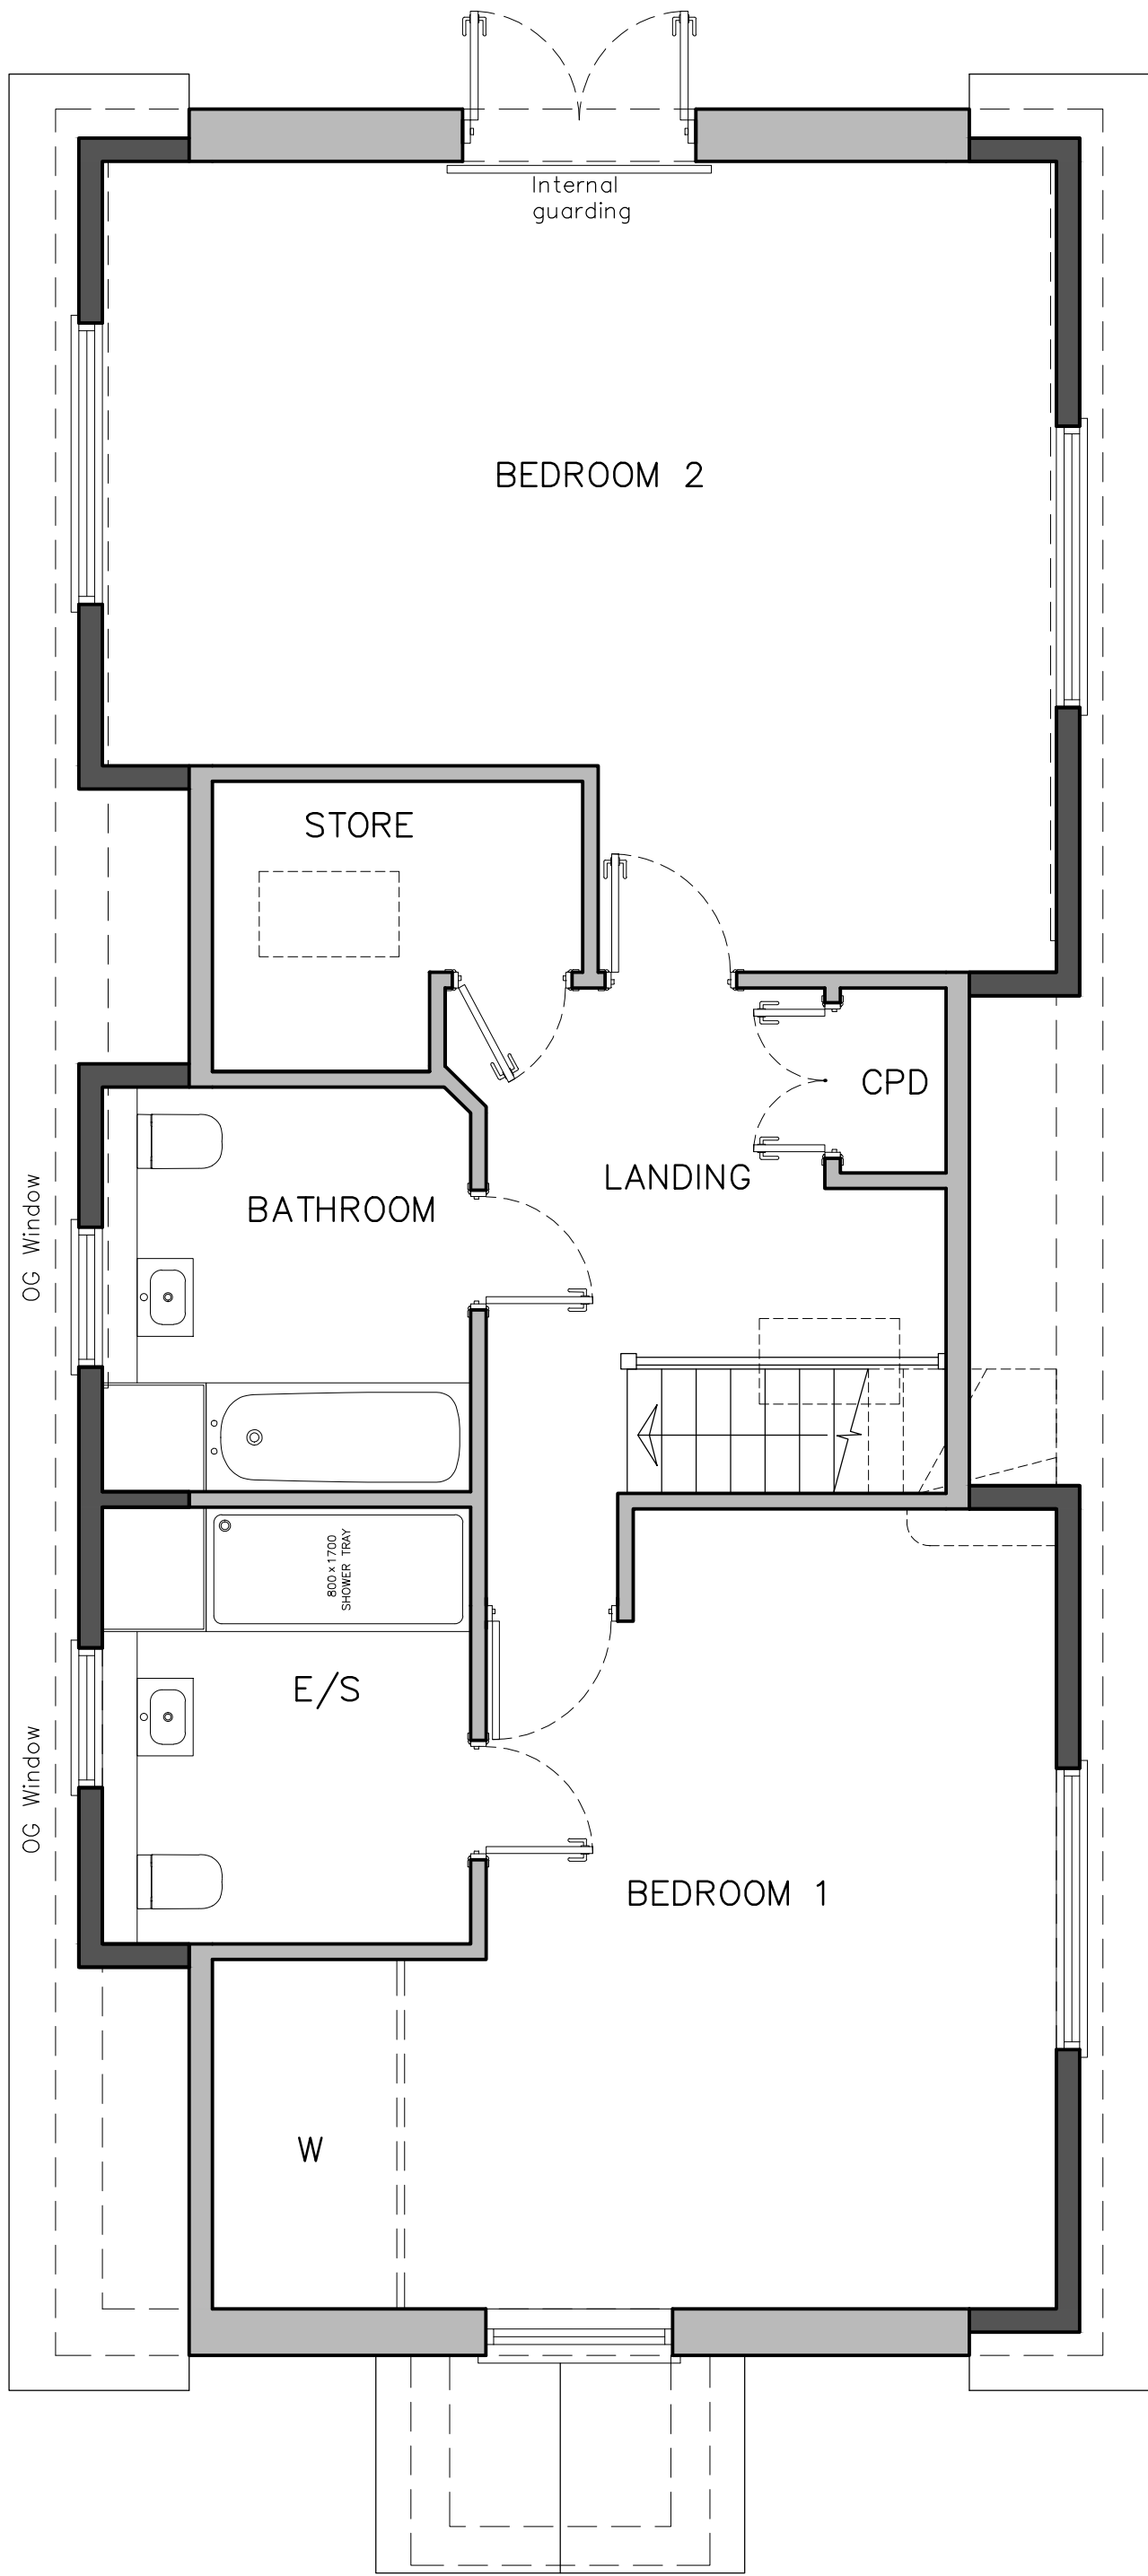

PROPOSED FIRST FLOOR PLAN 1:50@A1

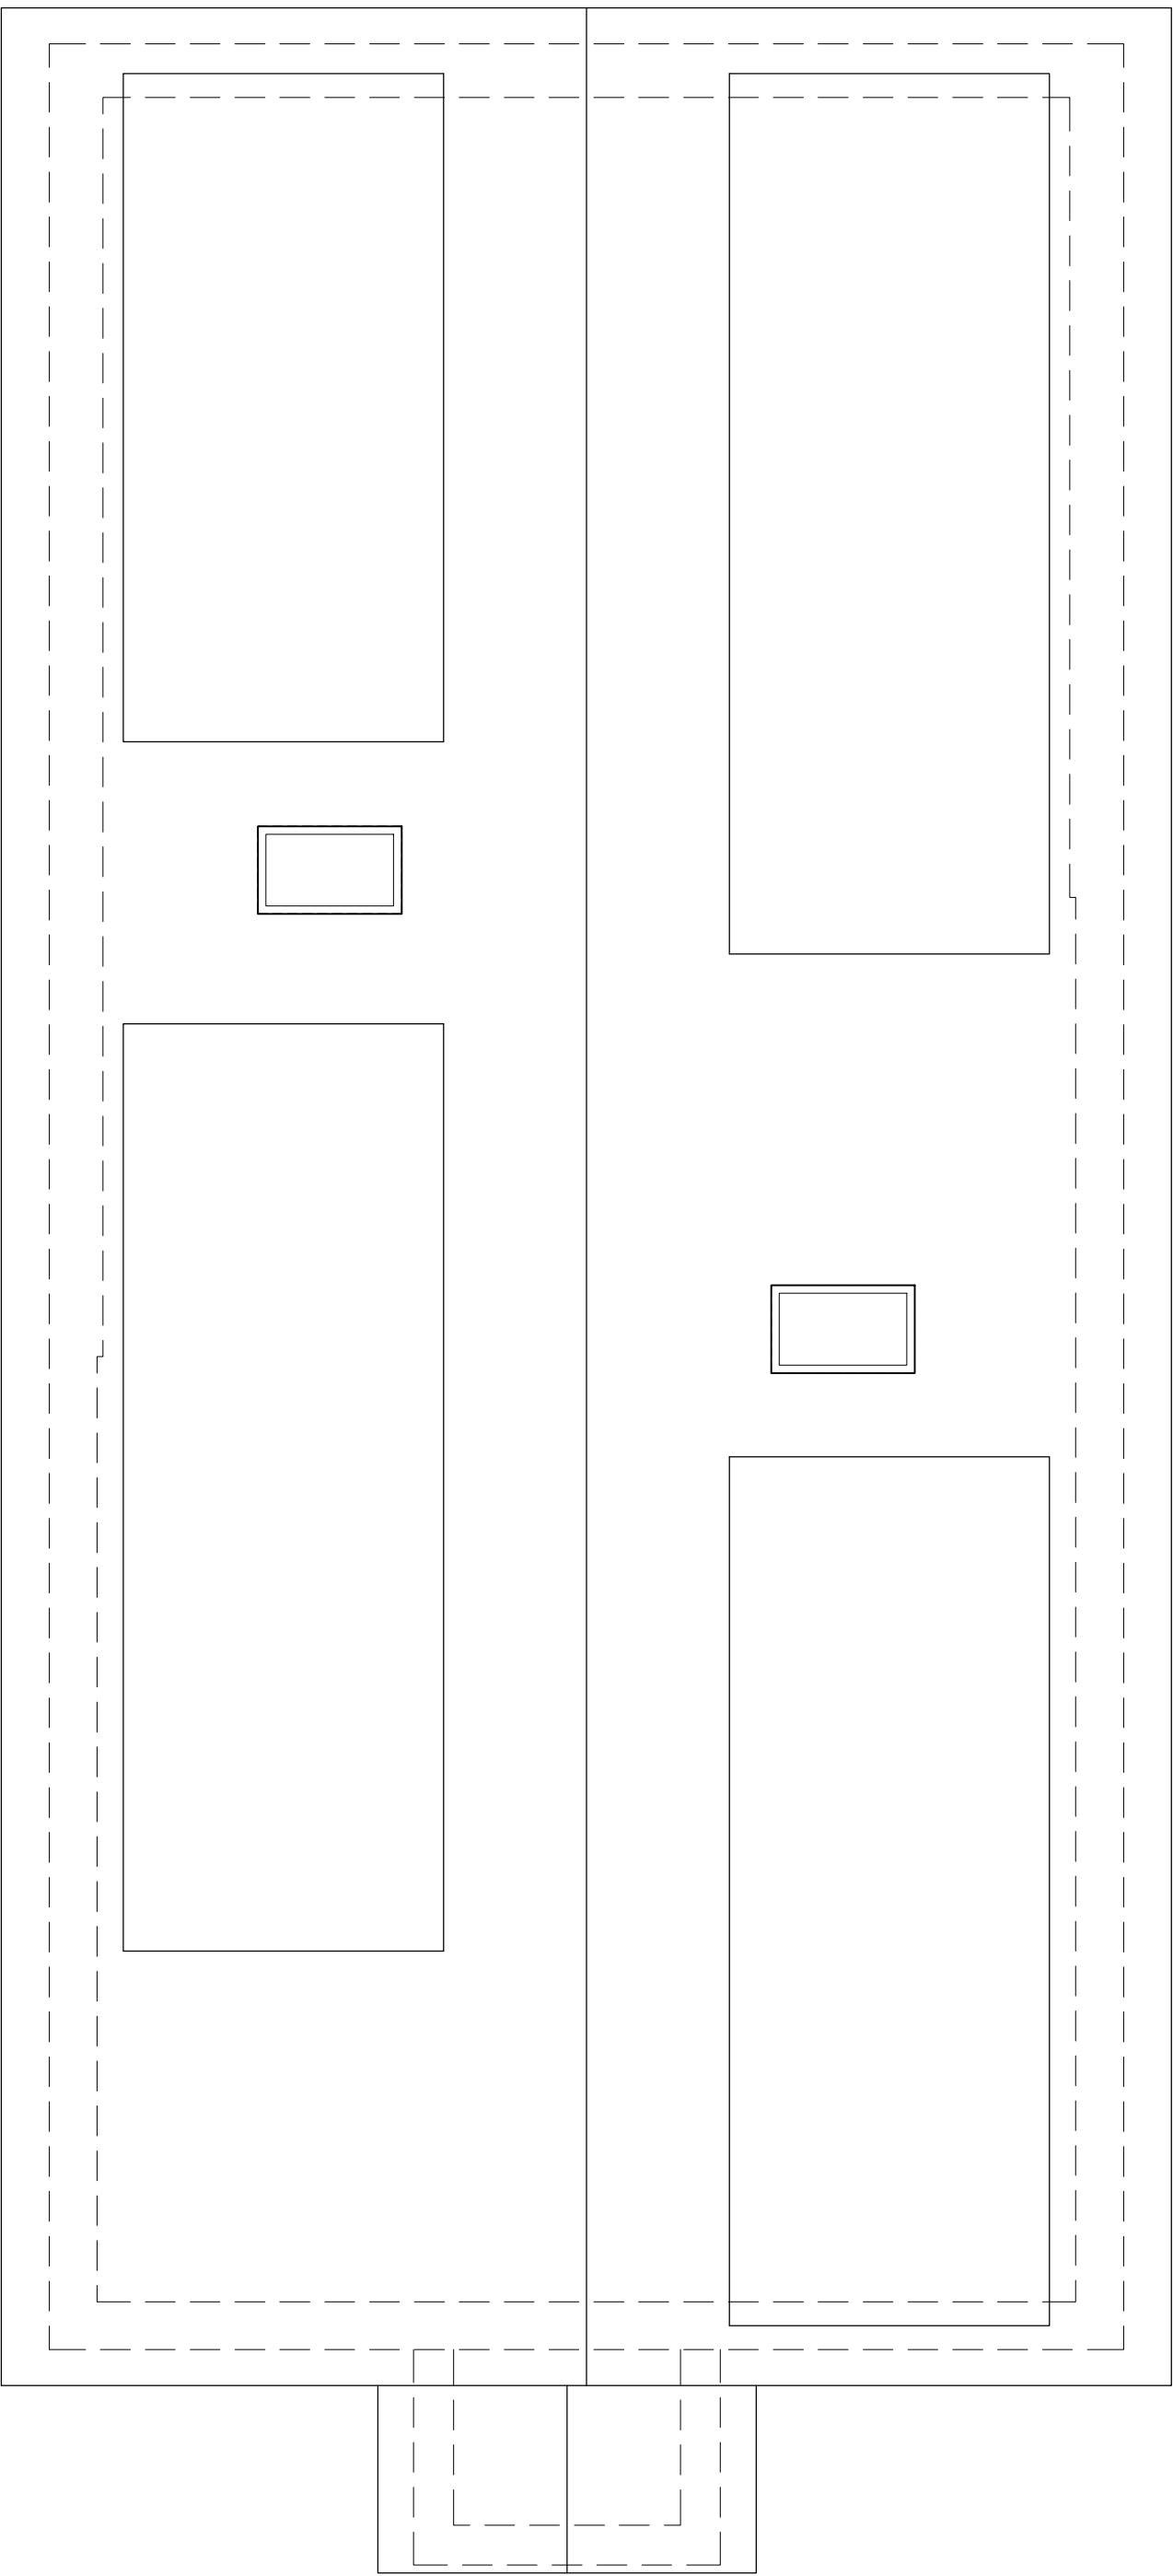

PROPOSED ROOF PLAN 1:50@A1

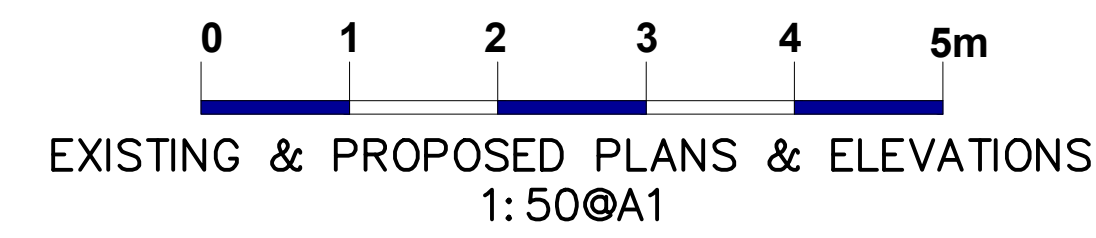

Proposed Plans

 JDB DESIGN Architectural Services E:JDBdesign@hotmail.co.uk T: +44 (0)787 5395257	Project 48 Old Hale Way, Hitchin			
	Title Proposed Plans			
	Scale As shown @A1	Date Sep 25	Drawn JB	Checked XXX
	Drawing No. 264/25/102	Revision -		