


0m 1m 2m 3m 4m 5m

Scale 1:100 @ A3




North Elevation - Facing no.1

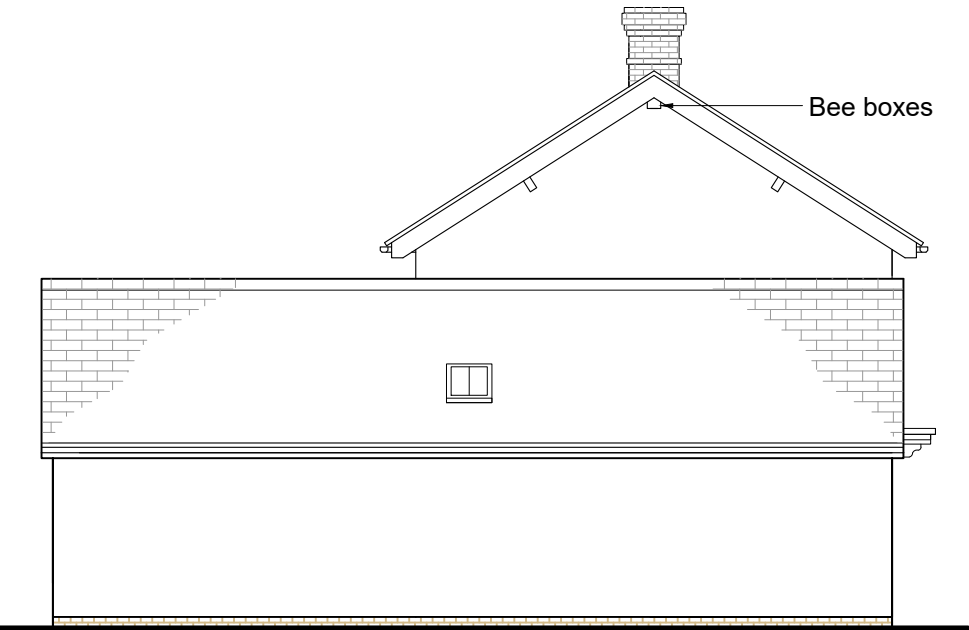

East Elevation - Facing 'The Green' - No windows



South Elevation - Facing rear garden

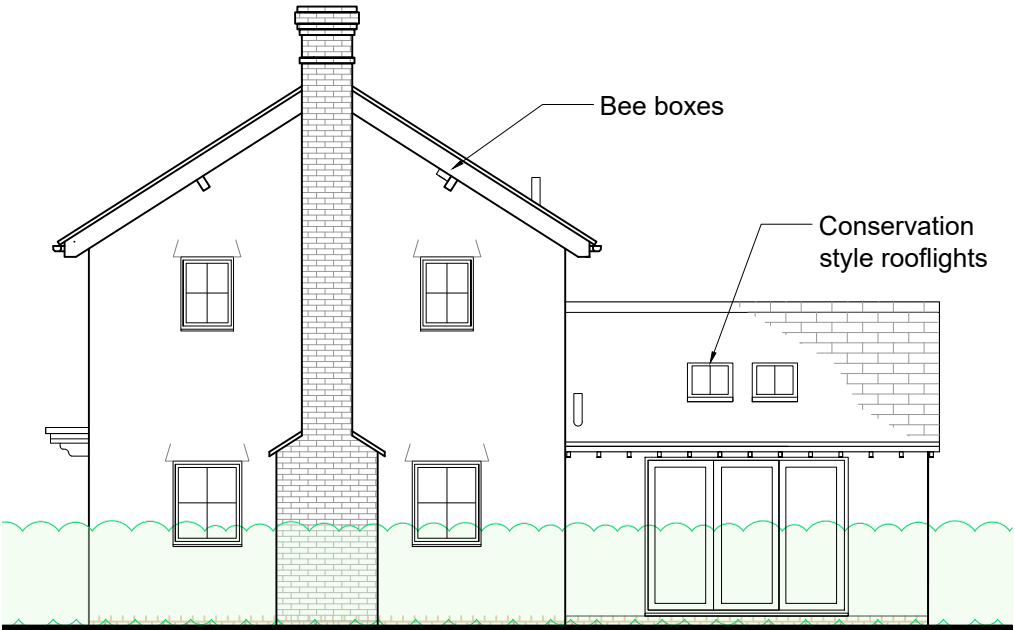

West Elevation - Facing Caldecote Rd

**Colin Eades
and Amy Moss**

Rose Cottage, High Street, Gosmore,
Hitchin, SG4 7QQ
colinweades@gmail.com
amy@mosspropertydevelopment.co.uk

Client: **Mr Alex Farr**

Project: **L/A 1 Caldecote
Road,
Newnham,Herts**

Drawing:
Proposed Elevations

Dwg no. **AF 05** Date: **Aug
2025**

Drawn: **AM** Checked: **CE**

Scale: **1:100 @ A3**

Revisions:

The content of this drawing is the
property of Colin Eades & Amy Moss
and may not be copied in whole or part
without formal consent.