





Proposed rear elevation

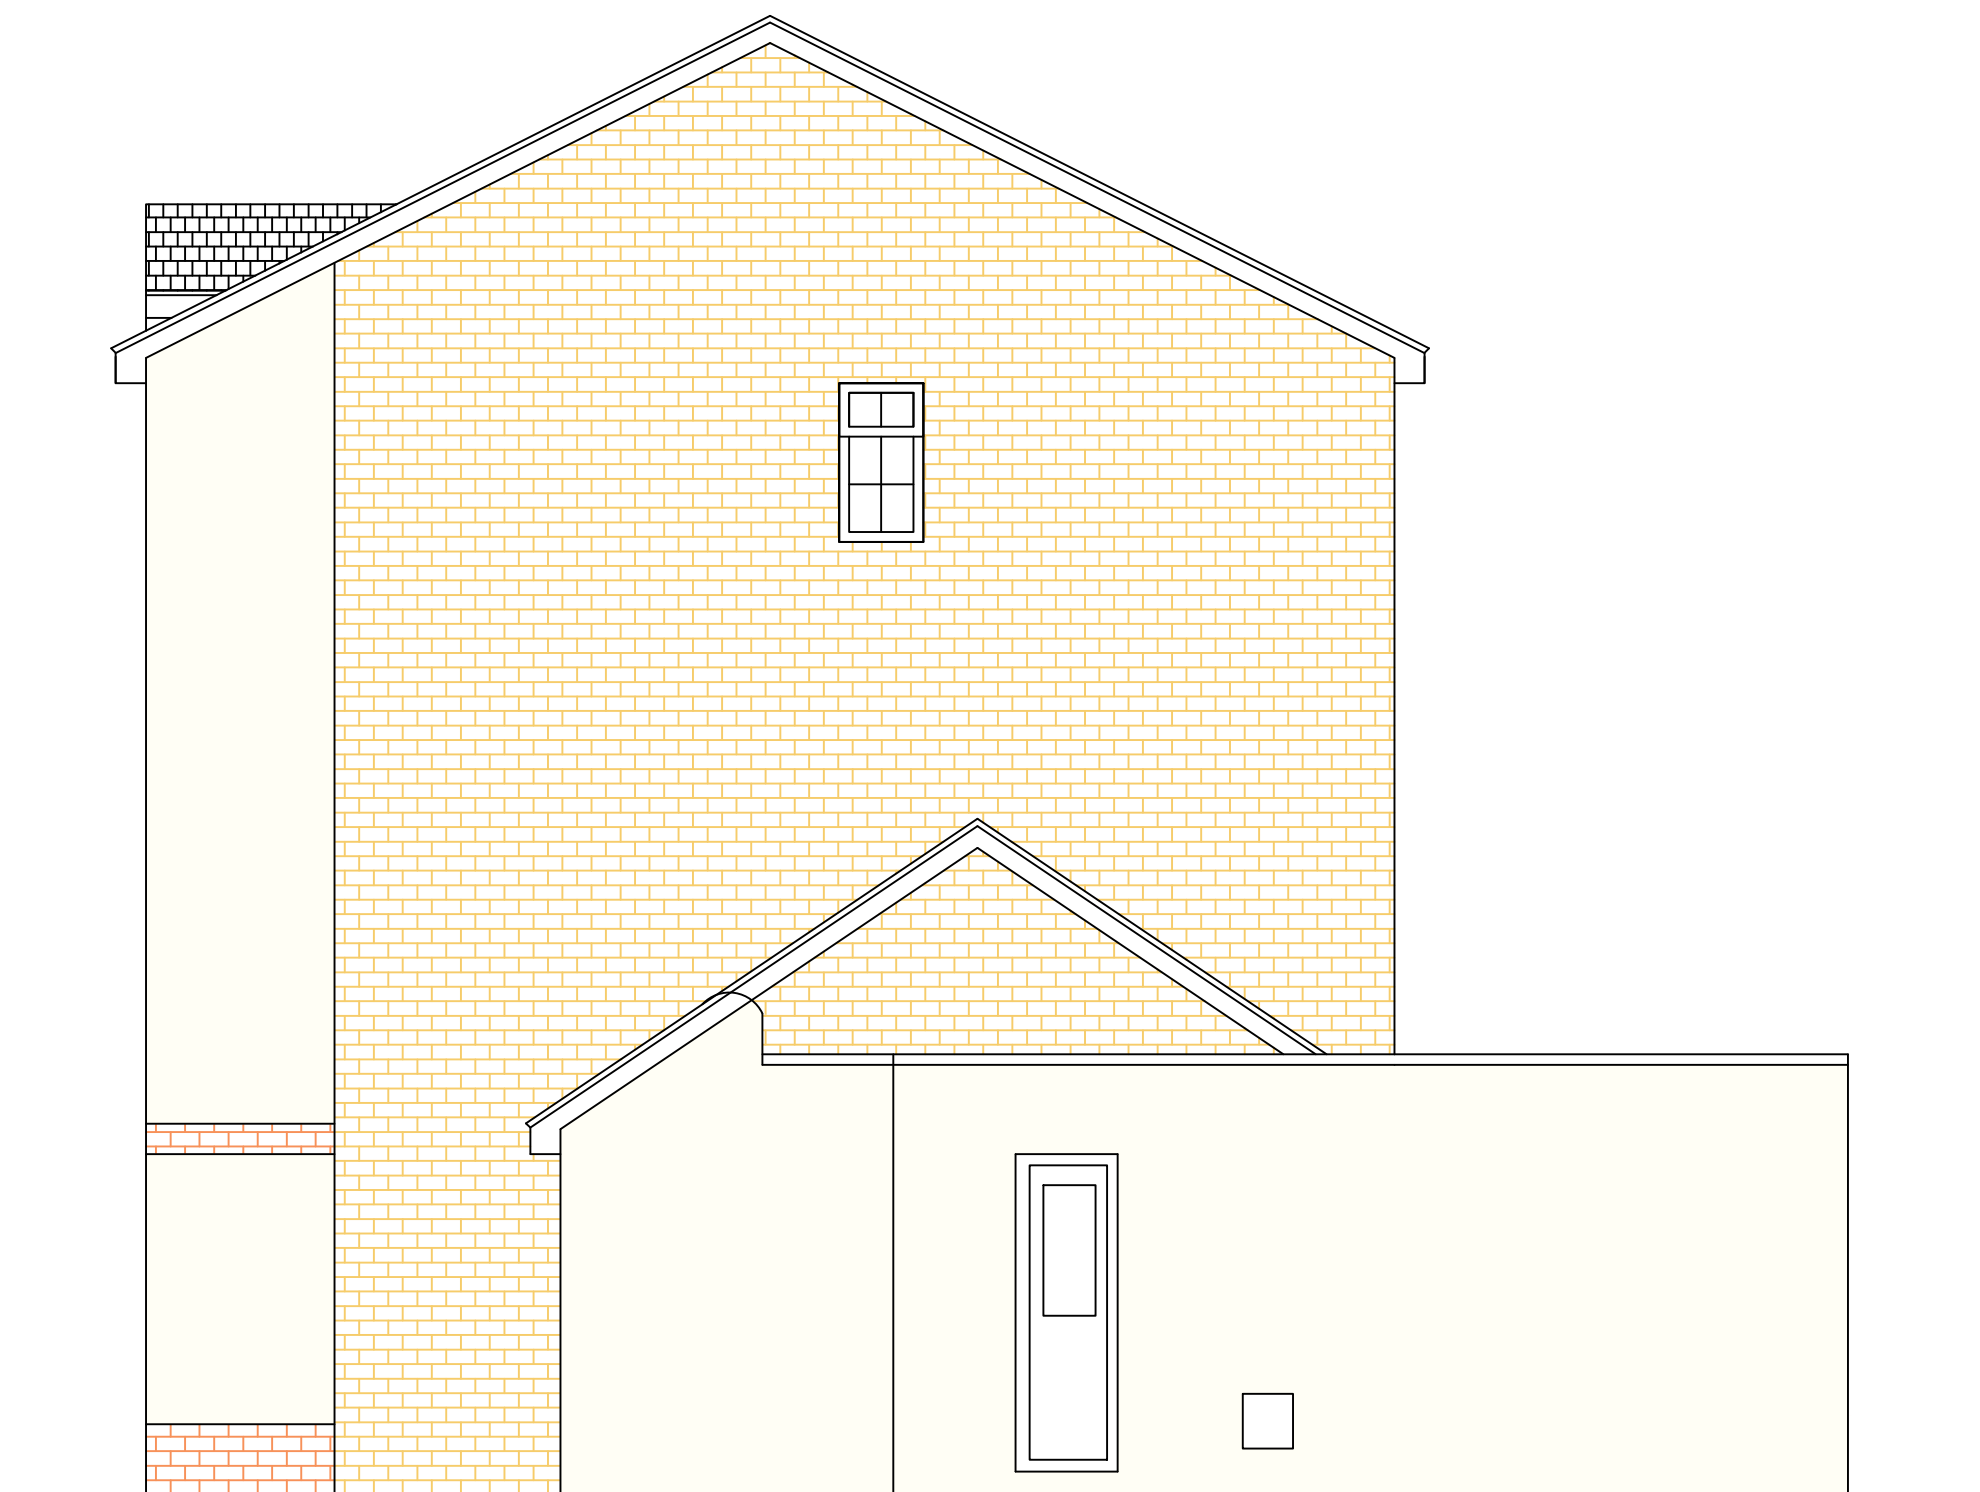


Proposed side elevation



Proposed front elevation

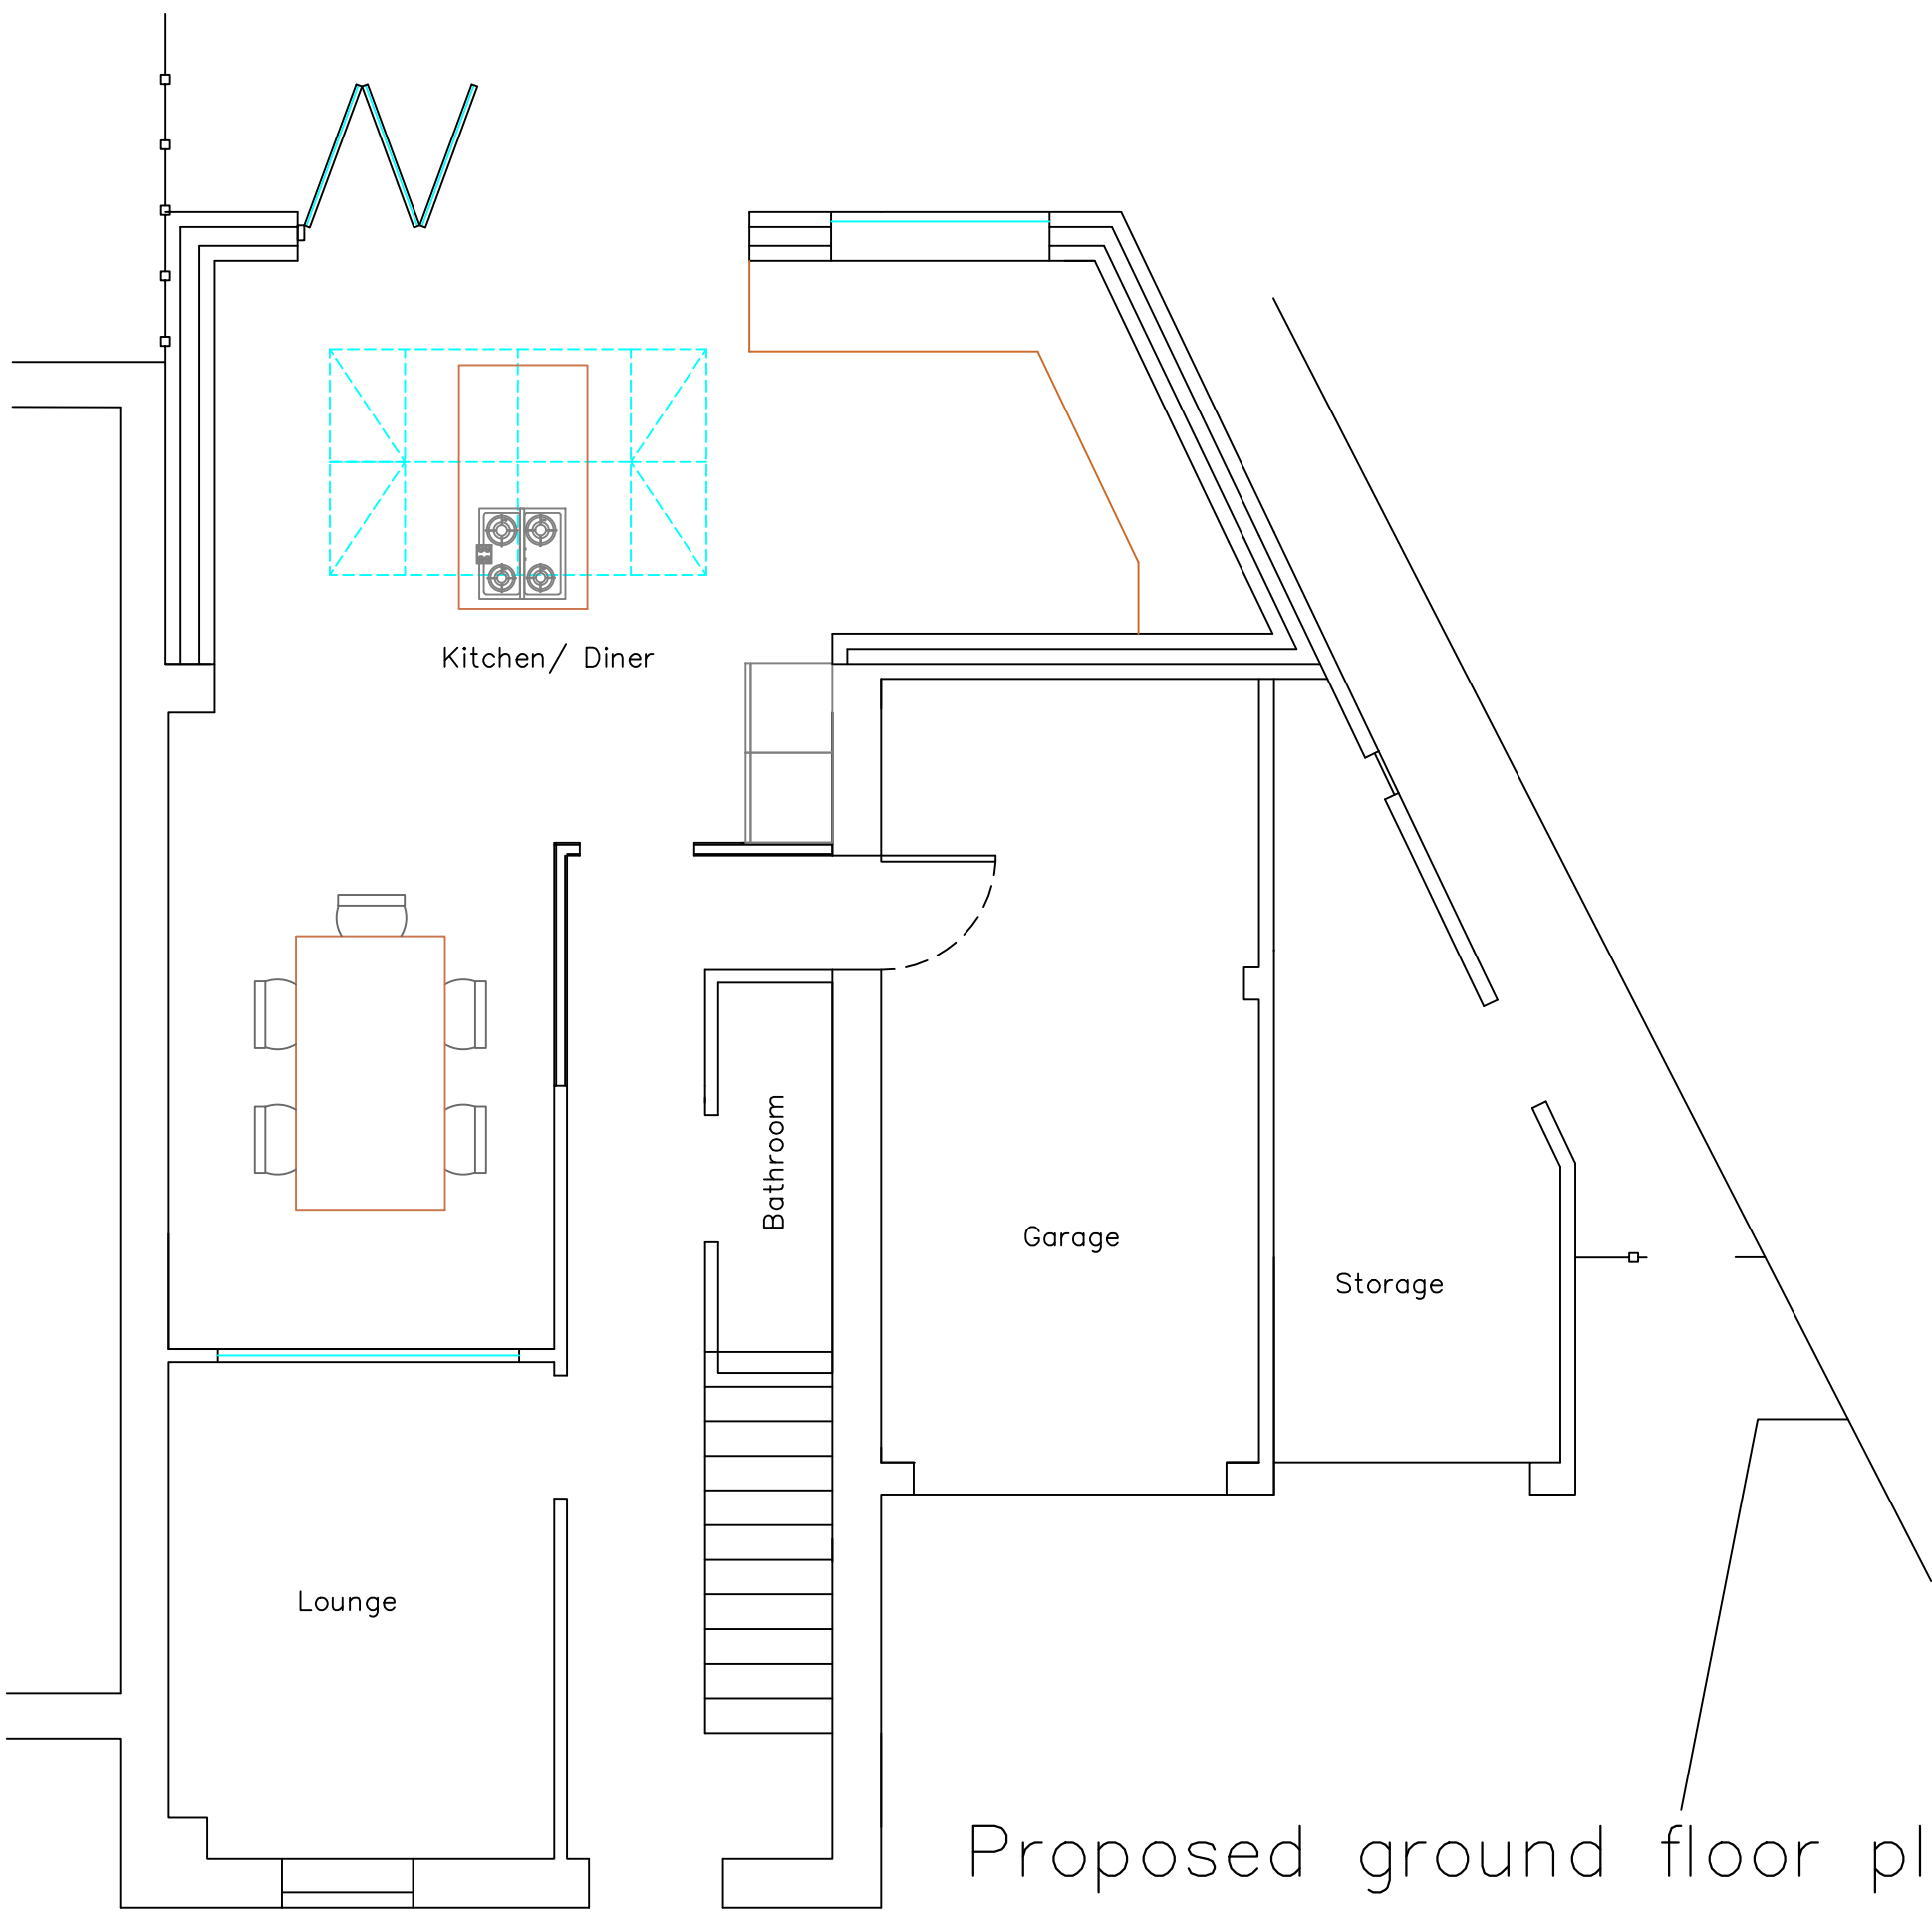

Proposed ground floor plan

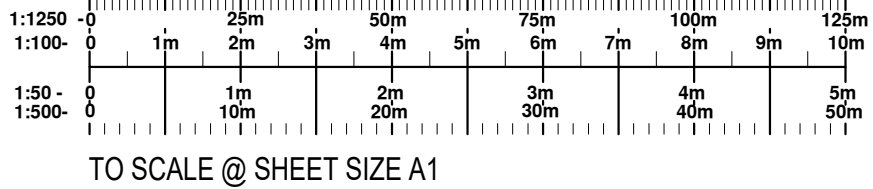

REVISION	DESCRIPTION	DATE
DATE	CLIENT/PROJECT	
SCALE	70 Lomond way, Stevenage	
DRAWING STATUS	DRAWING TITLE	
CONSTRUCTION	Extension	
NO UNAUTHORISED PRINTING OR DIGITAL SCANNING ALLOWED © COPYRIGHT JBE		

JBE
James Burton
Engineering
65 Shefford Road
Clifton Beds. SG17 6RQ
Tel. / Fax. 01234 602071

Ref: 120 01C