




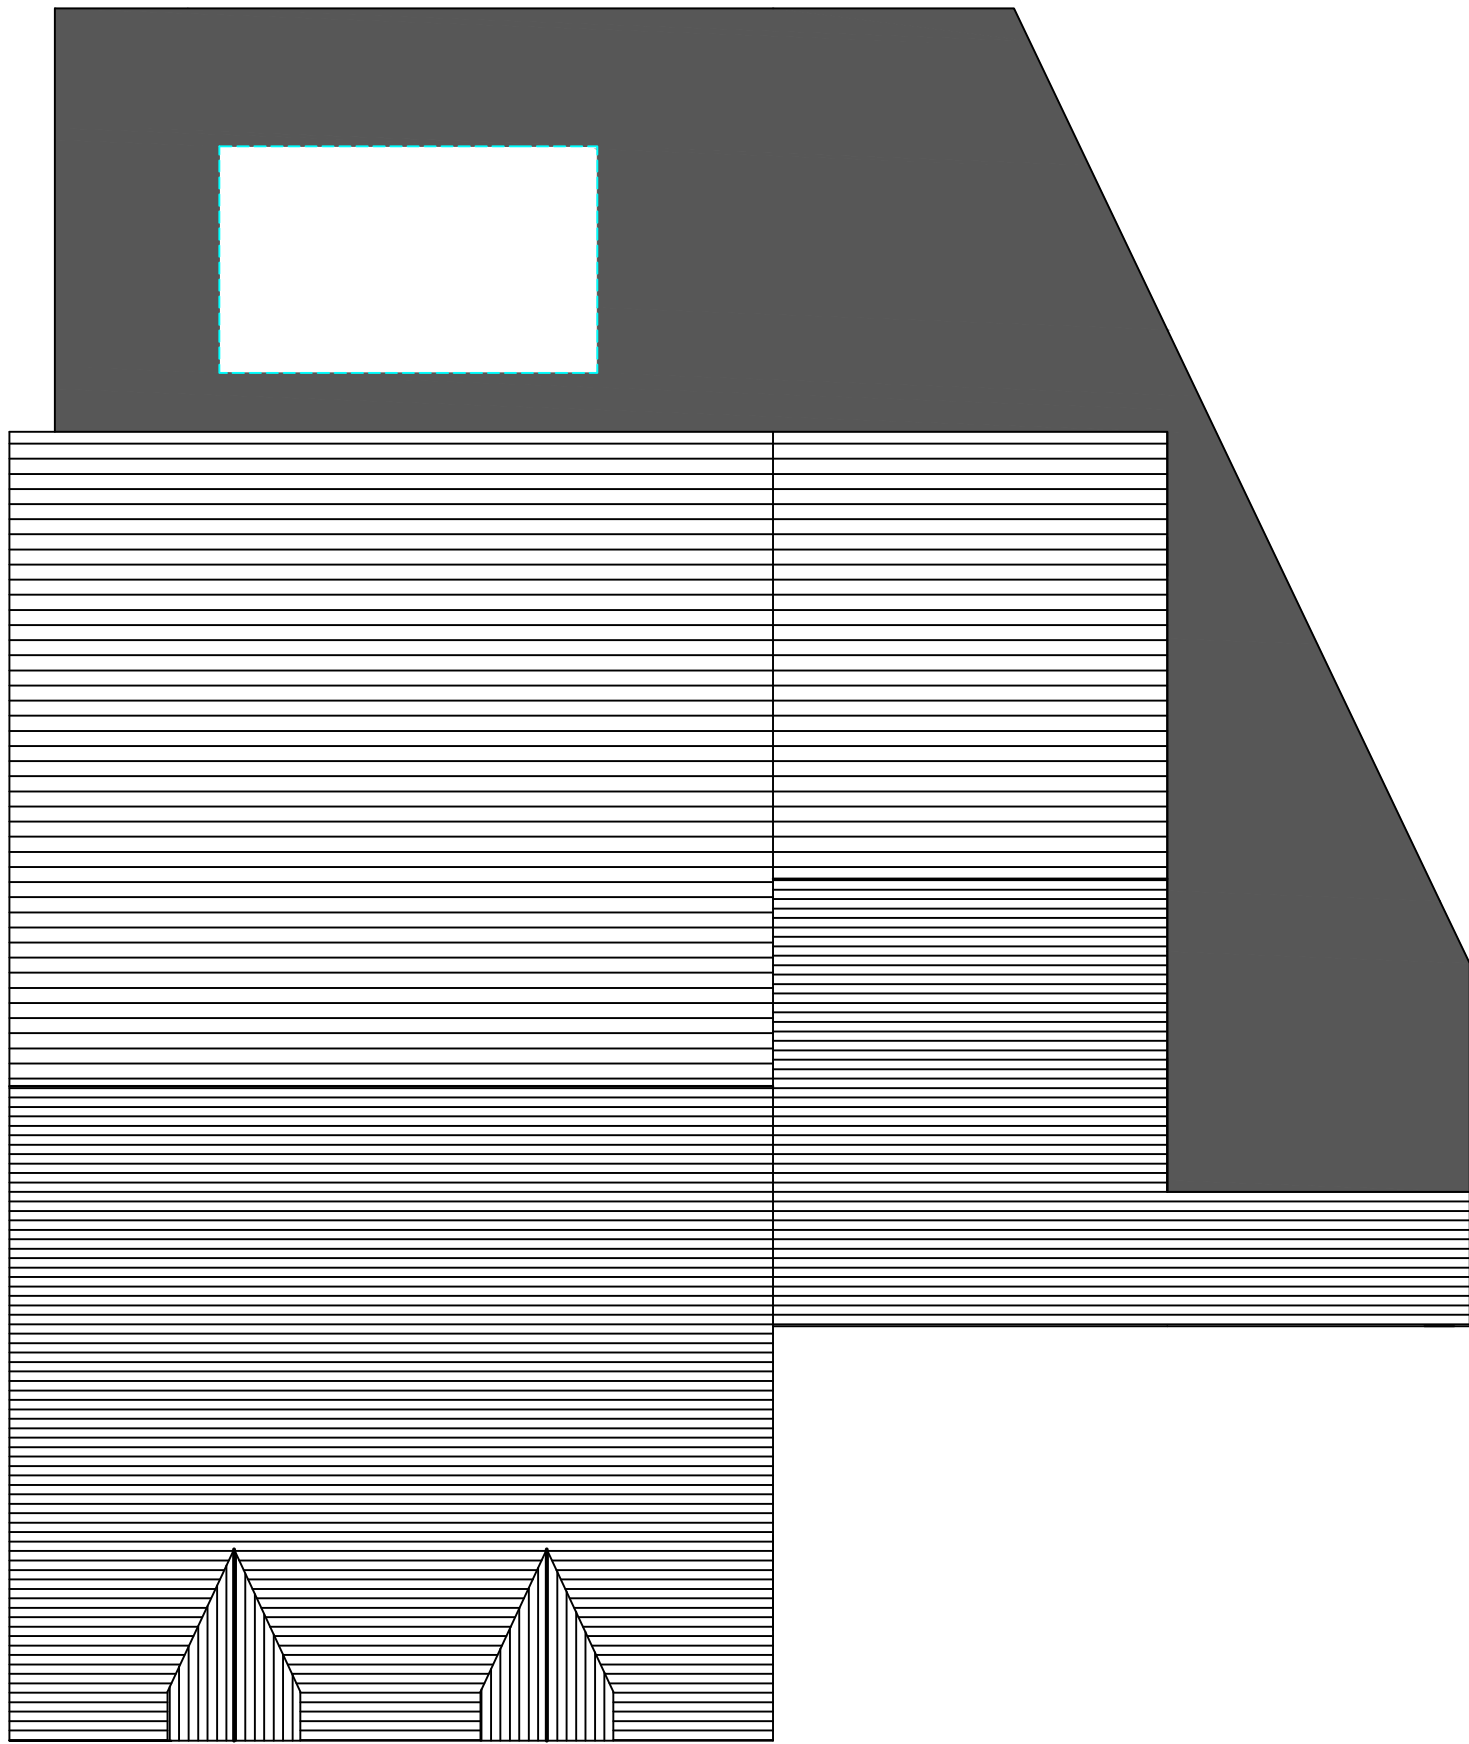

Proposed Roof plan

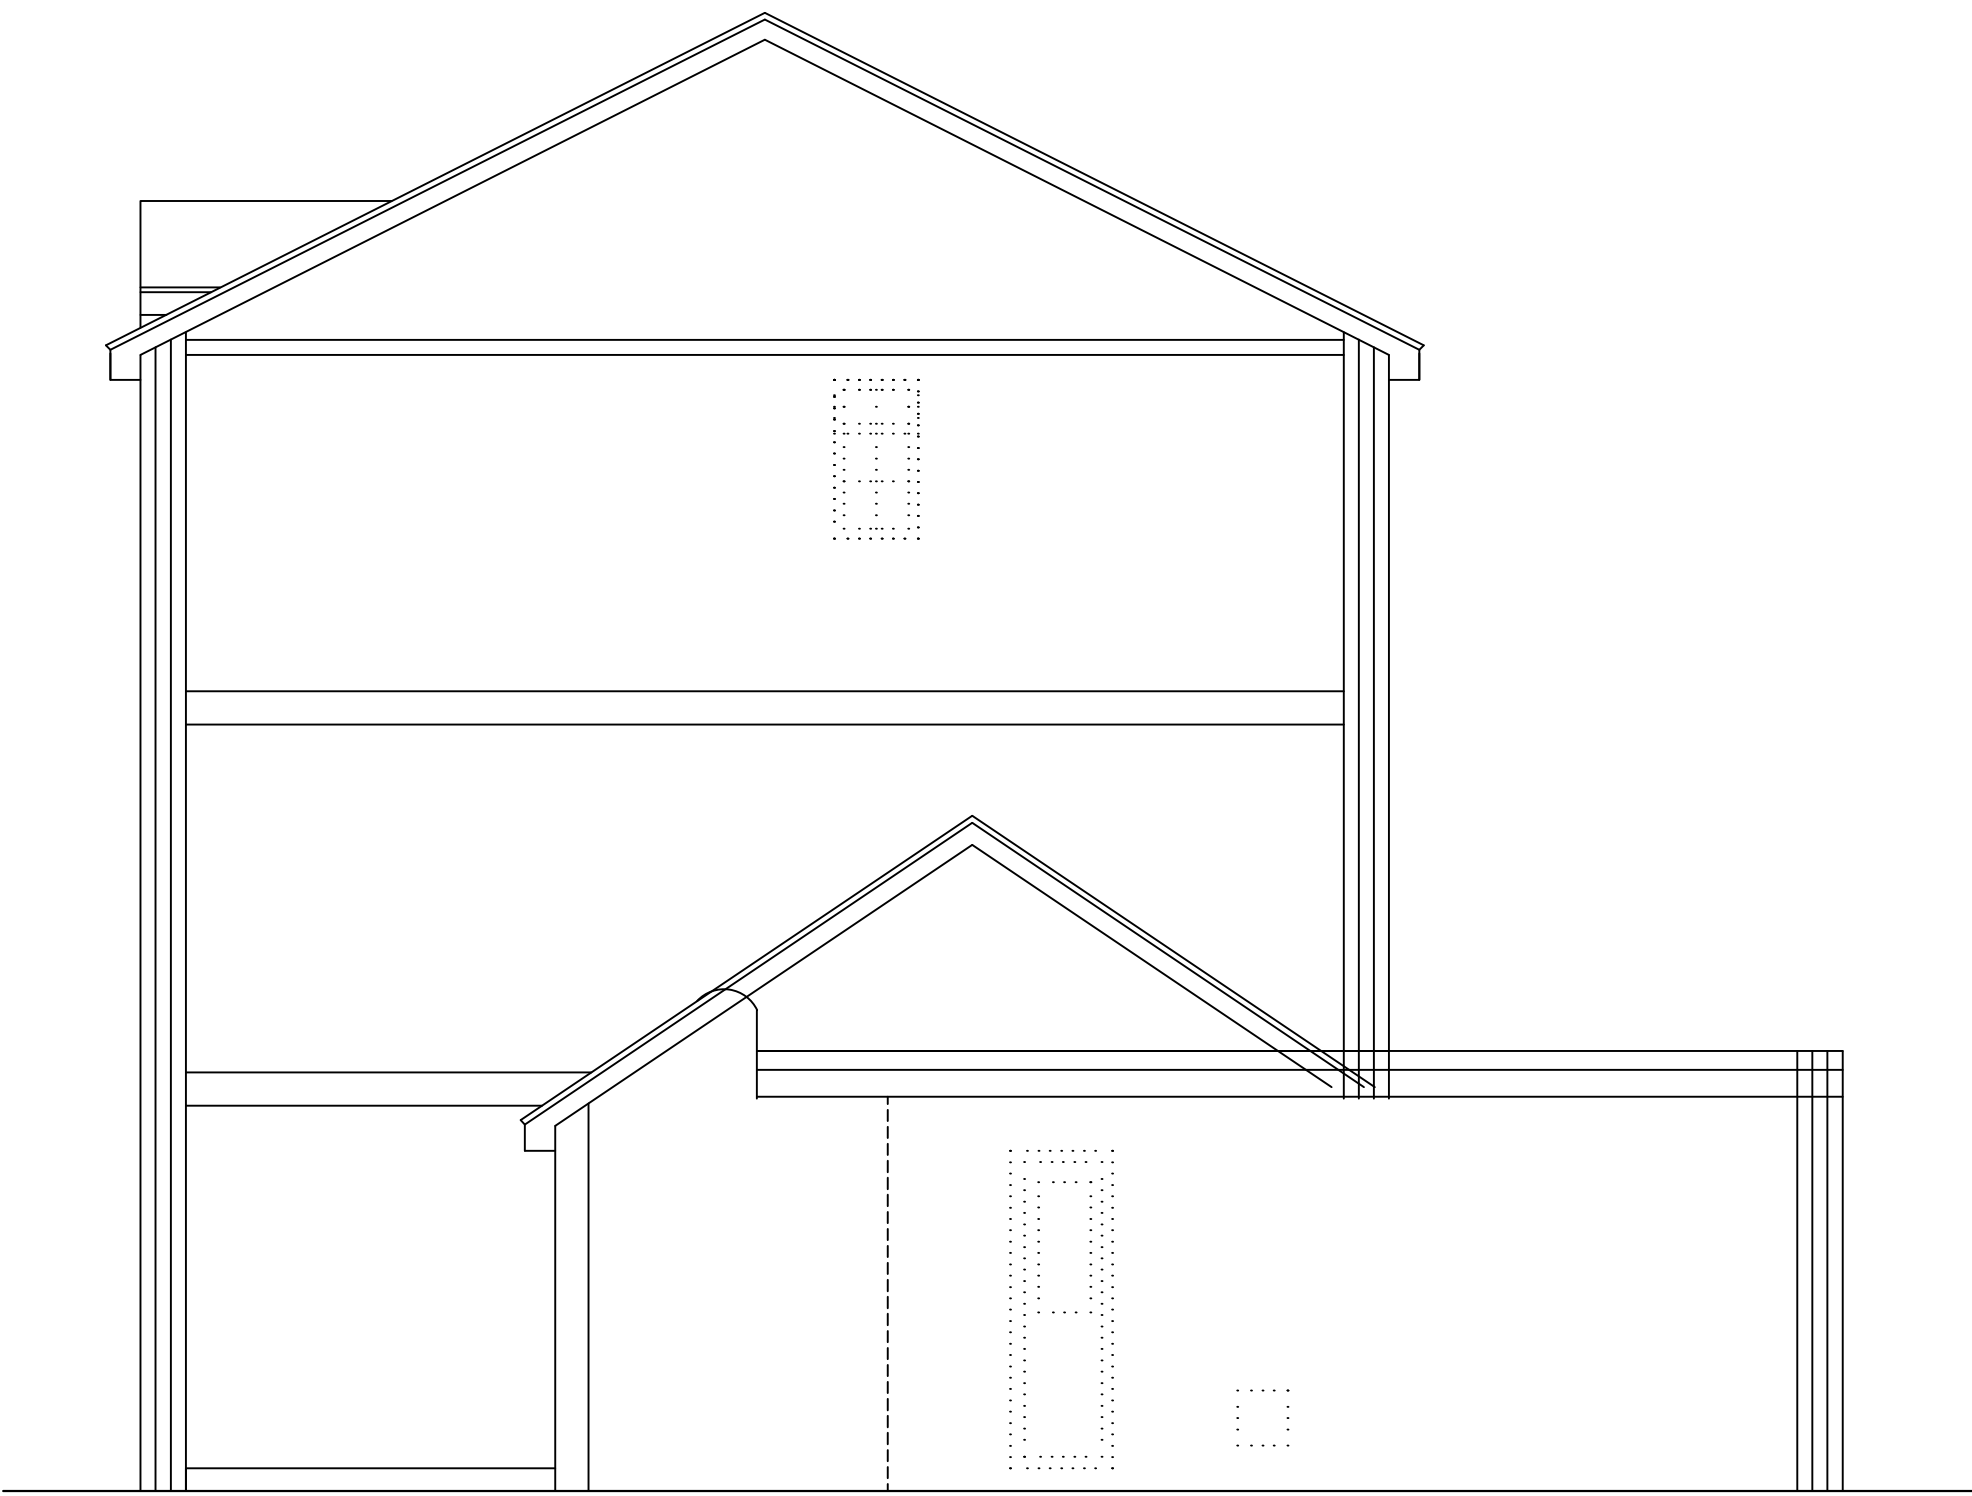

Proposed Section

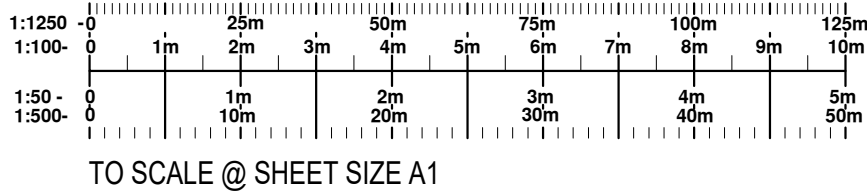

TO SCALE @ SHEET SIZE A1

REVISION	DESCRIPTION	DATE	
DATE	CLIENT/PROJECT	N James Burton Engineering 65 Shefford Road Clifton Beds. SG17 6RQ Tel. / Fax. 01234 602071 Ref: 12001D	
SCALE	70 Lomond way, Stevenage		
DRAWING STATUS	DRAWING TITLE		
CONSTRUCTION	Extension		
NO UNAUTHORISED PRINTING OR DIGITAL SCANNING ALLOWED © COPYRIGHT 2020			