




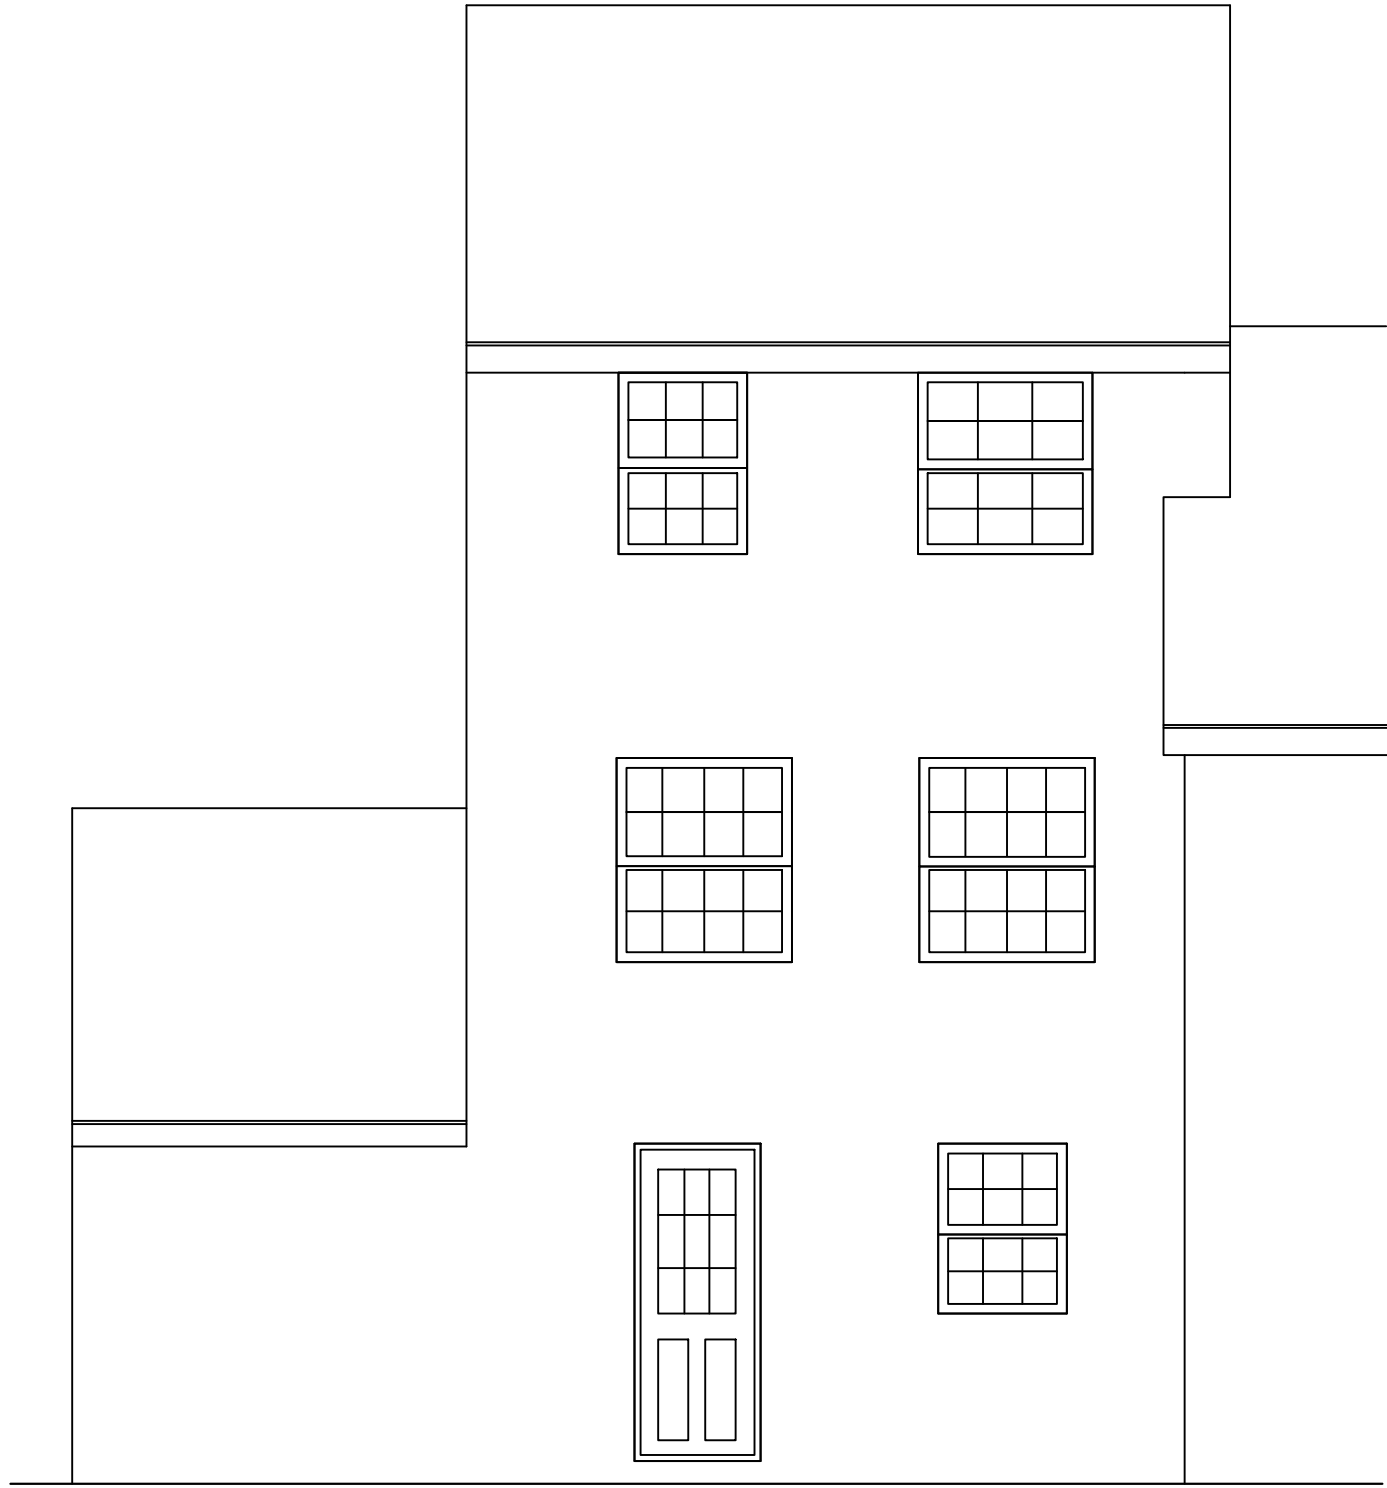

Existing rear elevation

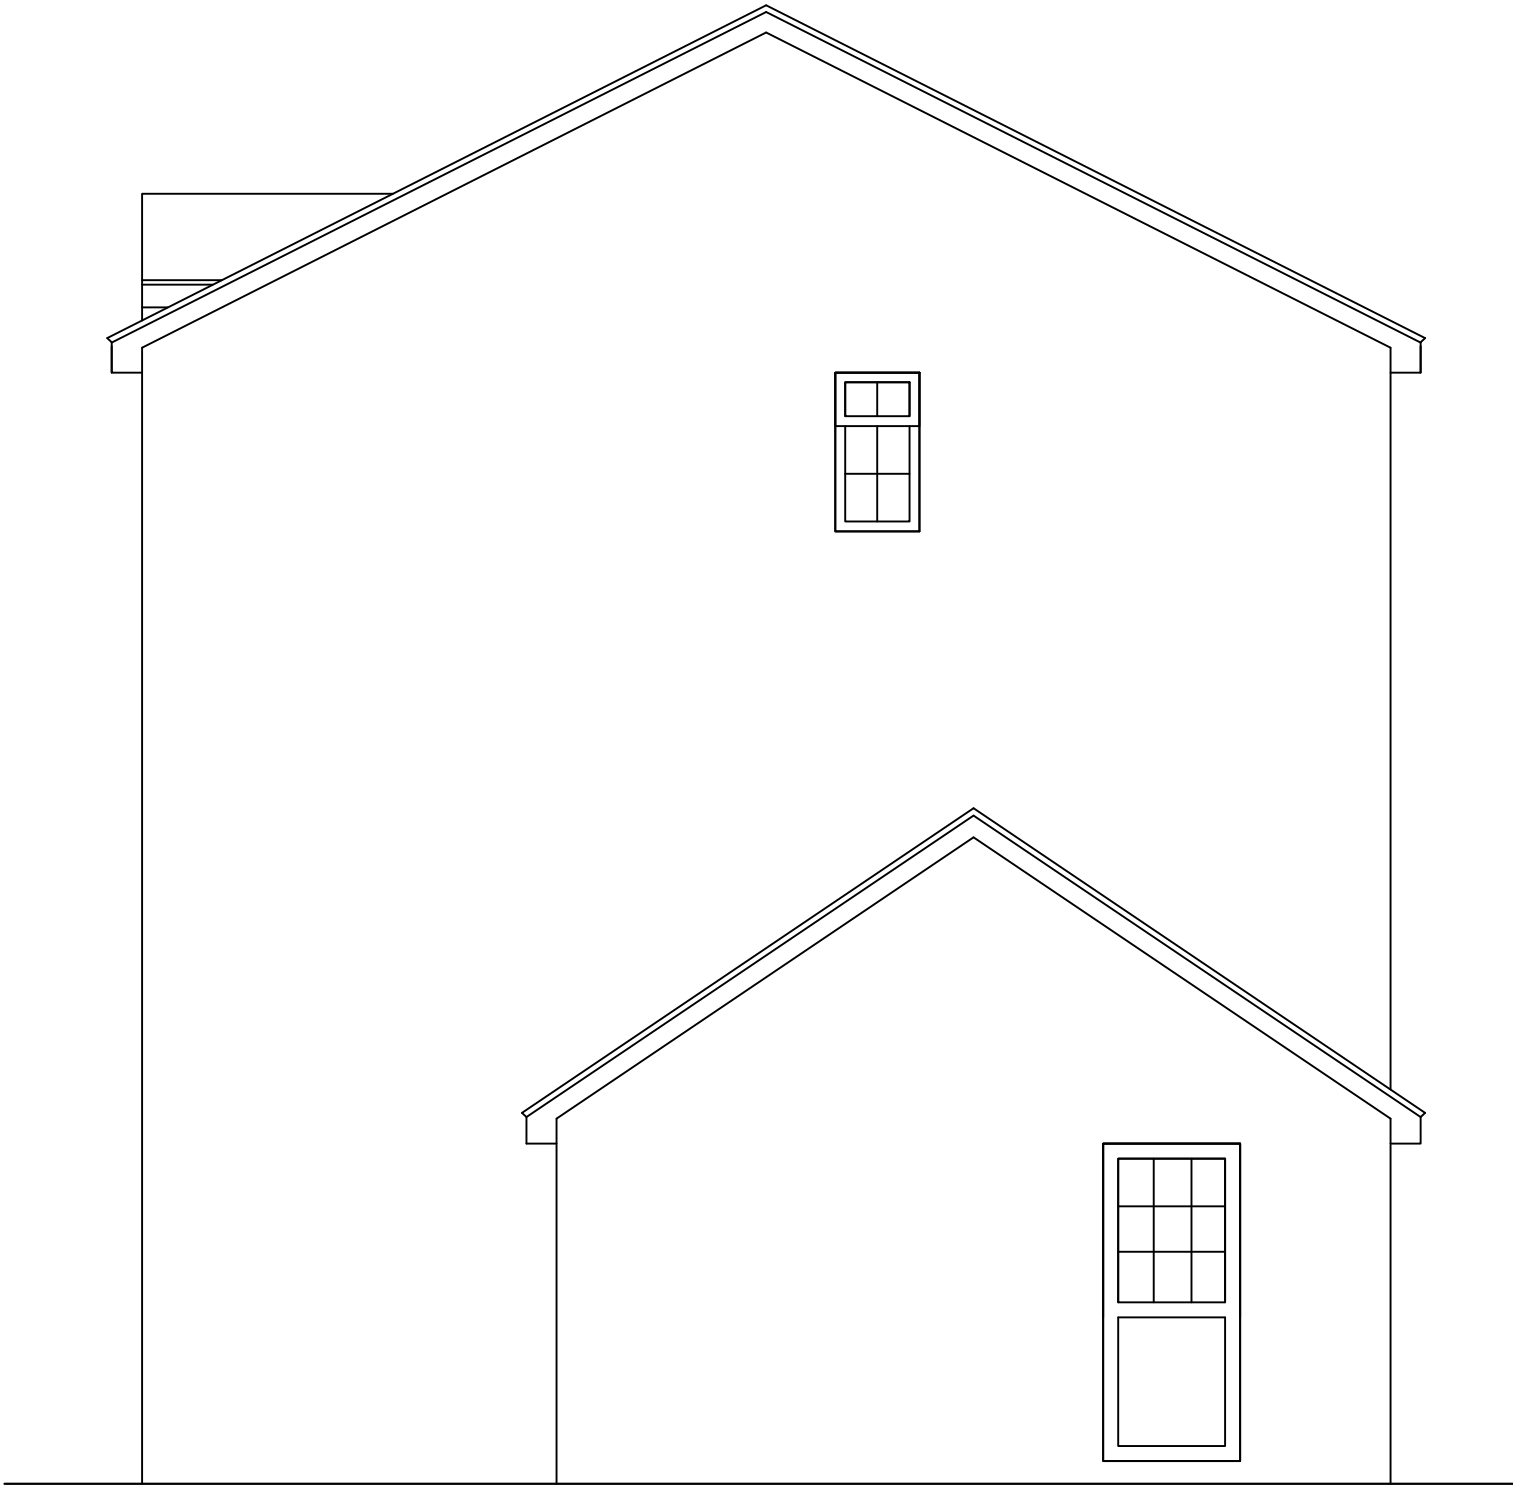


Existing side elevation

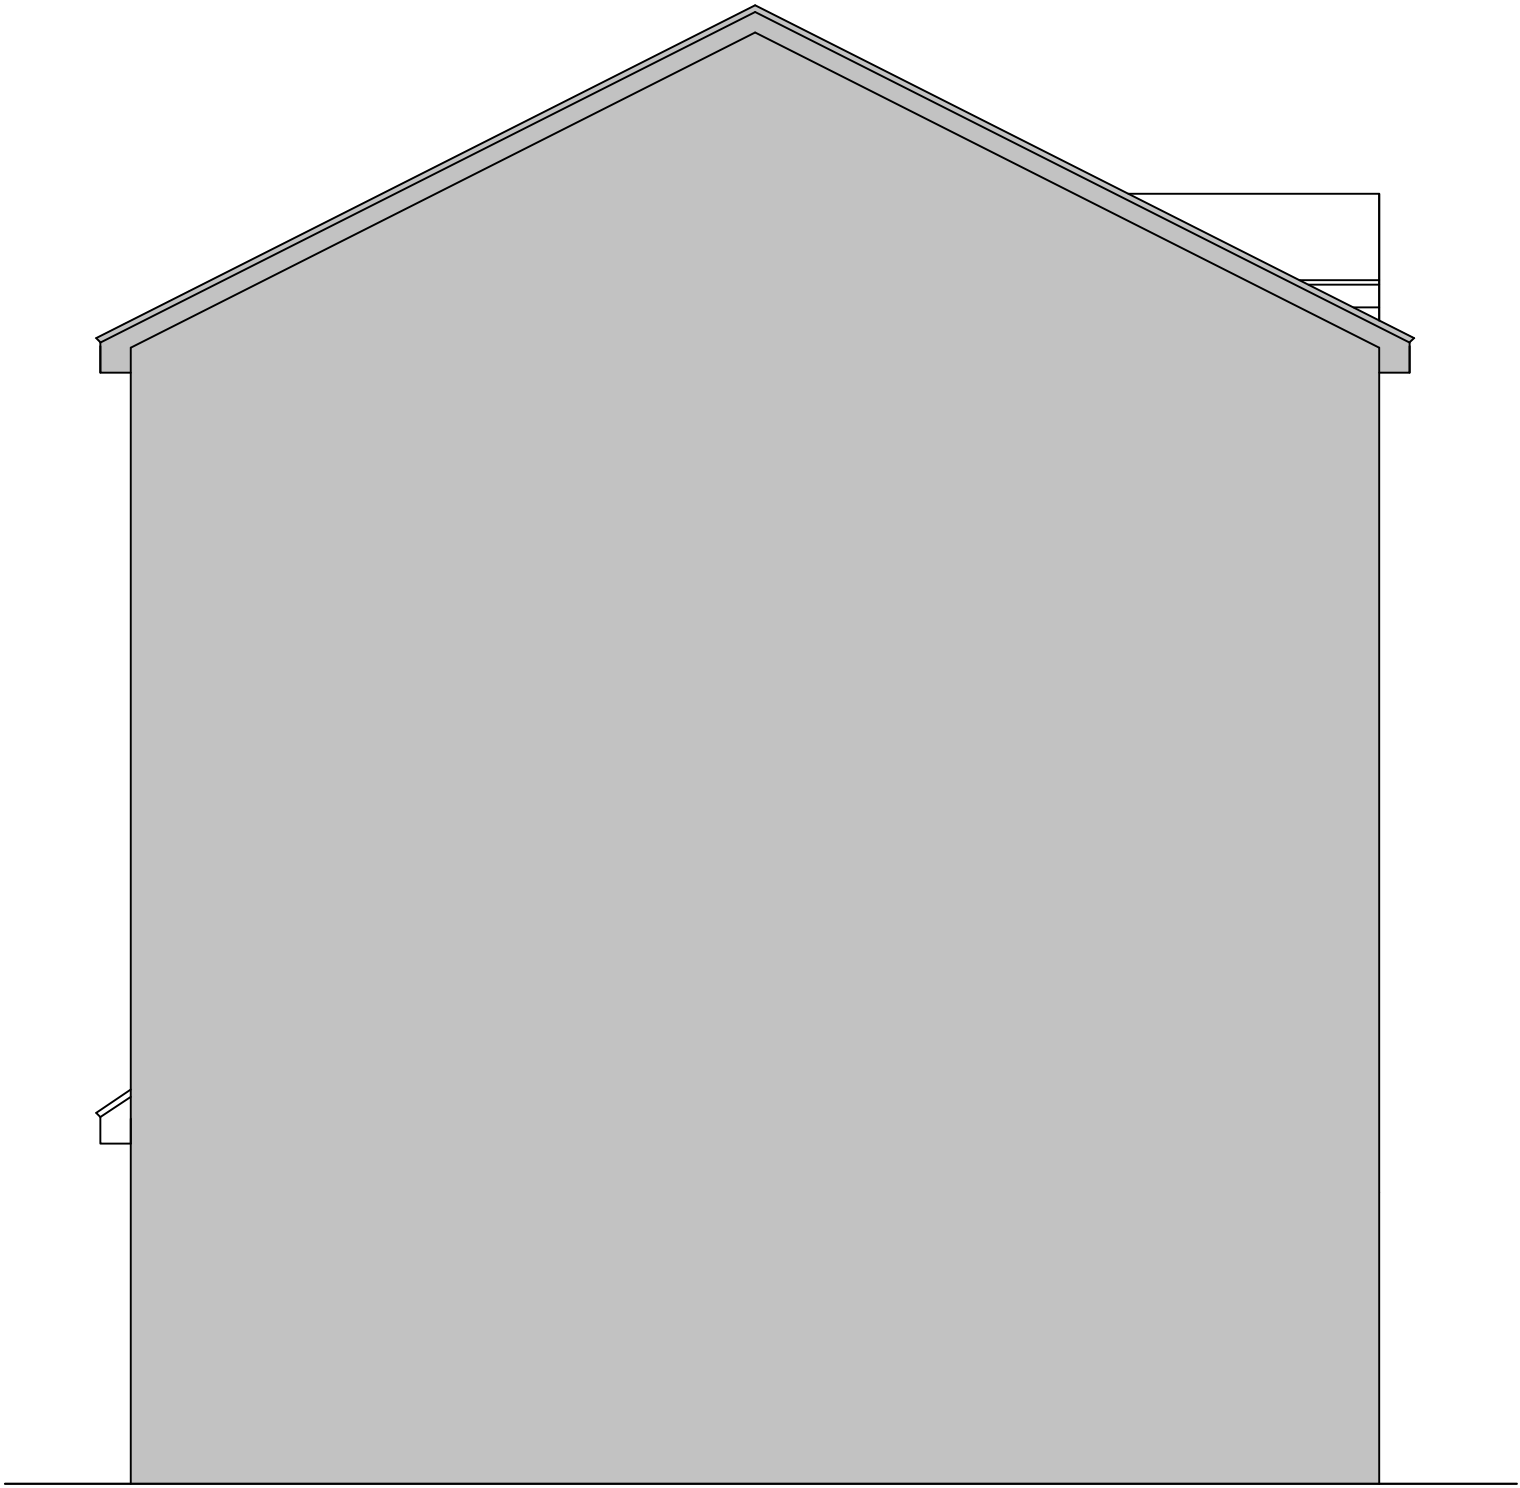

Existing side elevation



Existing front elevation

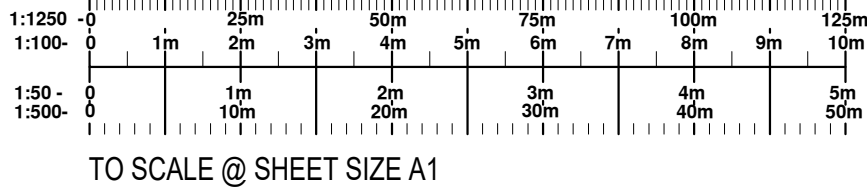

TO SCALE @ SHEET SIZE A1

REVISION	DESCRIPTION	DATE
DATE	CLIENT/PROJECT	N ↑ James Burton Engineering 65 Shefford Road Clifton Beds. SG17 6RQ Tel. / Fax. 01234 602071
SCALE	70 Lomond way, Stevenage	
DRAWING STATUS	DRAWING TITLE	
CONSTRUCTION	Extension	
NO UNAUTHORISED PRINTING OR DIGITAL SCANNING ALLOWED © COPYRIGHT JBE		Ref: 120 01B