




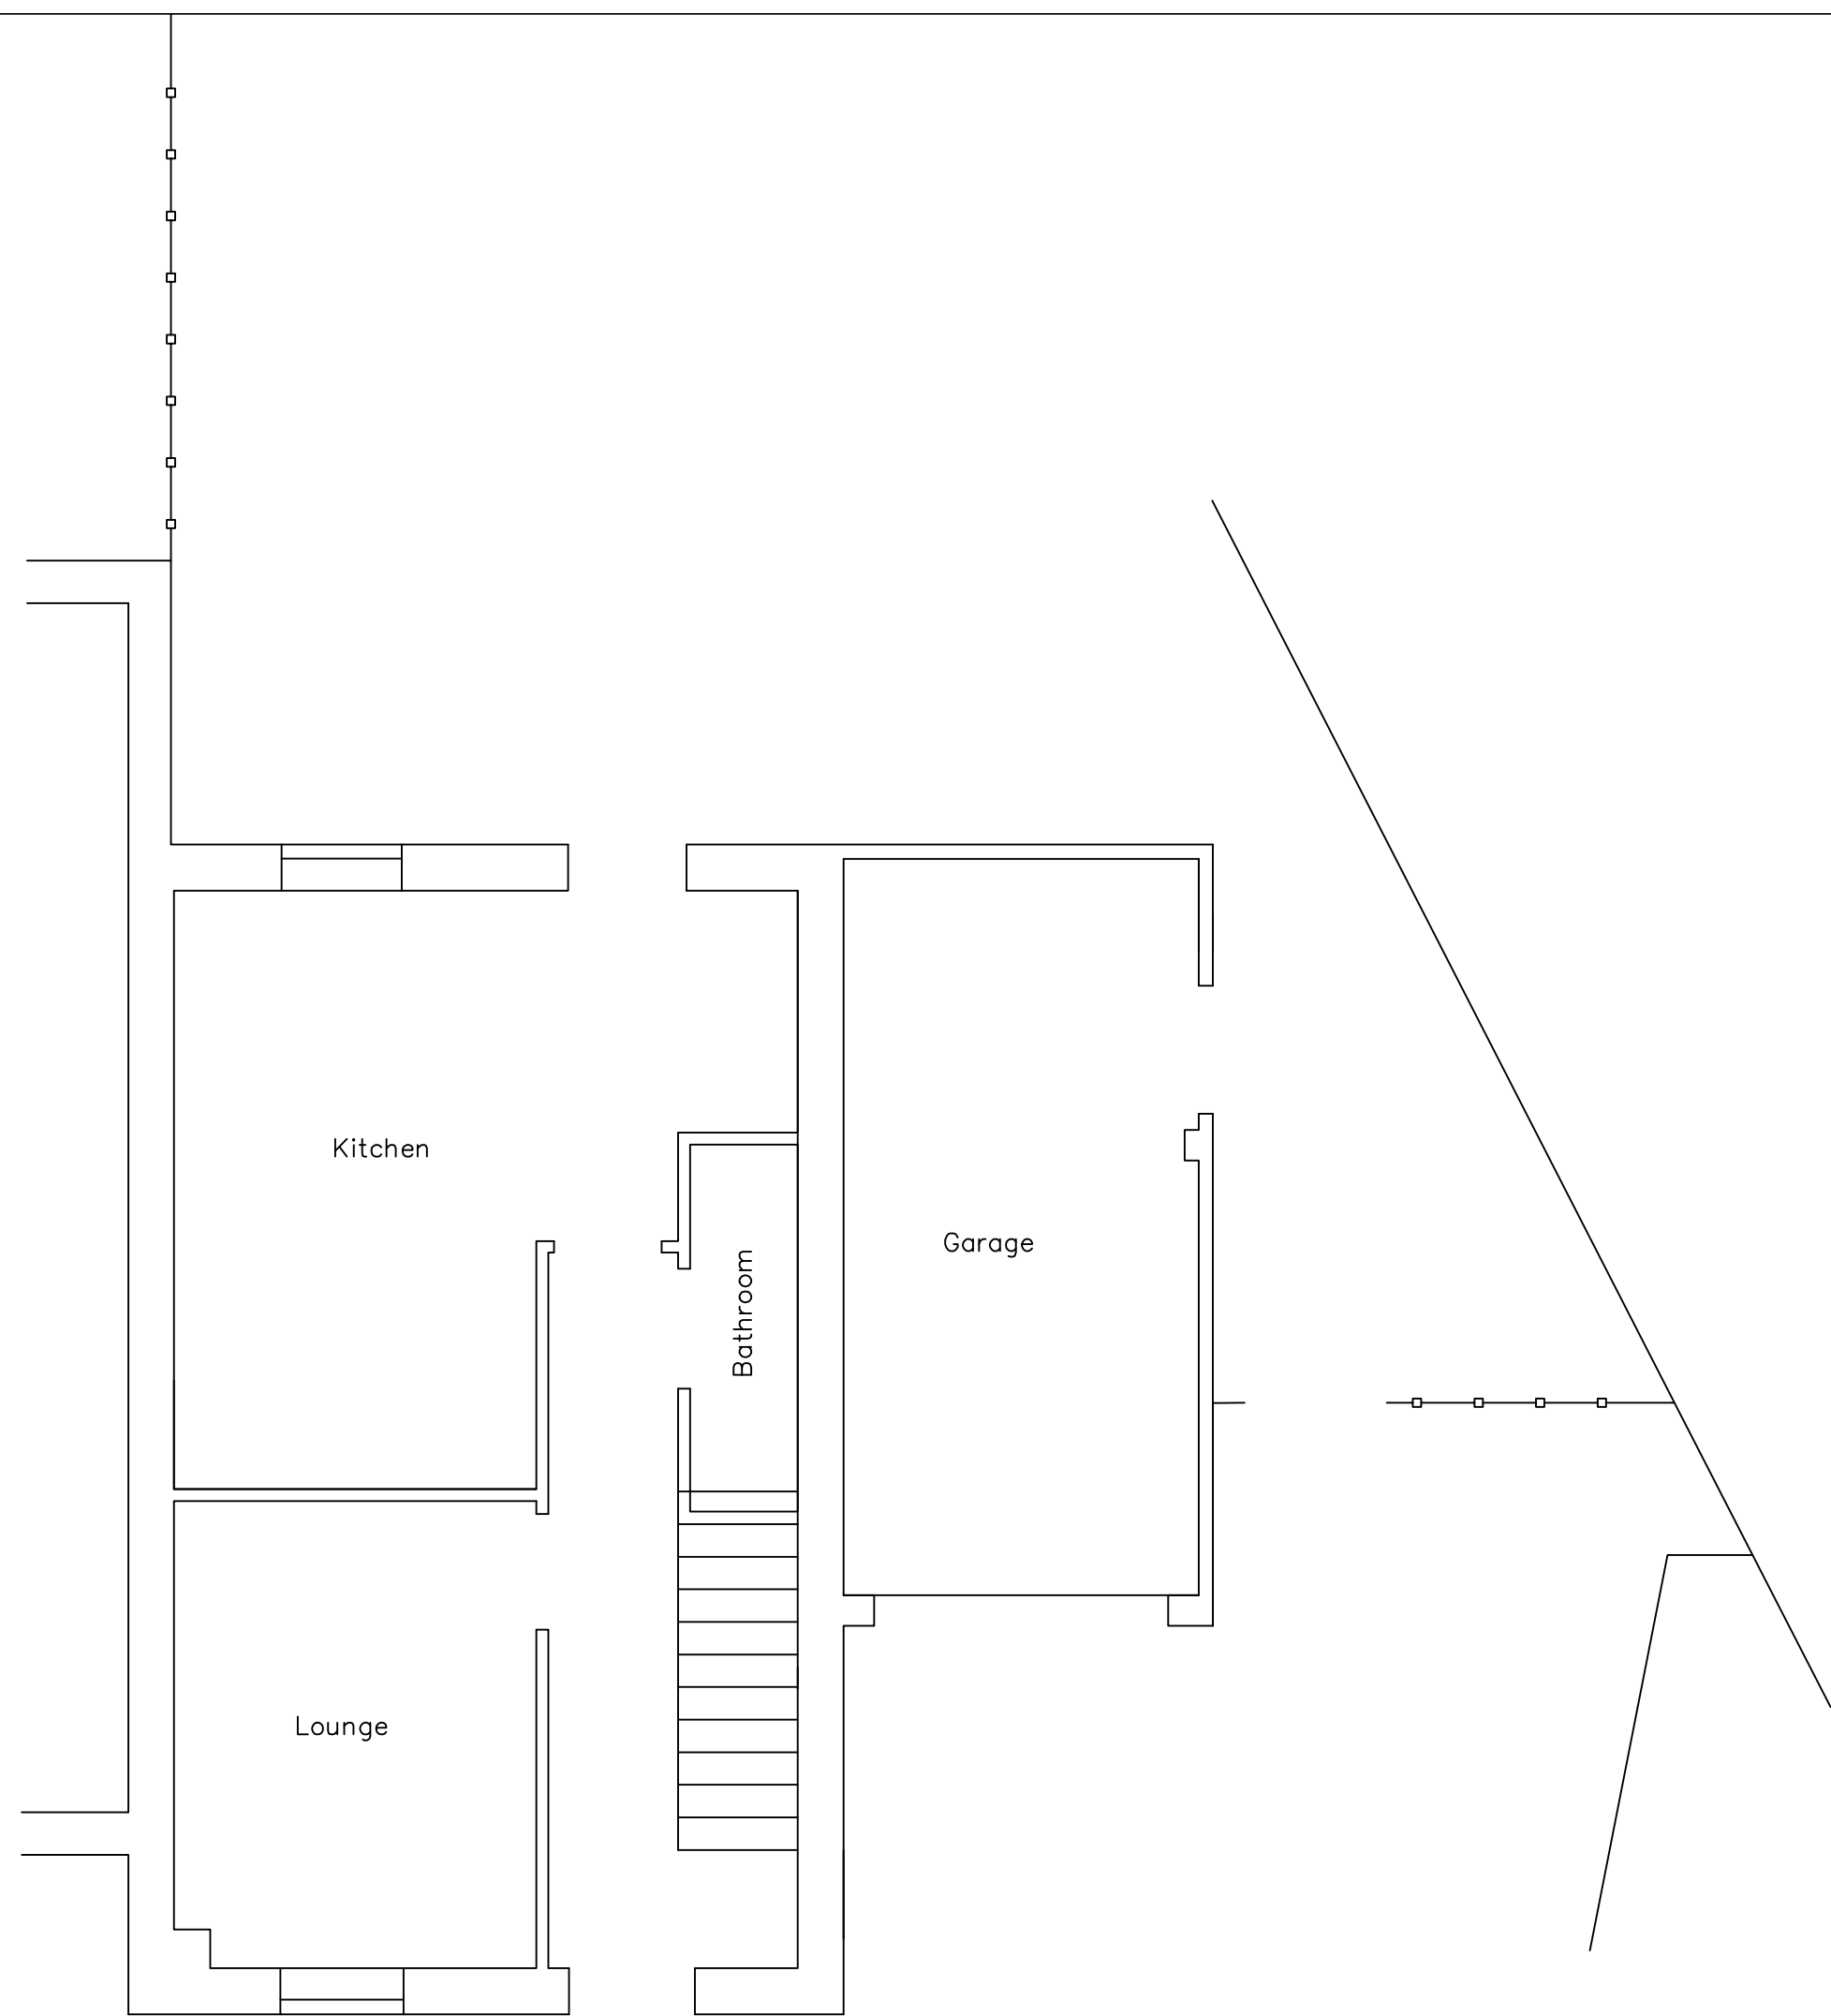


Existing ground floor plan

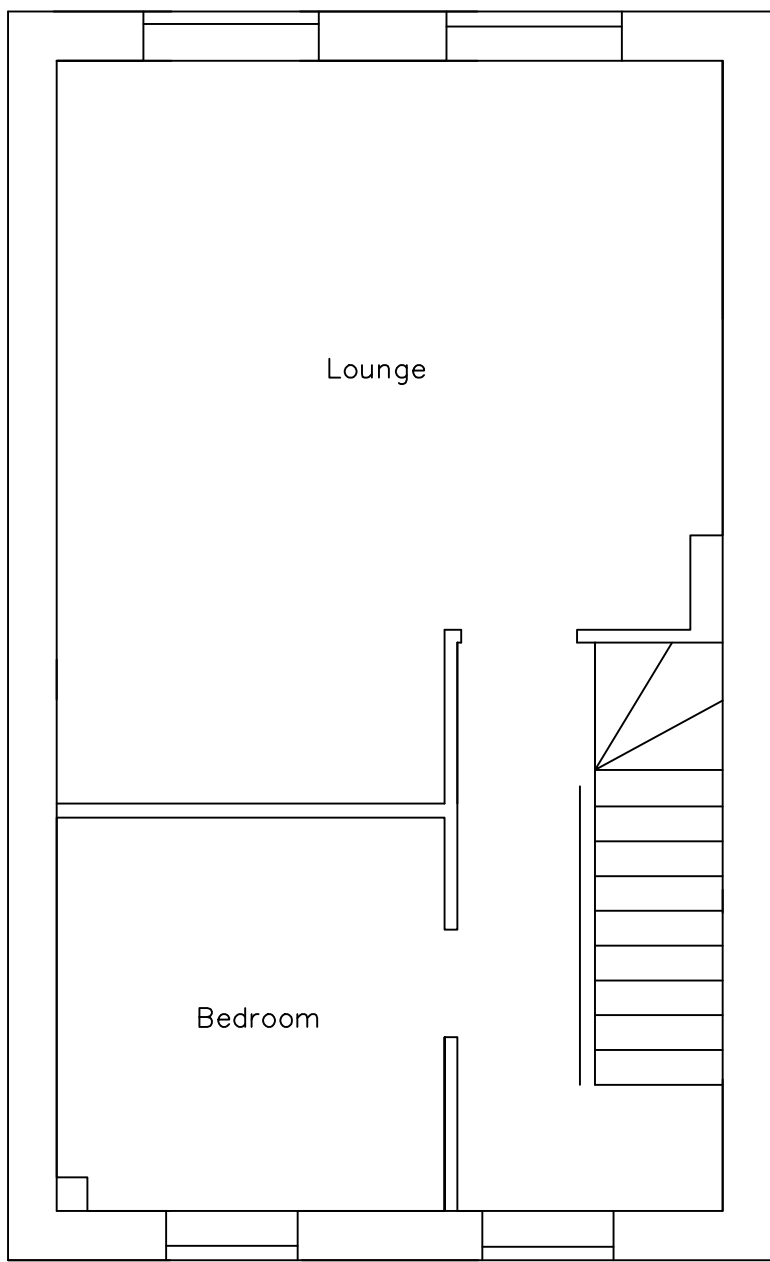

Existing first floor plan

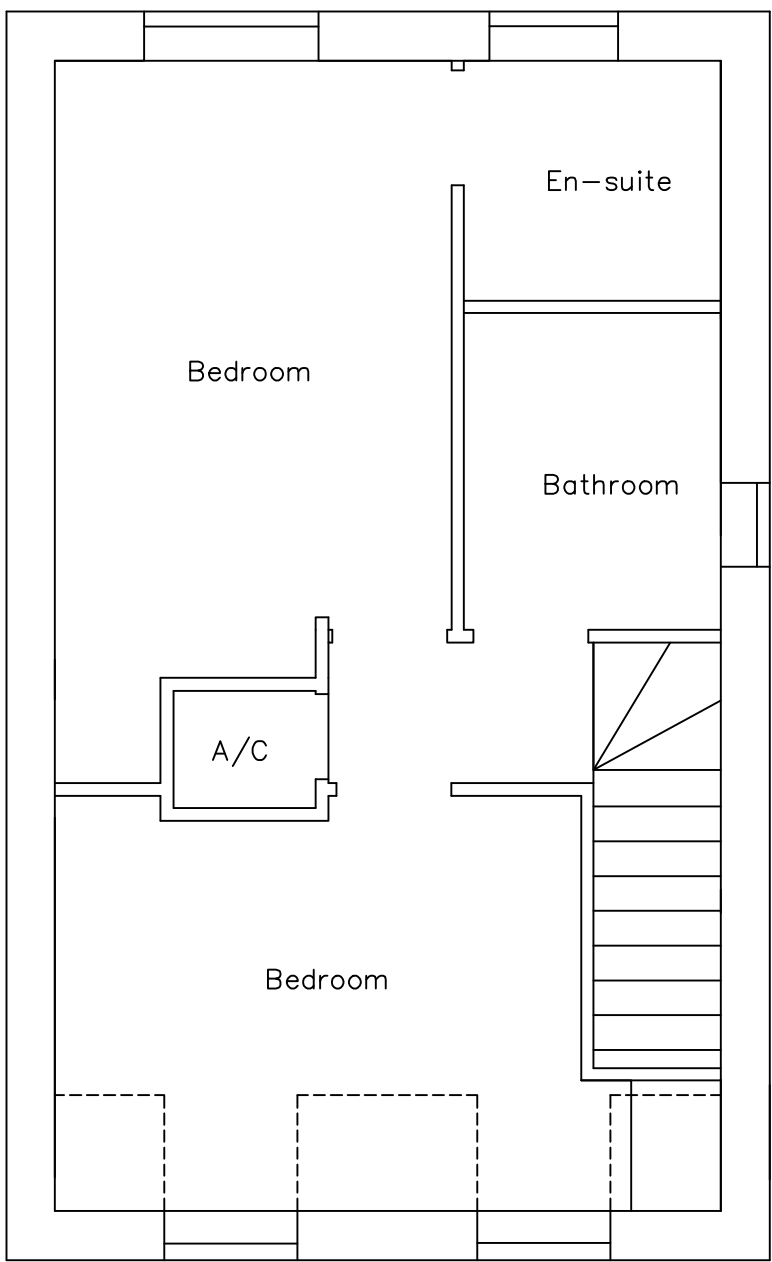


Existing second floor plan (unaltered)

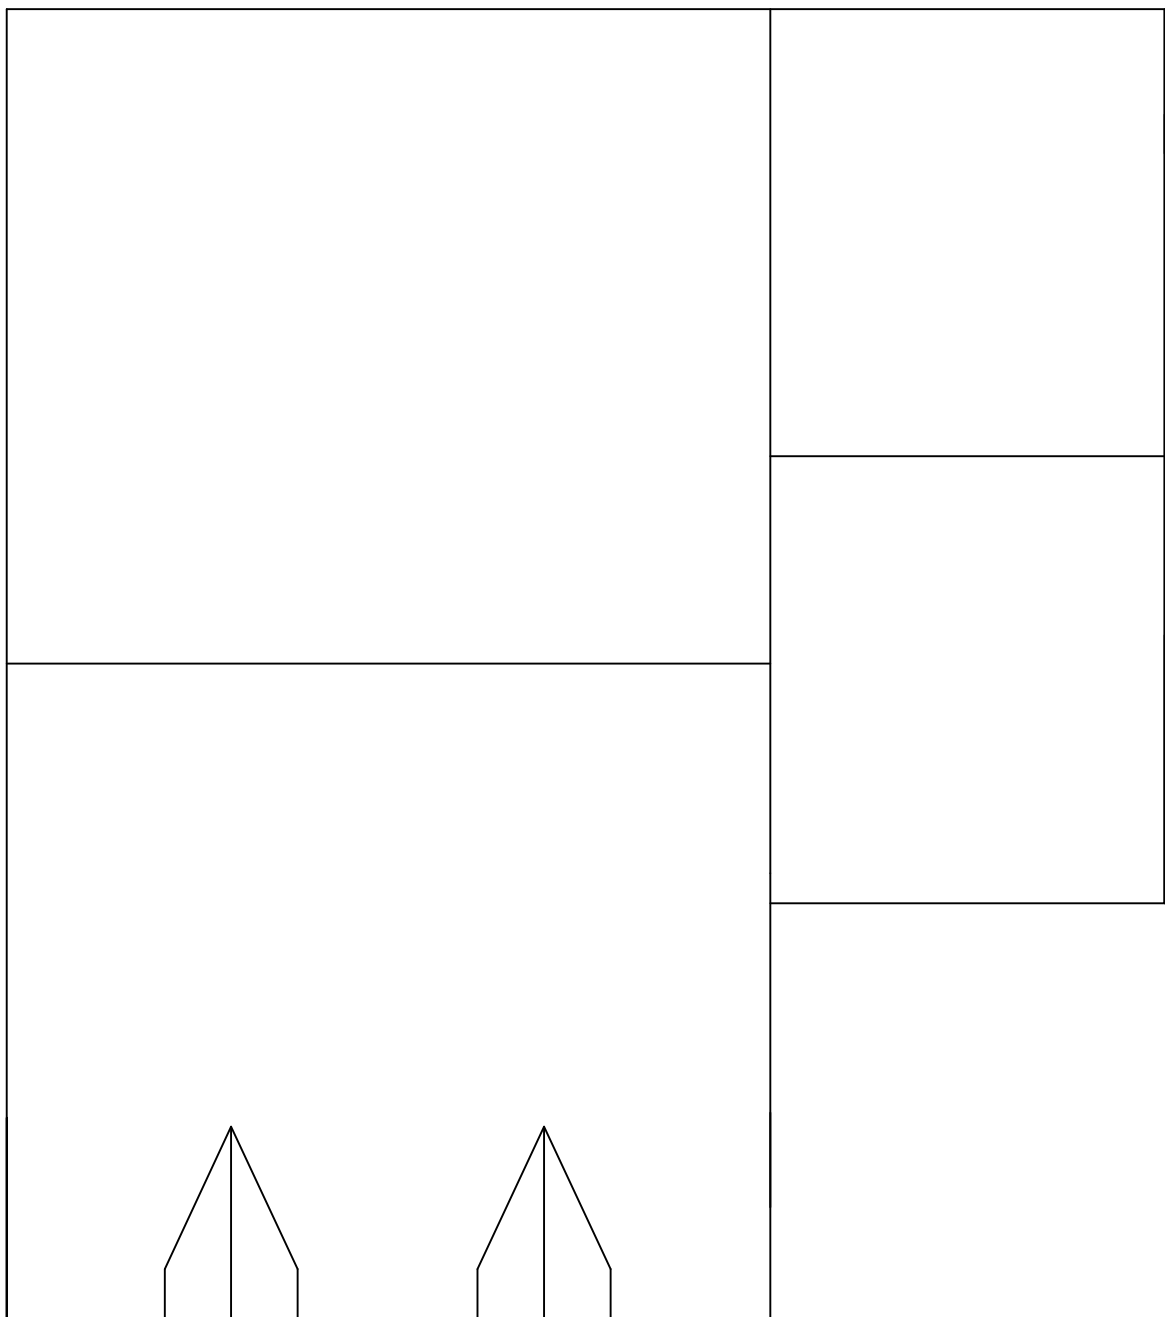

Existing Roof plan



Location plan

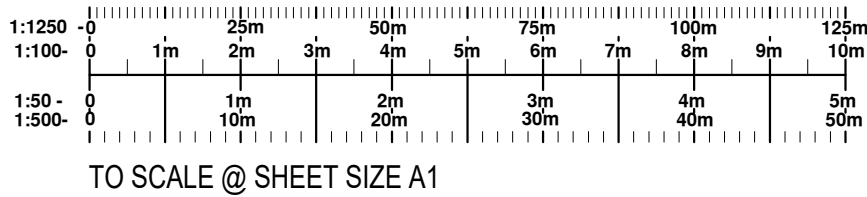

TO SCALE @ SHEET SIZE A1

REVISION	DESCRIPTION	DATE
DATE	CLIENT/PROJECT	JBE James Burton Engineering 65 Shefford Road Clifton Beds. SG17 6RQ Tel. / Fax. 01234 602071
SCALE	70 Lomond way, Stevenage	
DRAWING STATUS	DRAWING TITLE	
CONSTRUCTION	Extension	
NO UNAUTHORISED PRINTING OR DIGITAL SCANNING ALLOWED © COPYRIGHT 2008		Ref: 120 01A

