


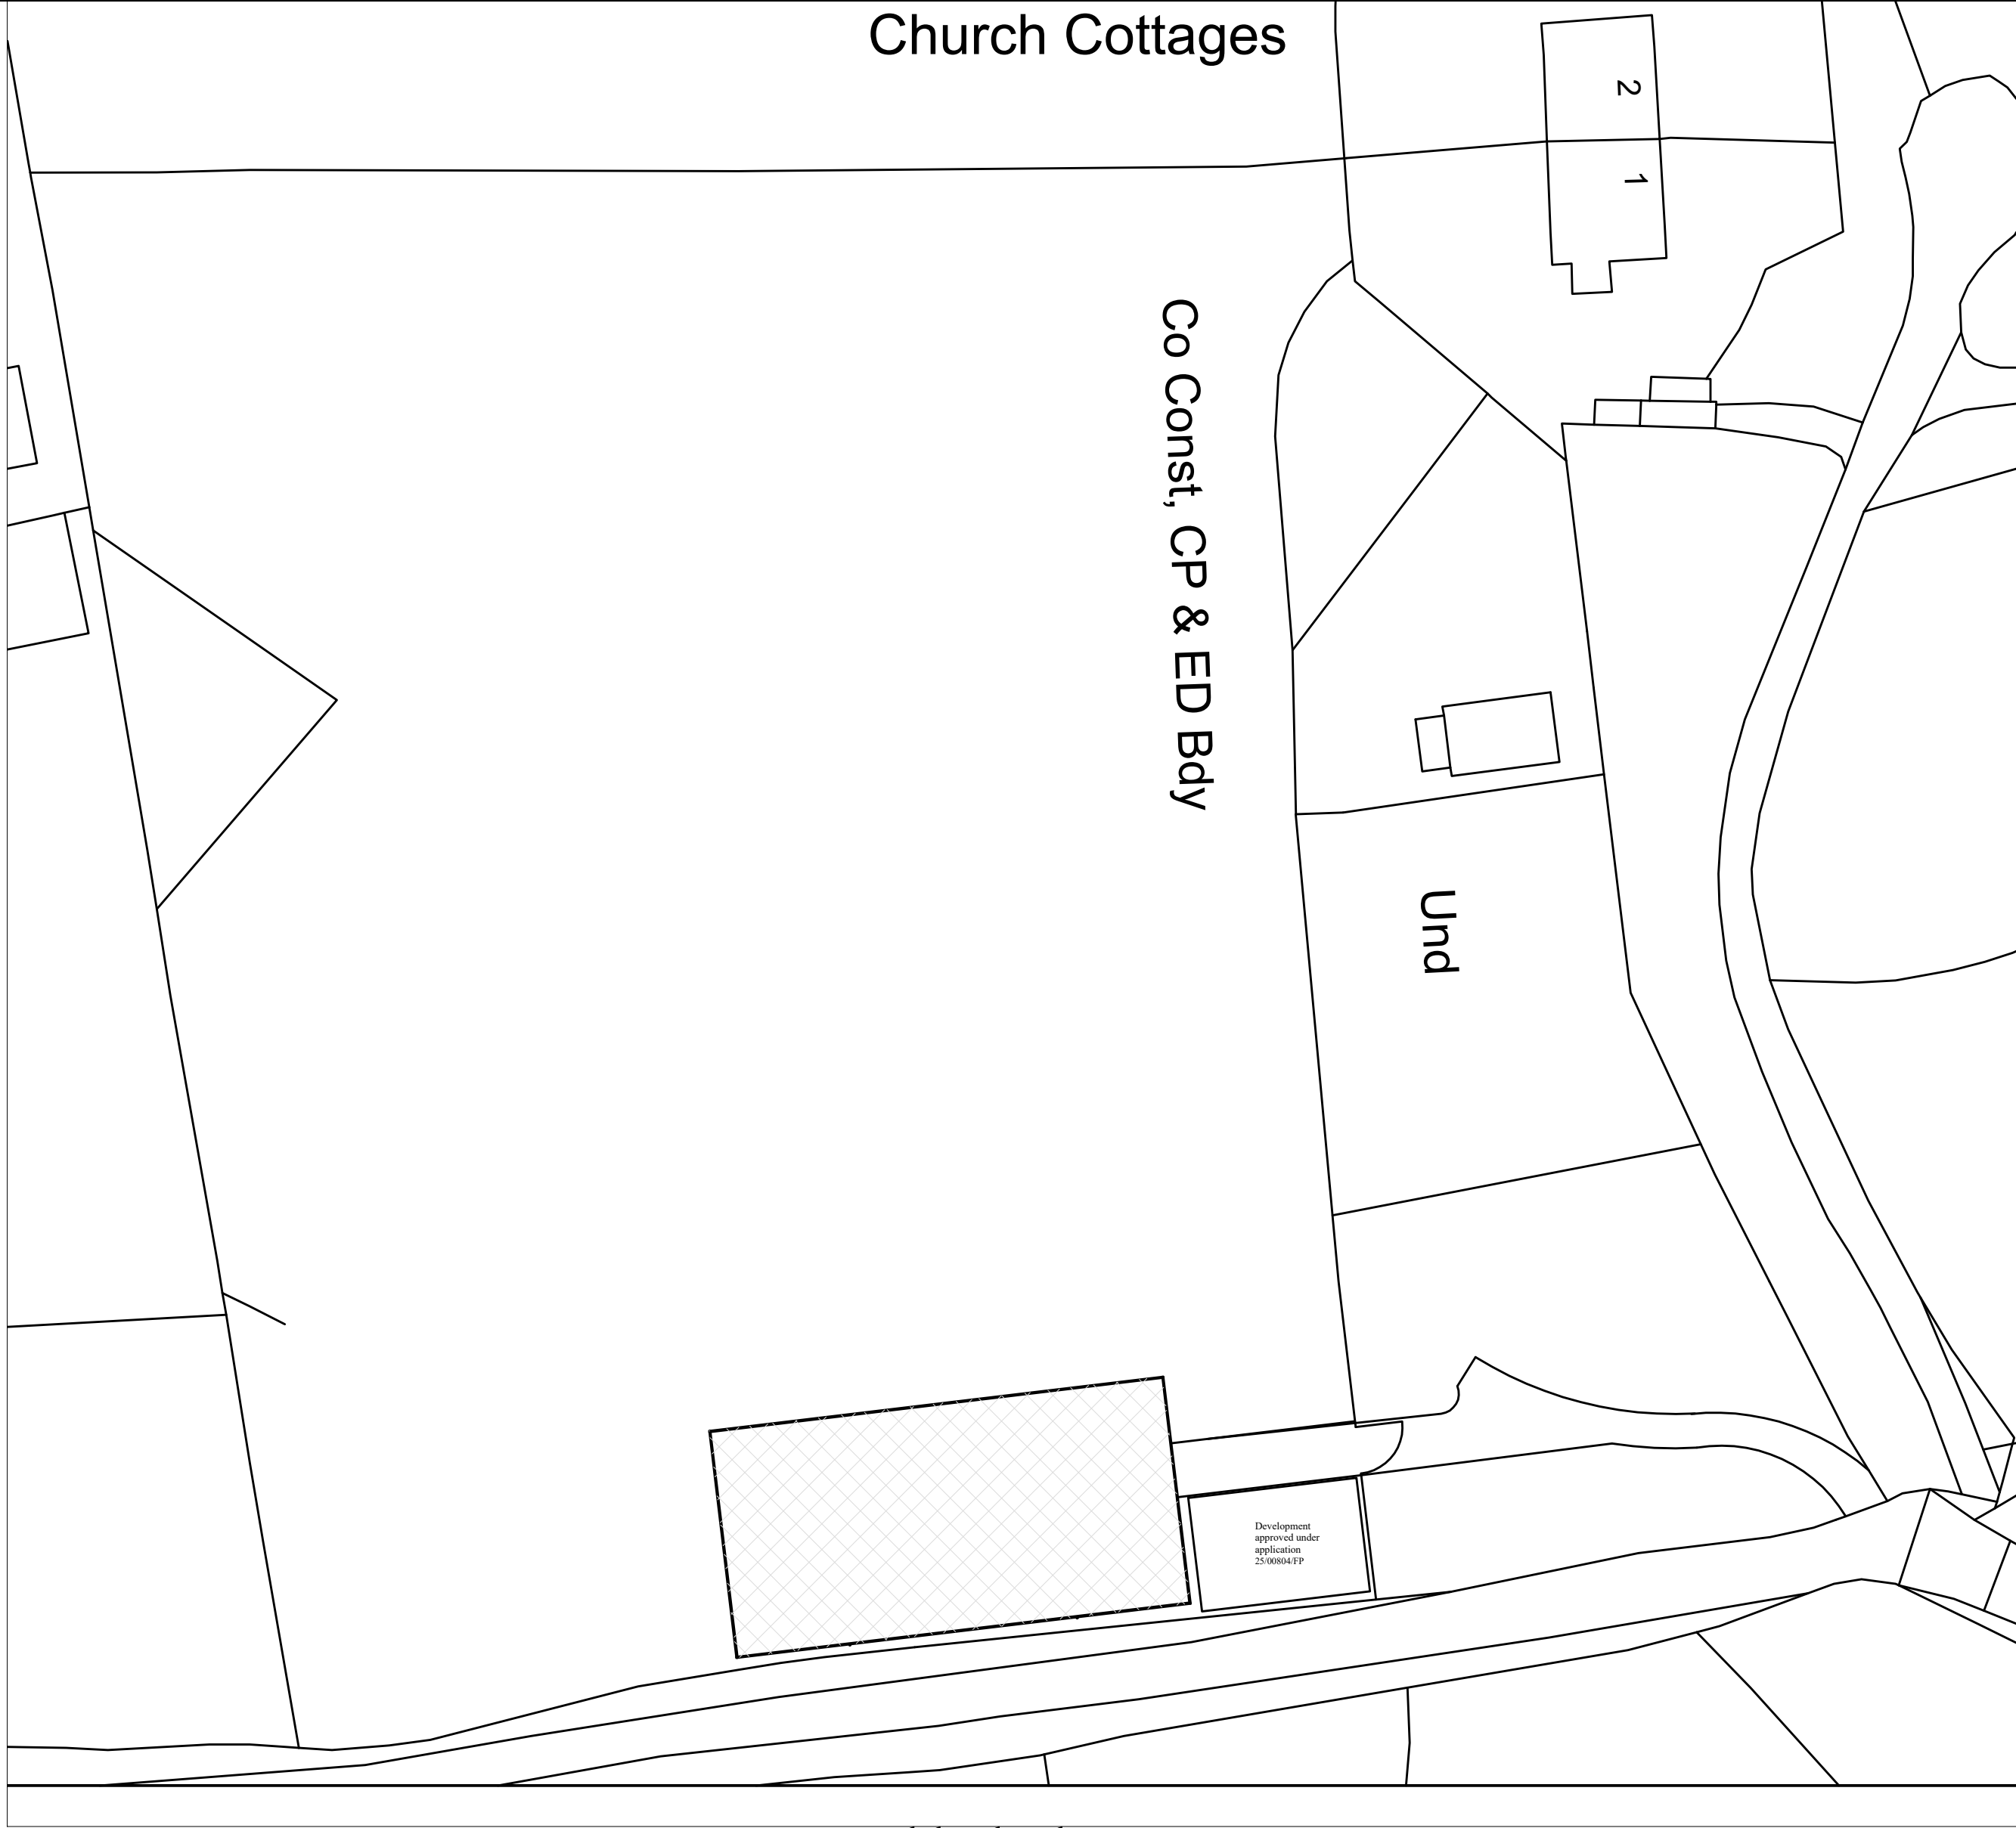


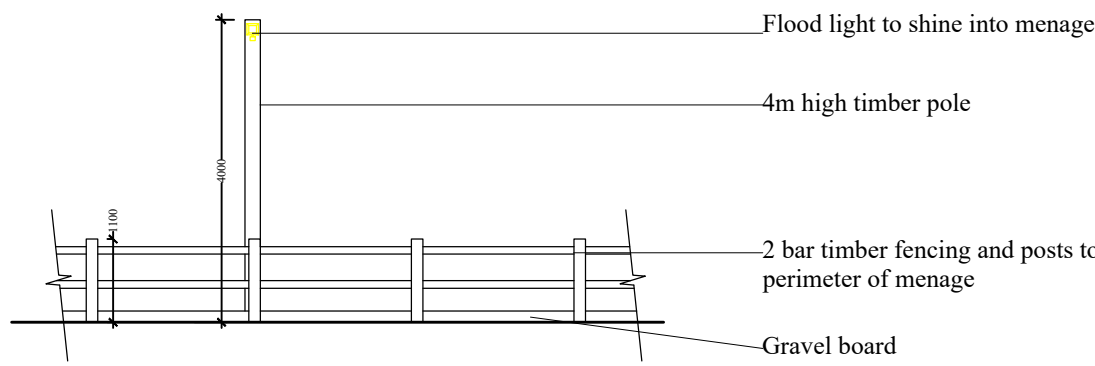


block plan
scale 1:500 @ A1

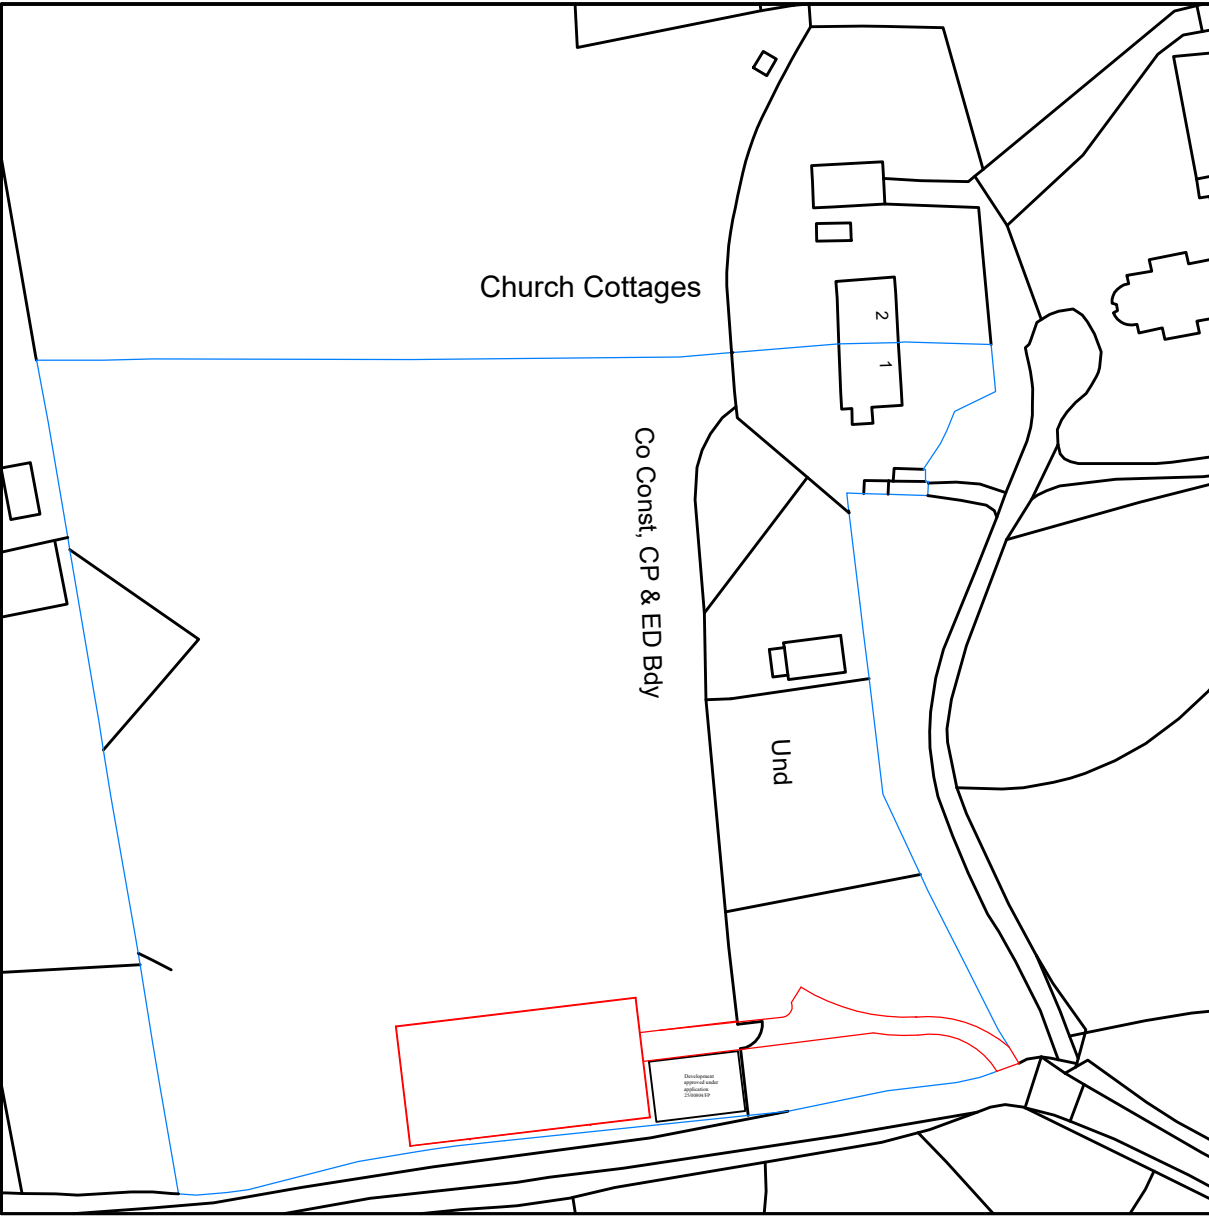


part elevation
scale 1:100 @ A1

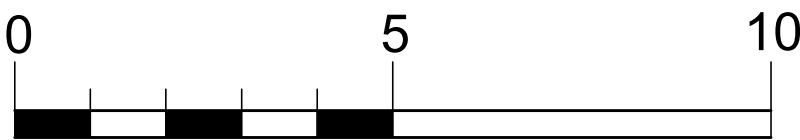

site plan
scale 1:1250 @ A1

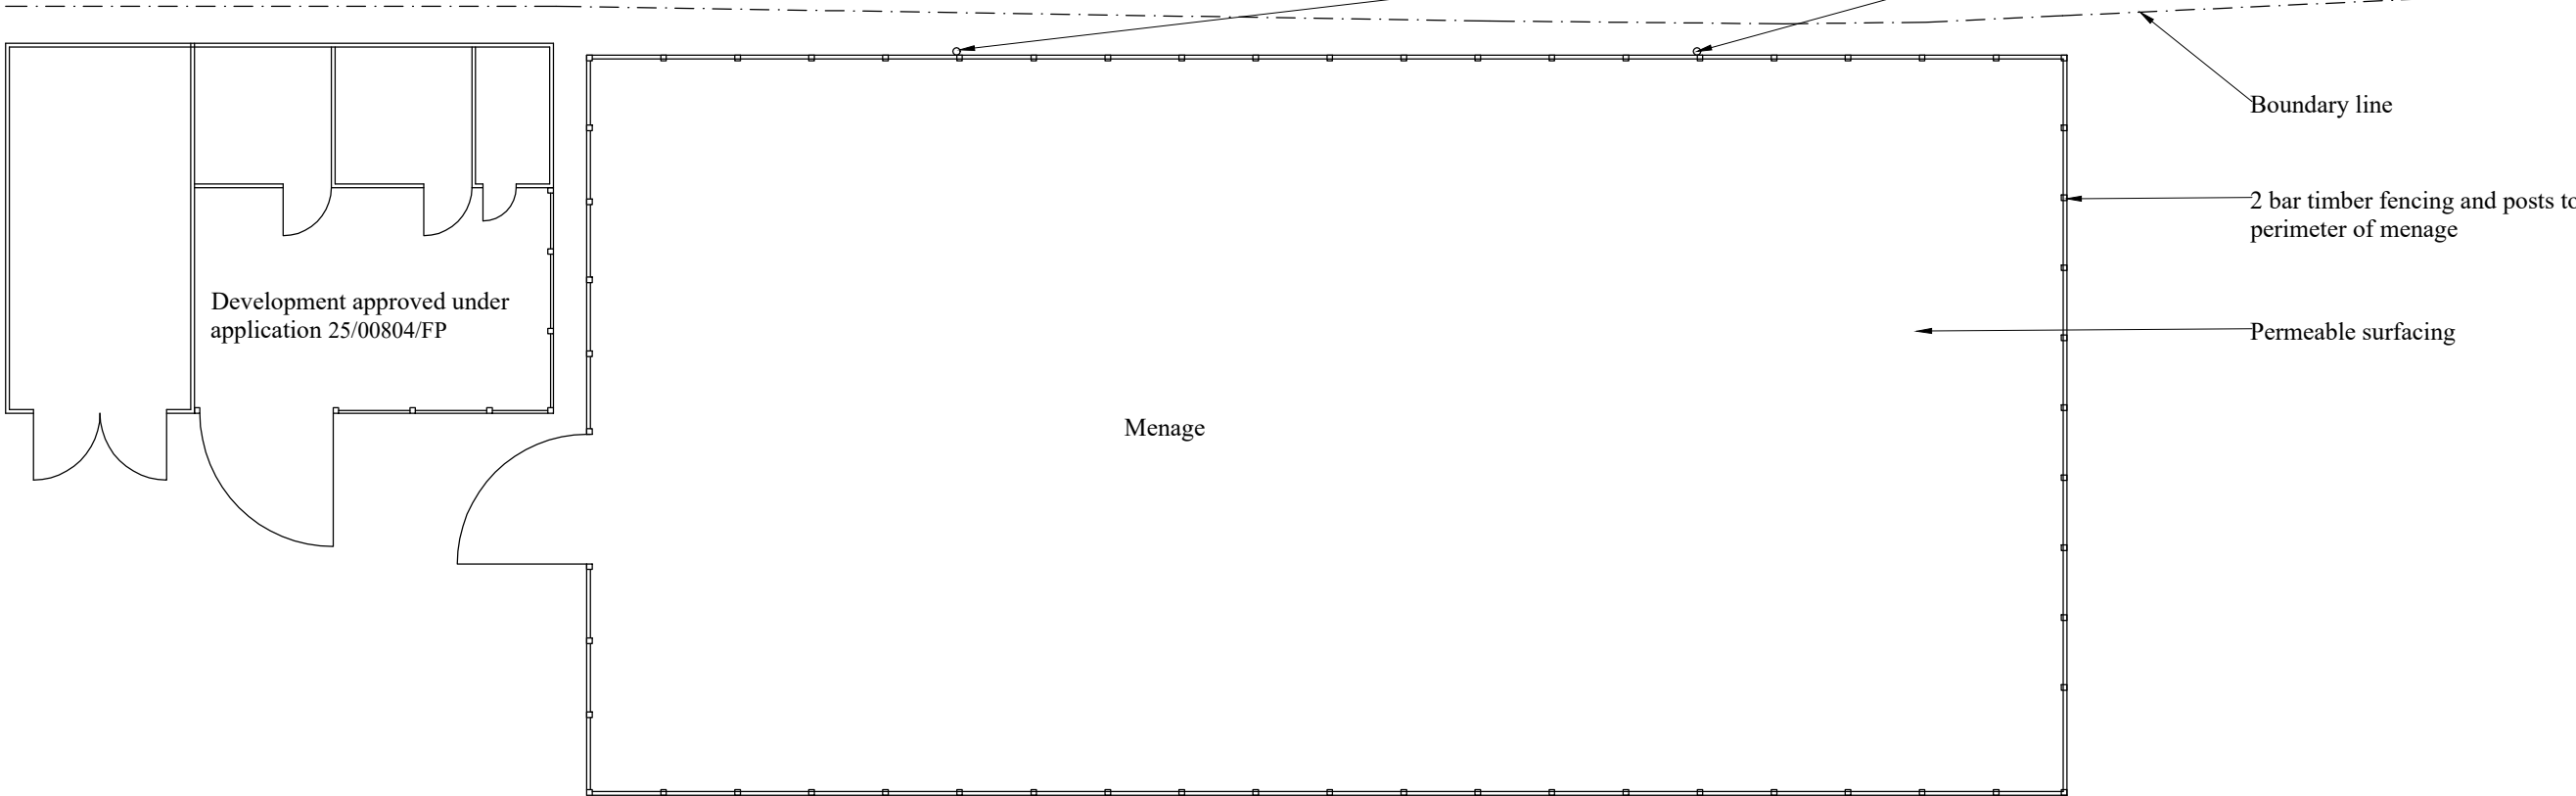

ground floor plan
scale 1:200 @ A1

 

project Proposed menage	
site 1 Church Cottages, Ayot St Lawrence, Welwyn AL6 9BZ	
date September 2025	scale as annotated
JOHN PERRIN & SONS Ltd BUILDING SURVEYORS & DESIGNERS 885 Green Lanes, Winchmore Hill, London N21 2QS Tel: 0208 364 0334 Email: mail@johnperrinandsons.com © John Perrin & Sons Ltd 2025	
All dimensions are to be checked on site.	
drawing number	3548/22A