




1 Northwest Elevation - Existing
1 : 100



2 Southwest Elevation - Existing
1 : 100

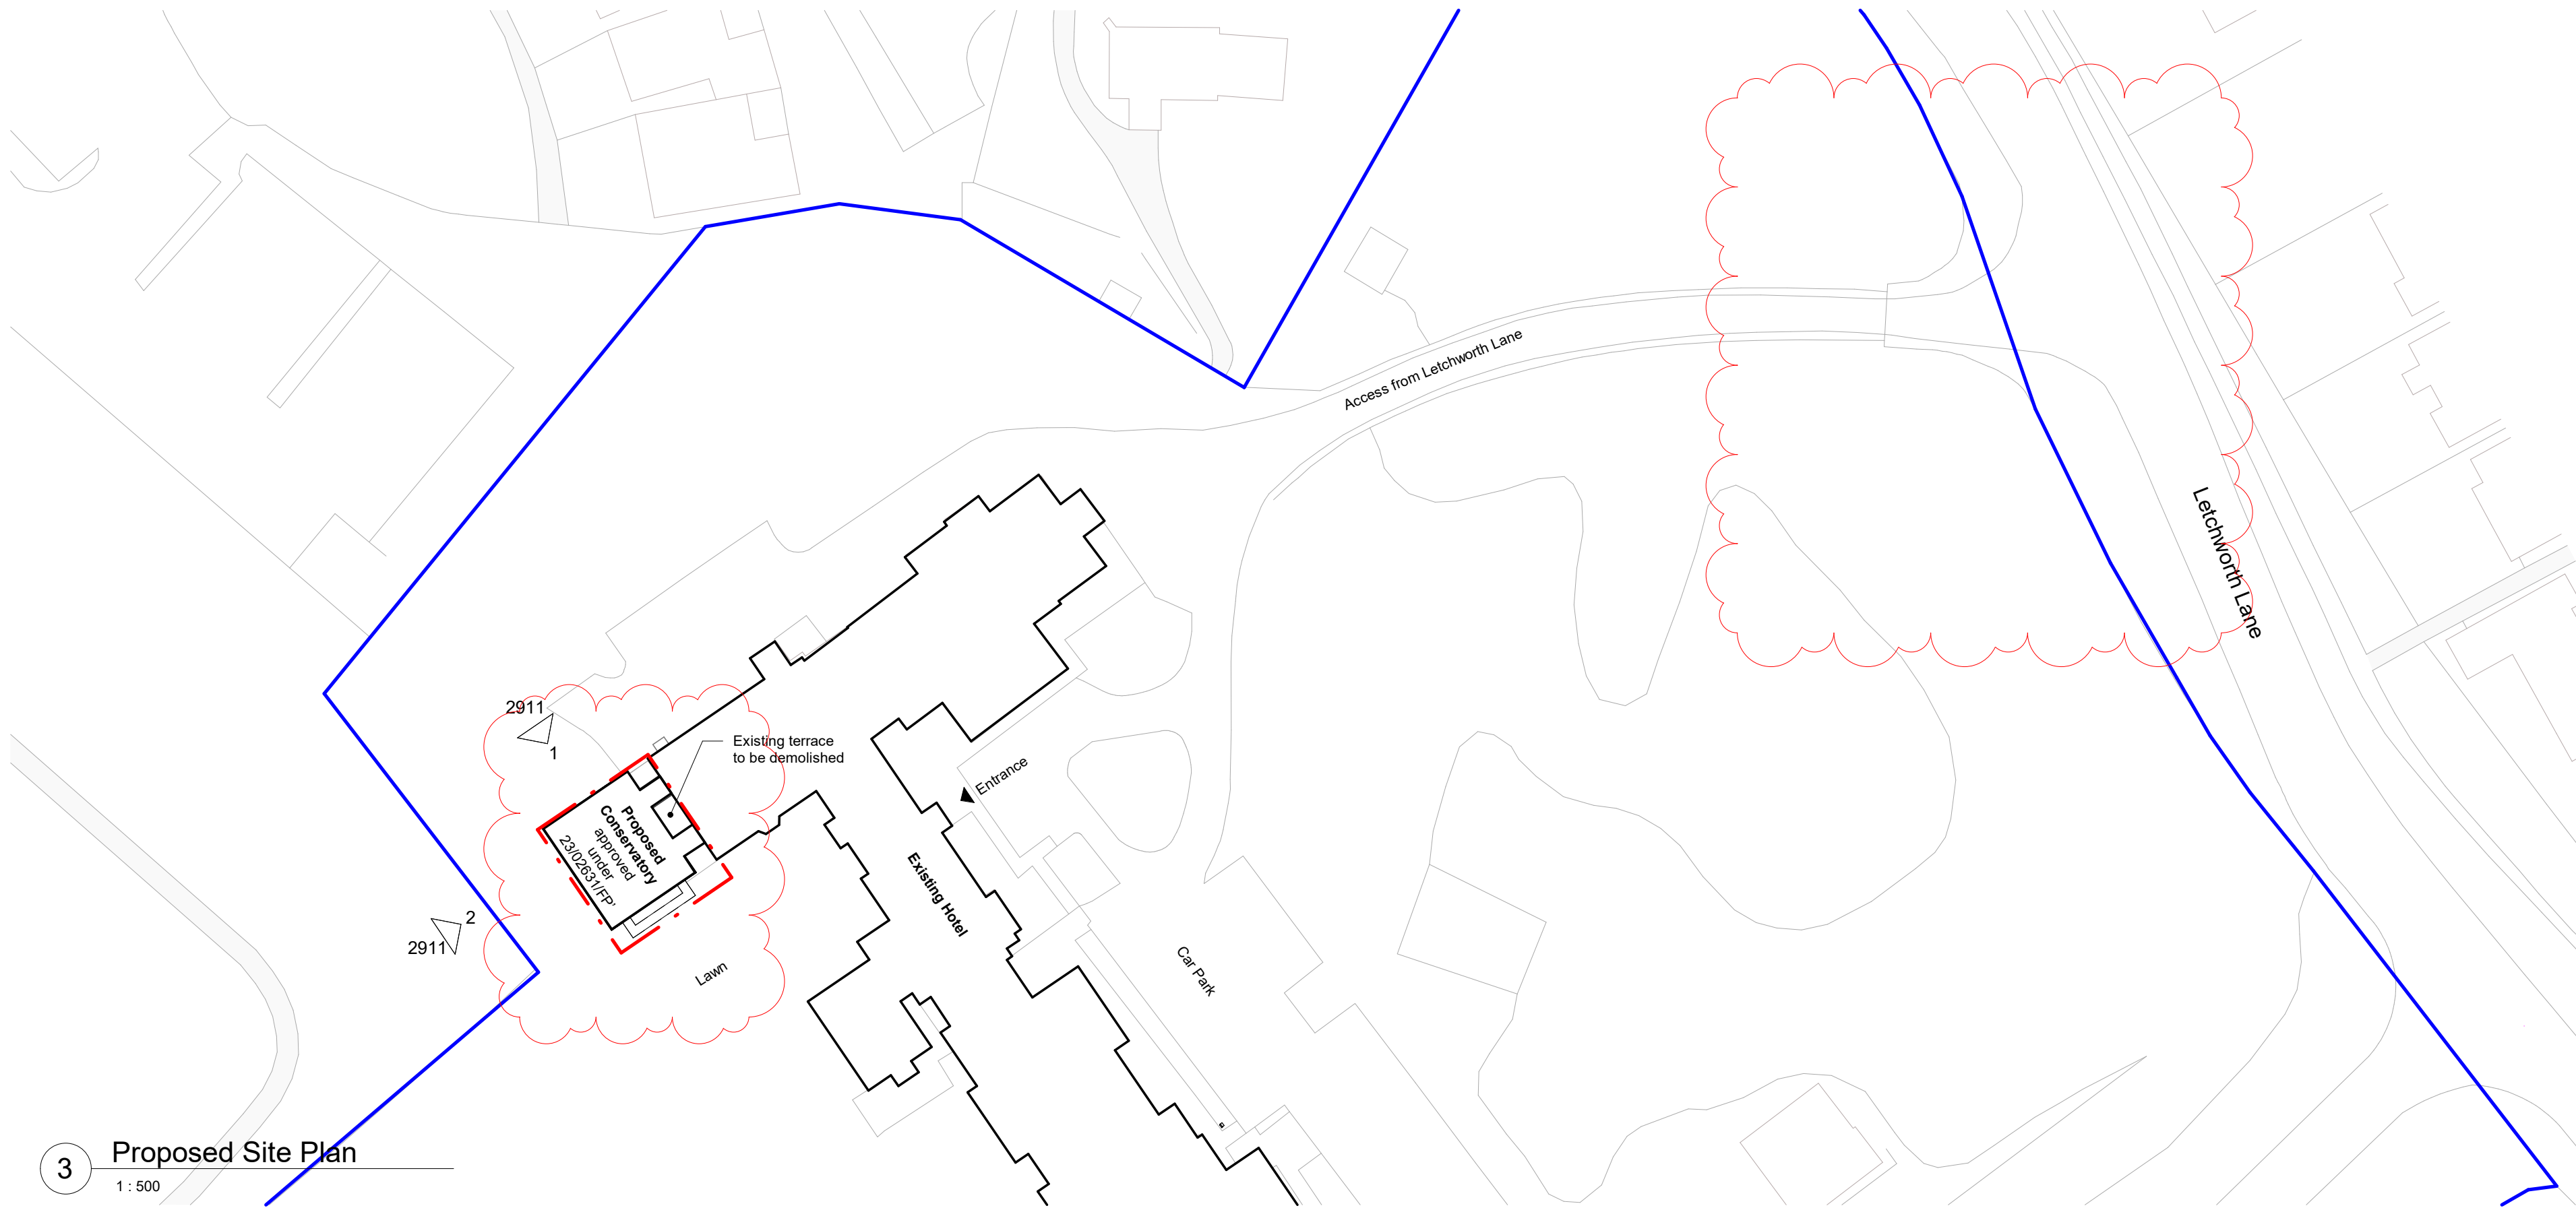

3 Proposed Site Plan
1 : 500

© This drawing and the works depicted are the copyright of Building Design Group Ltd and may not be reproduced or amended, except by written permission. No liability will be accepted for amendments made by any other parties.

Do not scale this drawing. Use figured dimensions only. All work shall comply with all current statutory legislation, Building Regulations, British Standards, and construction industry good practice. Verify all dimensions and all existing conditions prior to starting work.

Subject to site surveys, planning permission, Building Regulations, detailed design, and all required statutory approvals.

Application boundary

Applicant's Ownership

B	Red line amended blue line up to road	24/02/26	IBH
A	Second Link site boundary update	11/02/26	IBH
Rev	Description	Date	By

bdbg

building design group ltd
architecture + design
www.bdg-uk.com

Tamworth: 1st Floor, Bitterscote House, Bonhill Rd,
Tamworth B79 3HQ 01827 60465
Birmingham: Grosvenor House, 11 St Paul's Square,
Birmingham B3 1BS 0121 272 3547

RIBA
Chartered Practice

Client:
Letchworth Hall Hotel (Trading) Ltd

Project:
Letchworth Hall Hotel
Letchworth Lane, Letchworth SG6 3NP

Drawing Title:
New Conservatory - Existing Elevations
& Proposed Site Plan

Drawn: PL	Checked: IBH	Date: Oct 2025	Status: Planning
--------------	-----------------	-------------------	---------------------

Drawing Number: 3358_2911	Revision: B	Scale at A1: As indicated
------------------------------	----------------	------------------------------