




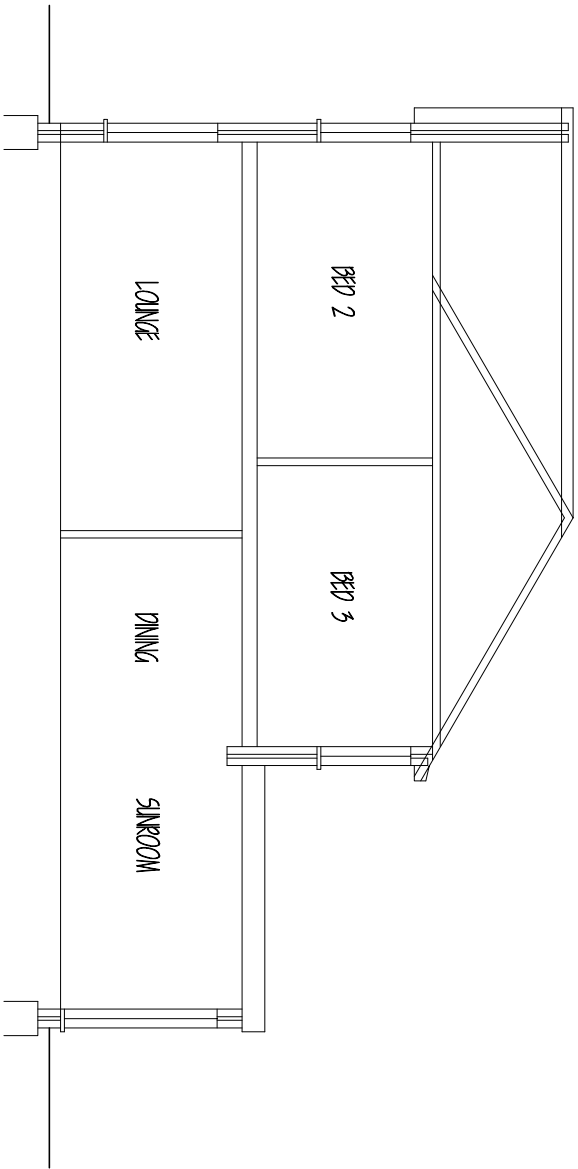


SECTION

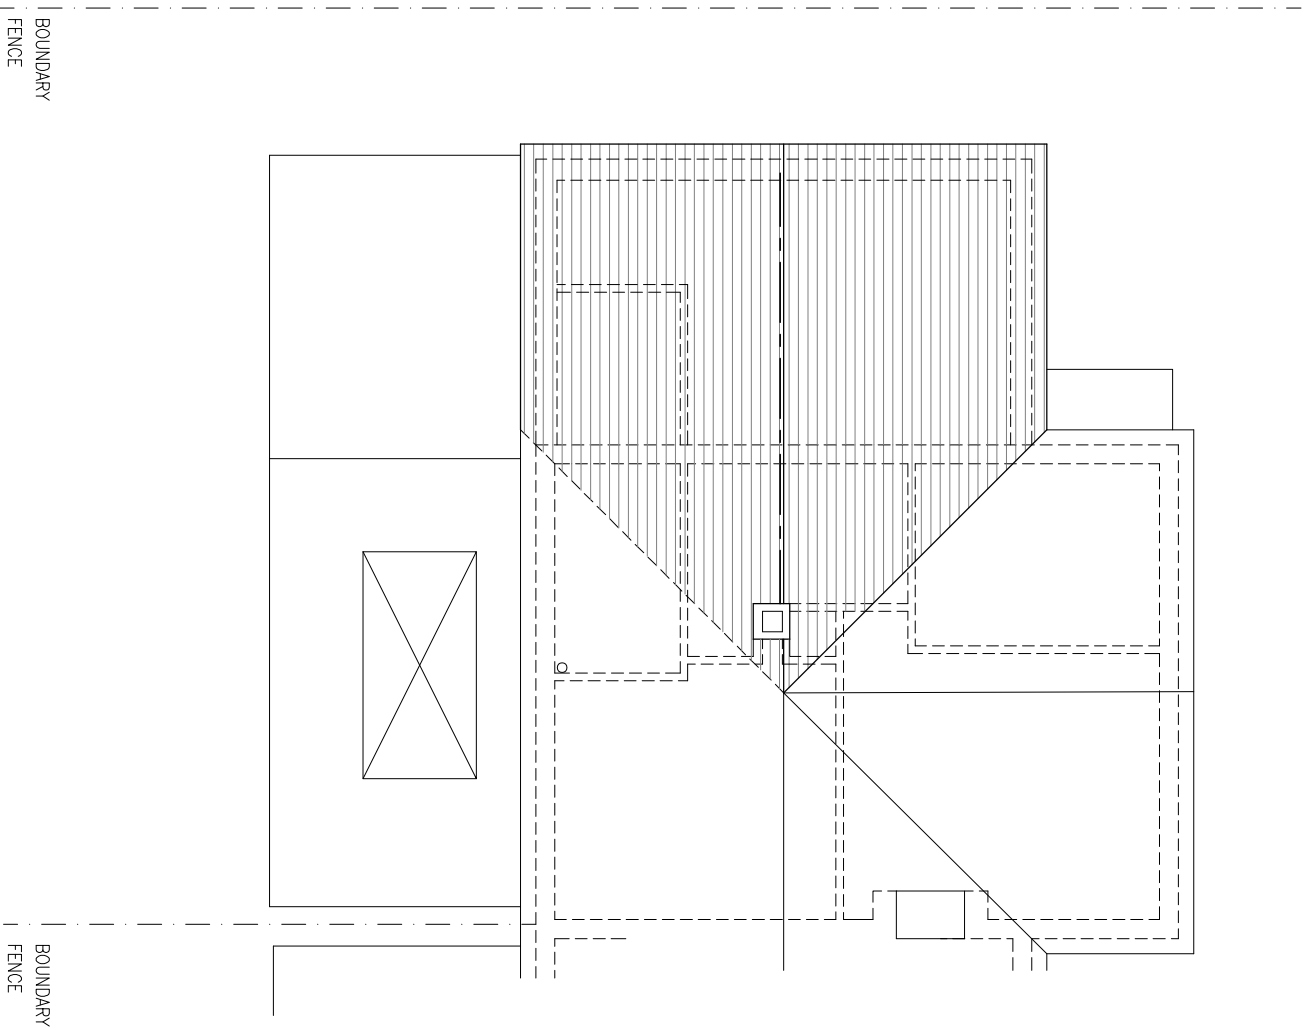

ROOF PLAN

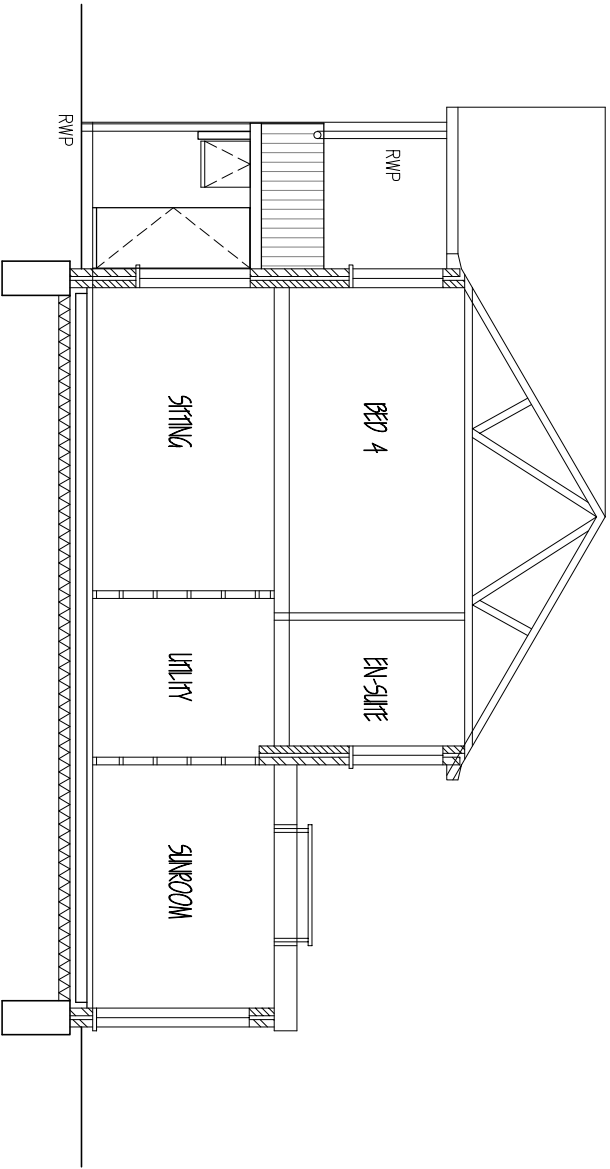

SECTION THRO' EXTENSION

 

Scale Bar

IMPROVE.IT DESIGN LTD
97 PIXMORE WAY, LETCHWORTH GARDEN CITY,
HERTS, SG6 3TP. Tel: 07850 243045
Email: improve.it@ntlworld.com

A
SCHEME REVISED
22/FEB/22
CLIENT: MRS J KANDOLA,
50 HOWARD DRIVE,
LETCHWORTH G. C., HERTS, SG6 2DQ.

PROPOSED TWO STOREY /
SINGLE STOREY SIDE EXTENSION
(PROPOSED)

SCALE: 1:100 (A3) DRG No. 22921/05 A

APPROVED SCHEME 23 / 02299 / FPH