


NOTES

1. BRICKWORK WALLS TO MATCH EXISTING
2. TILES TO MATCH EXISTING AND NEW FLAT ROOF
3. DOORS AND WINDOWS TO MATCH EXISTING WITH EQUAL SIGHT LINES WHITE UPVC
4. FOR MATERIALS AND NOTES SEE SEPERATE SPECIFICATION SHEETS
5. ALL DIMENSIONS TO BE CHECKED ON SITE PRIOR TO CONSTRUCTION

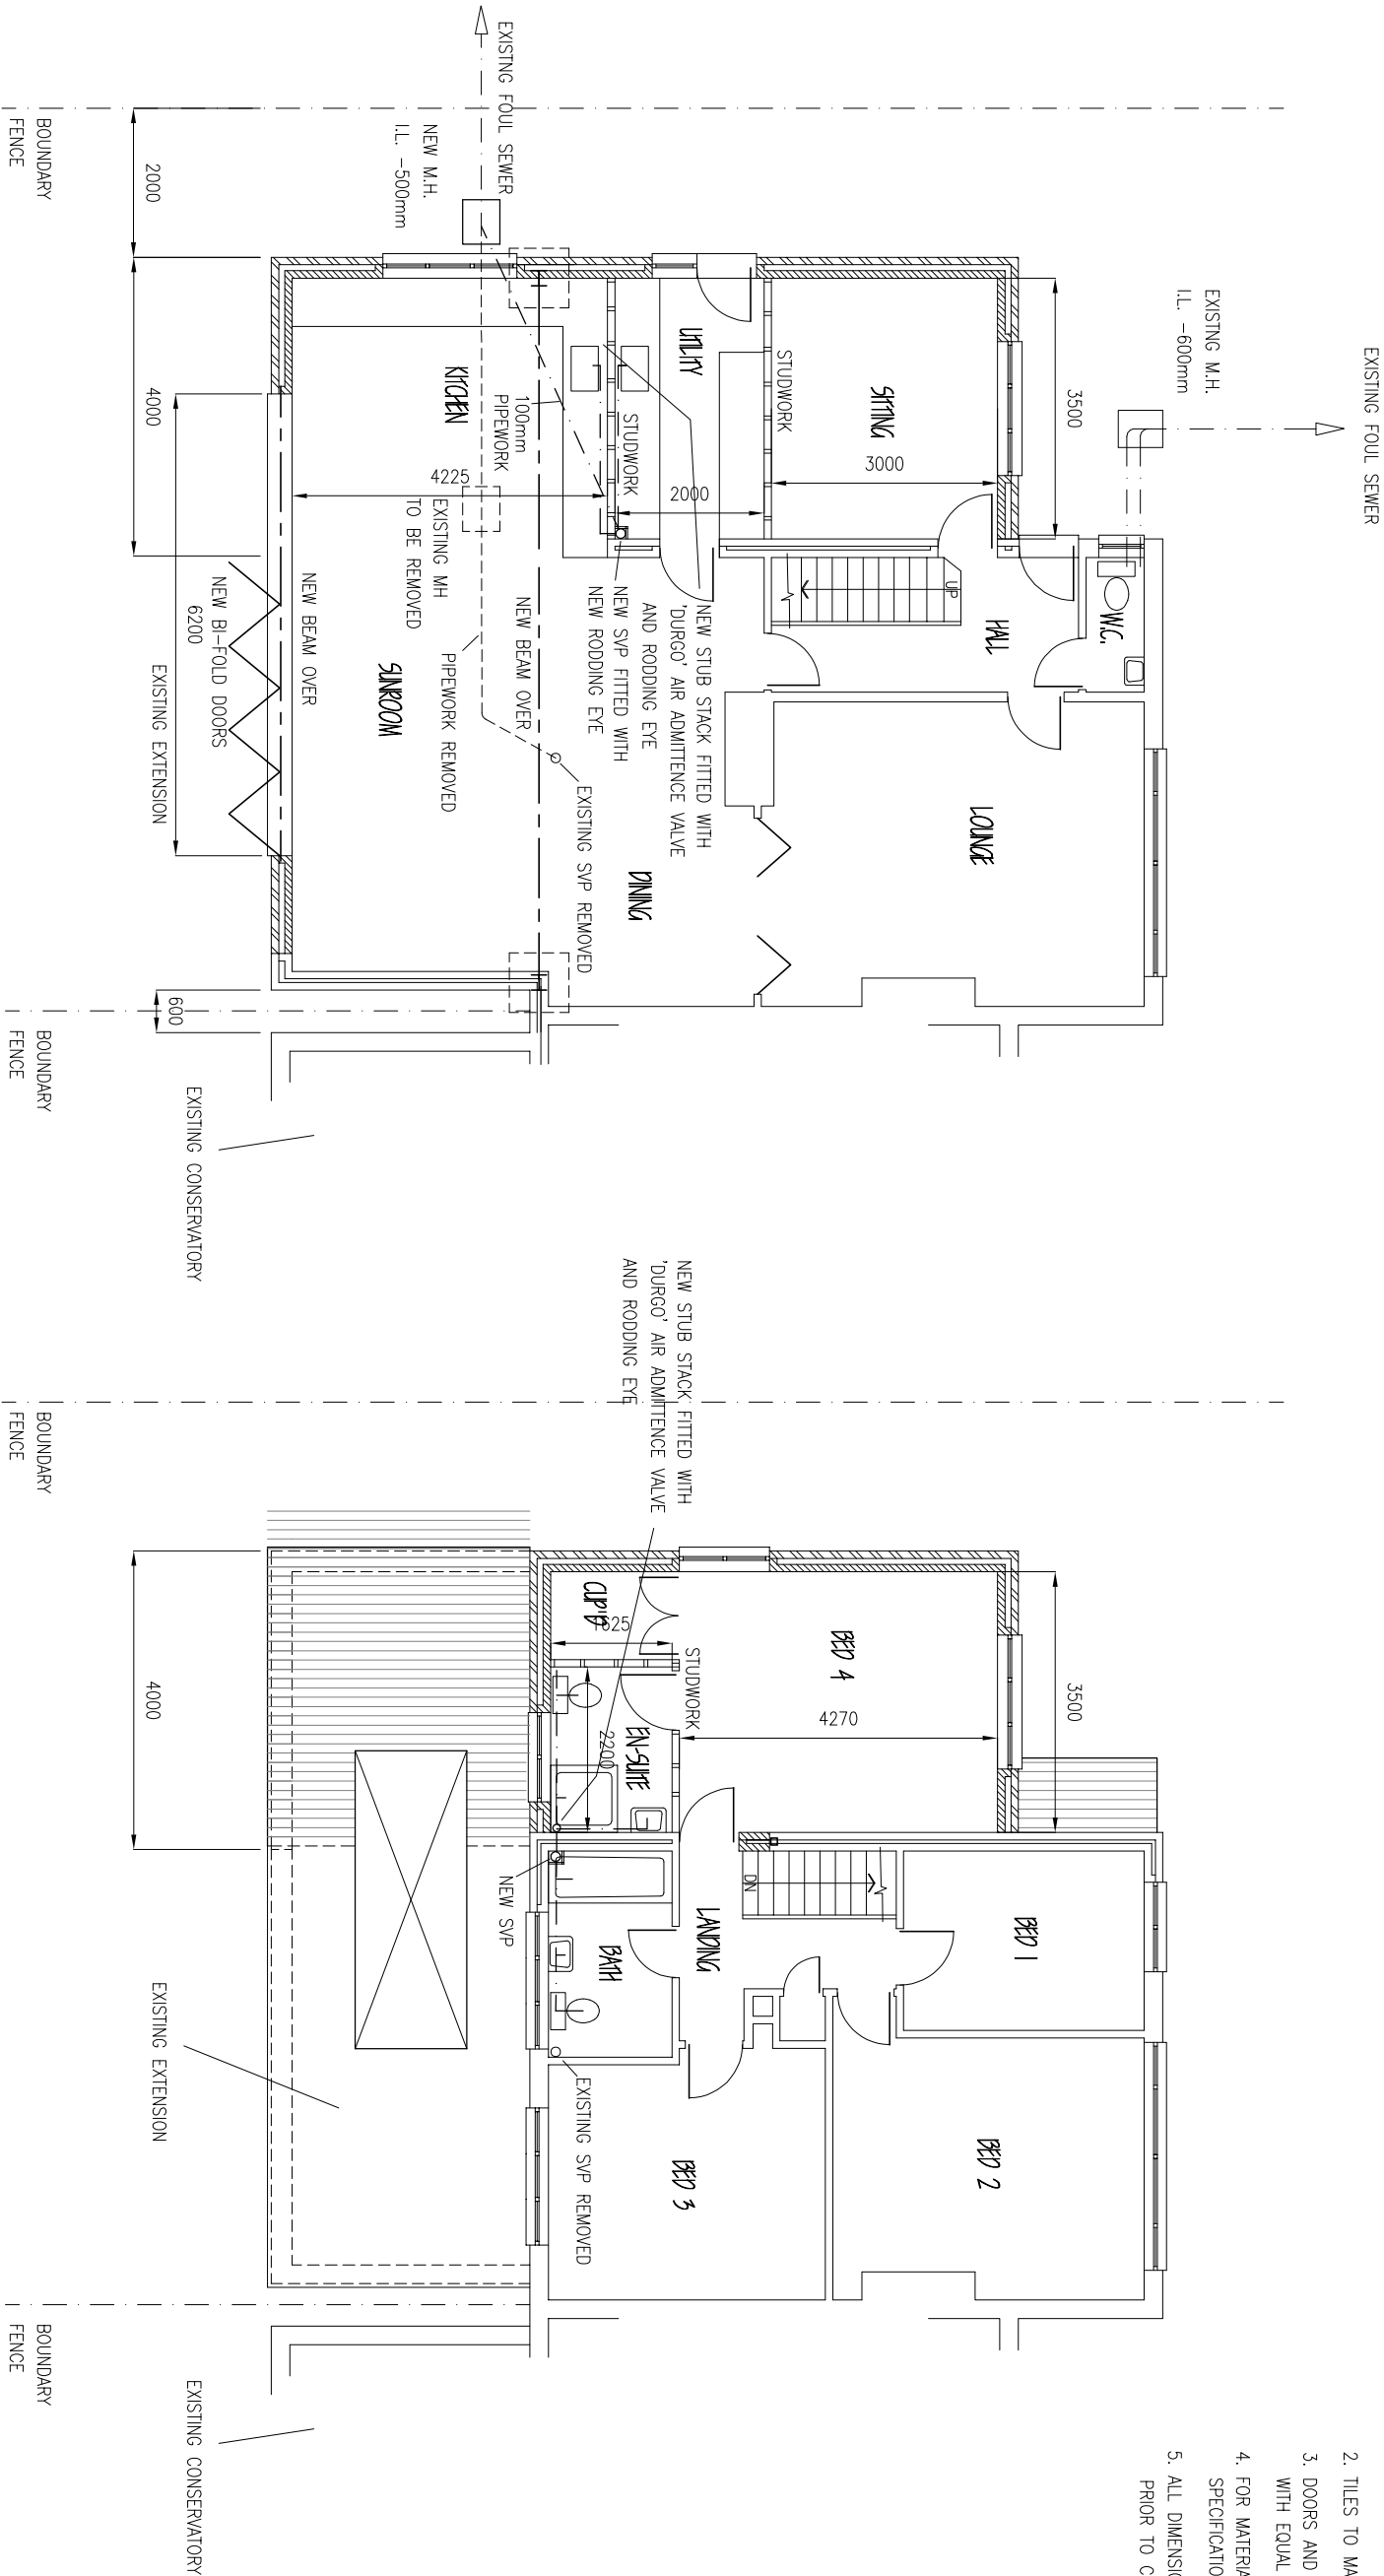

GROUND FLOOR PLAN

FIRST FLOOR PLAN

APPROVED SCHEME 23 / 02299 / FPH



IMPROVE.IT DESIGN LTD
97 PIXMORE WAY, LETCHWORTH GARDEN CITY,
HERTS, SG6 3TP. Tel: 07850 243045
Email: improve.it@ntlworld.com

PROPOSED TWO STOREY /
SINGLE STOREY SIDE EXTENSION
(PROPOSED)

SCALE: 1:100 (A3) DRG No. 22921/04 B

B	NEW BI-FOLD DOORS	23/FEB/23
A	SCHEME REVISED	22/FEB/22
CLIENT: MRS J KANDOLA, 50 HOWARD DRIVE, LETCHWORTH G. C., HERTS. SG6 2DQ.		