


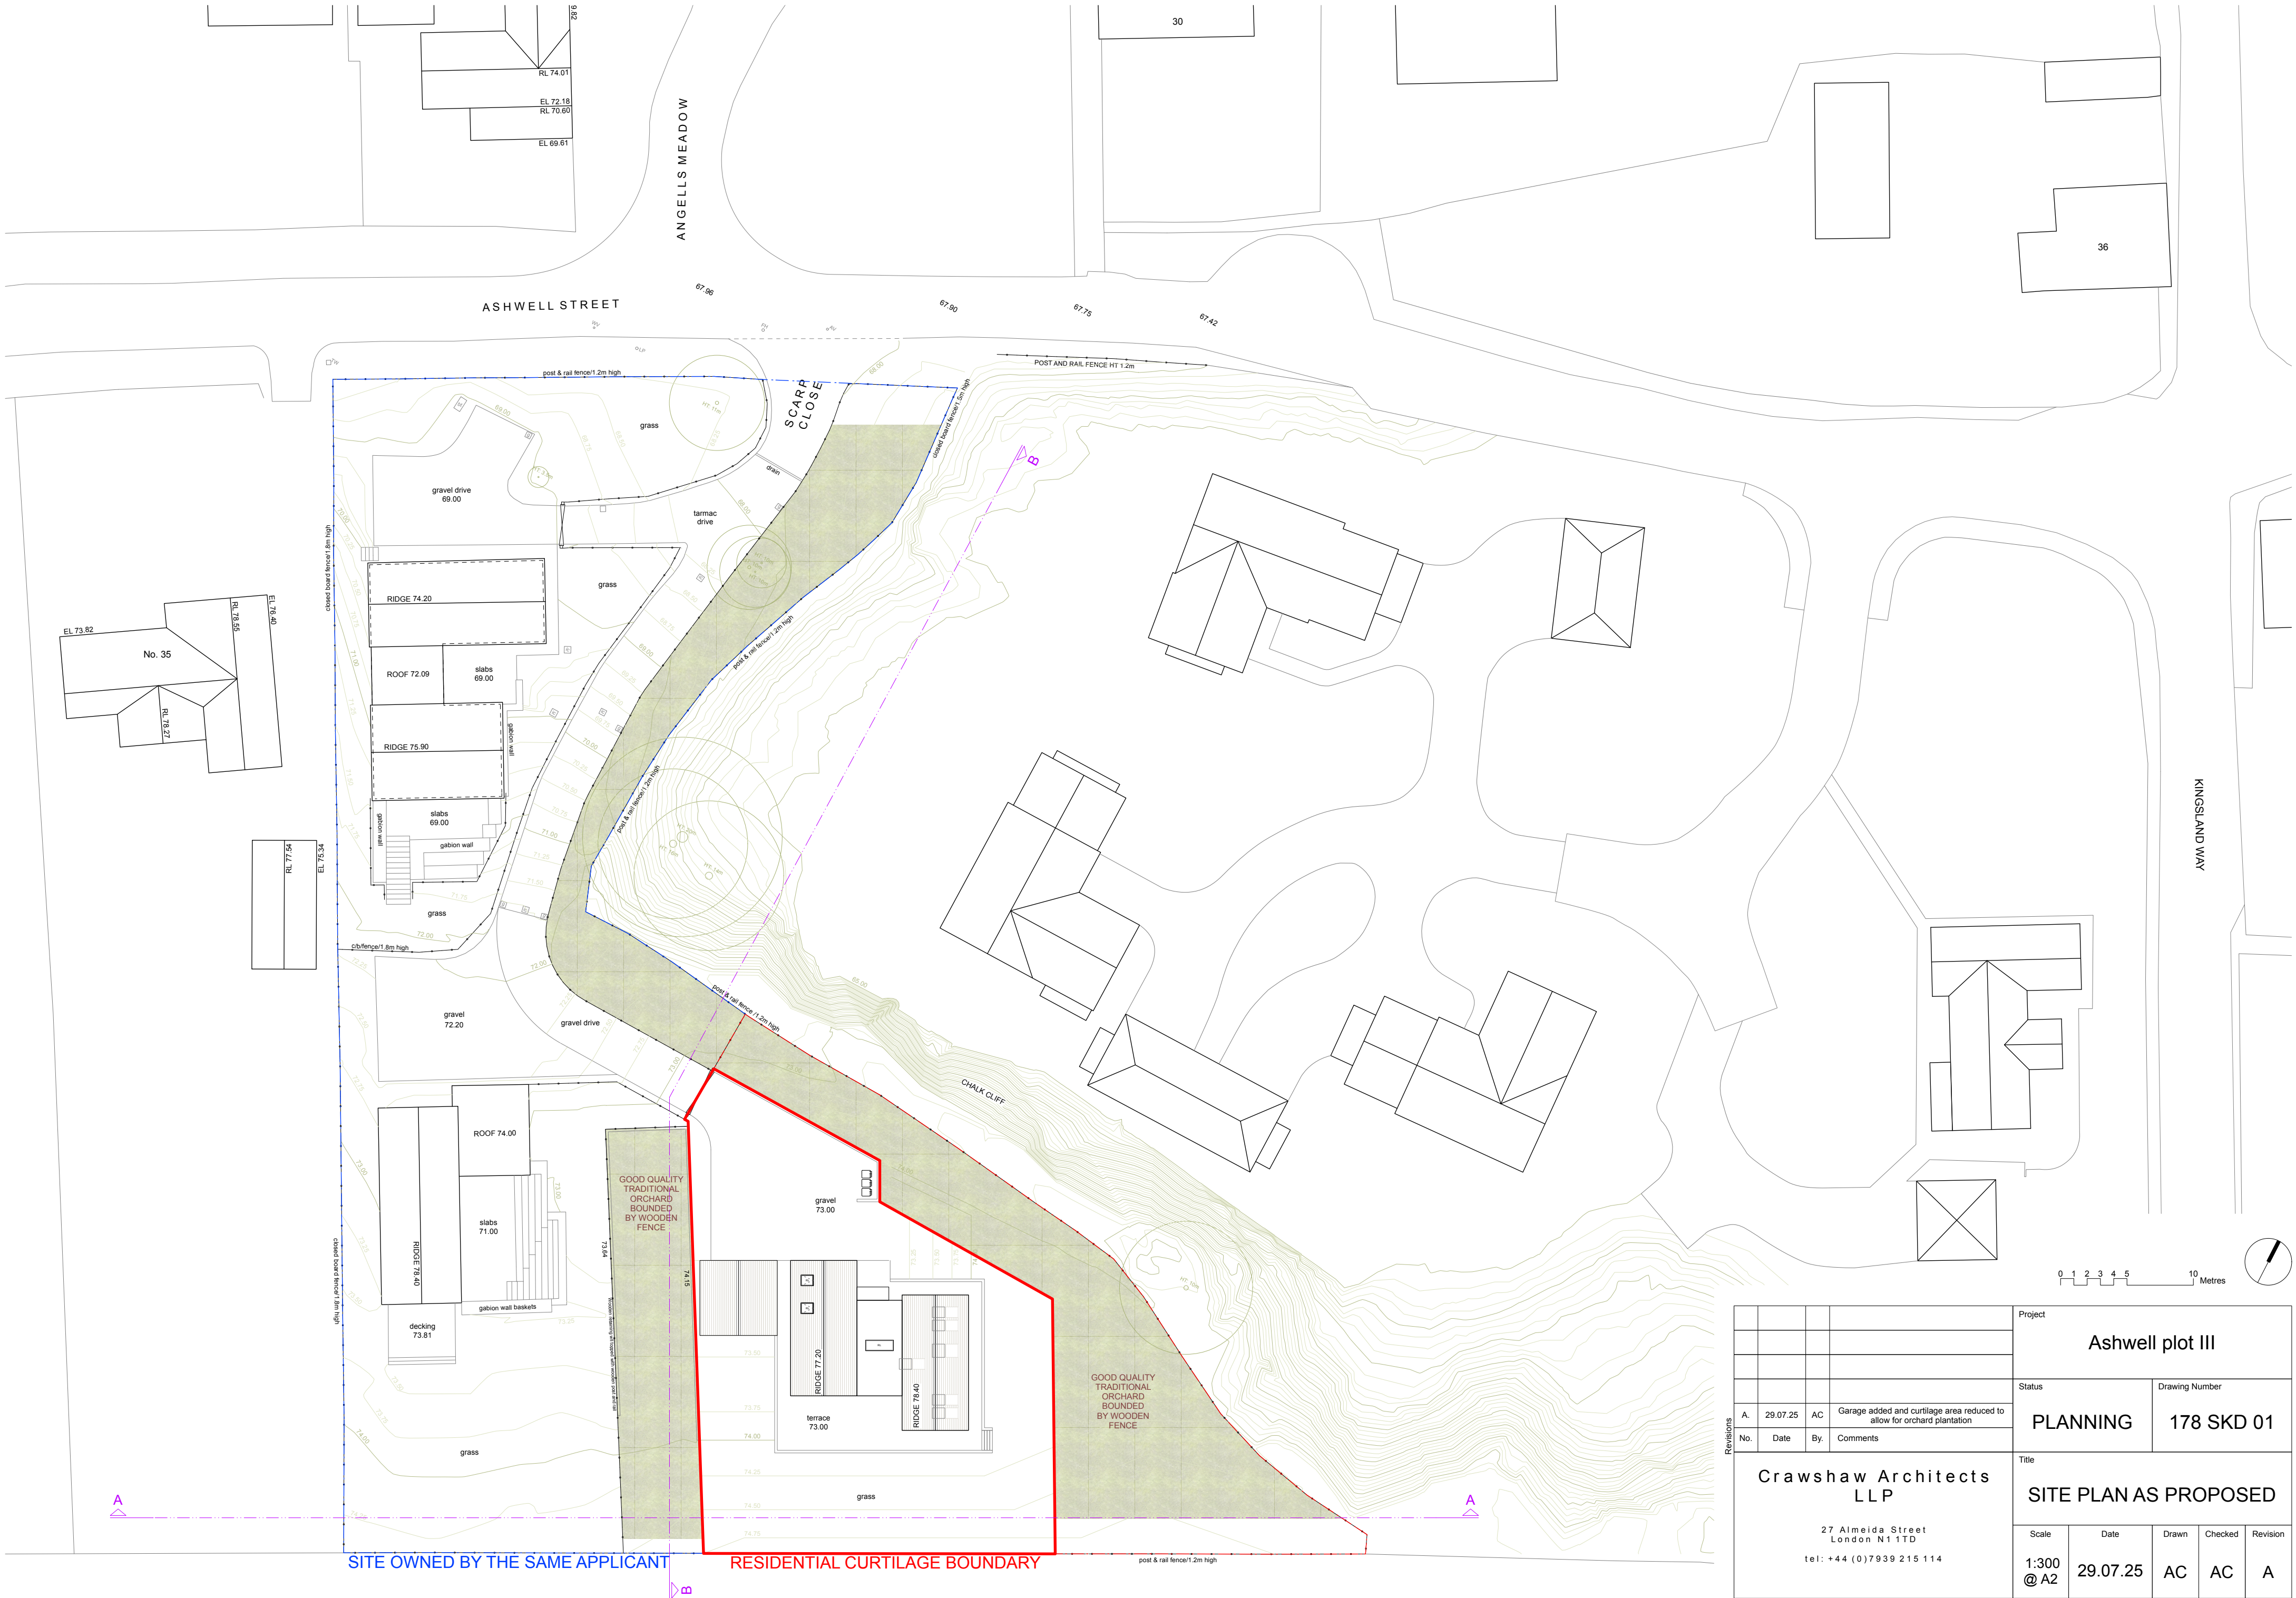

				Project	
				Ashwell plot III	
				Status	Drawing Number
				PLANNING	178 SKD 01
				Title	
				SITE PLAN AS PROPOSED	
				Scale	Date
				1:300 @ A2	29.07.25
				Drawn	Checked
				AC	AC
				Revision	A