



REVISIONS			
Rev	by	Date	Comment
*	HT	05.08.25	FIRST ISSUE
A	DC	11.08.2025	RED LINE BOUNDARY UPDATED

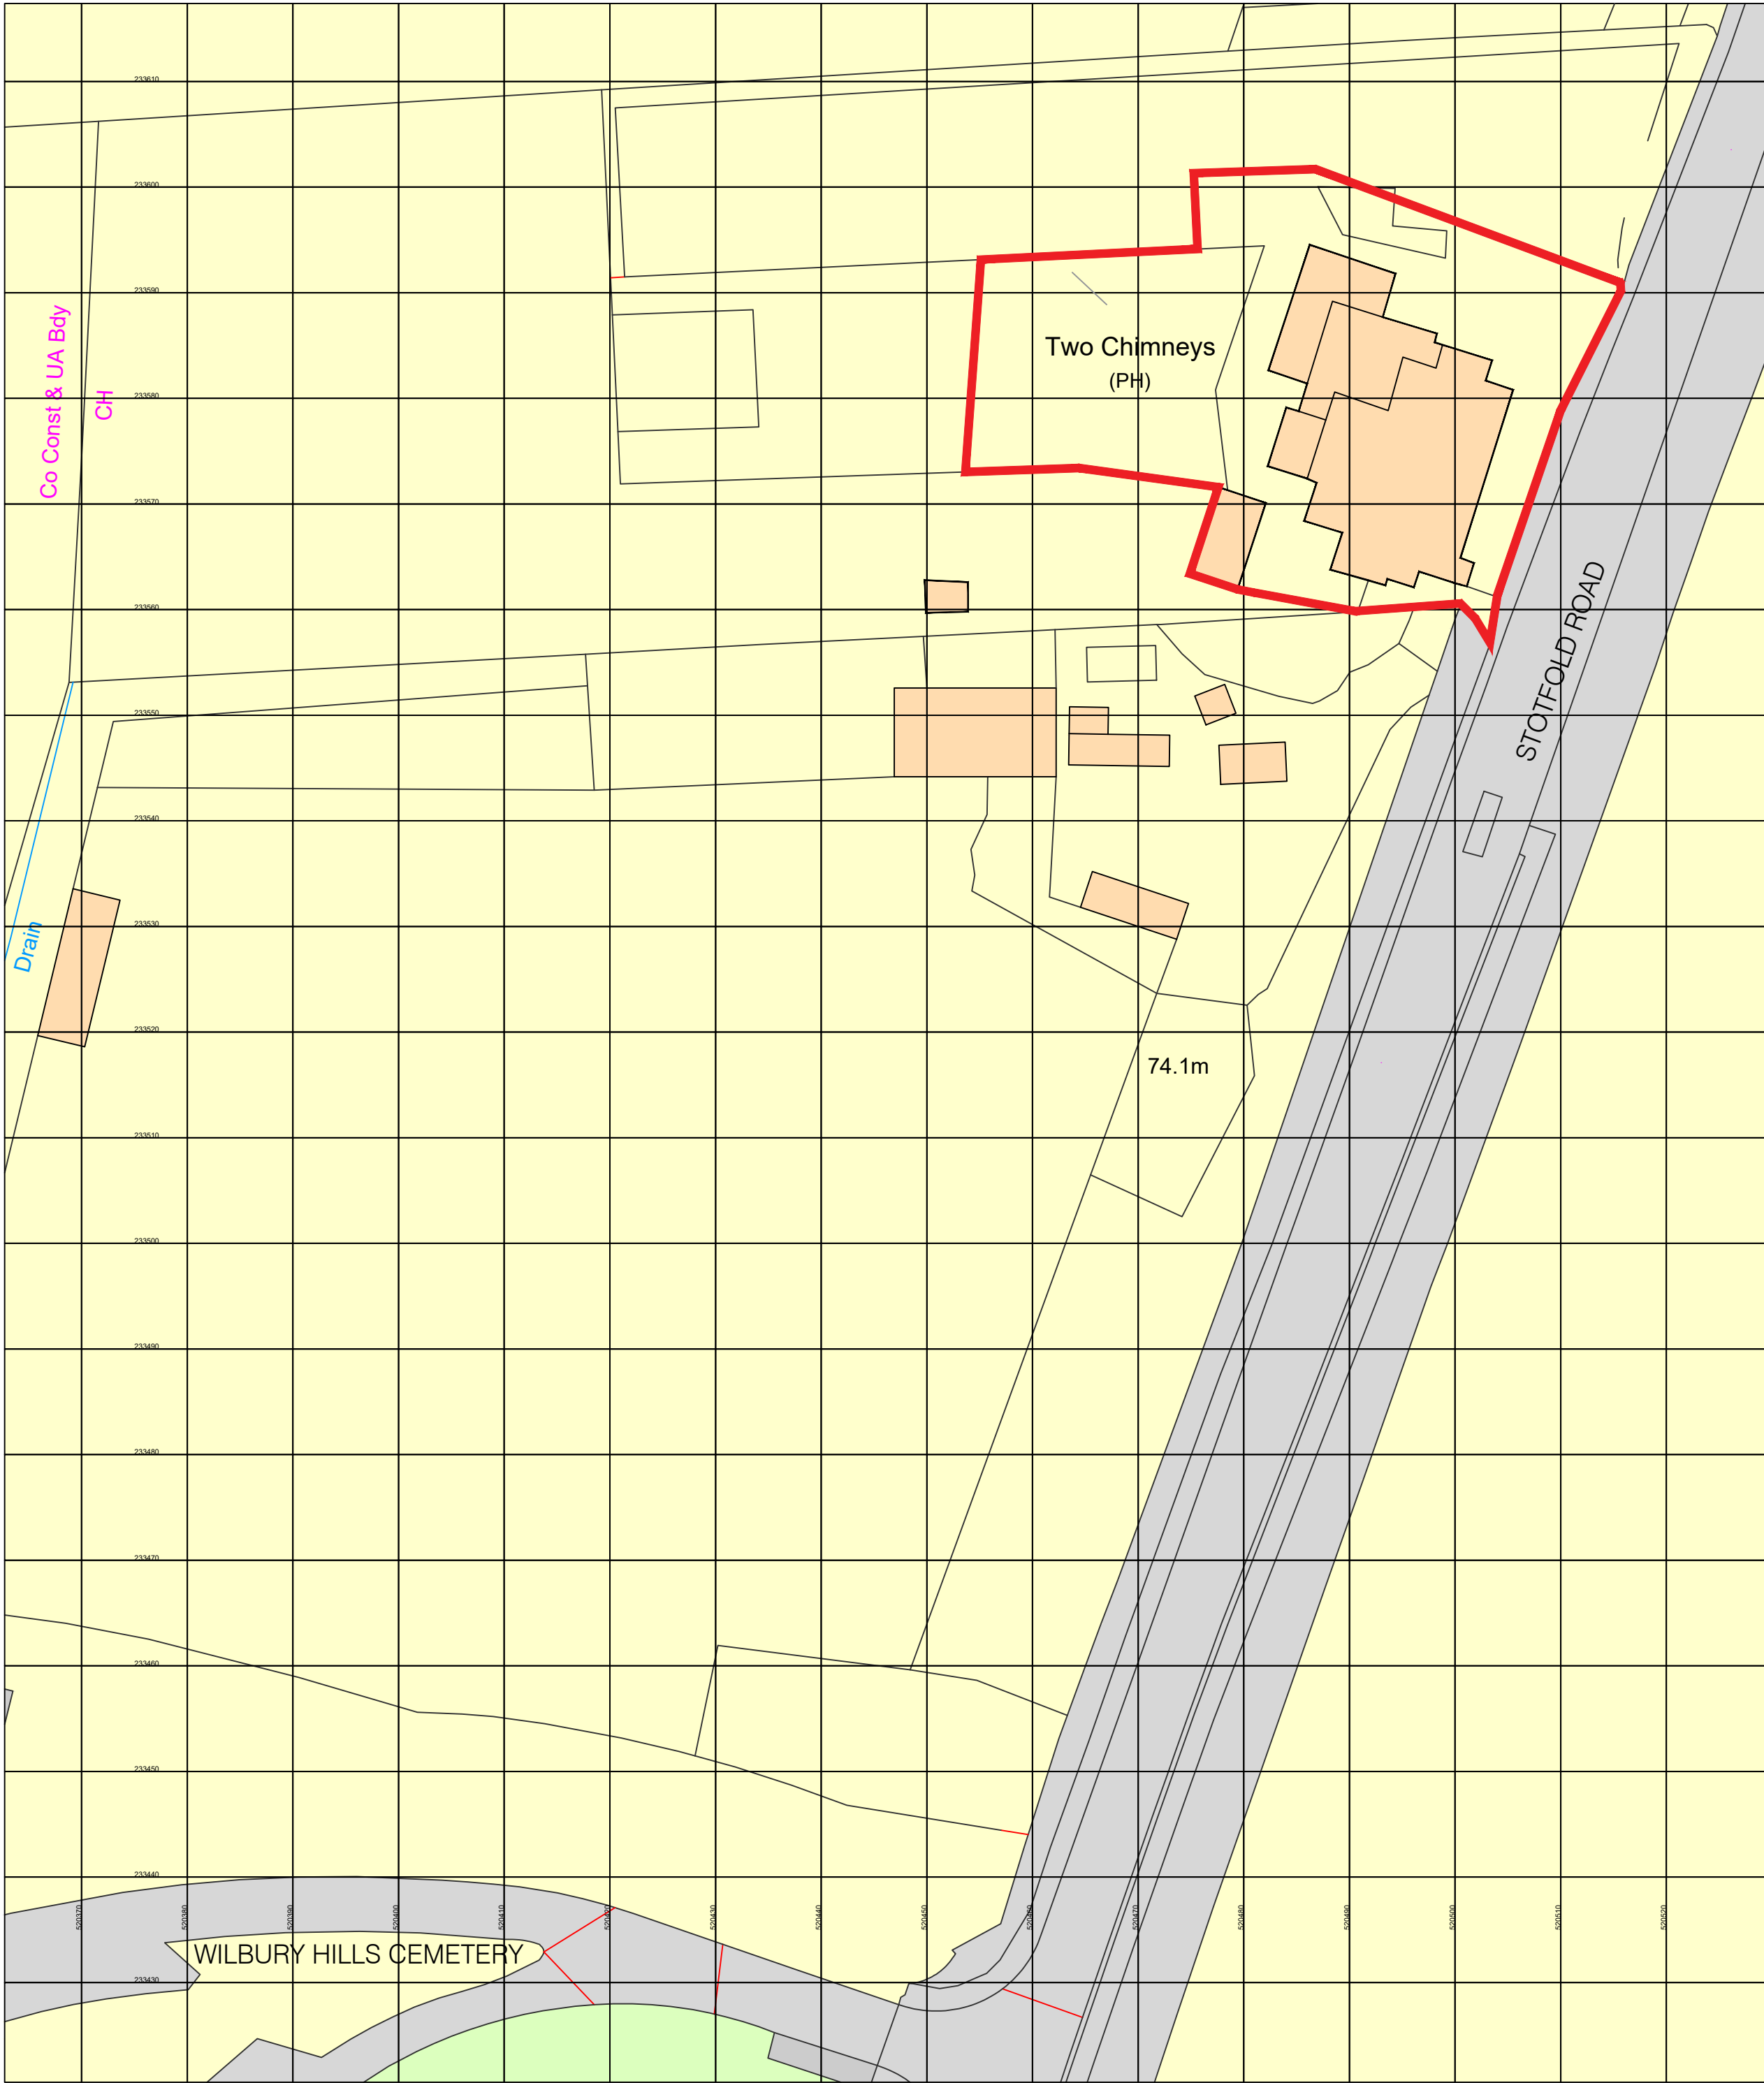


Ordnance Survey, (c) Crown Copyright 2025. All rights reserved. Licence number 100022432

SITE PLAN
Scale 1:500

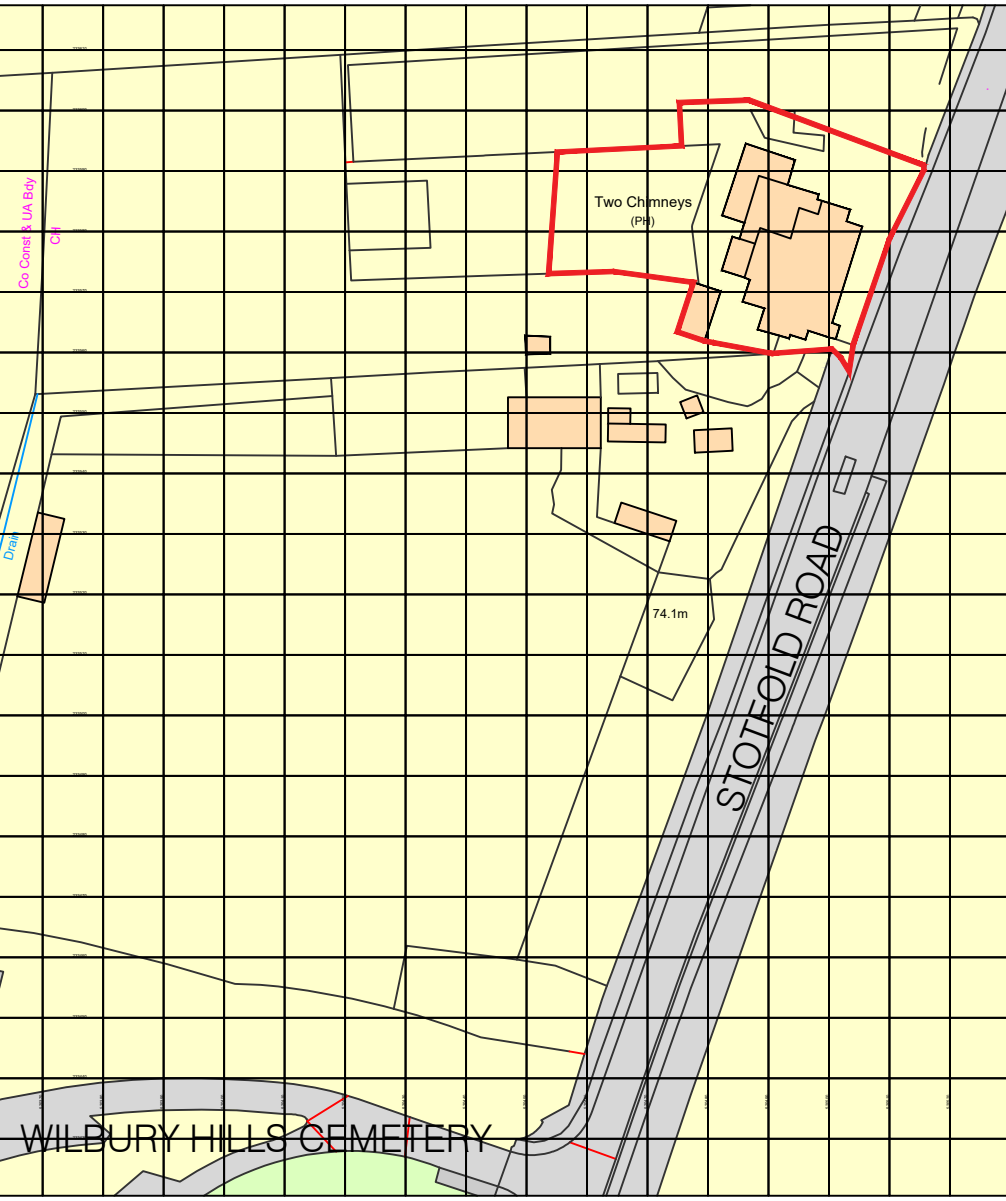

LOCATION PLAN
Scale 1:1250

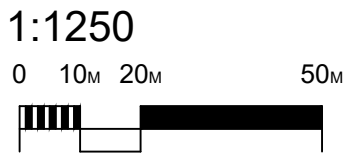

SITE AREA	m ²
KEY	
RED LINE - SITE BOUNDARY	

CLIENT	GREENE KING
PROJECT	TWO CHIMNEYS, STOTFOLD RD, LETCHWORTH , GARDEN CITY SG6 4JS
TITLE	SITE & LOCATION PLAN
DRAWN	CHECKED
DC	
SCALE @ A1	DATE
1:1250/500 @A1	JULY 2025
DRAWING NO.	
5812/01/A	PLANNING