

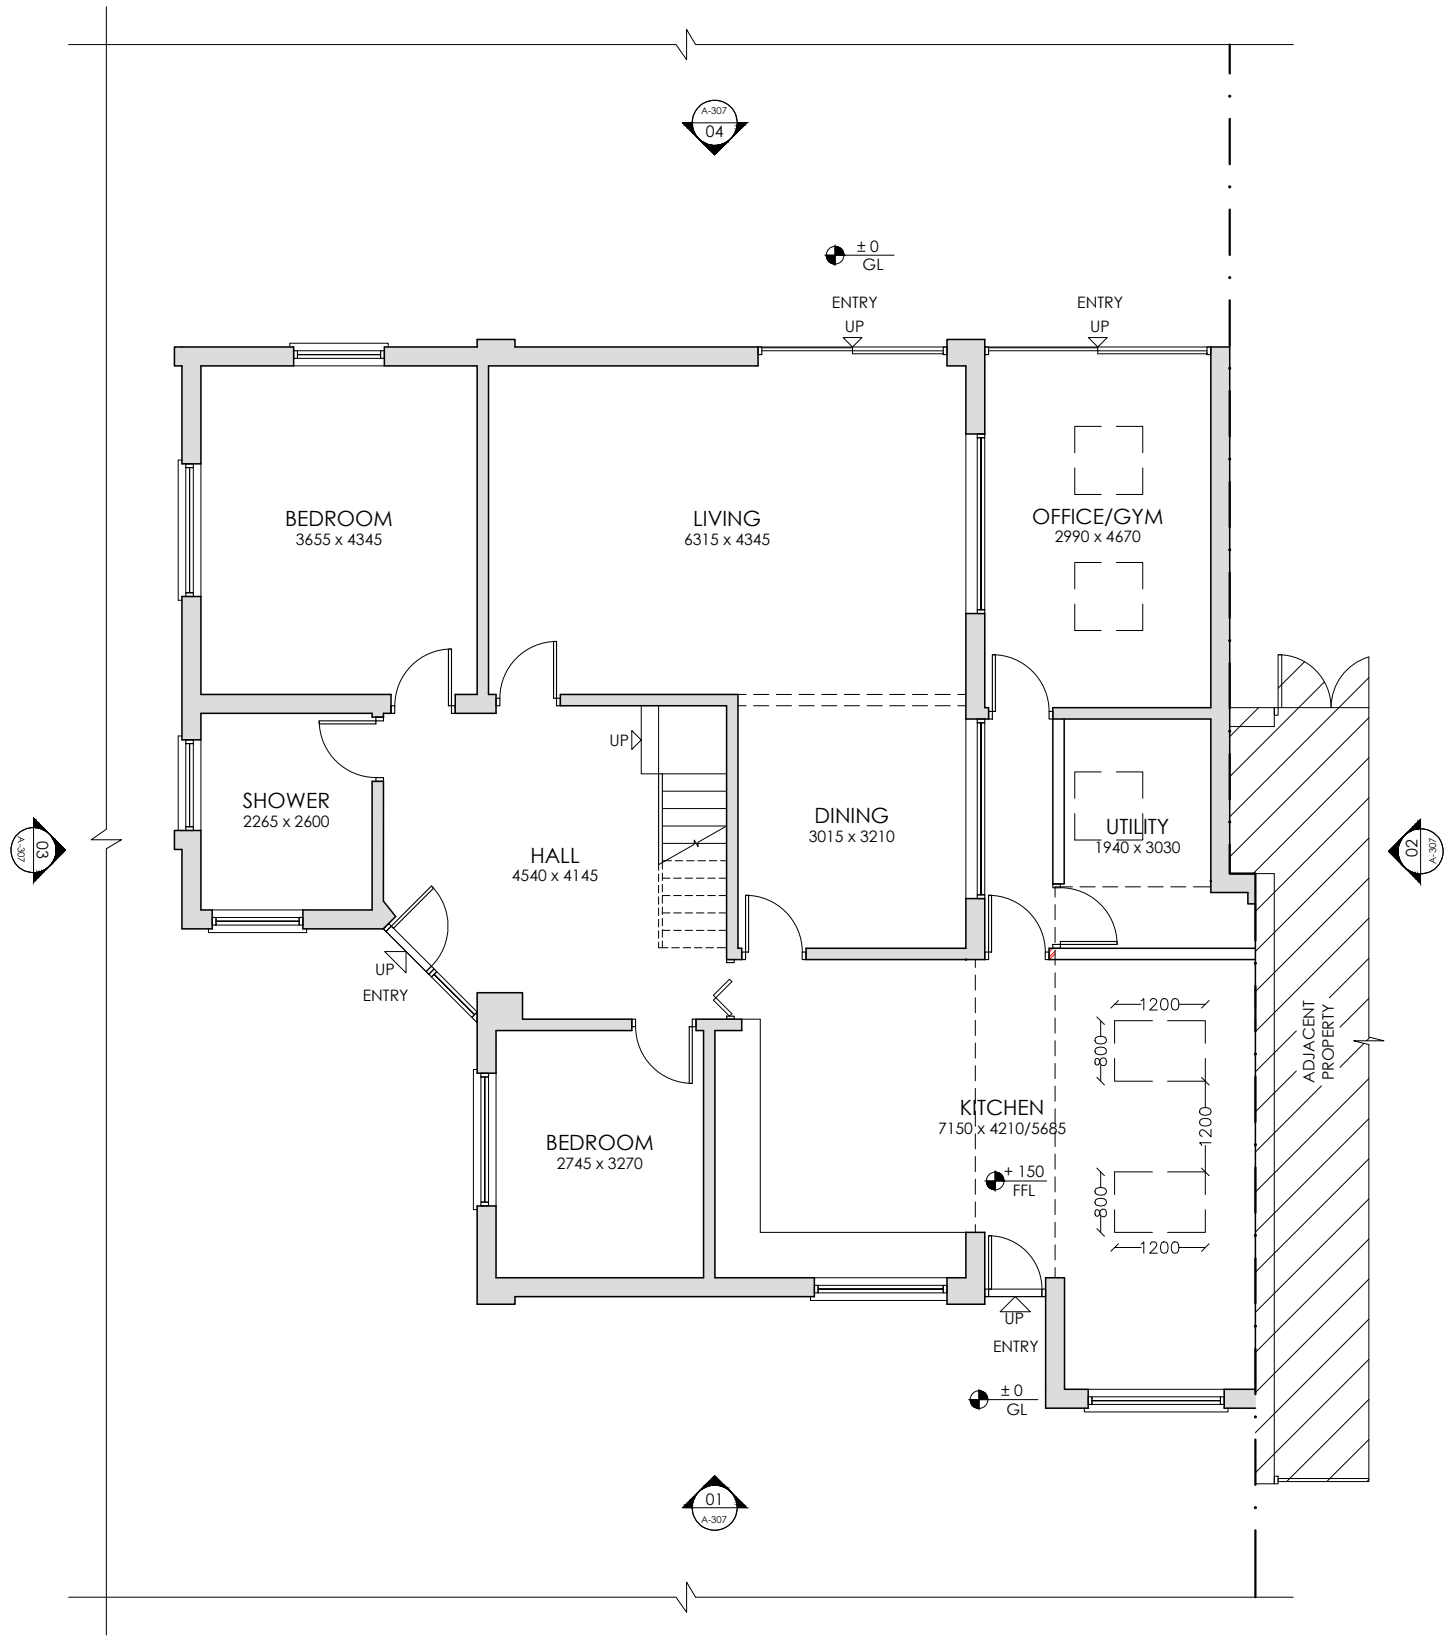


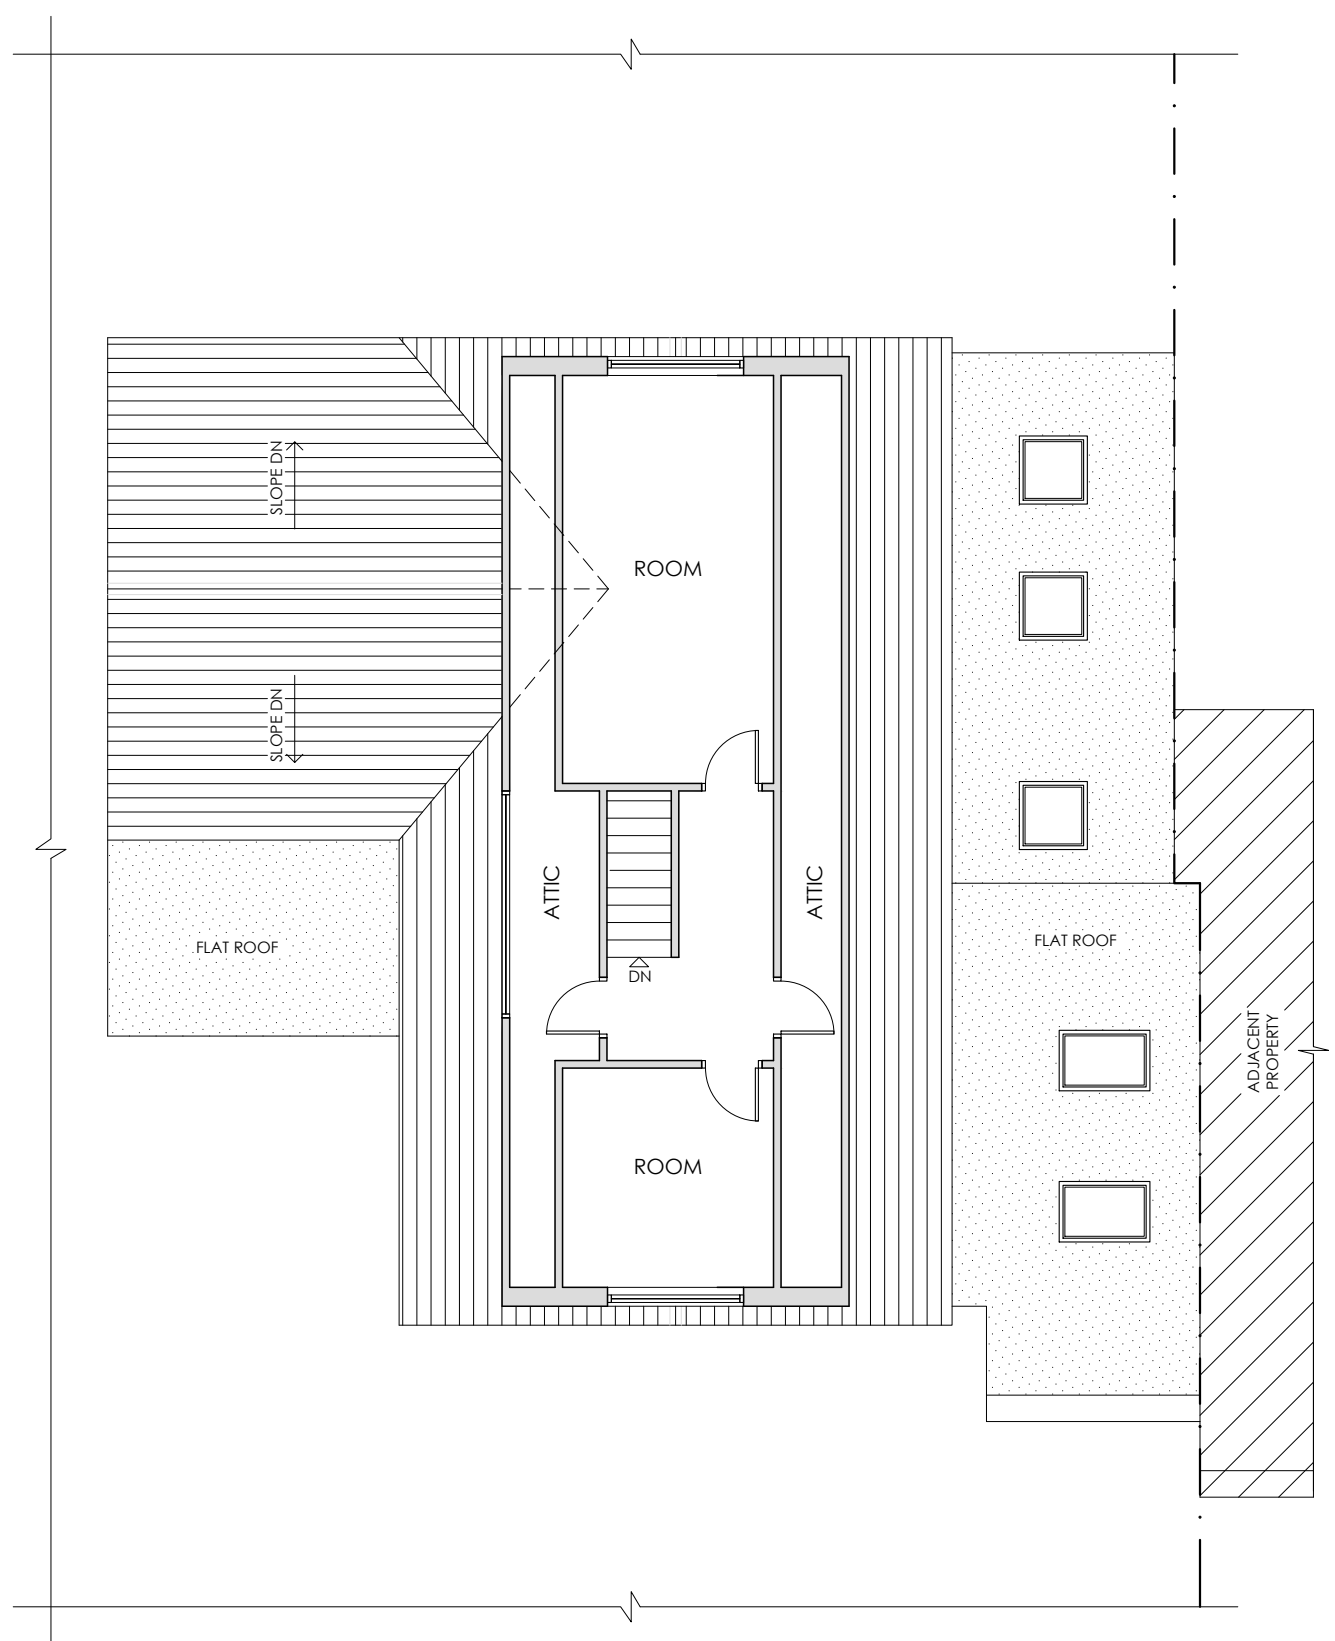

01 PROPOSED GROUND FLOOR PLAN
SCALE: 1:100@A3

 

02 PROPOSED LOFT PLAN
SCALE: 1:100@A3

DATE	REVISION	DESCRIPTION
		PLANNING