



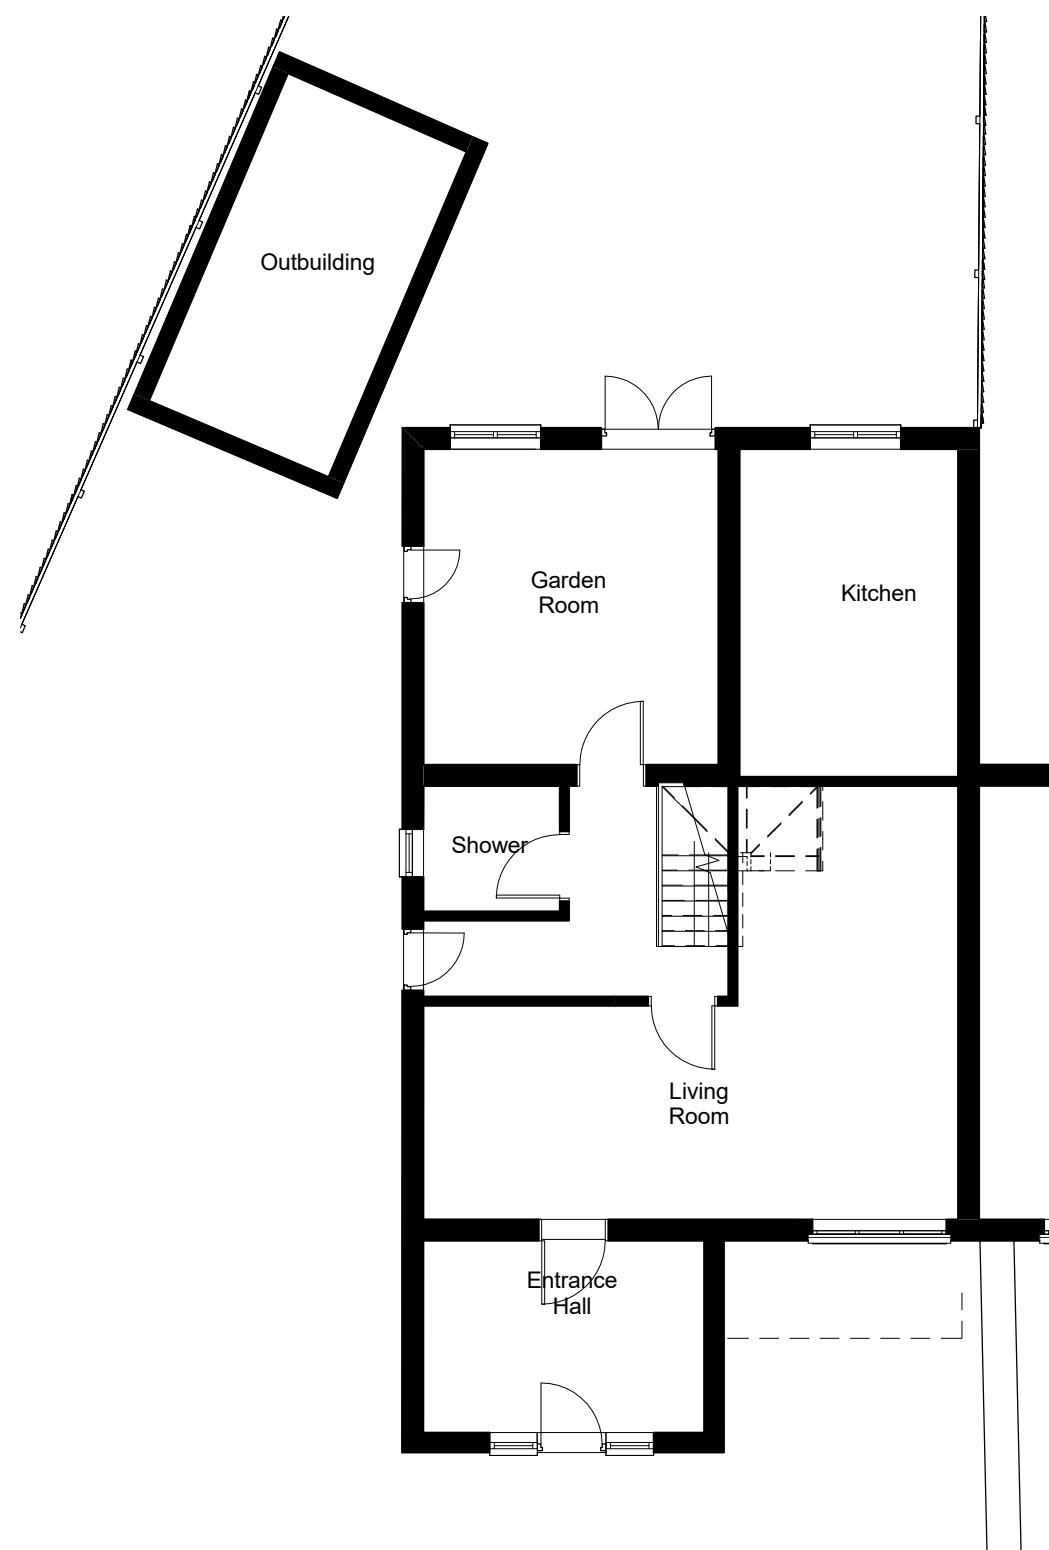

Existing Ground Floor Plan
1 : 100

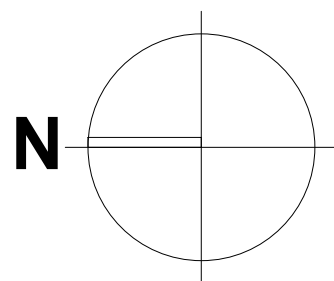

Existing Front Elevation
1 : 100



Existing North Elevation
1 : 100

FOR PLANNING

REV	DATE	DESCRIPTION	AUTHOR
THE INFORMATION ON THIS DRAWING IS PROPERTY OF THE ORIGINAL DESIGNERS. DO NOT SCALE FROM THIS DRAWING. DIMENSIONS ARE TO BE VERIFIED ON SITE PRIOR TO CONSTRUCTION.			
PROJECT: Proposed Alteration and Proposed New Home at 15 The Crescent			
JOB NUMBER	DRAWING NUMBER	REVISION	
TC15	03		
DRAWING TITLE		Existing Drawings	
Scale: 1 : 100	arch._g		
Date: DATE			
Sheet: SHT SIZE	Gareth Leech		

