




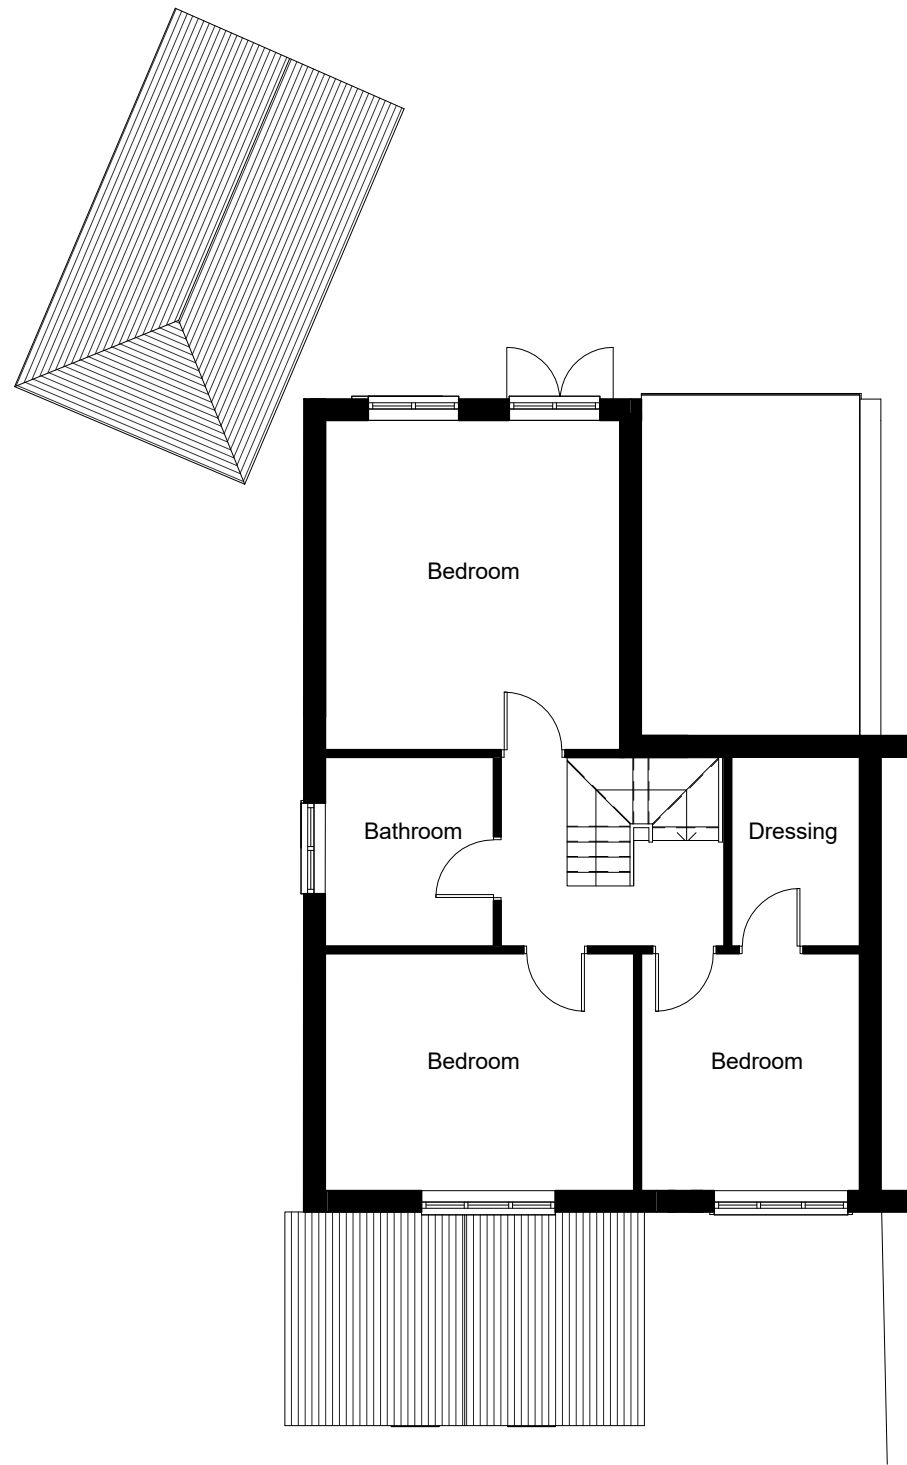

Existing First Floor Plan
1 : 100

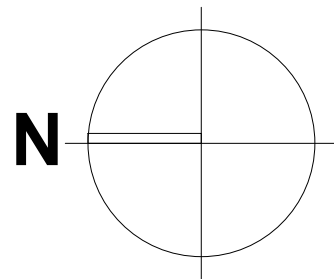

Existing Rear Elevation
1 : 100

 

FOR PLANNING

REV	DATE	DESCRIPTION	AUTHOR
THE INFORMATION ON THIS DRAWING IS PROPERTY OF THE ORIGINAL DESIGNERS. DO NOT SCALE FROM THIS DRAWING. DIMENSIONS ARE TO BE VERIFIED ON SITE PRIOR TO CONSTRUCTION.			
PROJECT: Proposed Alteration and Proposed New Home at 15 The Crescent			
JOB NUMBER	DRAWING NUMBER	REVISION	
TC15	04		
DRAWING TITLE Existing Drawings			
Scale: 1 : 100	arch._g		
Date: DATE			
Sheet: SHT SIZE	Gareth Leech		