

El Sub Sta

PARK LANE

Nup End

Existing hedging

Position of last approved properties. Adjusted positions to increase garden sizes and space to site boundary.

Sliding entrance Gate



Communal entry

Patio - Sandstone paving

Single car garage

6ft High fencing between properties

BOUNDARY LINE

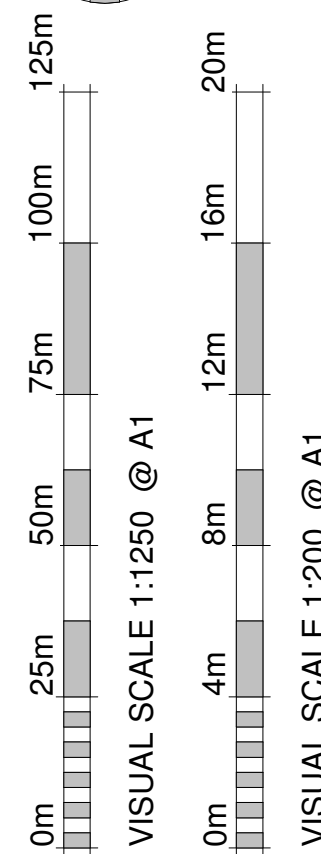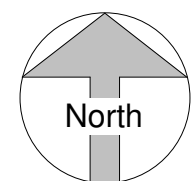

|   |                              |          |    |
|---|------------------------------|----------|----|
| B | boundary line                | 07/08/25 | JR |
| A | Minor Amendments Application | 23/11/22 | LT |

| Revision Number | Revision Description | Revision Date | Issued by |
|-----------------|----------------------|---------------|-----------|
| Revision        |                      |               |           |

Planning

Status:

Dimensions, areas and levels where given are only approximate and subject to site survey.  
All dimensions are to be checked on site. Figured dimensions only are to be taken from this drawing.  
This drawing is to be read in conjunction with all relevant consultants and/or specialists drawings/documents and any discrepancies or variations are to be notified to the Architect before the affected work commences. This drawing is copyright and remains the property of the Architects.



telephone:01462 453931  
email:info@croearchitects.co.uk  
web: www.croearchitects.co.uk

Project:  
Nup End,  
Park Lane,  
Old Knebworth,  
Hertfordshire,  
SG3 6QJ

Client:  
Bly Developments Ltd.

Drawing name:  
Site Plan - As Proposed

|                       |                |          |
|-----------------------|----------------|----------|
| Scale: As indicatedA1 | Drawing number | Revision |
| Date: 01 - 23         | 22082 - 010    | B        |
| Drawn by: LT          |                |          |

1 Location Plan

1 : 1250

2 Block Plan - As Proposed

1 : 200