


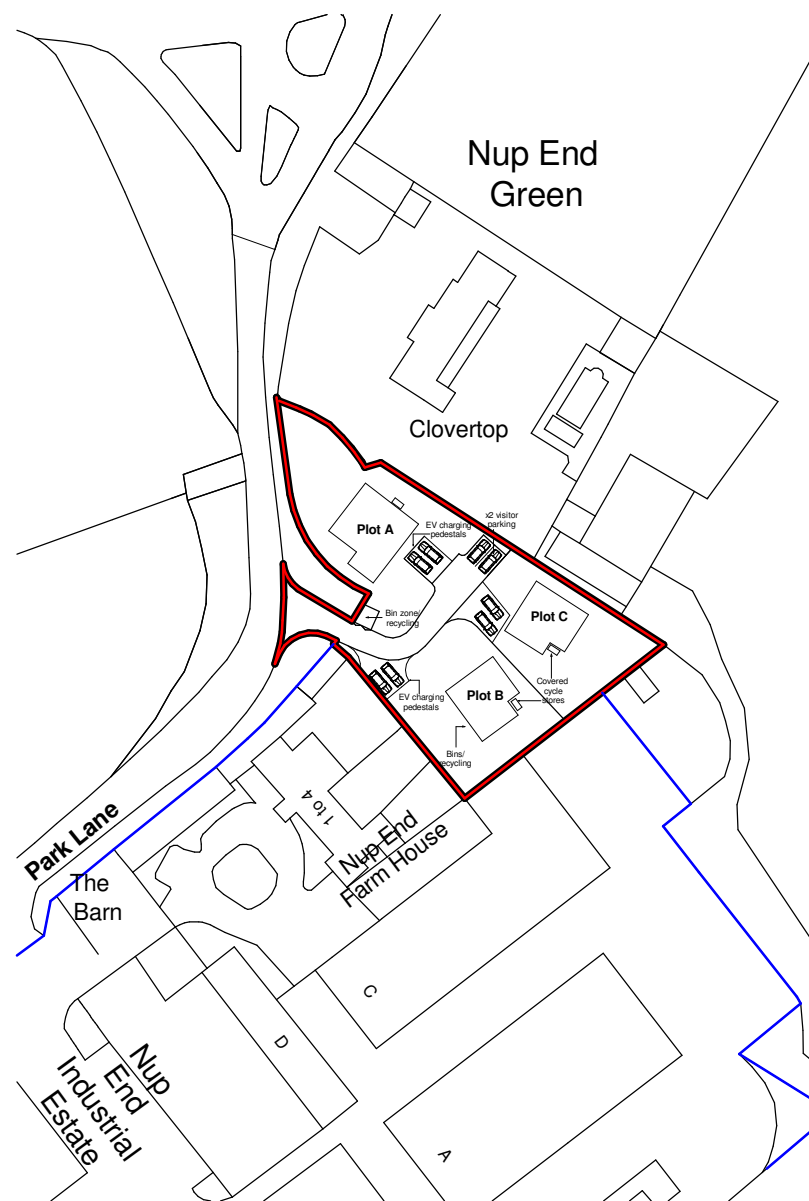

1 Location Plan
1 : 1250






2 Block Plan - As Proposed
1 : 200

Plot A - As Proposed
Plot Area : 640m²
Internal Floor Area : 210m²

Plot B - As Proposed
Plot Area : 495m²
Internal Floor Area : 158m²

Plot C - As Proposed
Plot Area : 480m²
Internal Floor Area : 158m²

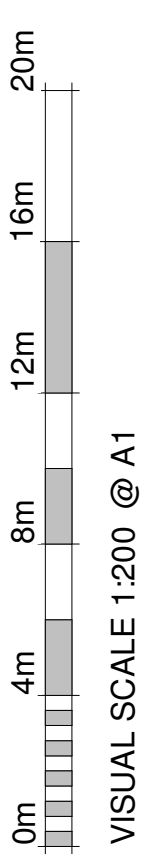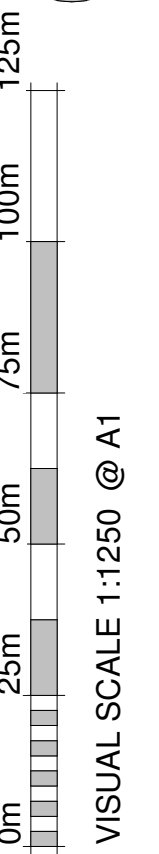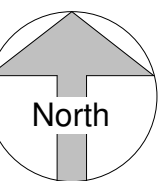

A	Minor Amendments Application	23/11/22	LT
---	------------------------------	----------	----

Revision Number	Revision Description	Revision Date	Issued by
Revision			

Planning

Status:
Dimensions, areas and levels where given are only approximate and subject to site survey.
All dimensions are to be checked on site. Figured dimensions only are to be taken from this drawing.
This drawing is to be read in conjunction with all relevant consultants and/or specialists drawings/documents and any discrepancies or variations are to be notified to the Architect before the affected work commences. This drawing is copyright and remains the property of the Architects.



telephone:01462 453931
email:info@croearchitects.co.uk
web: www.croearchitects.co.uk

Project:
Nup End,
Park Lane,
Old Knebworth,
Hertfordshire,
SG3 6QJ

Client:
Bly Developments Ltd.

Drawing name:
Site Plan - As Proposed

Scale: As indicatedA1	Drawing number	Revision
Date: 07 - 22	22082 - 010	A
Drawn by: LT		