

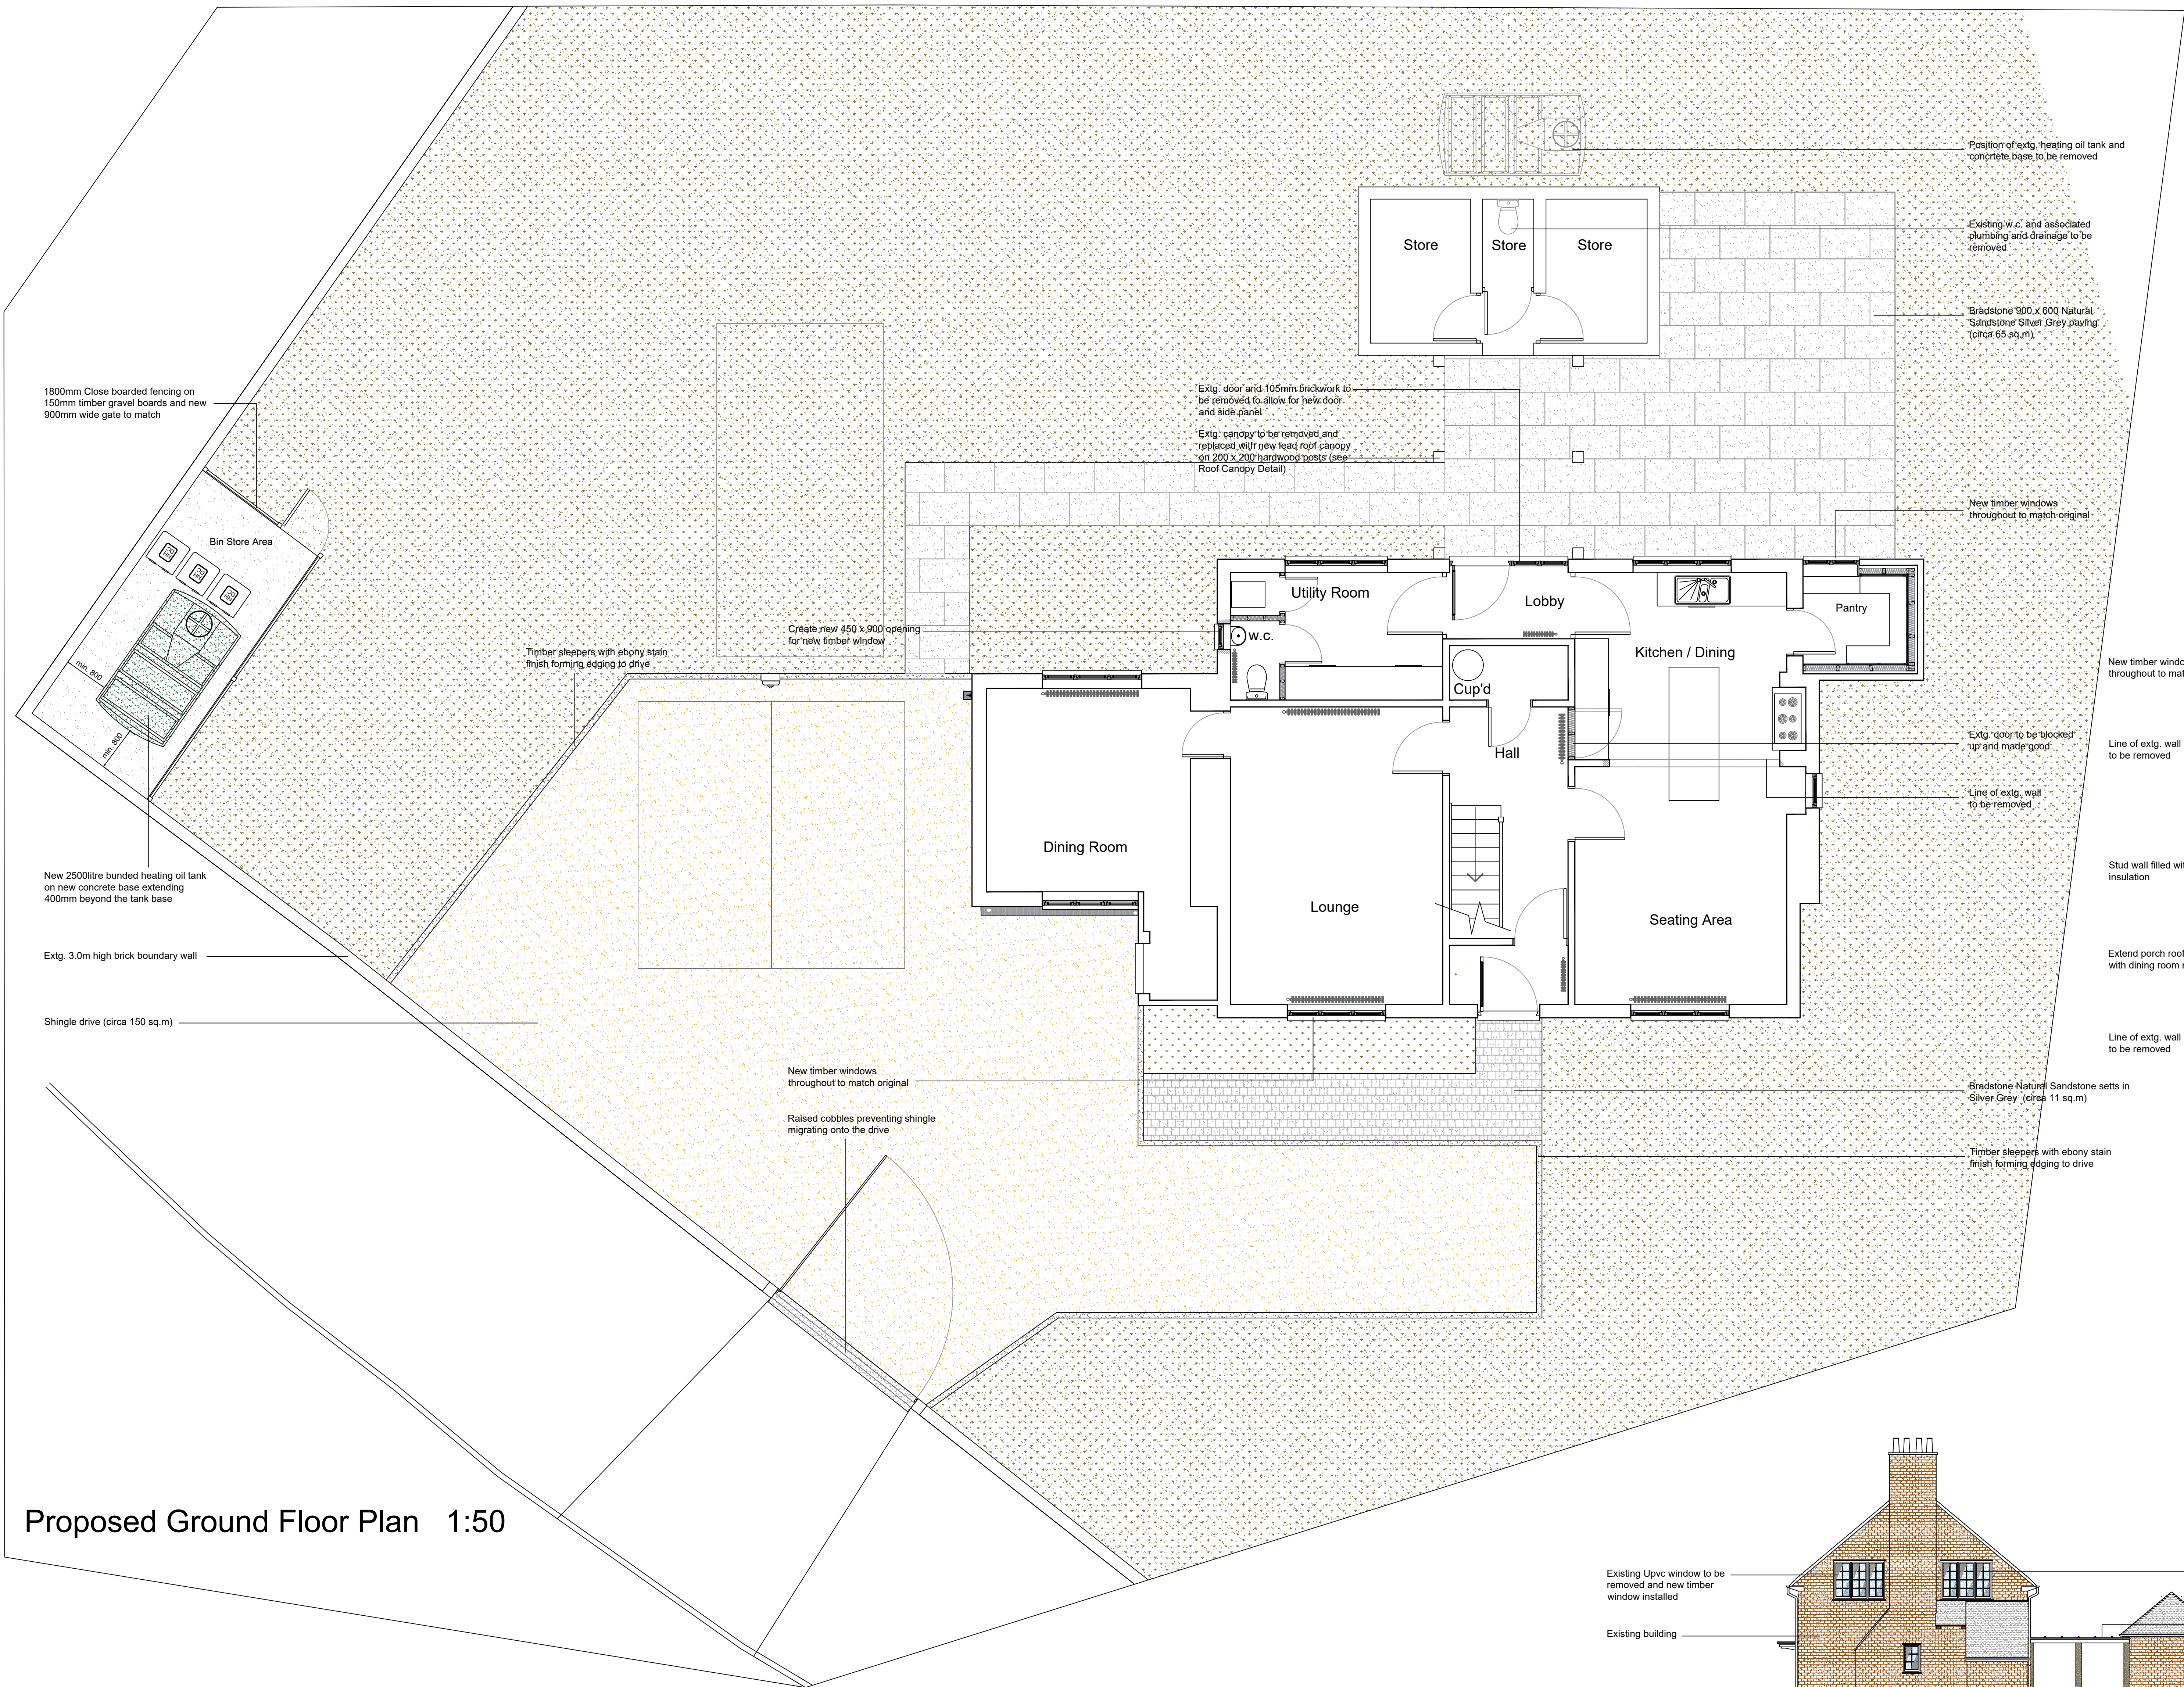


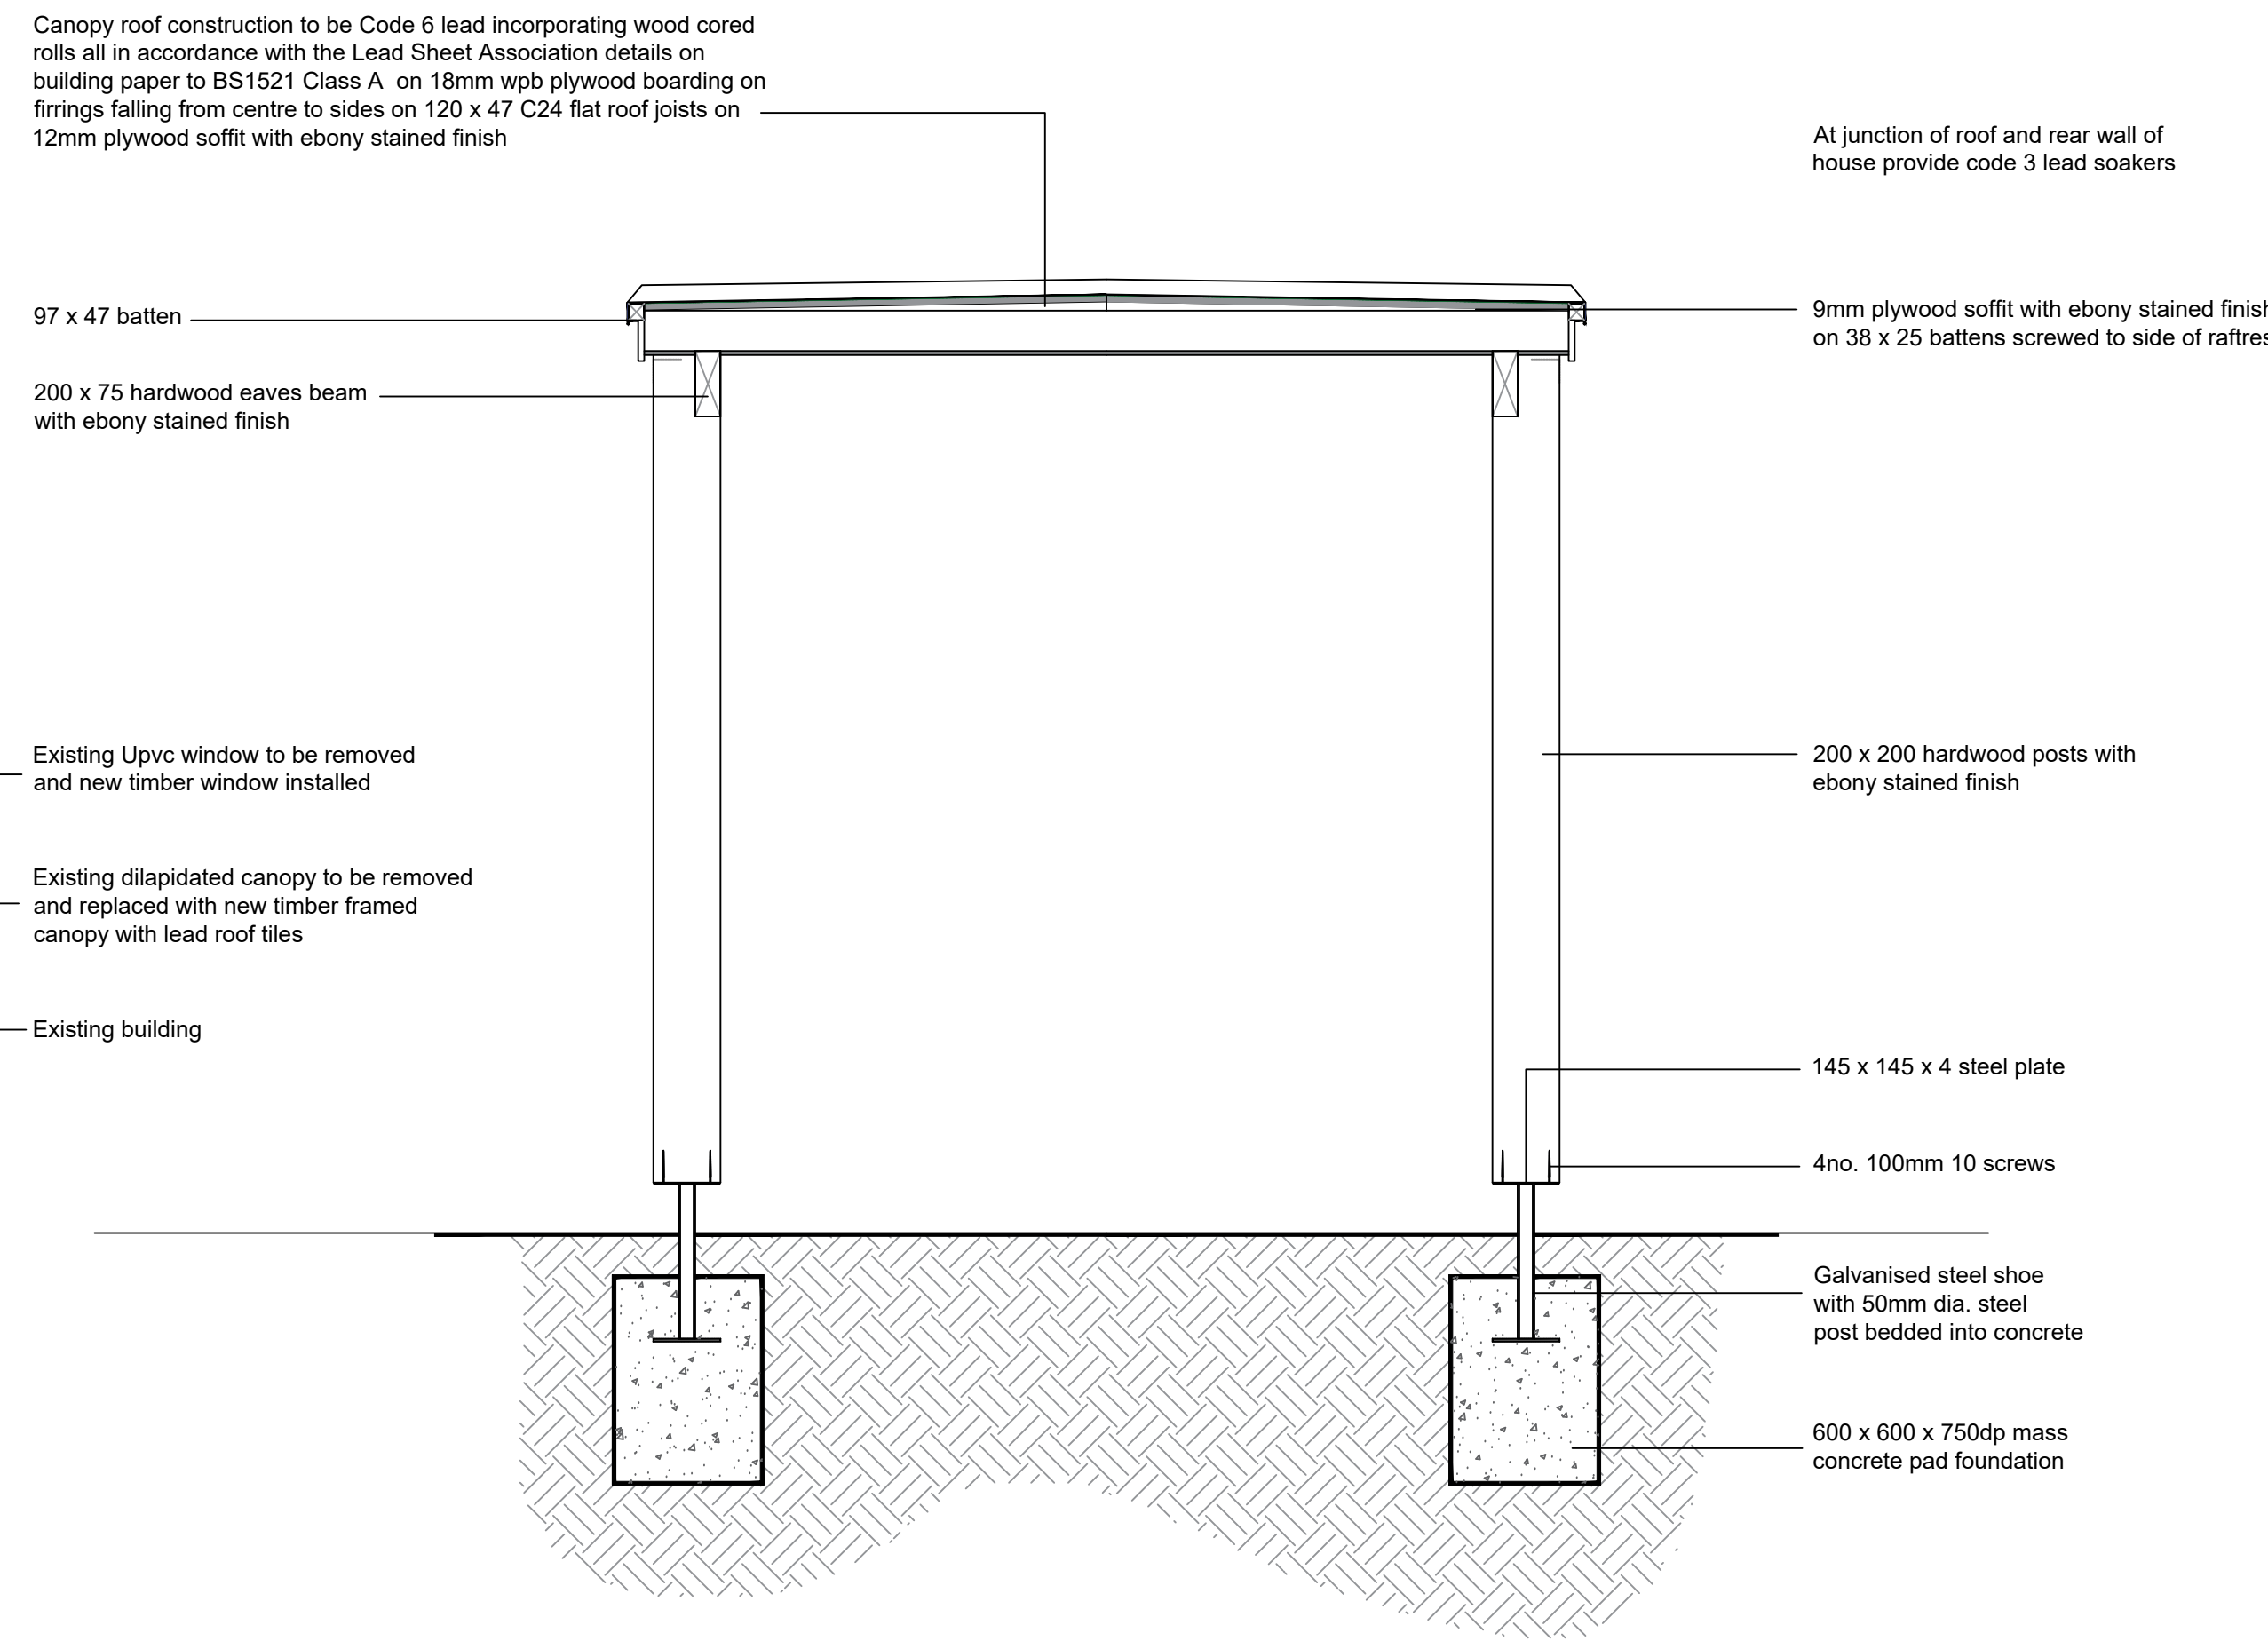

Proposed Ground Floor Plan 1:50



Proposed First Floor Plan 1:50

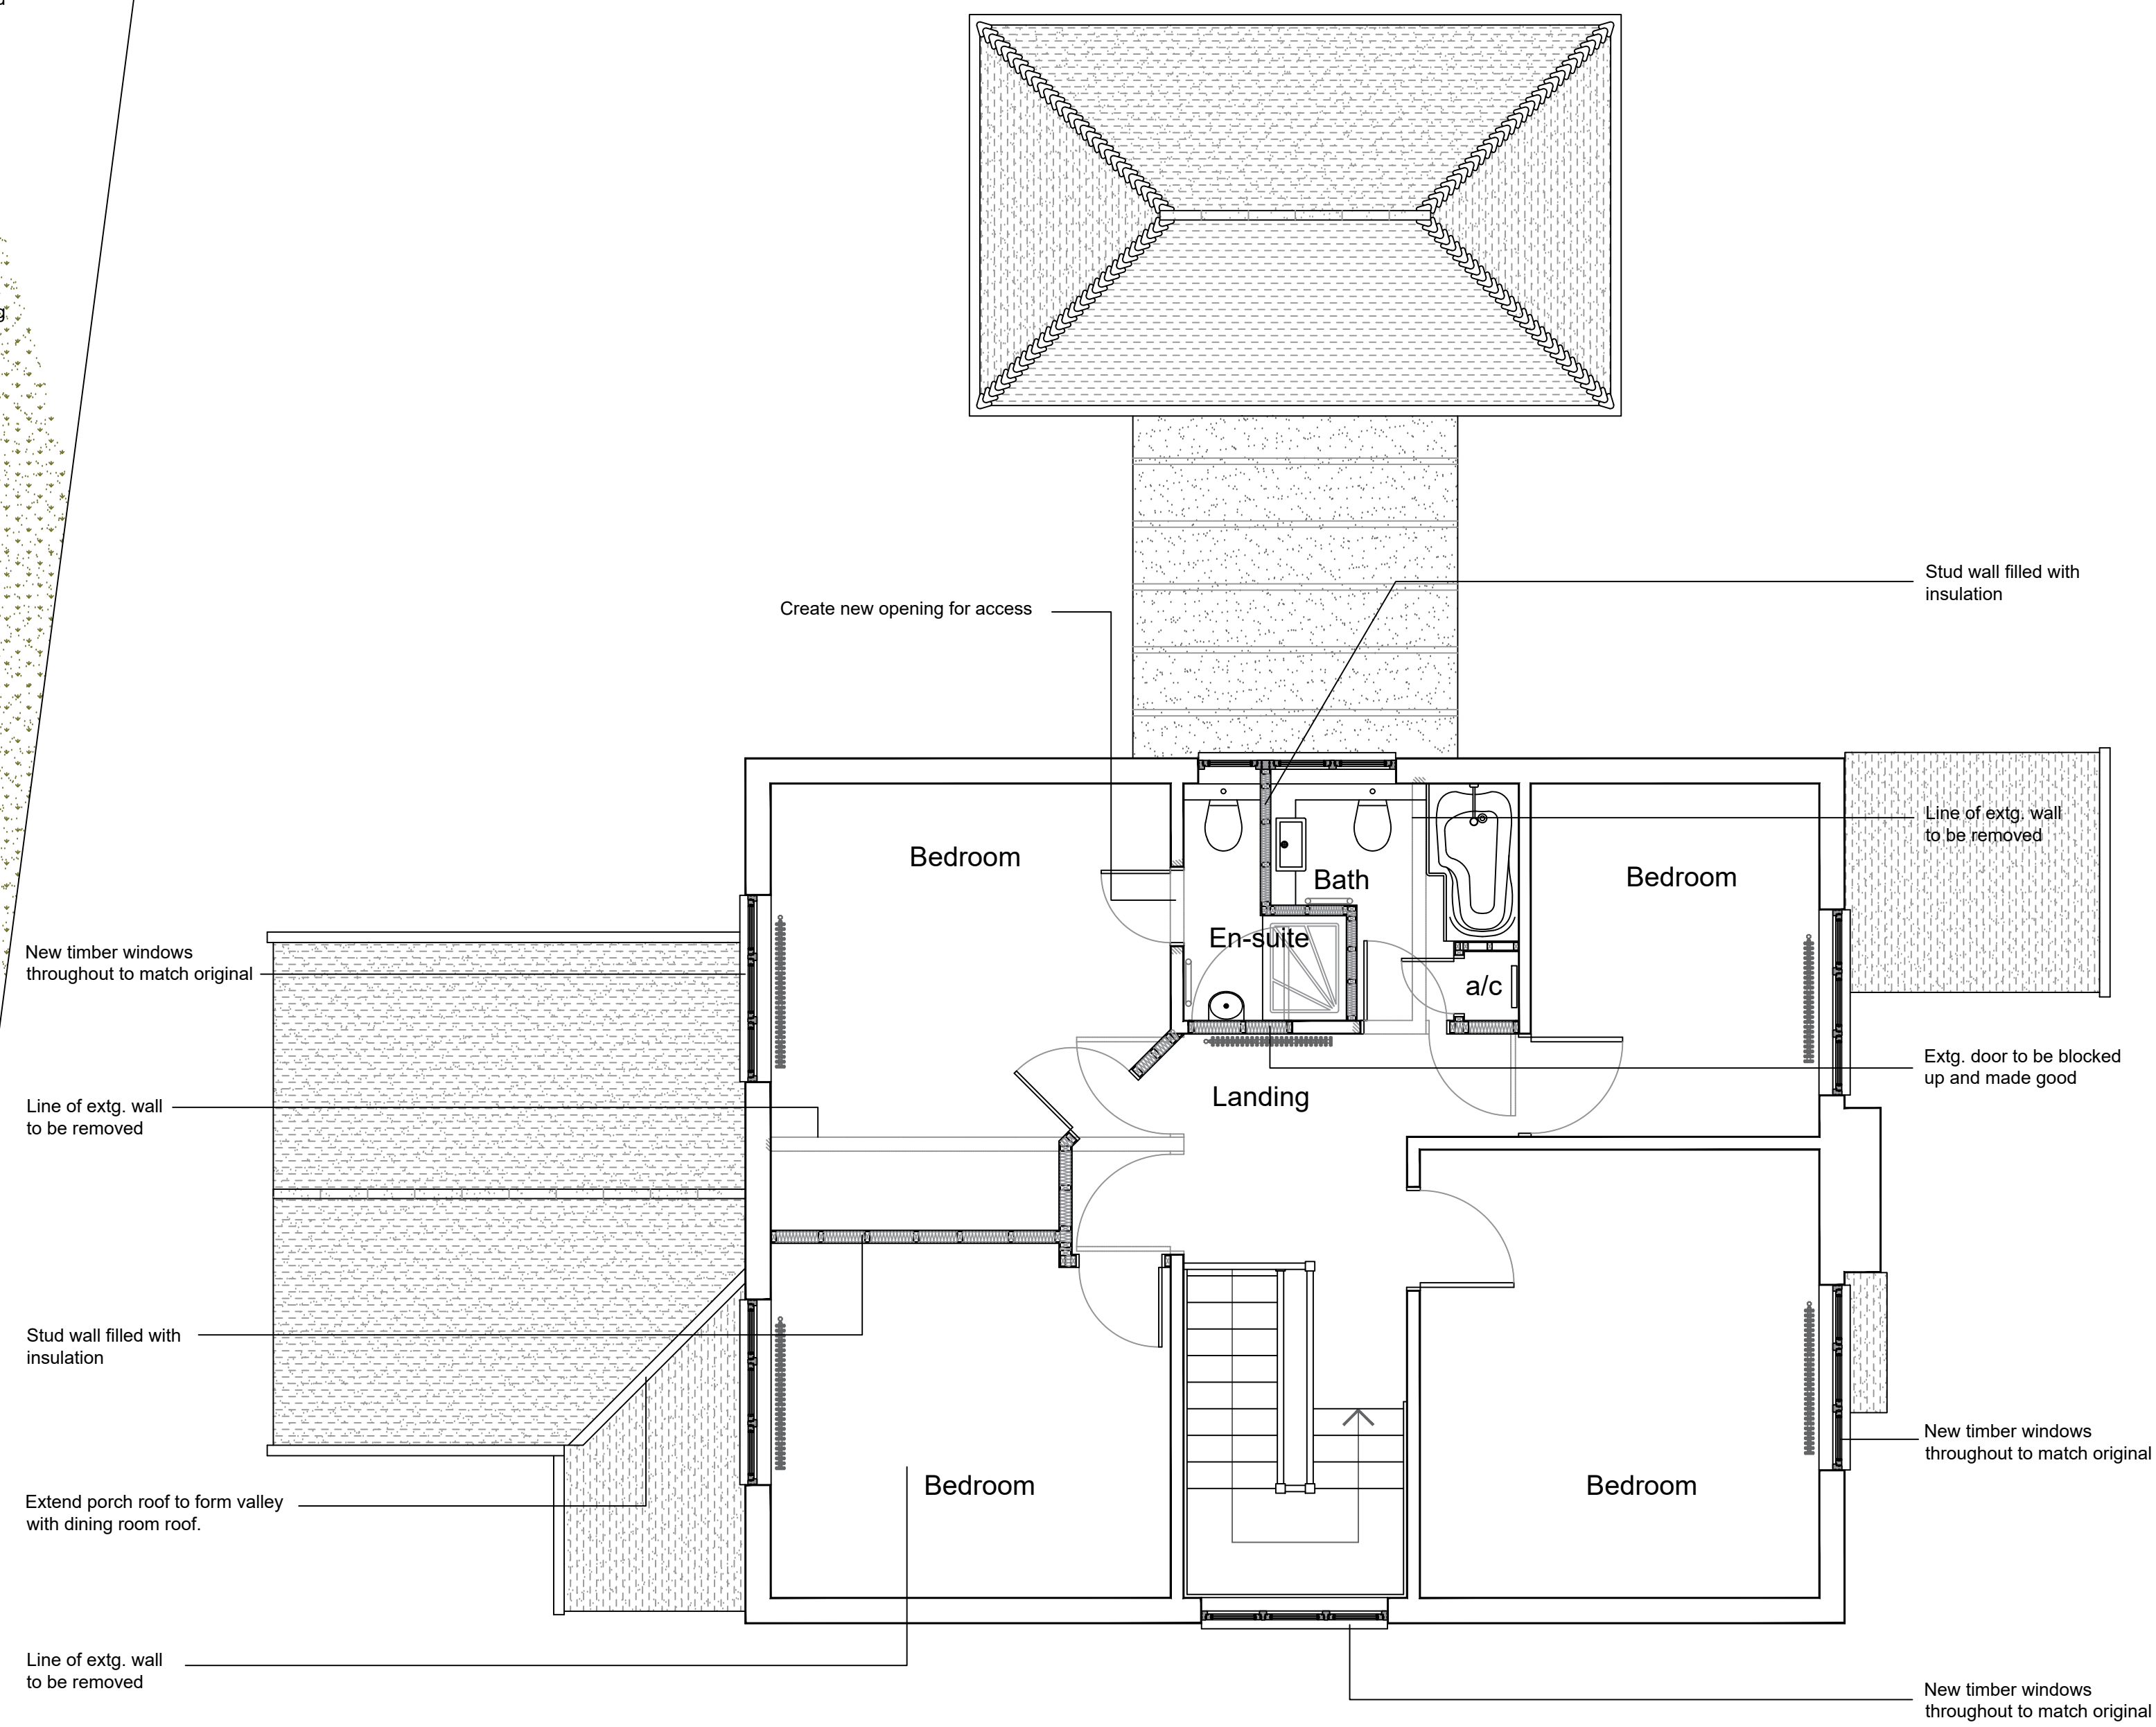

Roof Canopy Detail 1:50

Proposed Elevations 1:100

Side

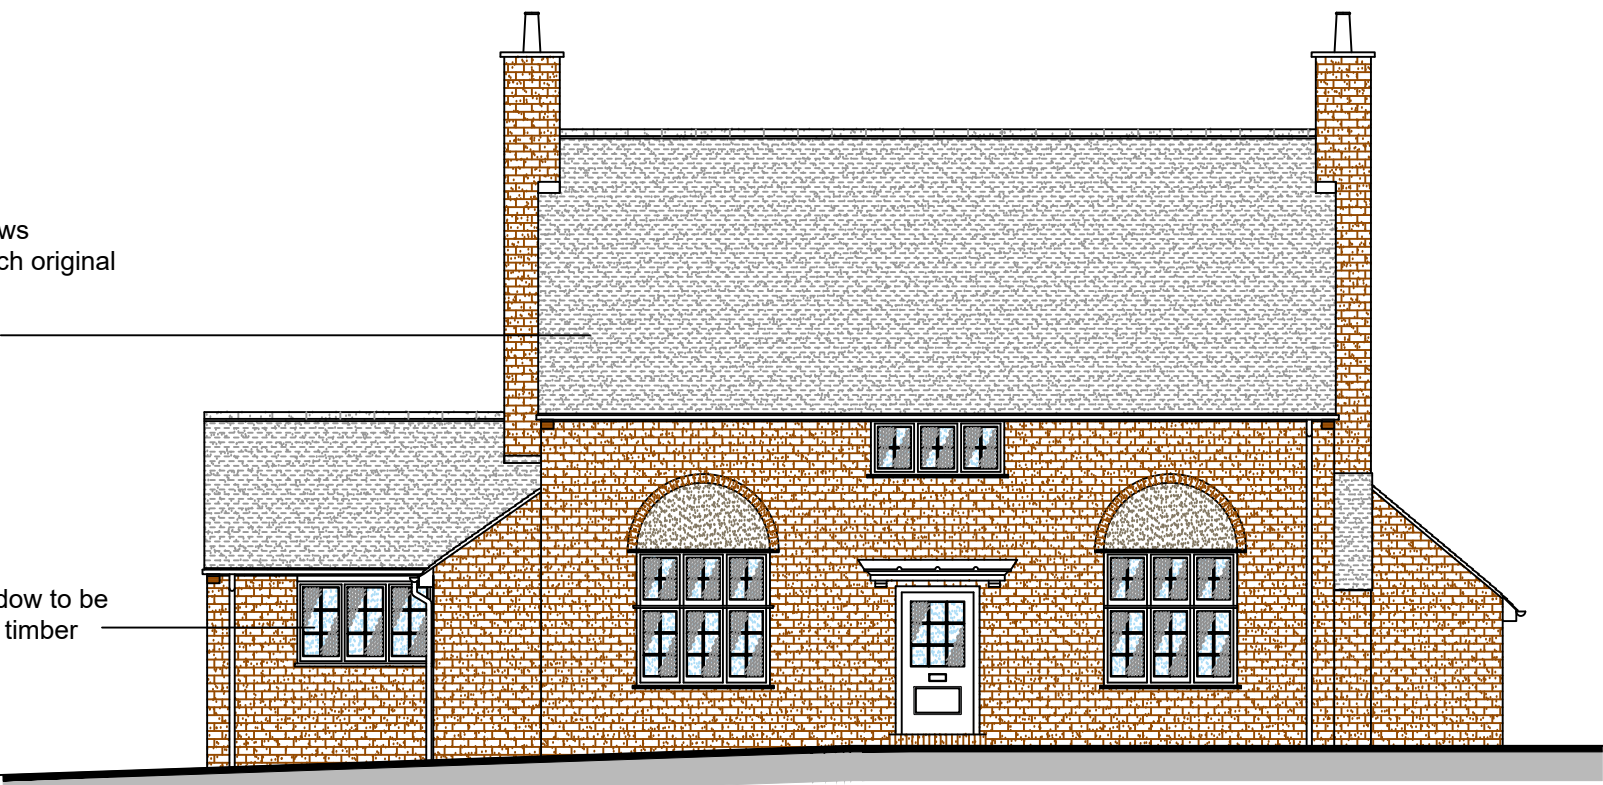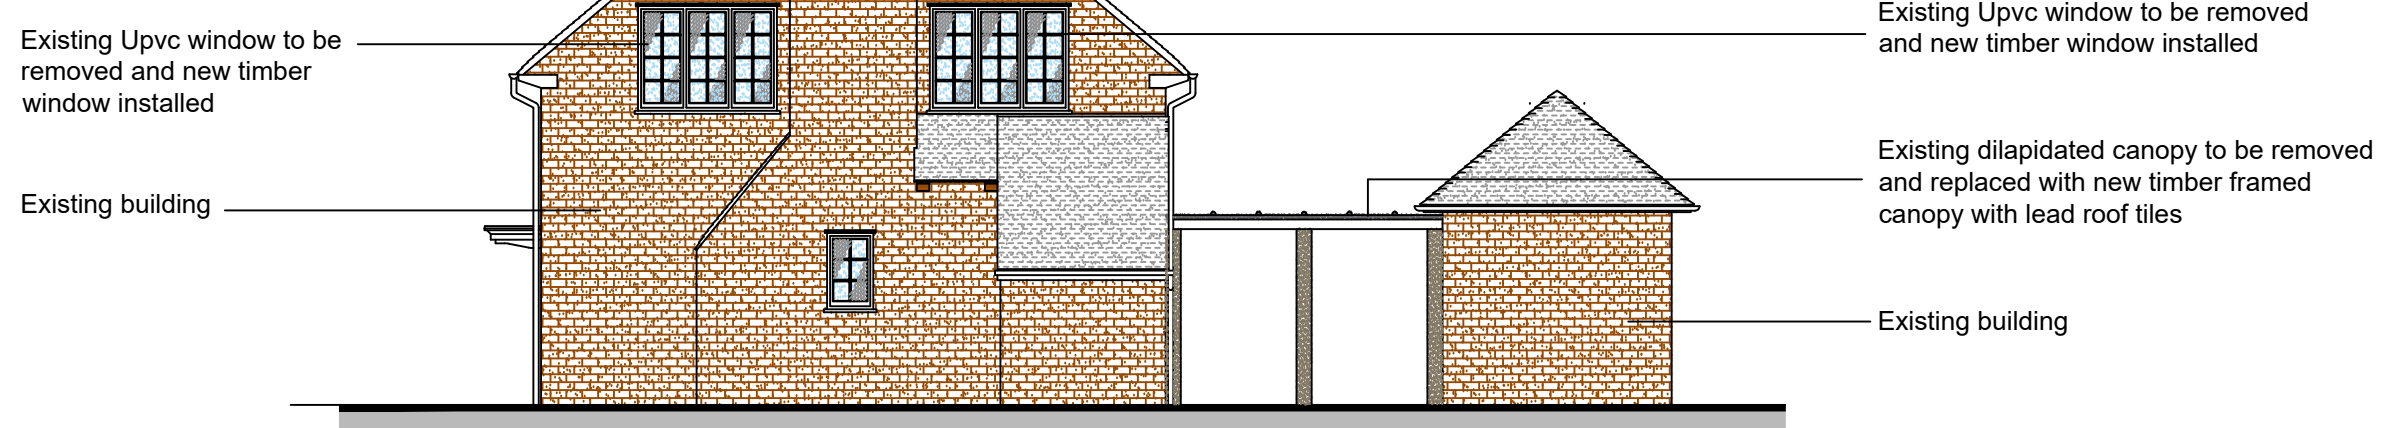

Front



Side



Rear

Crossways, Hexton, Hertfordshire

2025 / 05 / 01

Proposed Replacement Roof Canopy & Alterations to Fenestration

Date March 2025

Scale 1:50 1:100

Status Planning

© THIS DRAWING IS COPYRIGHT

Architech Limited
Architectural and Building Consultants
Tel. 01462 634293 / 07768 123899