




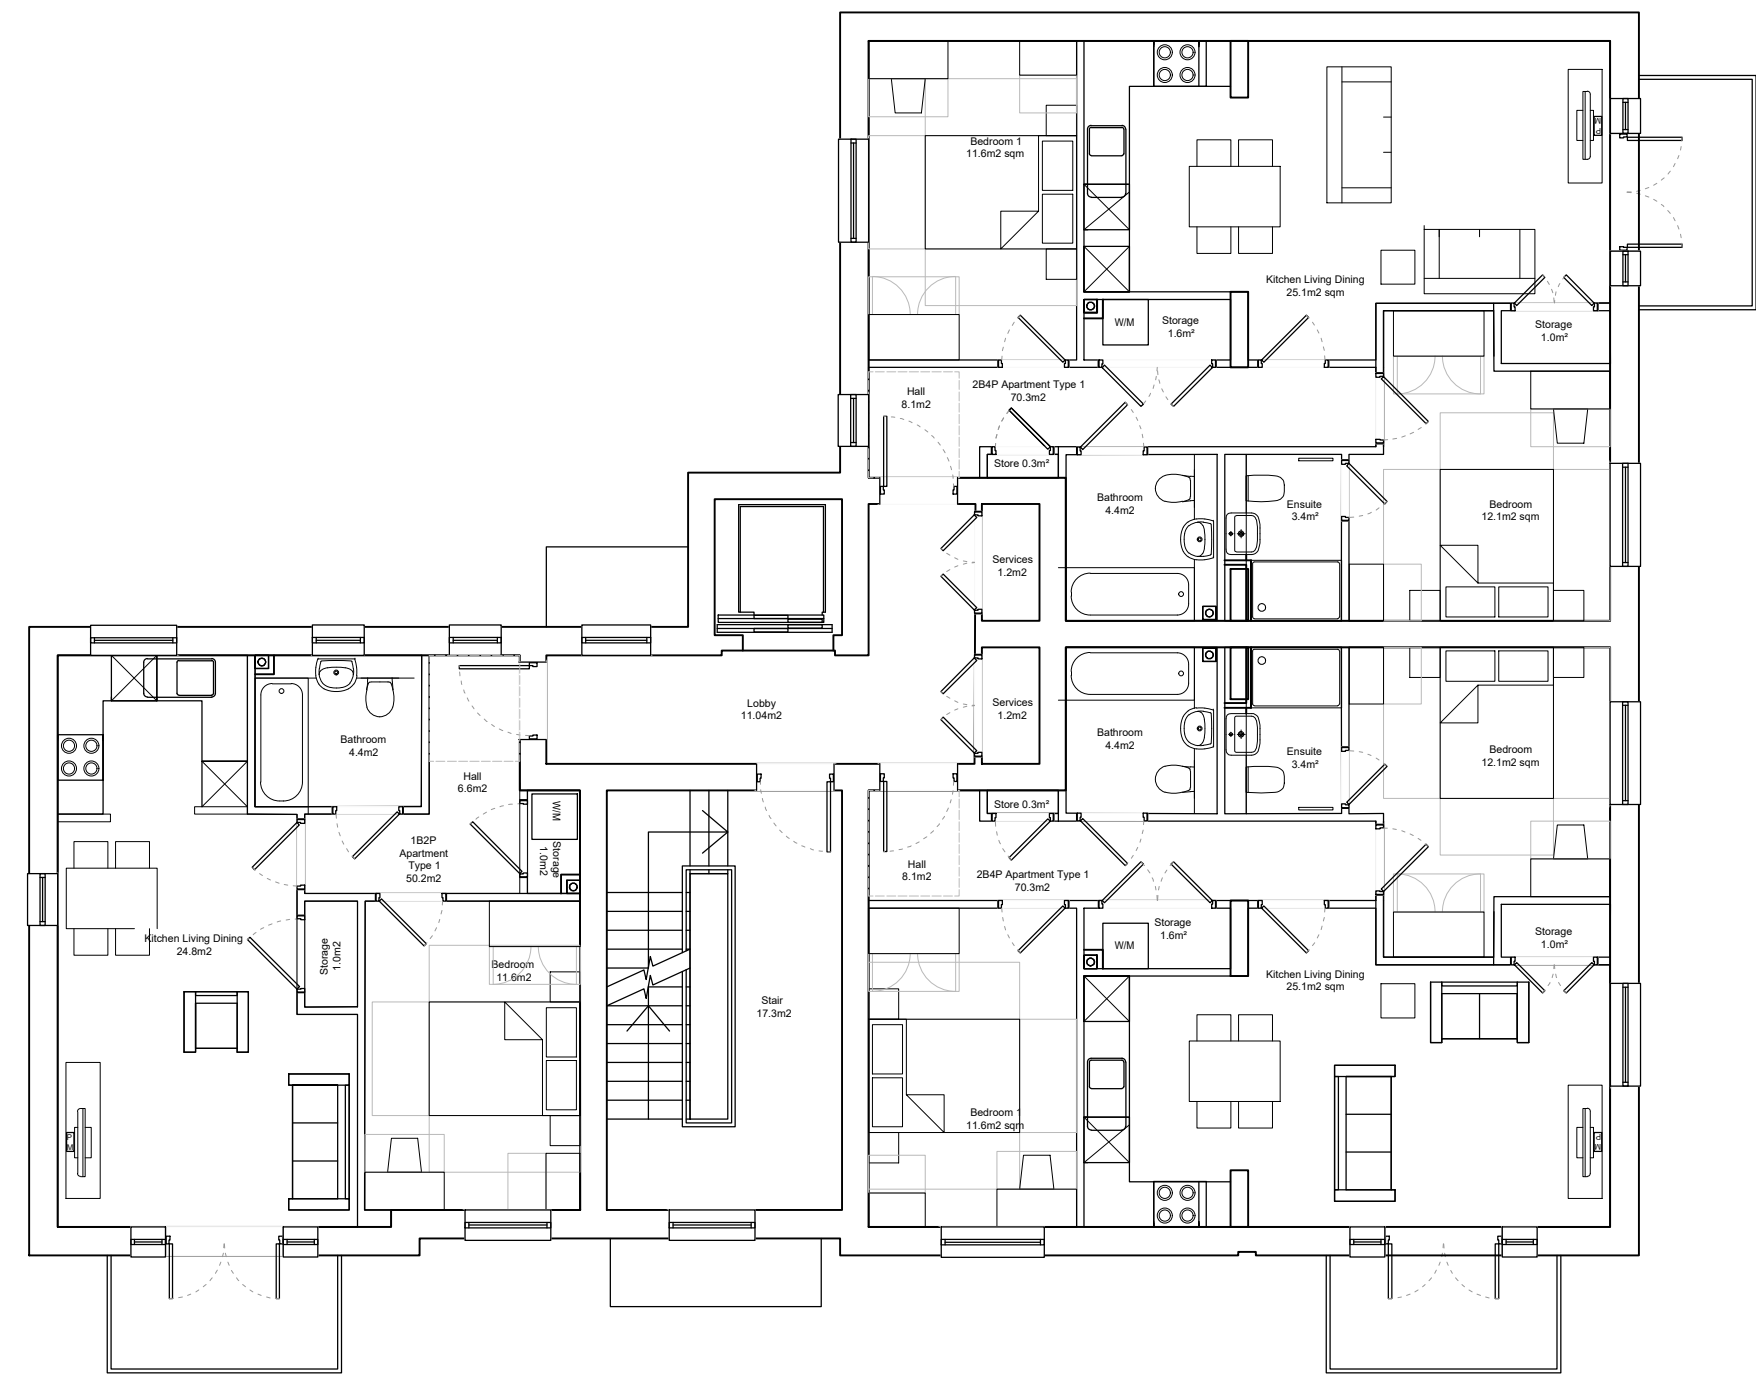


First Floor Plan

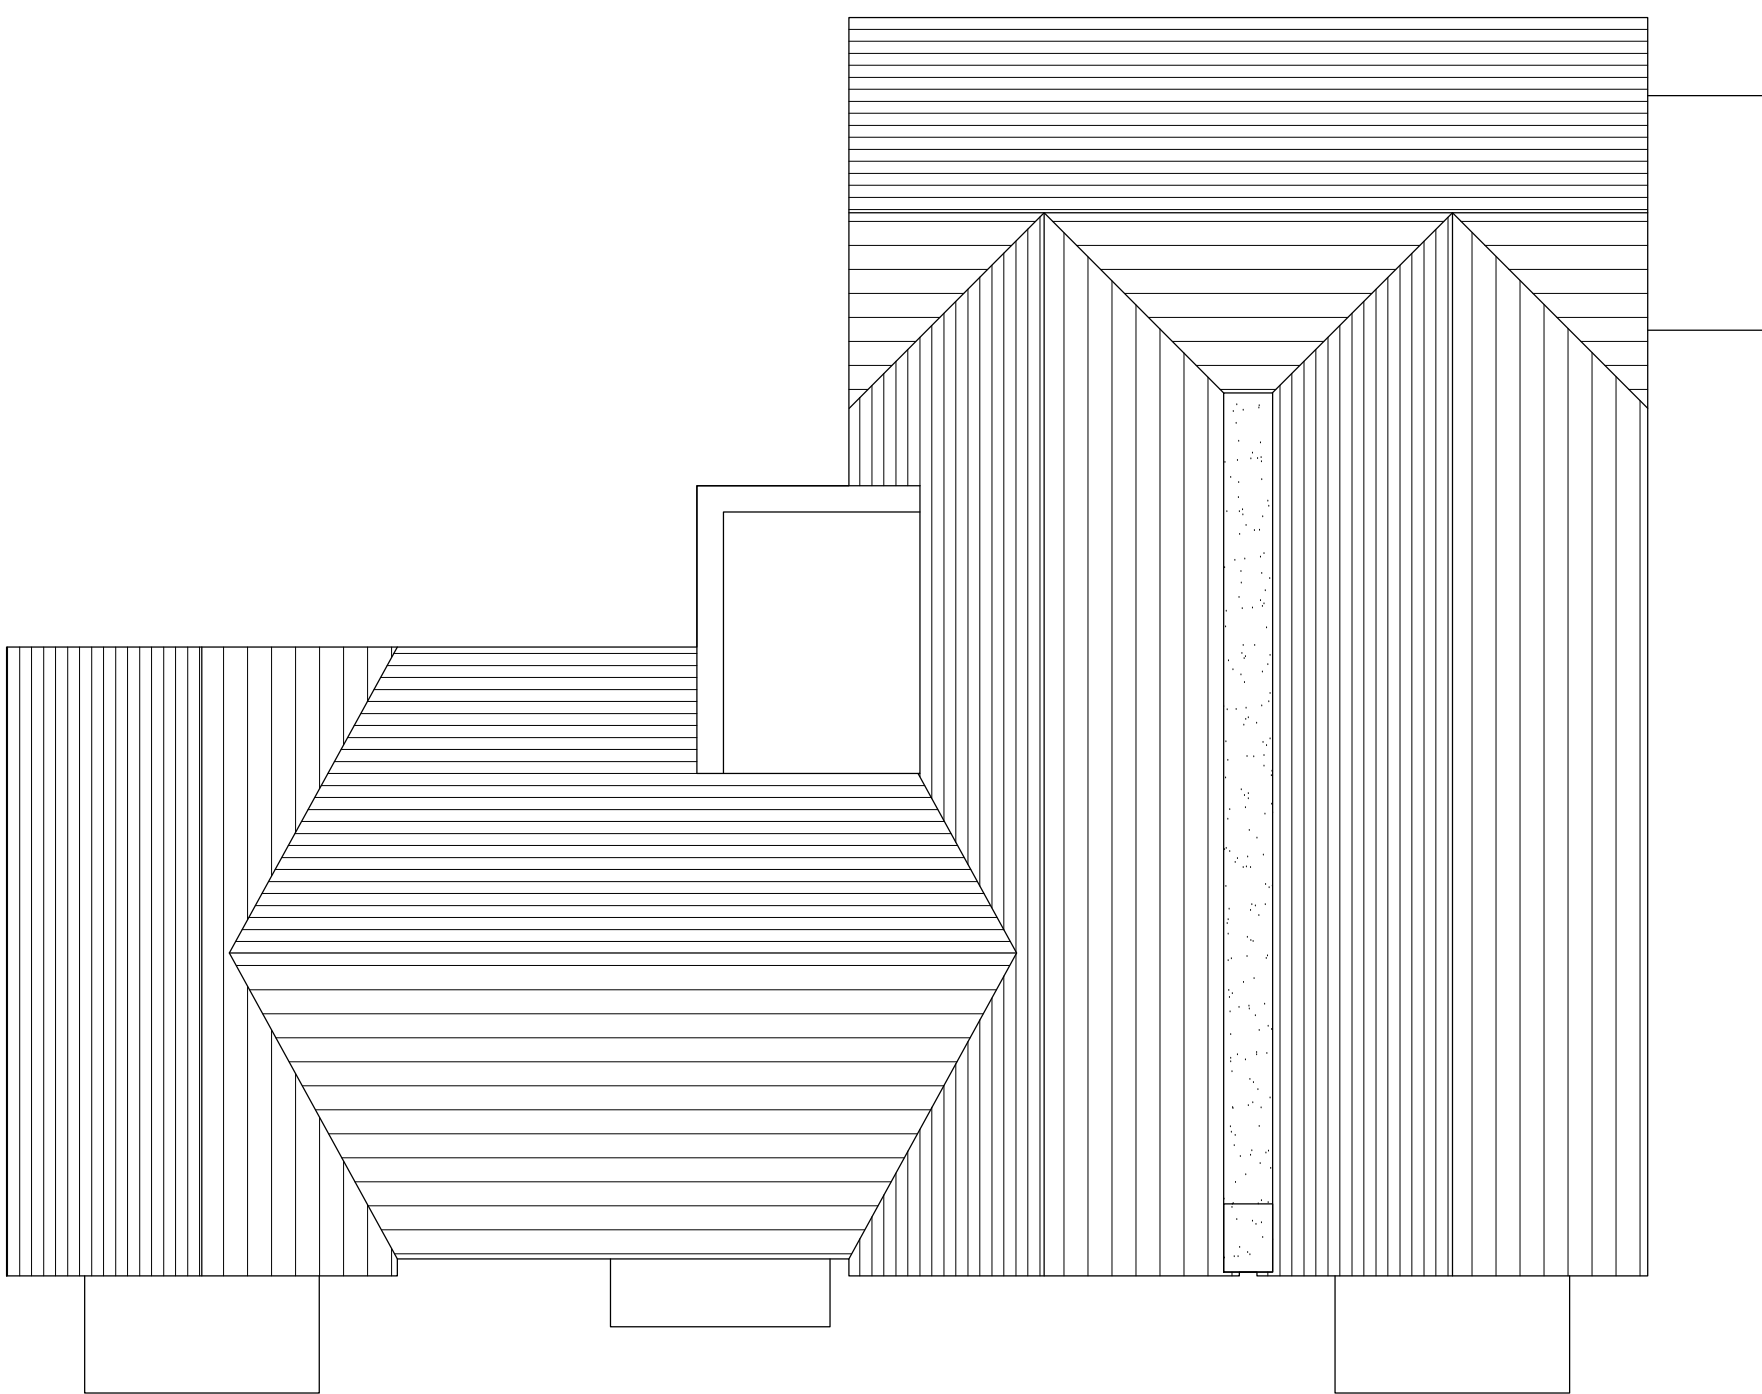

Roof Plan

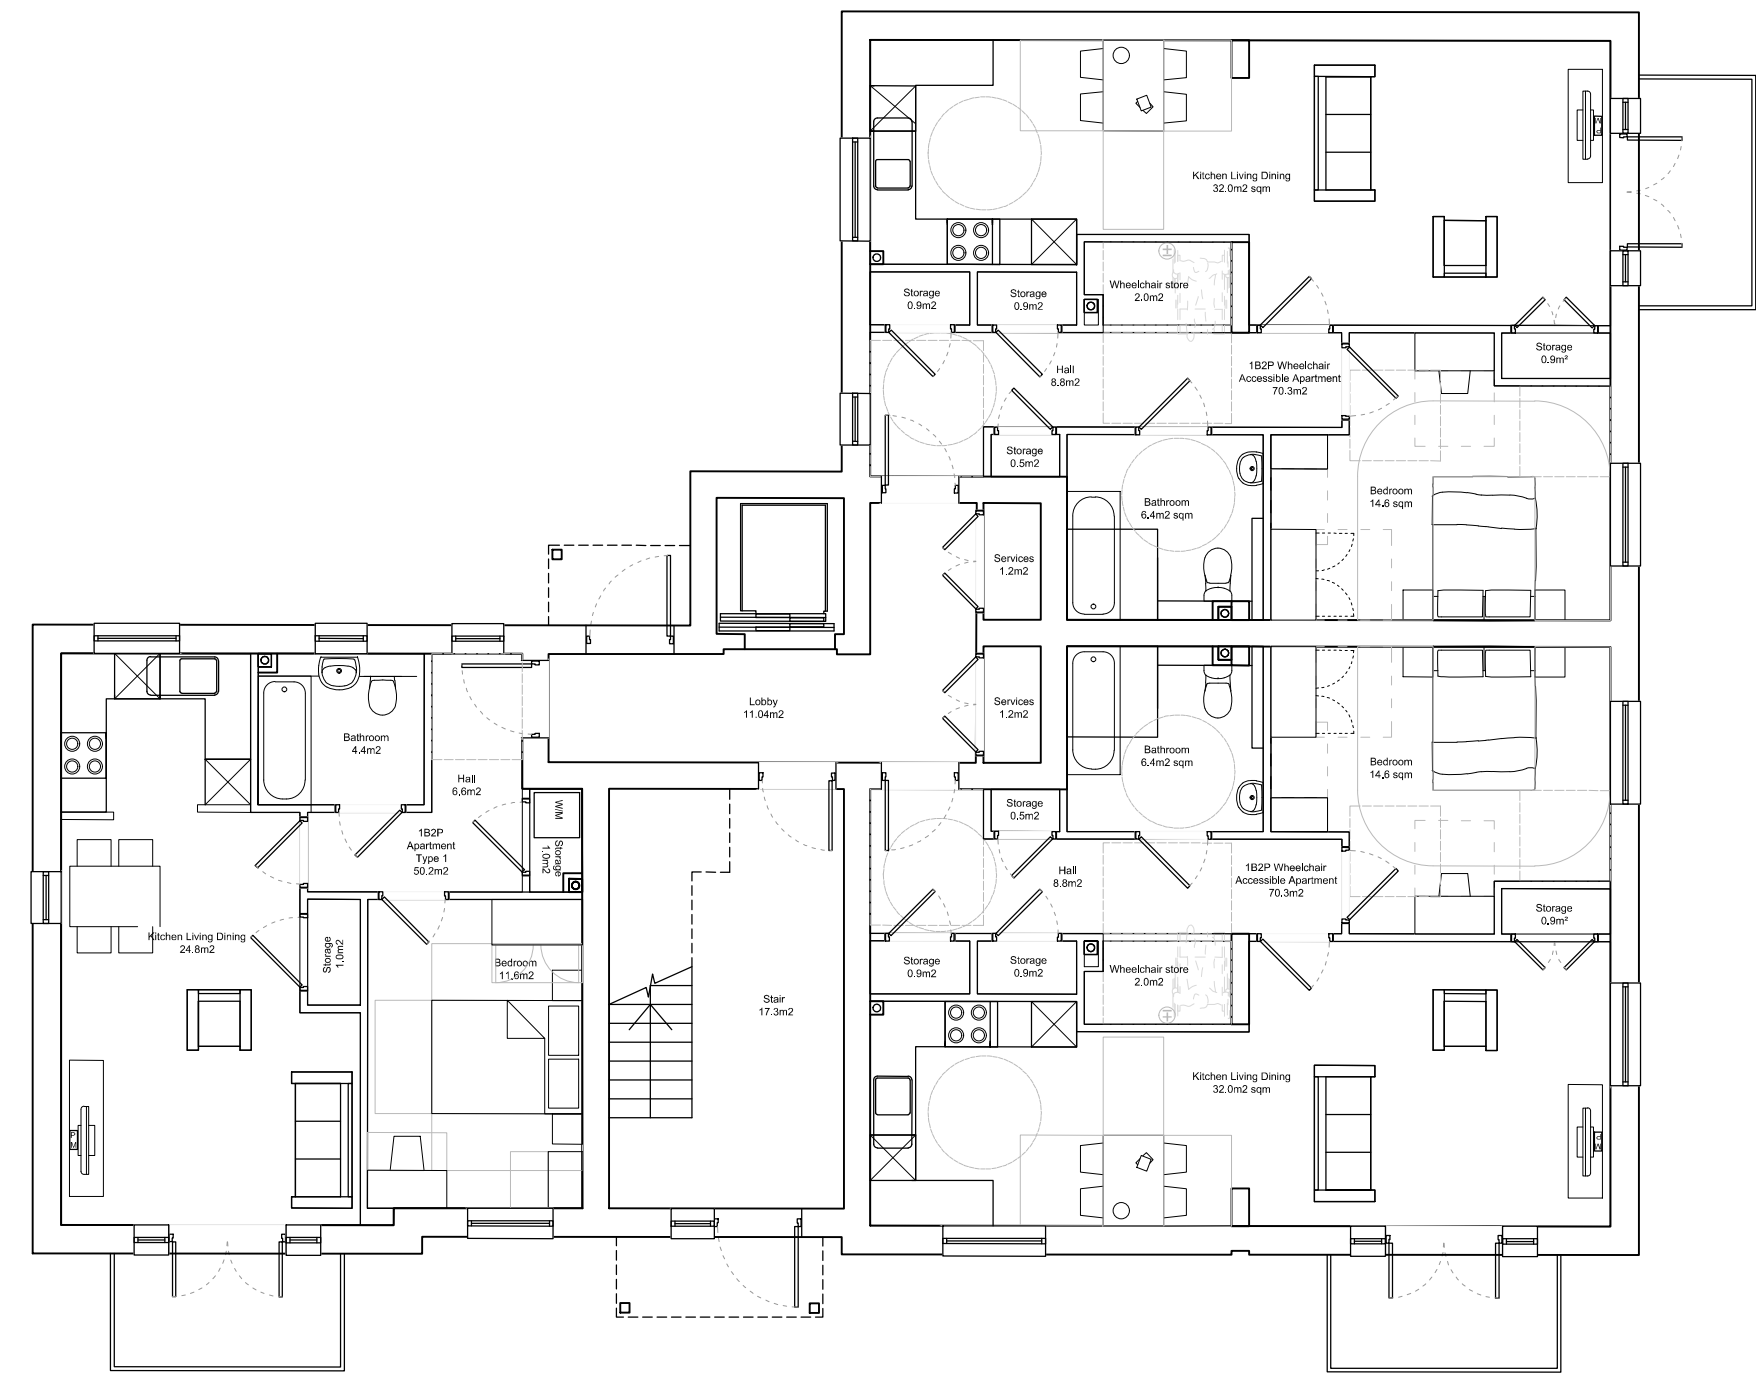

Ground Floor Plan

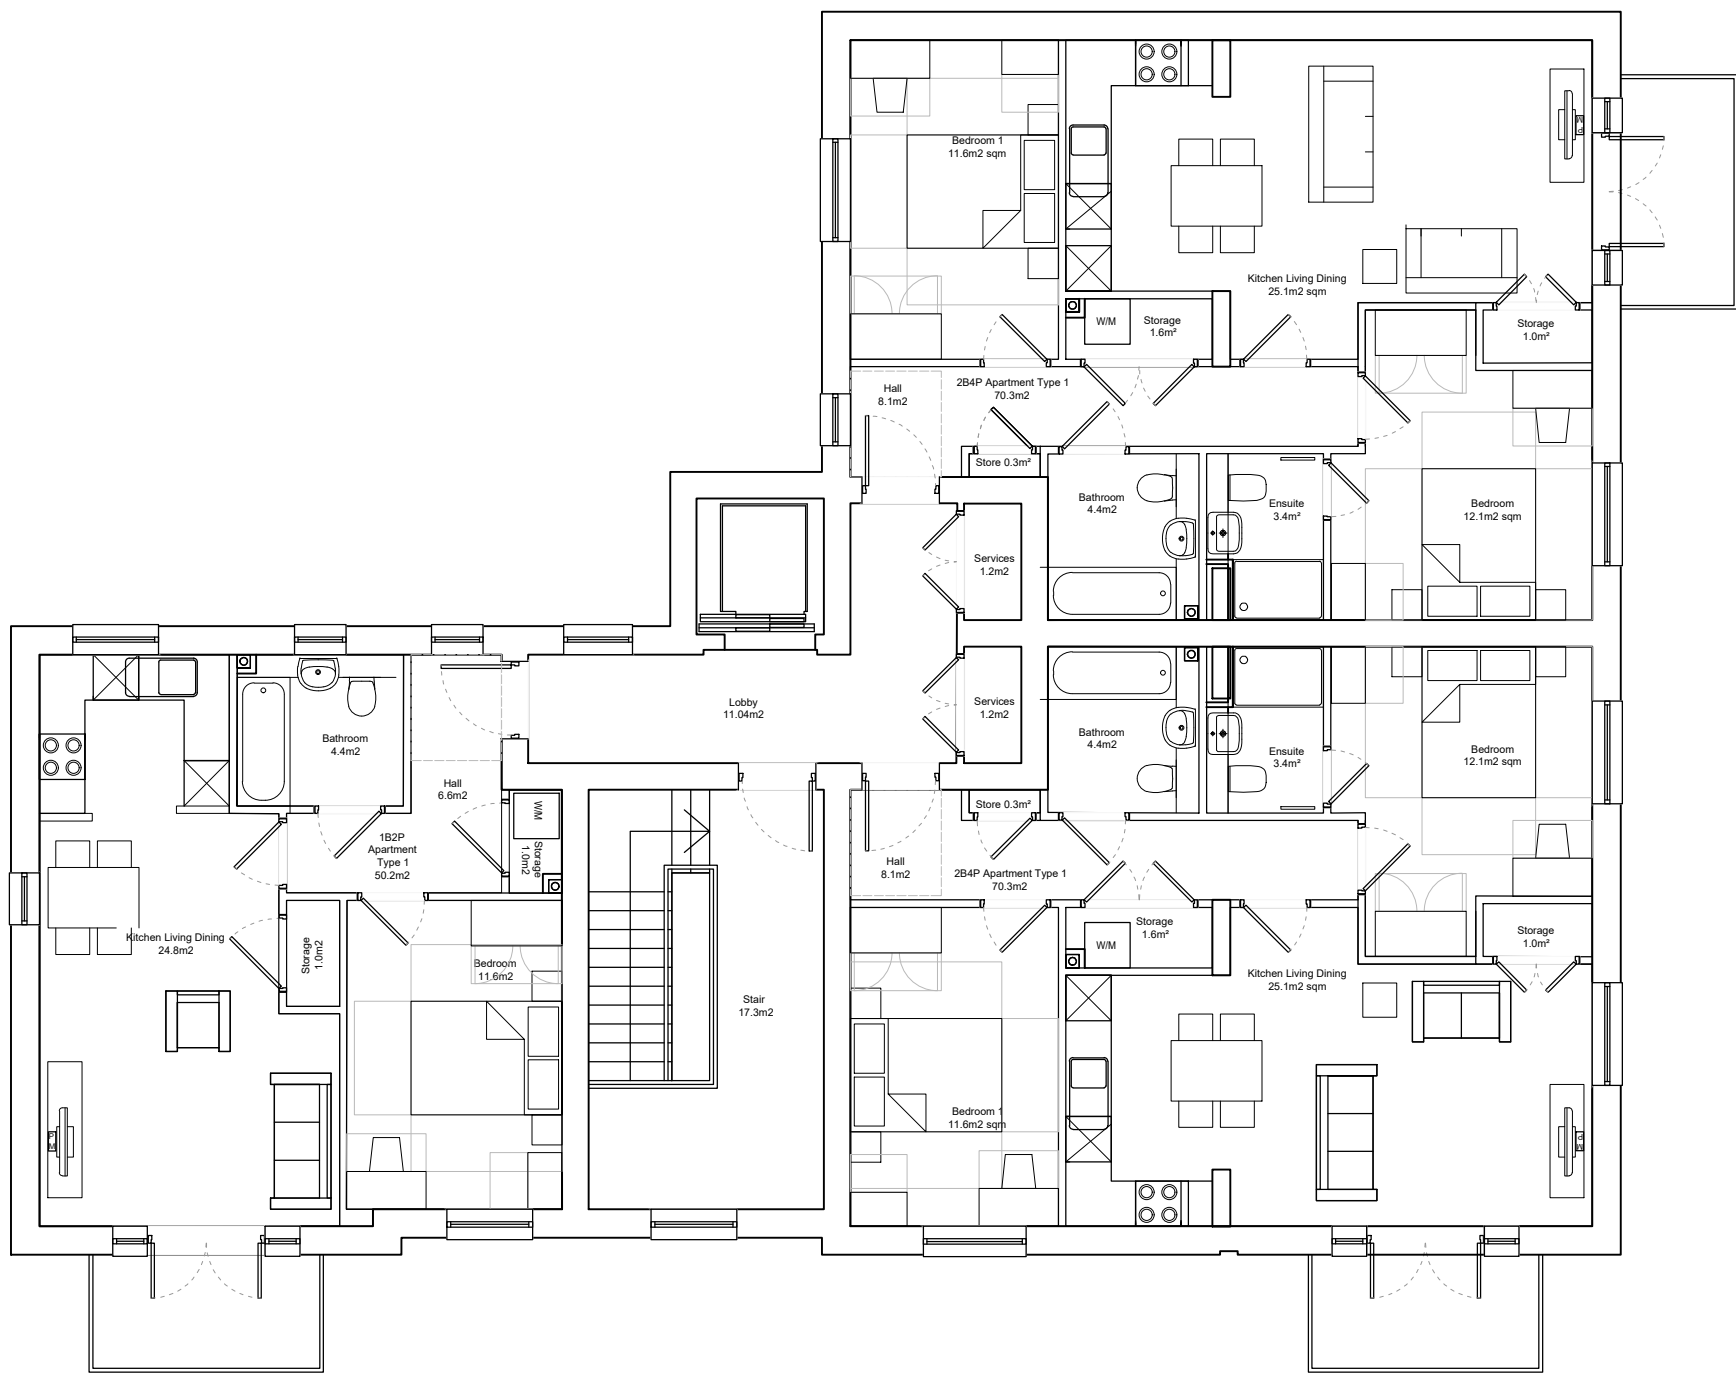


Second Floor Plan

APARTMENT BLOCK PLANS

Apartment Types	1B2P / 1B2PWC / 2B4P
Format	Apartments
Tenure	Private Sale
NIA (sqm)	50.2 / 70.3 / 70.3
NIA (sqft)	540 / 757 / 757
NDSS Min (sqm)	50 / n/a / 70
Storage (sqm)	2.0 / 2.3 / 2.9
NDSS Min Storage	1.5 / n/a / 2.0
Part M Category	1B2P: M4(2) 2B4PWC: M4(3) 2B4P: M4(2)
Plots	1B2P: 58, 61, 64 2B4PWC: 59, 60 2B4P: 62, 63, 65, 66

Key Plan - Dwelling Location

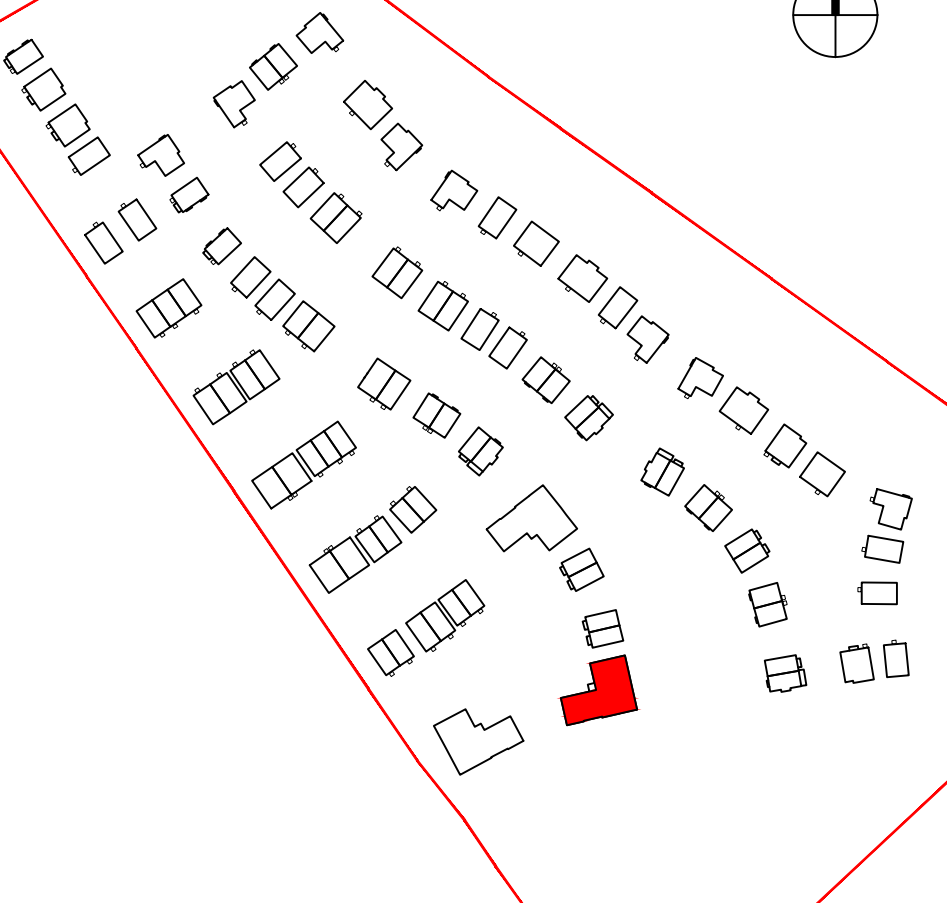

Notes/Legend

Rev	Date	Drawn	Description
A	08.08.25	JPA	Initial Issue Pre-Planning Pack to Foundation
A	24.11.25	JPA	Graphic corrections to kitchens and bathrooms

Notes:
Do not scale from drawings unless by agreement with HTA. Use figured dimensions only. Check all dimensions on site prior to commencing the works. Drawing to be read in conjunction with other relevant consultant information.

Legend


This drawing is the copyright of HTA Design LLP and must not be copied or reproduced in part, or in whole, without the express permission of HTA Design LLP. Drawing to be read in conjunction with specification.

Private Apartment Block Plans HTA-A_DR_2200

drawing title
David Wilson Homes
client / project LG3 Letchworth Garden City

drawing number
1:100
scale @ A1

revision
A
project number
BAR-LGC-100JPA
originated by

 

FOR PLANNING
status

HTA Design LLP
www.hta.co.uk
London | Edinburgh | Manchester | Bristol

