



03 Side Elevation 2  
Scale 1:100@A1 (1:200@A3)



04 Rear Elevation  
Scale 1:100@A1 (1:200@A3)



01 Front Elevation  
Scale 1:100@A1 (1:200@A3)




02 Side Elevation 1  
Scale 1:100@A1 (1:200@A3)

## APARTMENT BLOCK PLANS

|                  |                                                            |
|------------------|------------------------------------------------------------|
| Apartment Types  | 1B2P / 1B2PWC / 2B4P                                       |
| Format           | Apartments                                                 |
| Tenure           | Private Sale                                               |
| NIA (sqm)        | 50.2 / 70.3 / 70.3                                         |
| NIA (sqft)       | 540 / 757 / 757                                            |
| NDSS Min (sqm)   | 50 / n/a / 70                                              |
| Storage (sqm)    | 2.0 / 2.3 / 2.9                                            |
| NDSS Min Storage | 1.5 / n/a / 2.0                                            |
| Part M Category  | 1B2P: M4(2)<br>2B4PWC: M4(3)<br>2B4P: M4(2)                |
| Plots            | 1B2P: 58, 61, 64<br>2B4PWC: 59, 60<br>2B4P: 62, 63, 65, 66 |

### Key Plan - Dwelling Location

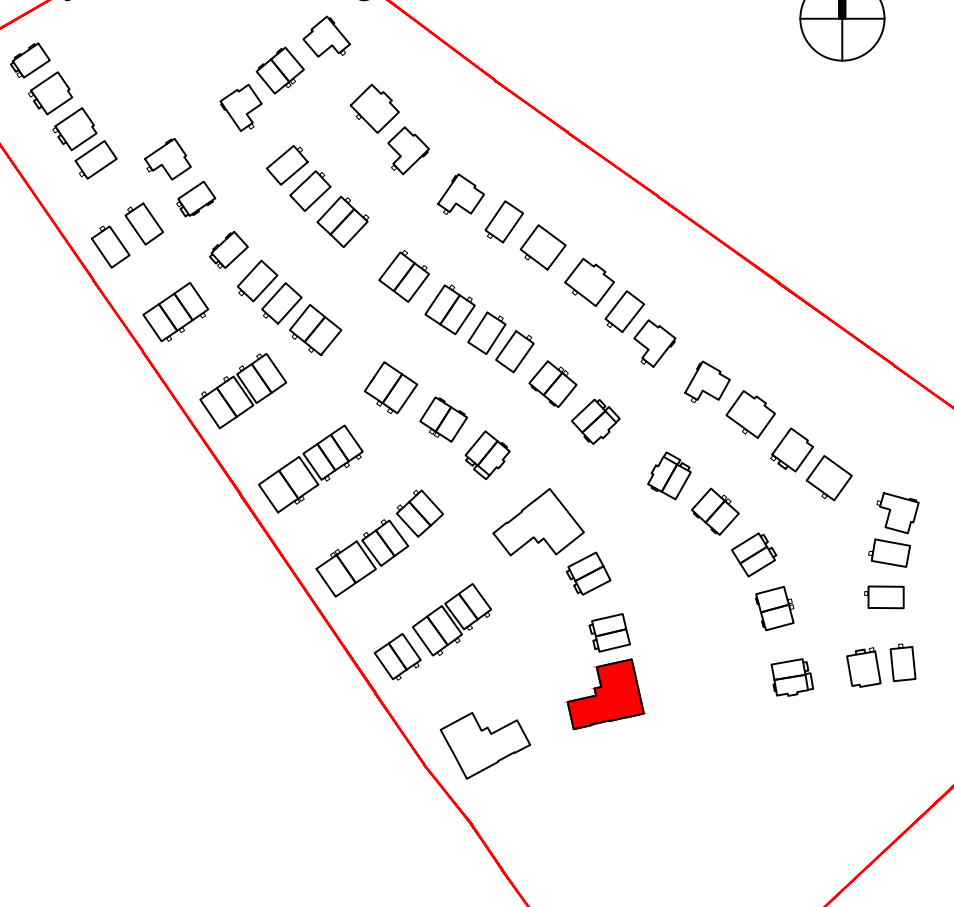


### Notes/Legend

| Rev | Date     | Drawn | Description   | Notes                                                                           | Legend |
|-----|----------|-------|---|---------------------------------------------------------------------------------|--------|
| A   | 08.08.25 | JPA   | Initial Issue Pre-Planning Pack to Foundation                                                                            | Do not scale from drawings unless by agreement with HTA. Use figured dimensions |        |
| A   | 31.10.25 | SAE   | Minor updates following review by LGCH/ Plan Coordination                                                                | only. Check all dimensions on site prior to commencing the works. Drawing to be |        |
| B   | 24.11.25 | JPA   | Window colour changed following LGCH/ review, brick bond read in conjunction with other relevant consultant information. | updated, ground floor hall window added                                         |        |

This drawing is the copyright of HTA Design LLP and must not be copied or reproduced in part, or in whole, without the express permission of HTA Design LLP. Drawing to be read in conjunction with specification.

## Private Apartment Elevations HTA-A\_DR\_2203

|                                                  |                                |               |
|--------------------------------------------------|--------------------------------|---------------|
| drawing title                                    | drawing number                 | revision      |
| David Wilson Homes<br>LG3 Letchworth Garden City | 1:100 @ A1<br>Scale 1:200 @ A3 | B             |
| client / project                                 | project number                 | originated by |
|                                                  | BAR-LGC-001SAE                 | h6            |

 

FOR PLANNING

