



MINSMERE PLANS


House Type	5B10P
Format	Detached
Tenure	Private
NIA (sqm)	231.4
NIA (sqft)	2491
NDSS Min (sqm)	NA
Storage (sqm)	3.5
NDSS Min Storage	NA
Part M Category	M4(2)
Plots	80(h), 90(h), 104

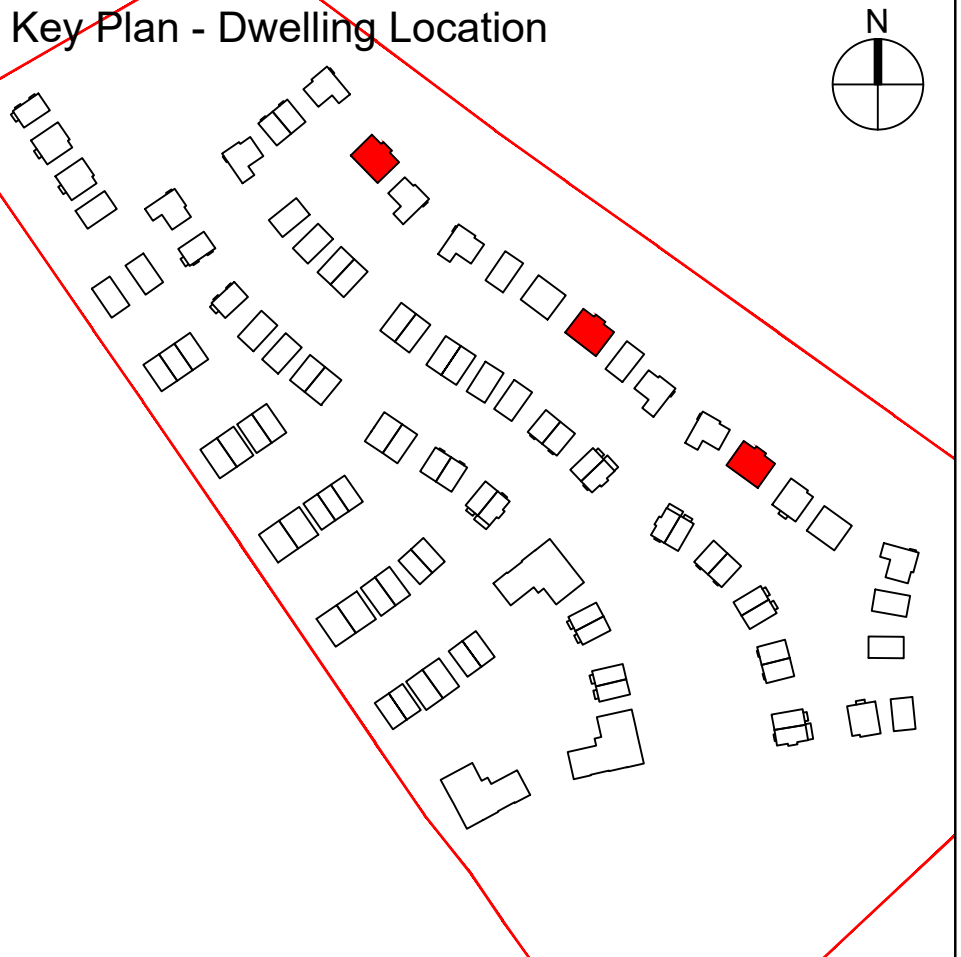


Notes/Legend

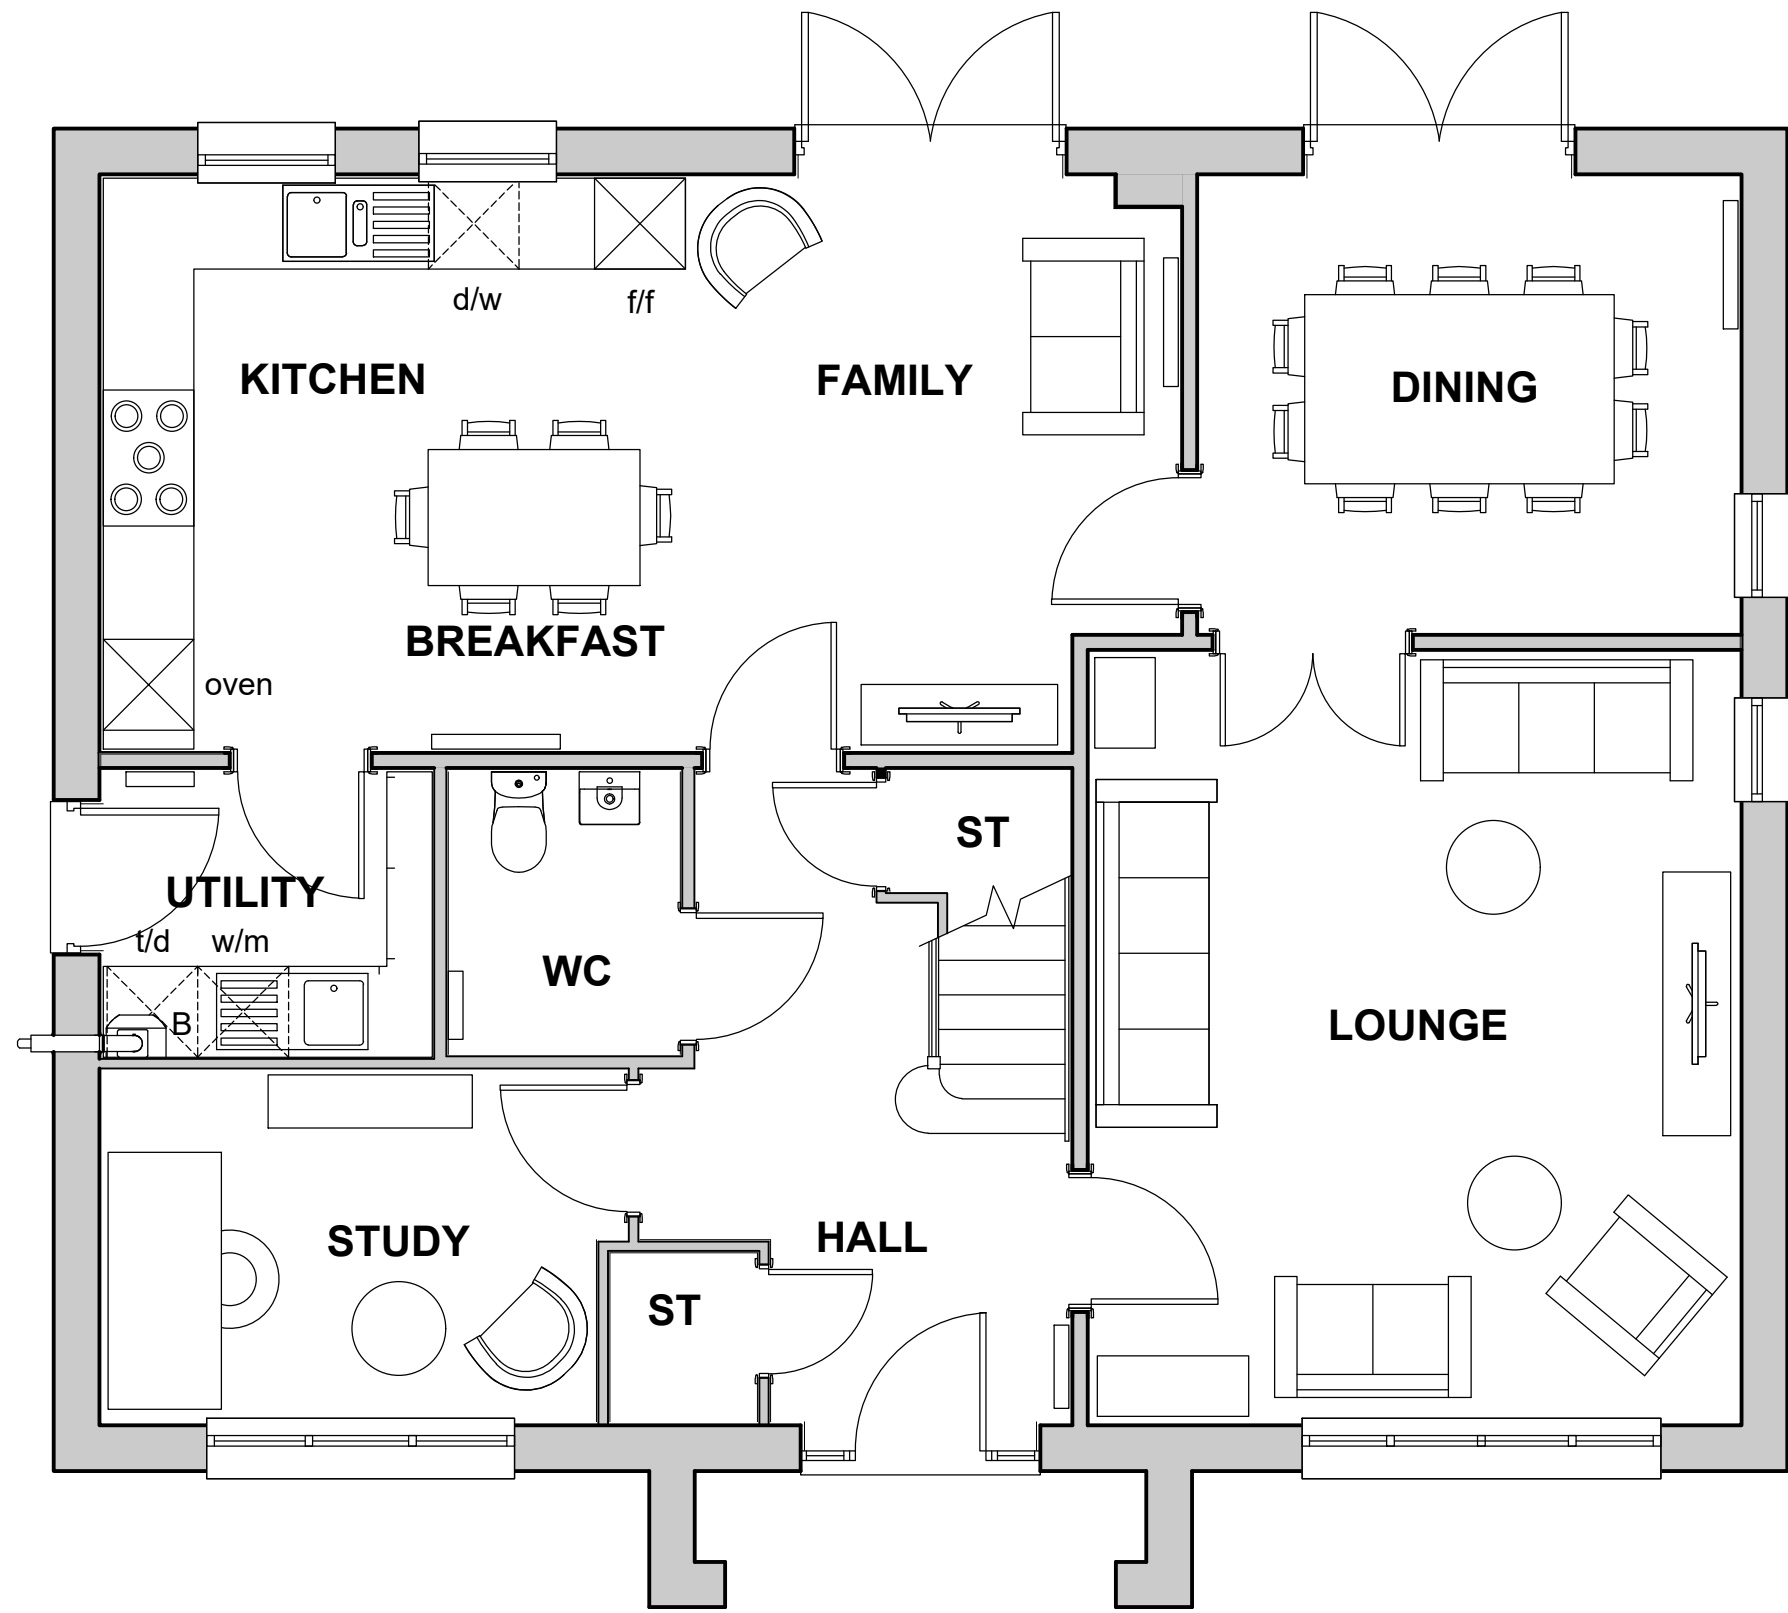


01 Ground Floor Plan
Scale 1:50@A1 (1:100@A3)

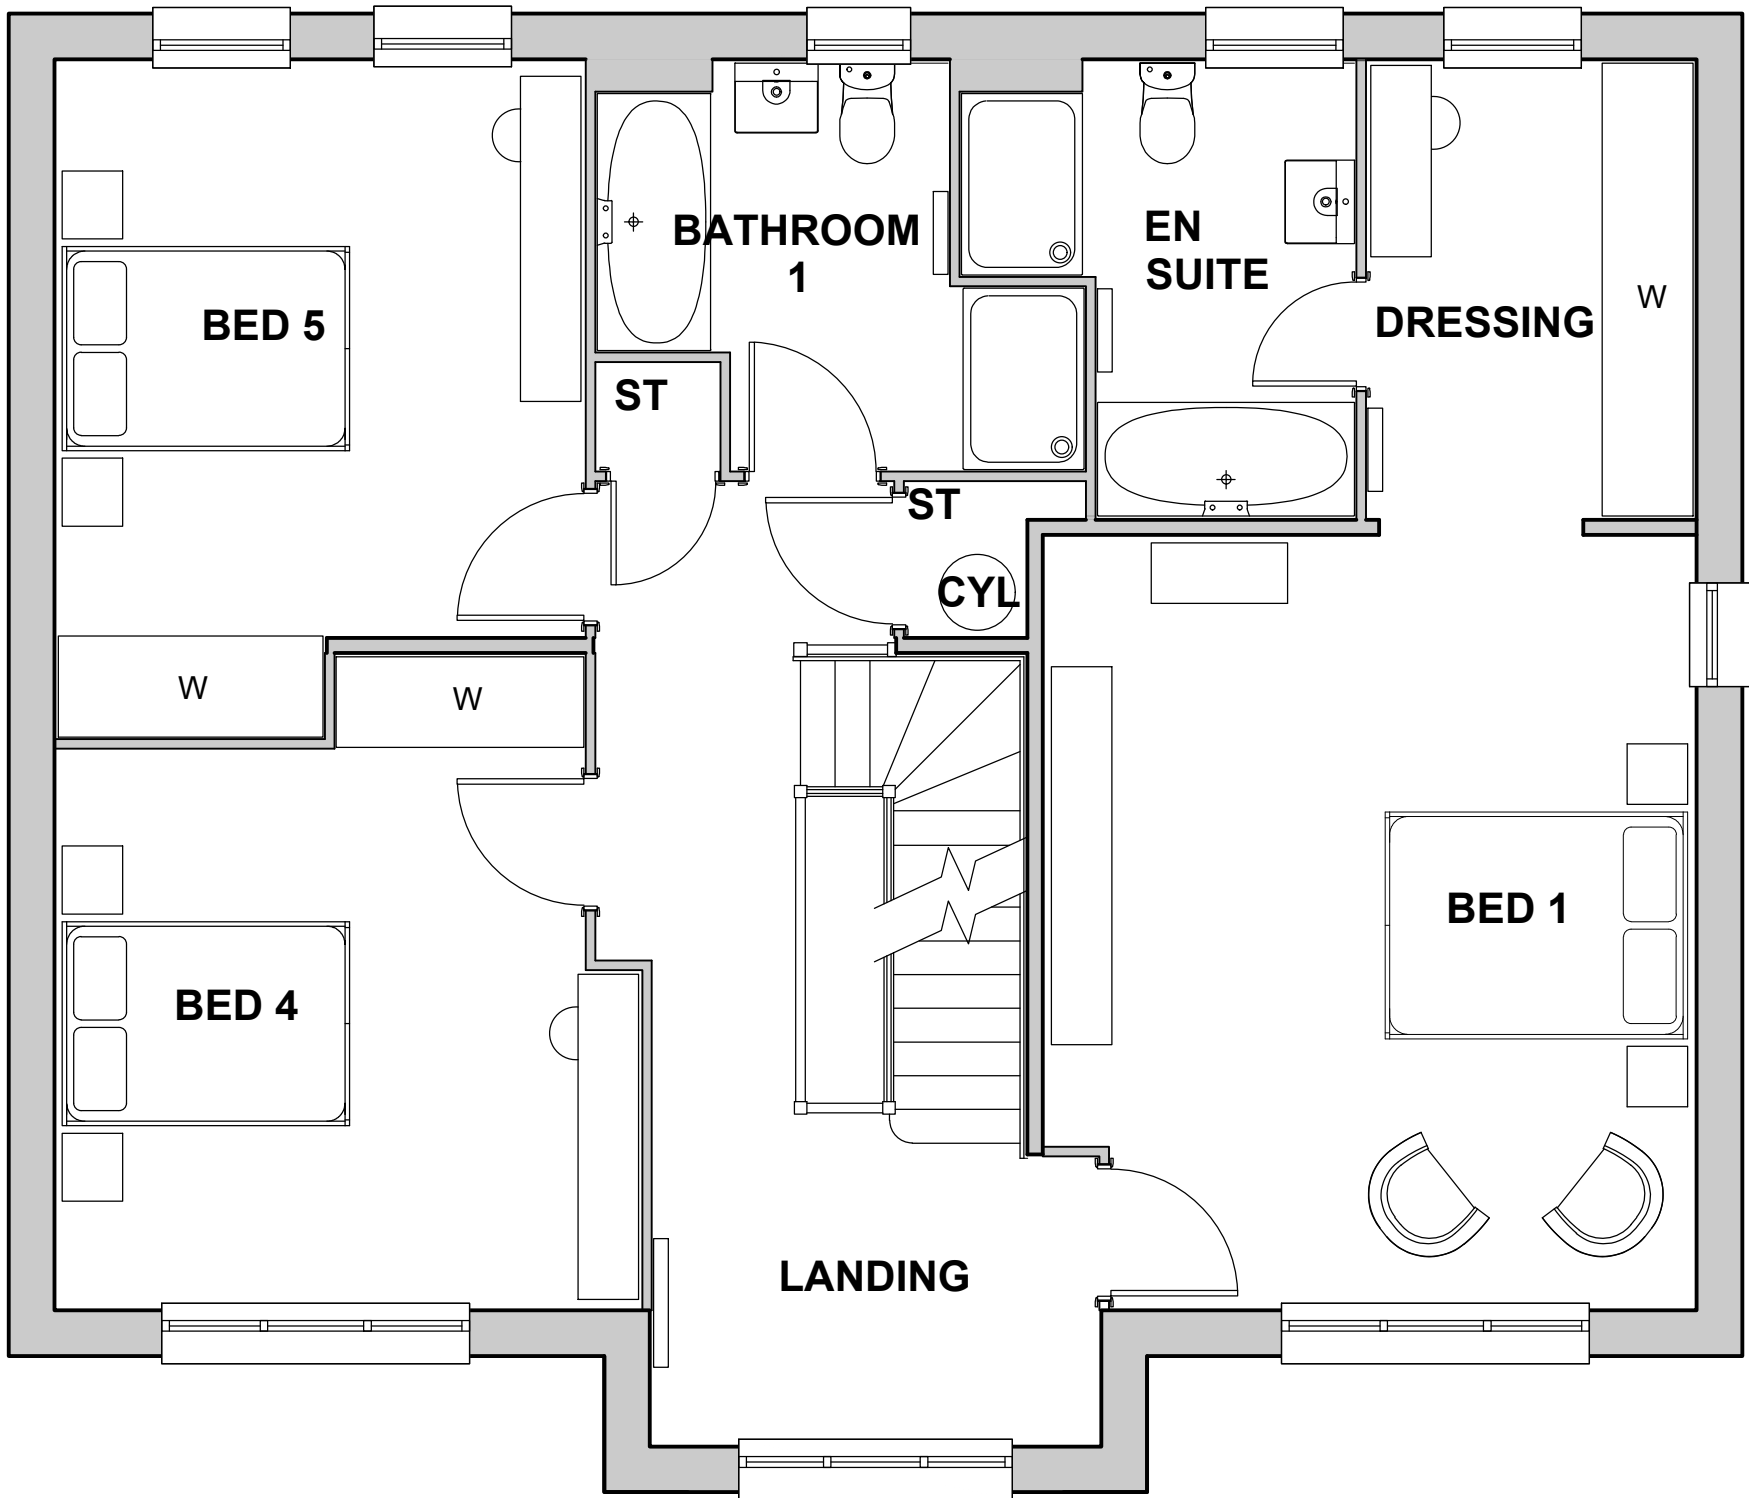

02 First Floor Plan
Scale 1:50@A1 (1:100@A3)

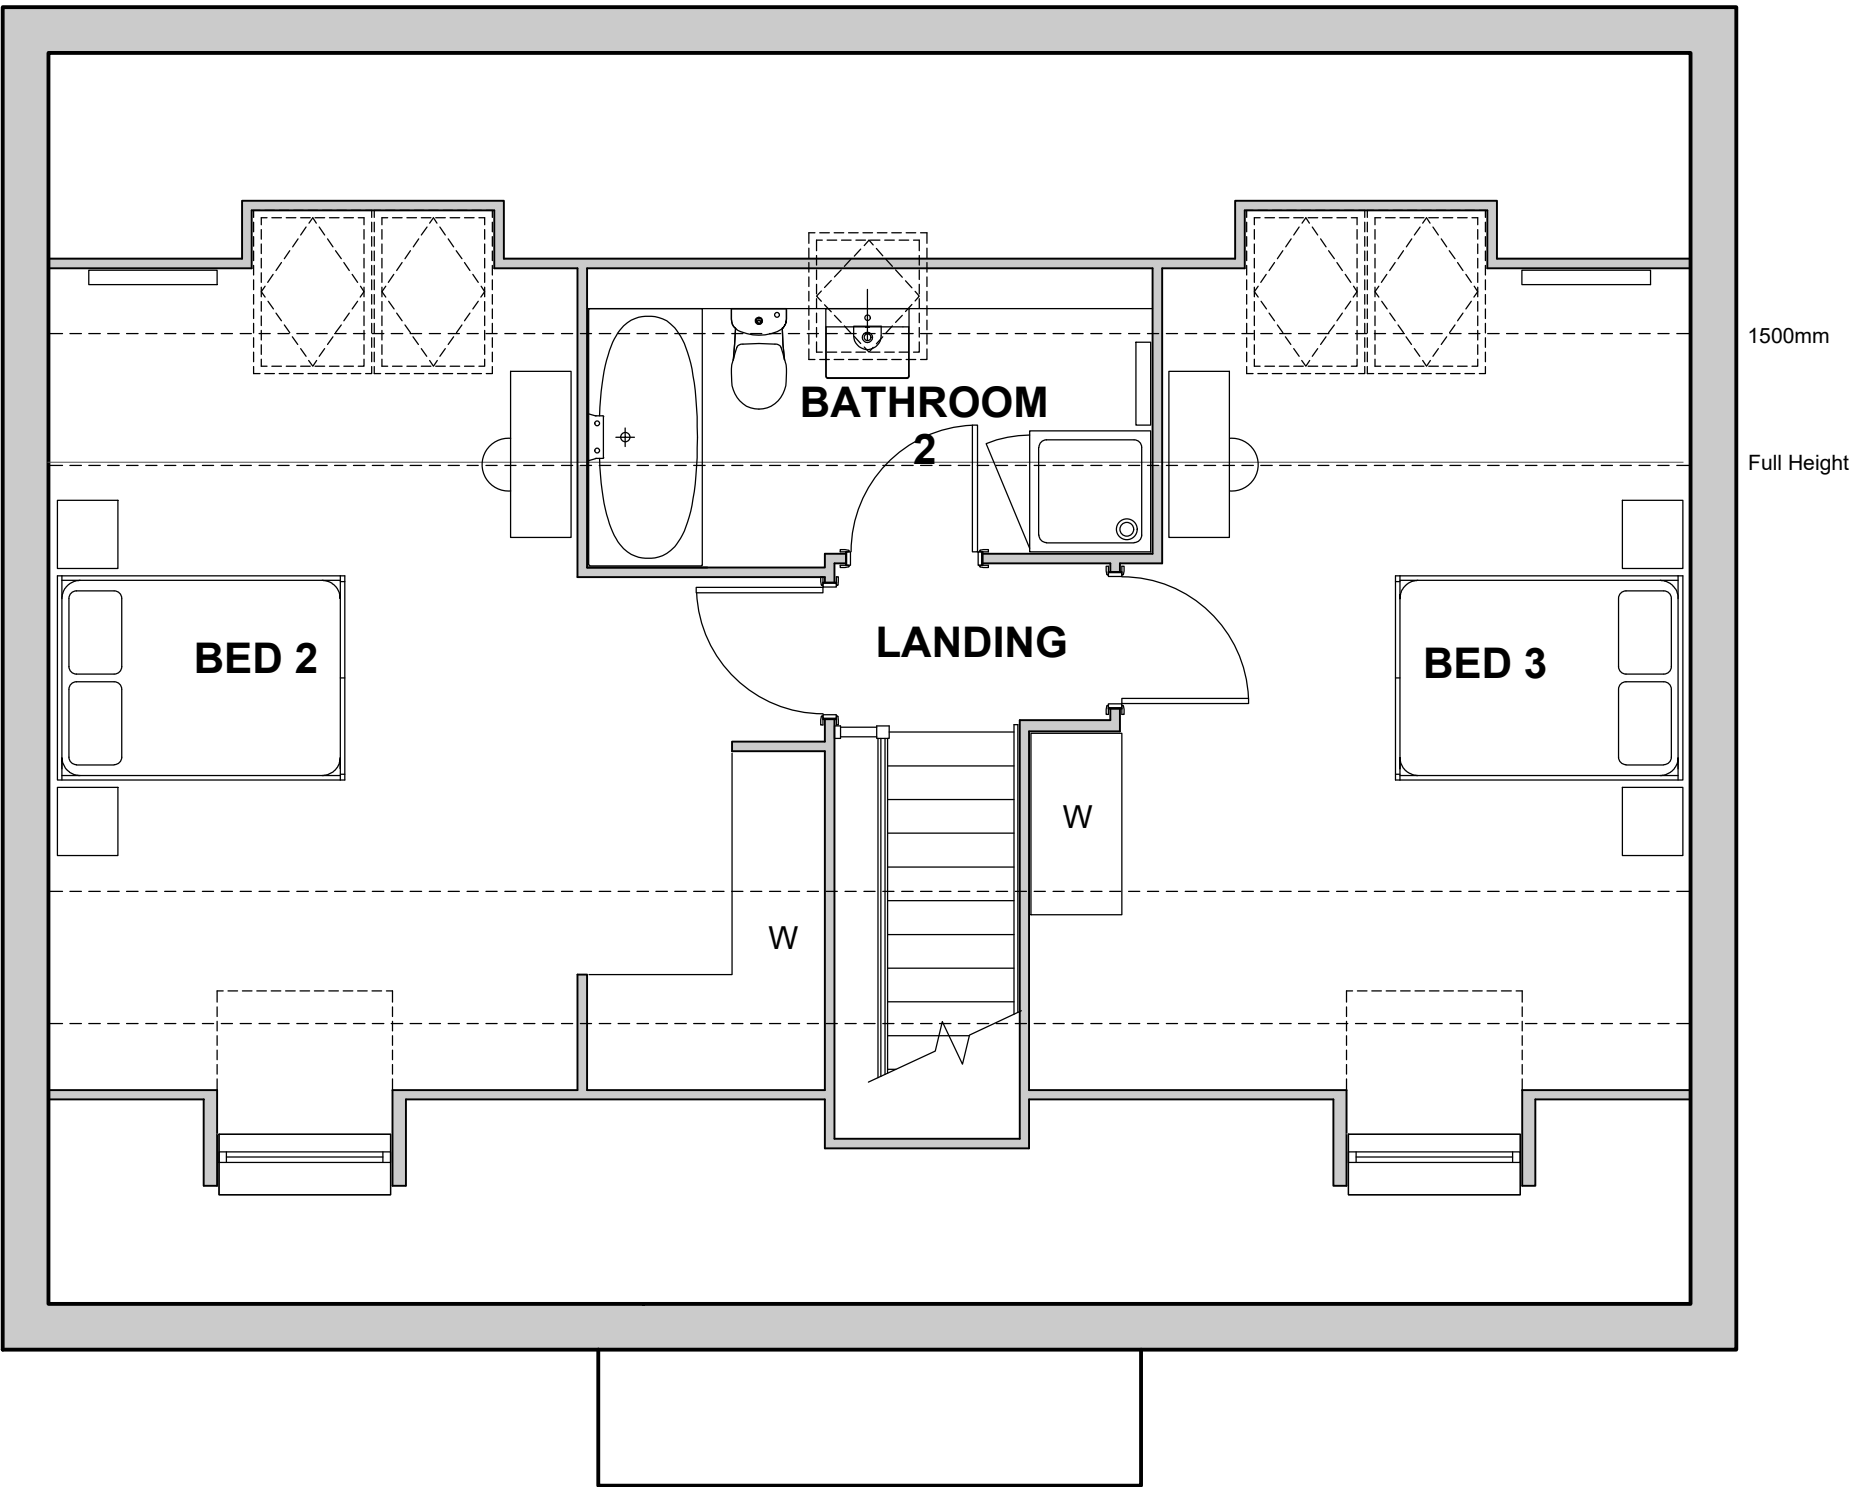

03 Second Floor Plan
Scale 1:50@A1 (1:100@A3)

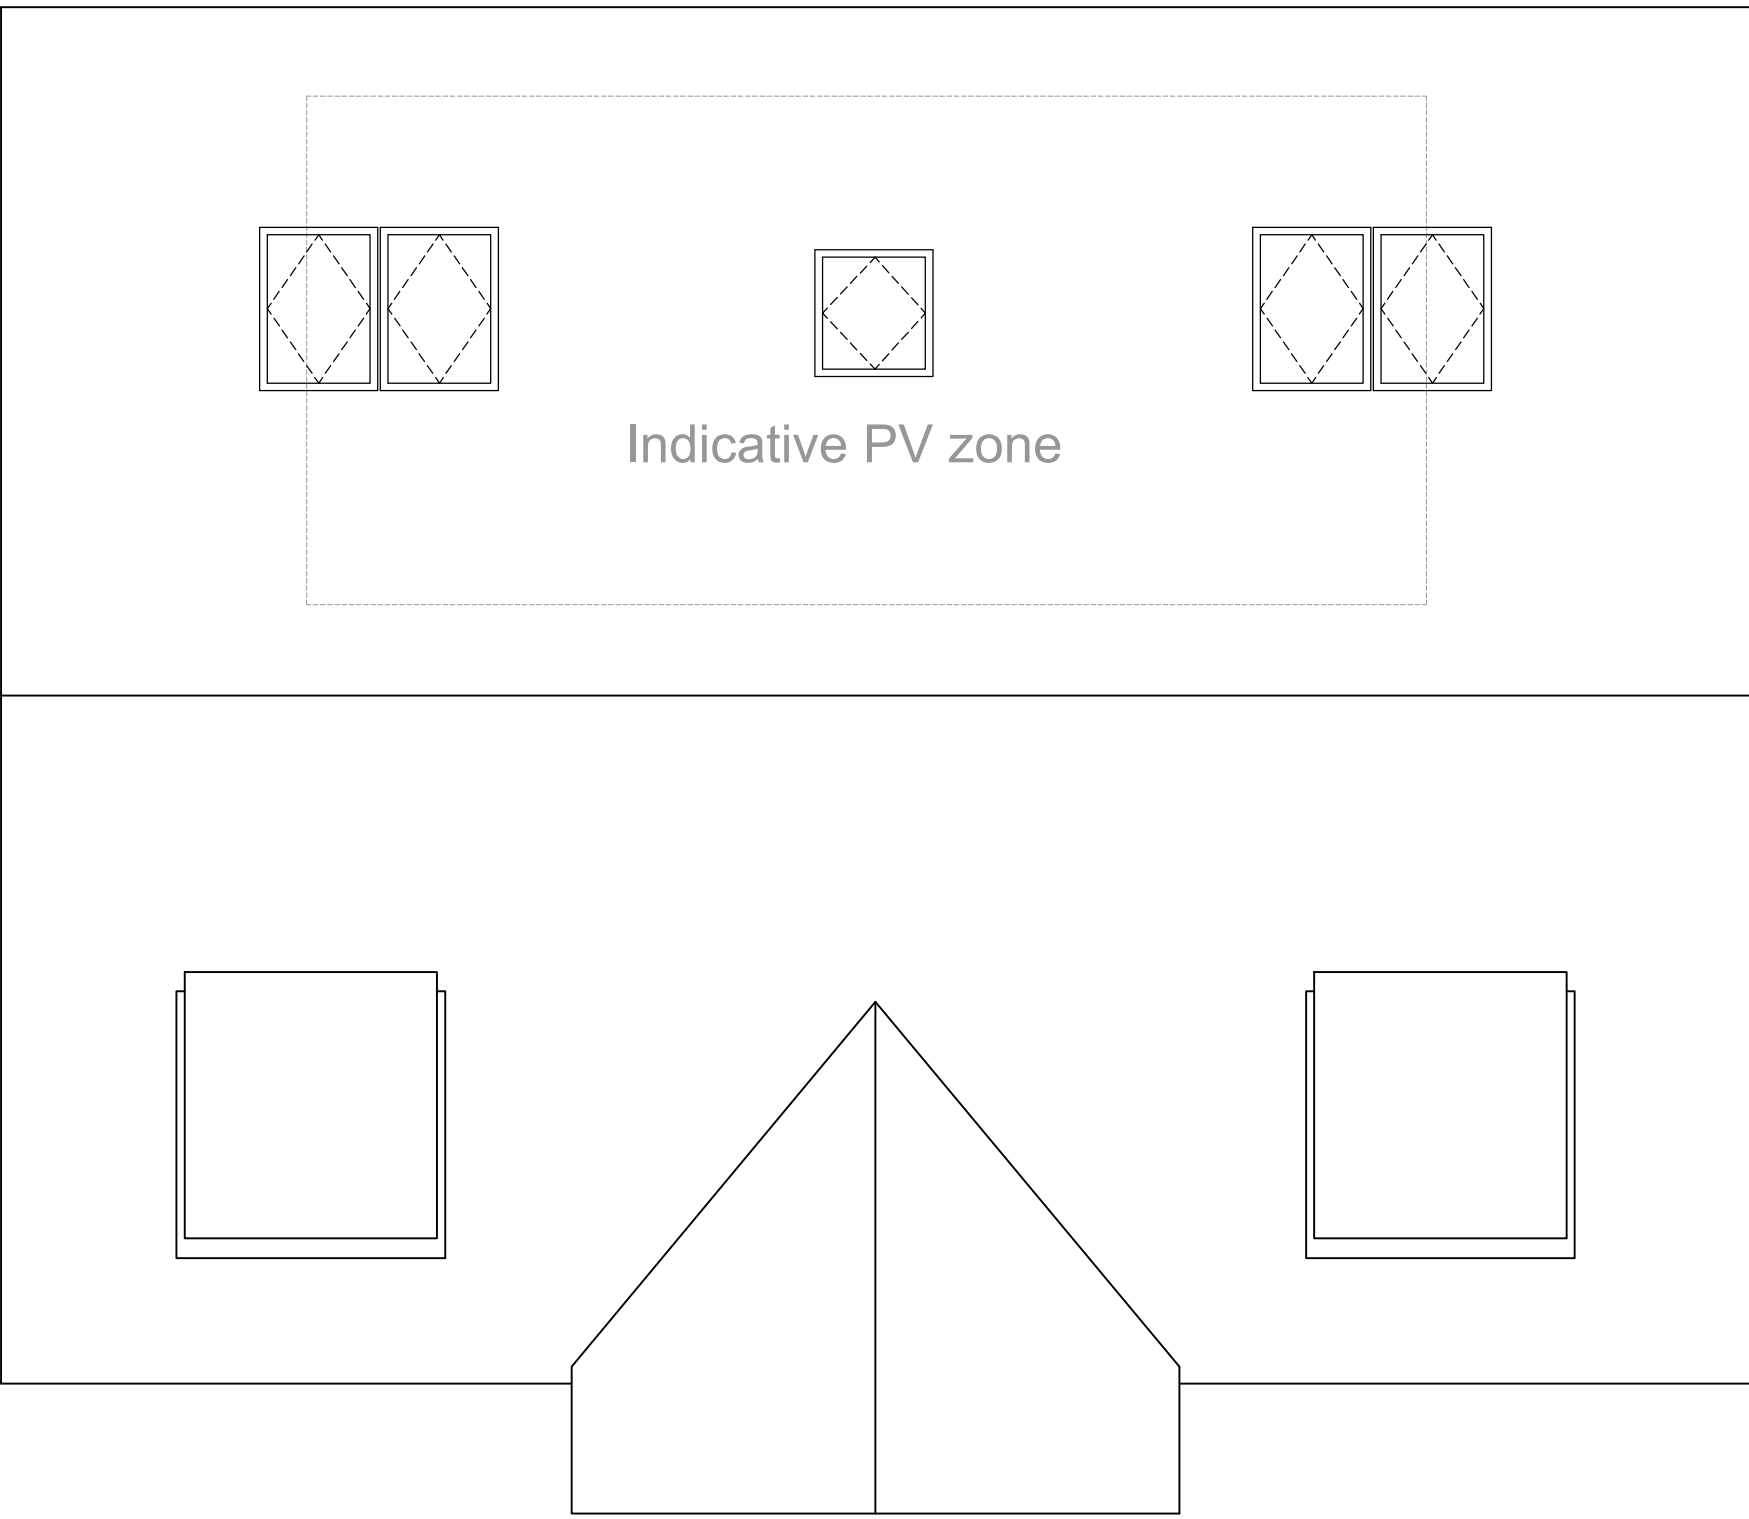

03 Roof Plan
Scale 1:50@A1 (1:100@A3)