



COTTAGE FLATS PLANS

House Type	1B2P
Format	Cottage Flat
Tenure	Affordable
NIA (sqm)	50.7 / 57.2
NIA (sqft)	545 / 616
NDSS Min (sqm)	50
Storage (sqm)	2.42
NDSS Min Storage	1.5
Part M Category	M4(2)/M4(1)
Plots	26, 27


Key Plan - Dwelling Location

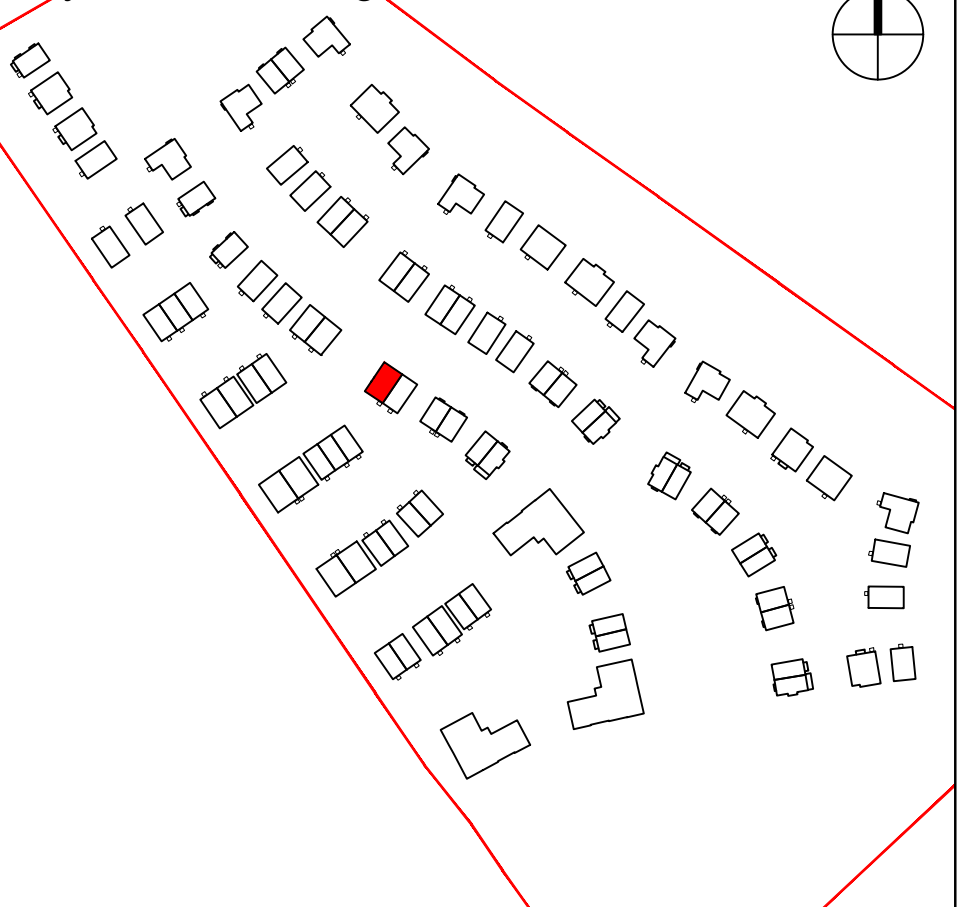


Notes/Legend

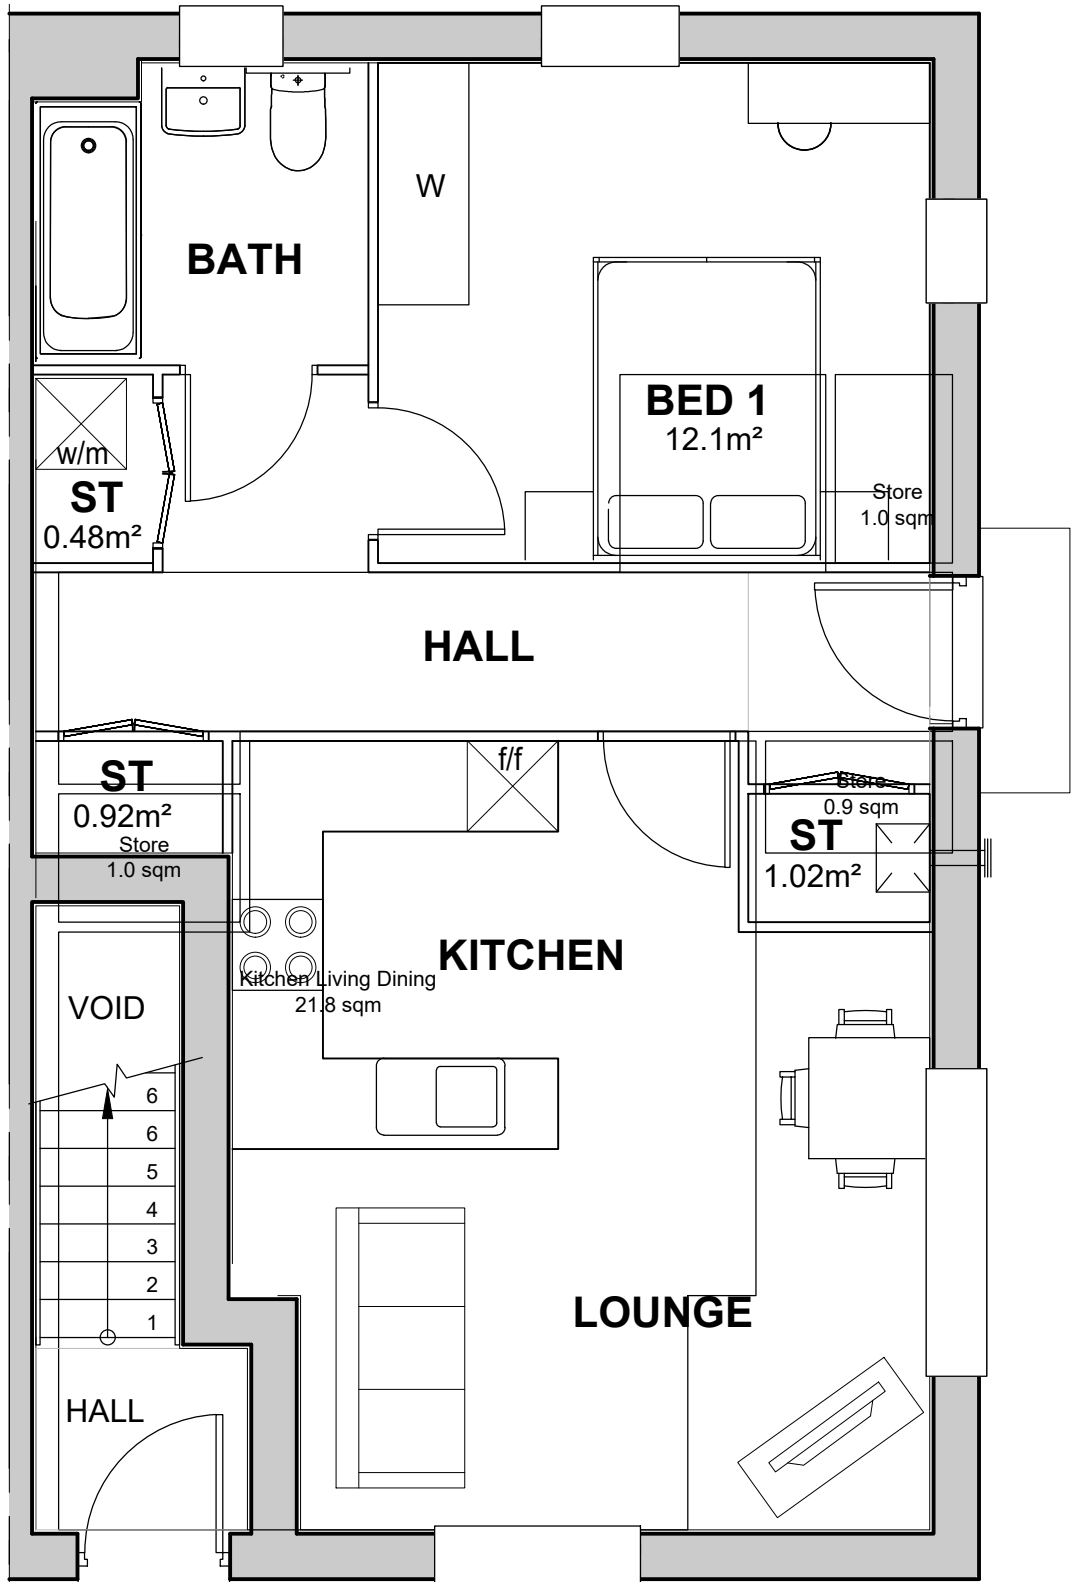

01 Ground Floor Plan
Scale 1:50@A1 (1:100@A3)

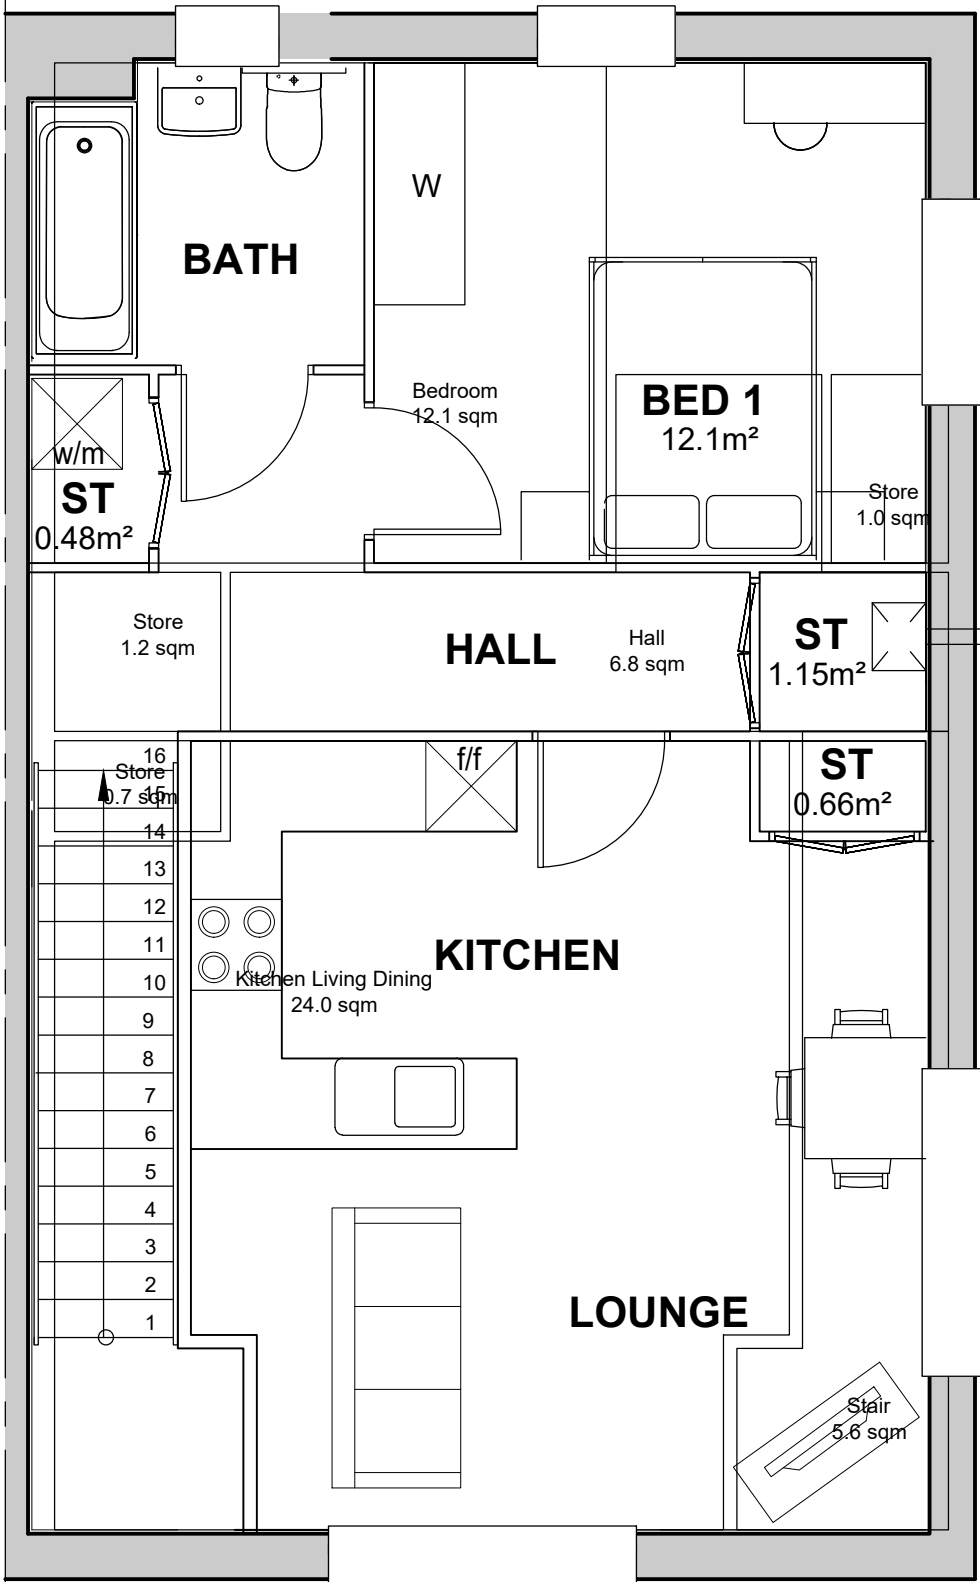

02 First Floor Plan
Scale 1:50@A1 (1:100@A3)

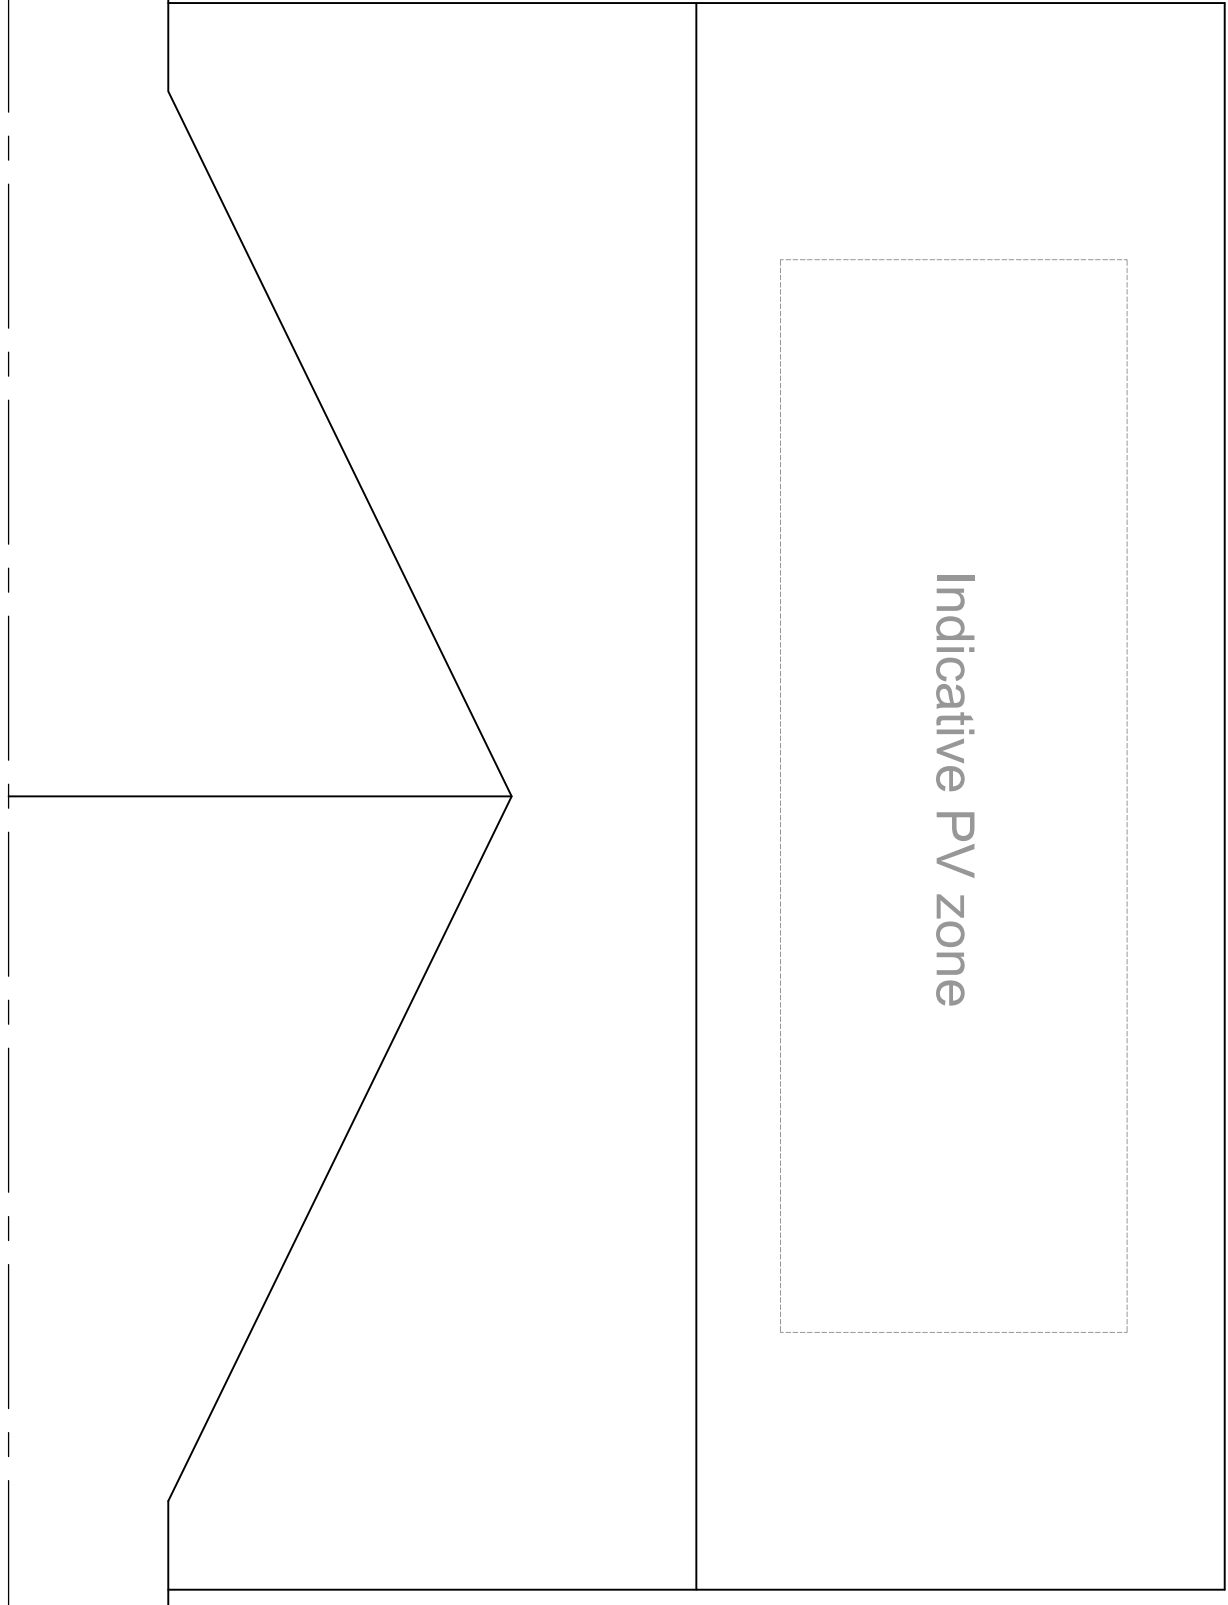

04 Roof Plan
Scale 1:50@A1 (1:100@A3)

