



CONWY PLANS


House Type	4B6P
Format	Detached
Tenure	Private
NIA (sqm)	138.8
NIA (sqft)	1494
NDSS Min (sqm)	93
Storage (sqm)	3.1
NDSS Min Storage	2.5
Part M Category	M4(2)
Plots	5(h), 76, 79, 81, 87(h), 92, 103(h), 107(h)

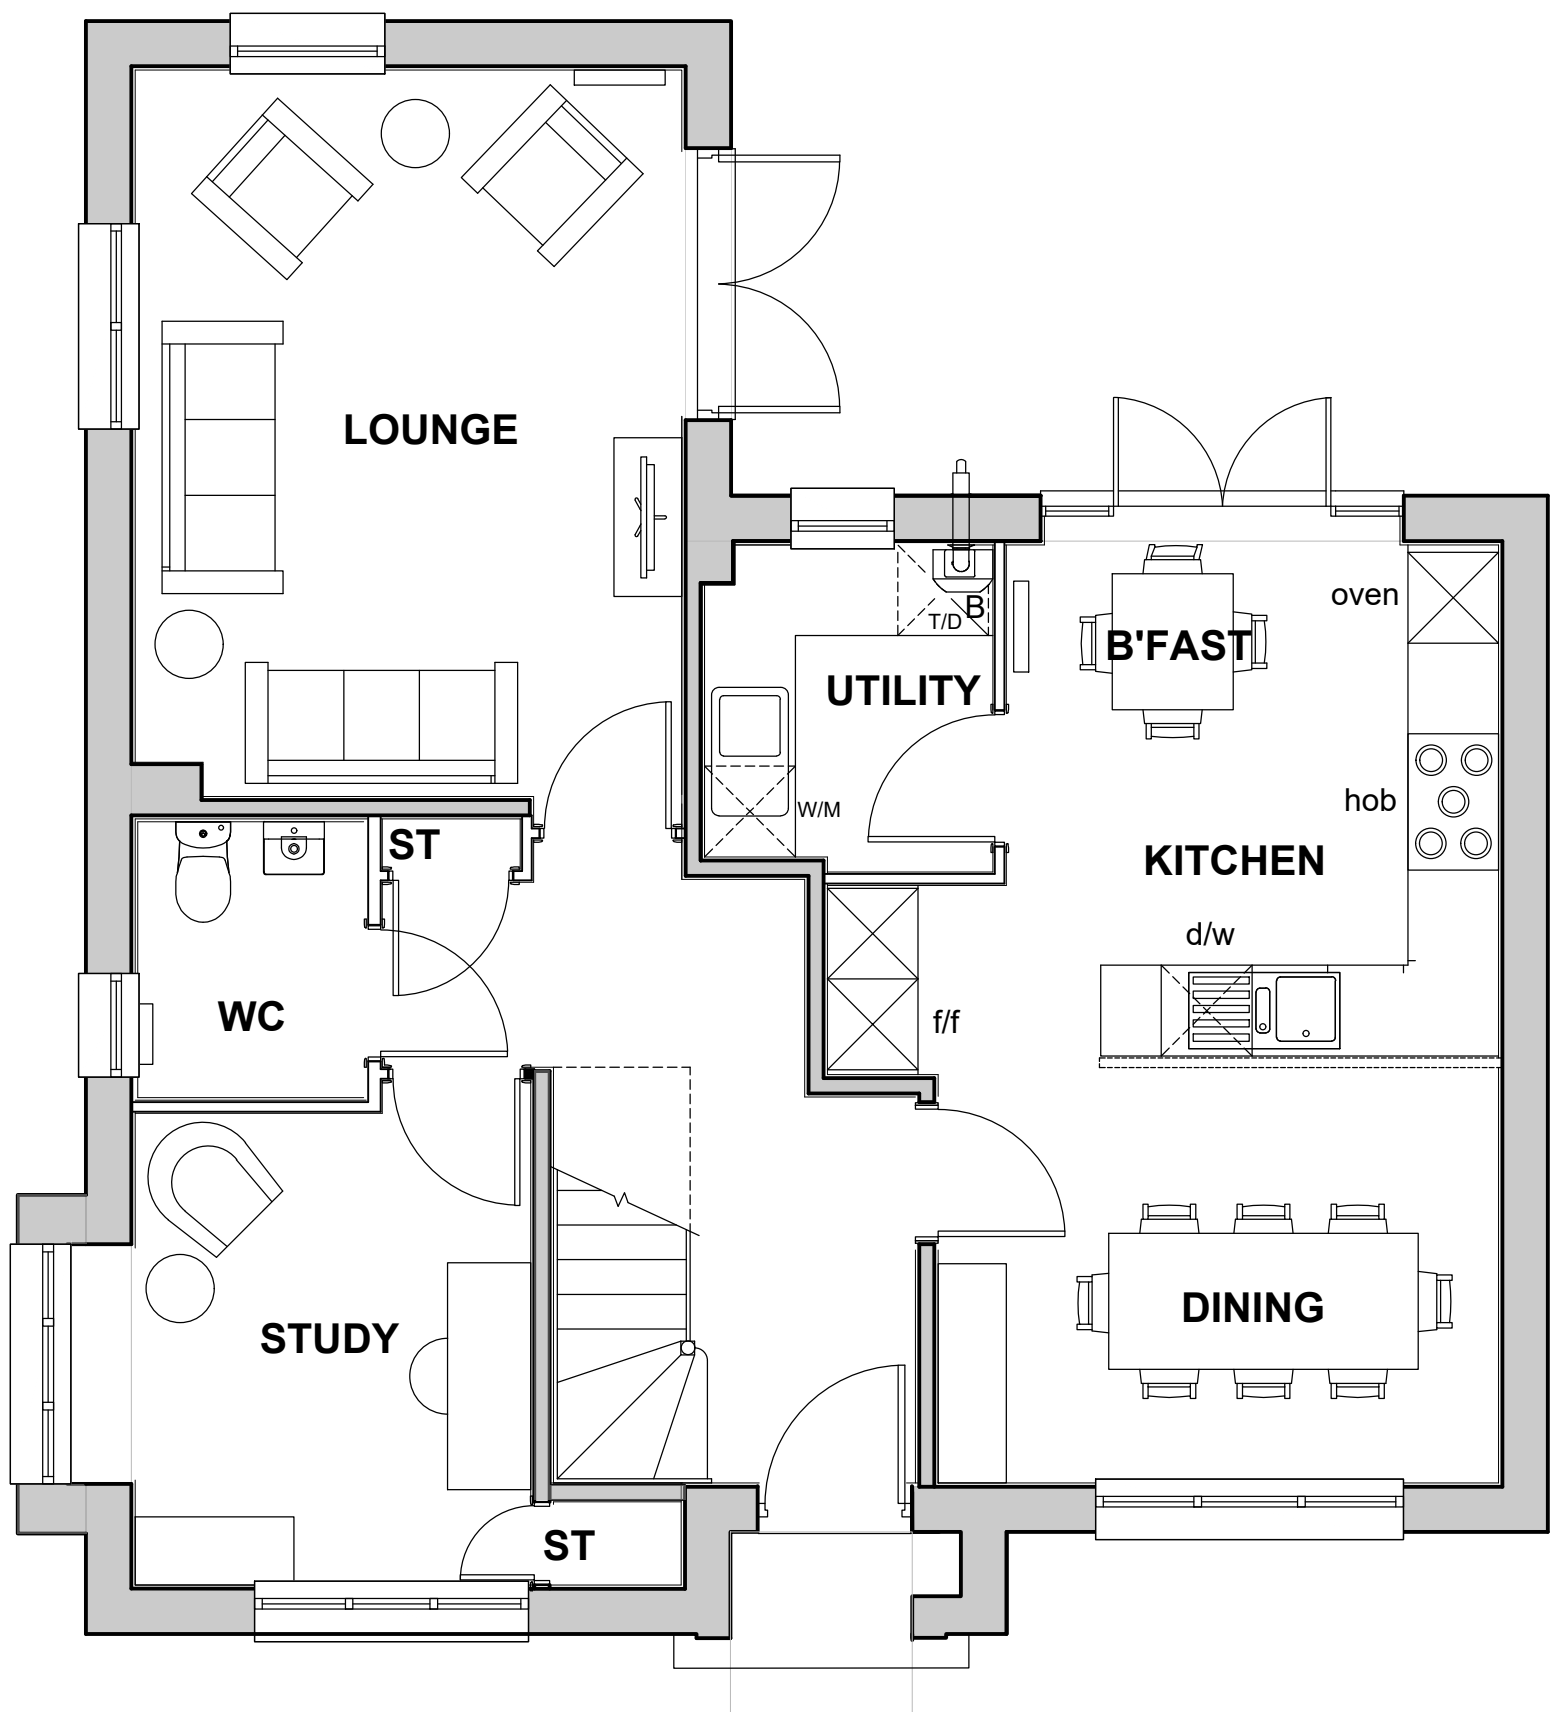


01 Ground Floor Plan
Scale 1:50@A1 (1:100@A3)

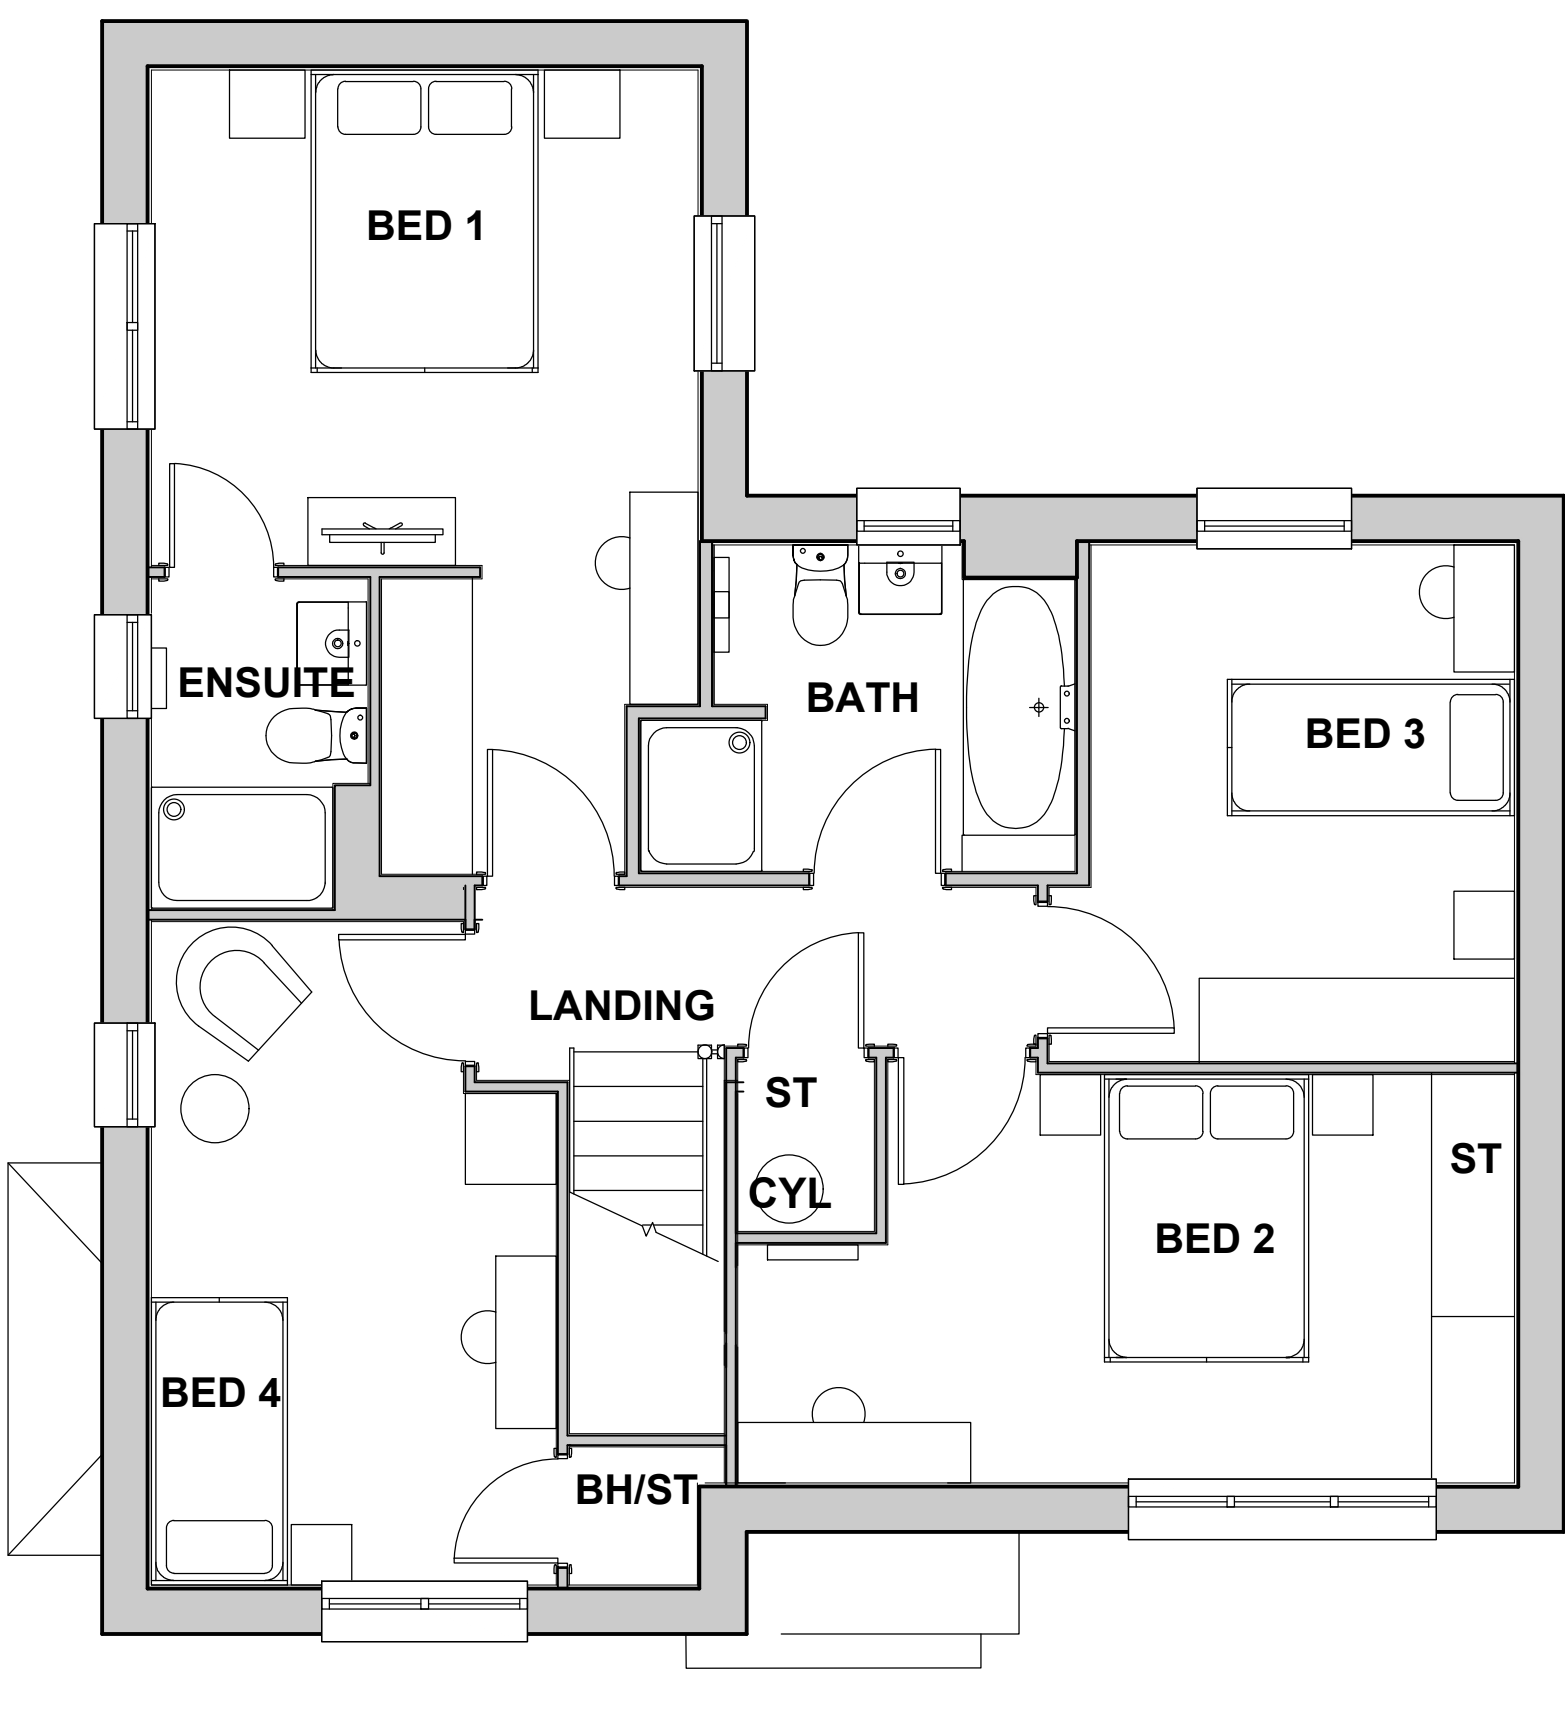

02 First Floor Plan
Scale 1:50@A1 (1:100@A3)

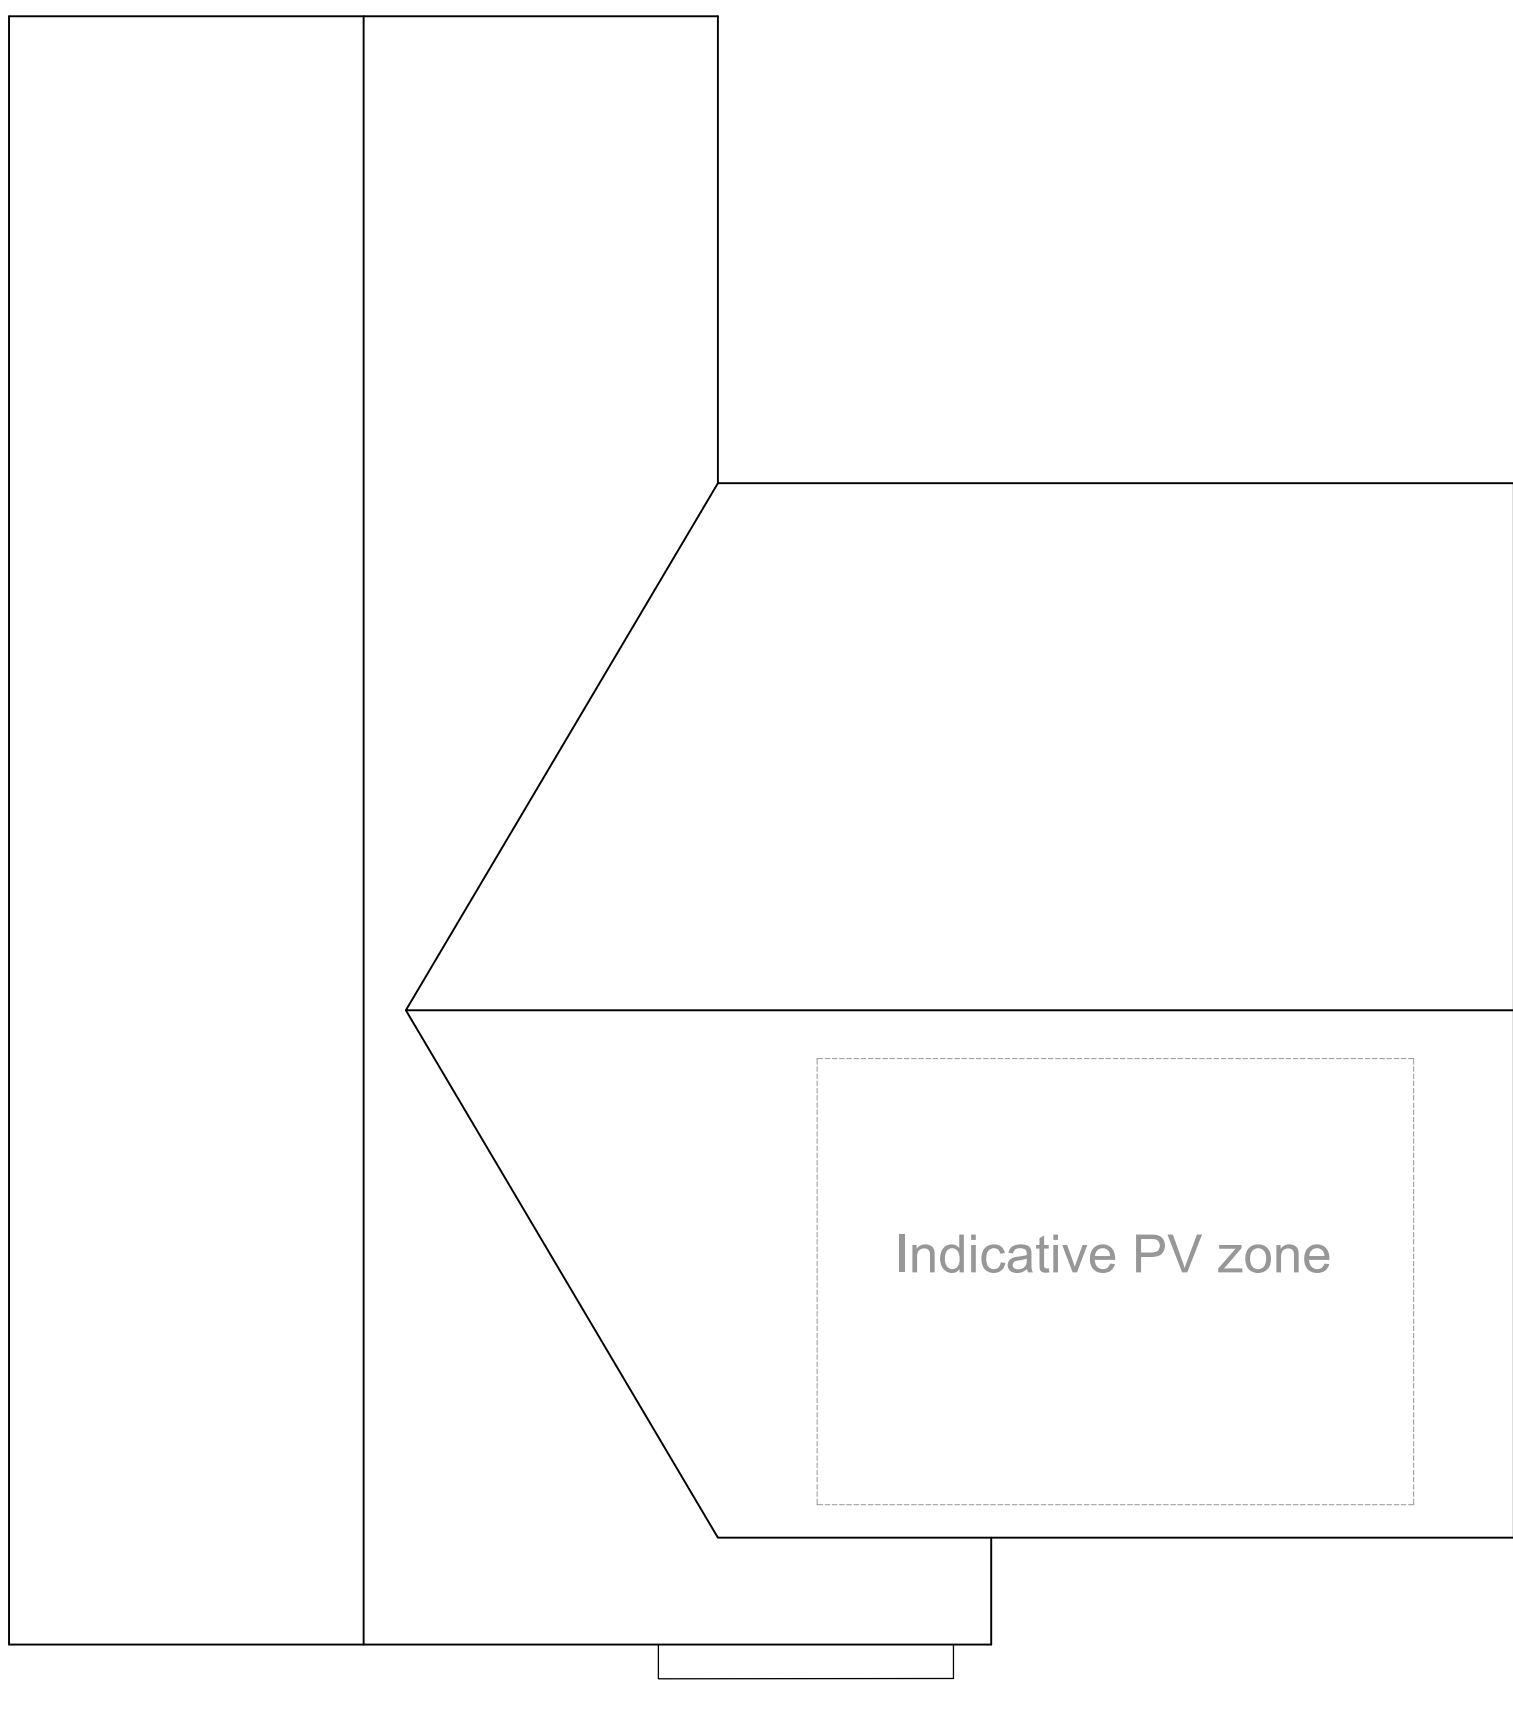

03 Roof Plan
Scale 1:50@A1 (1:100@A3)

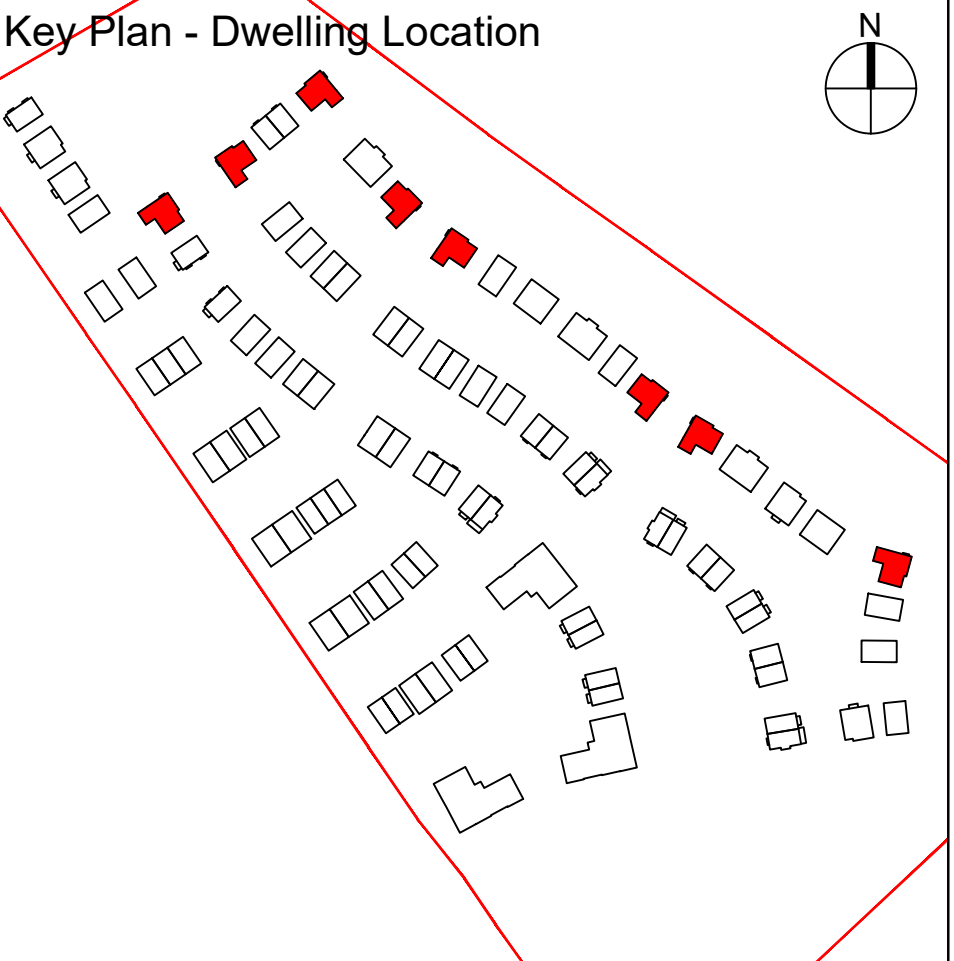

Notes/Legend

