


Beckingham PLANS

House Type	4B6P
Format	Detached
Tenure	Private
NIA (sqm)	112.6
NIA (sqft)	1212
NDSS Min (sqm)	106
Storage (sqm)	3.1
NDSS Min Storage	3.0
Part M Category	M4(2)
Plots	4(h), 7(h), 8, 13, 14, 84(h), 85(h), 88, 91, 97, 98, 108(h), 109




Notes/Legend

Windows on plots
7, 8, 108 and 109 only

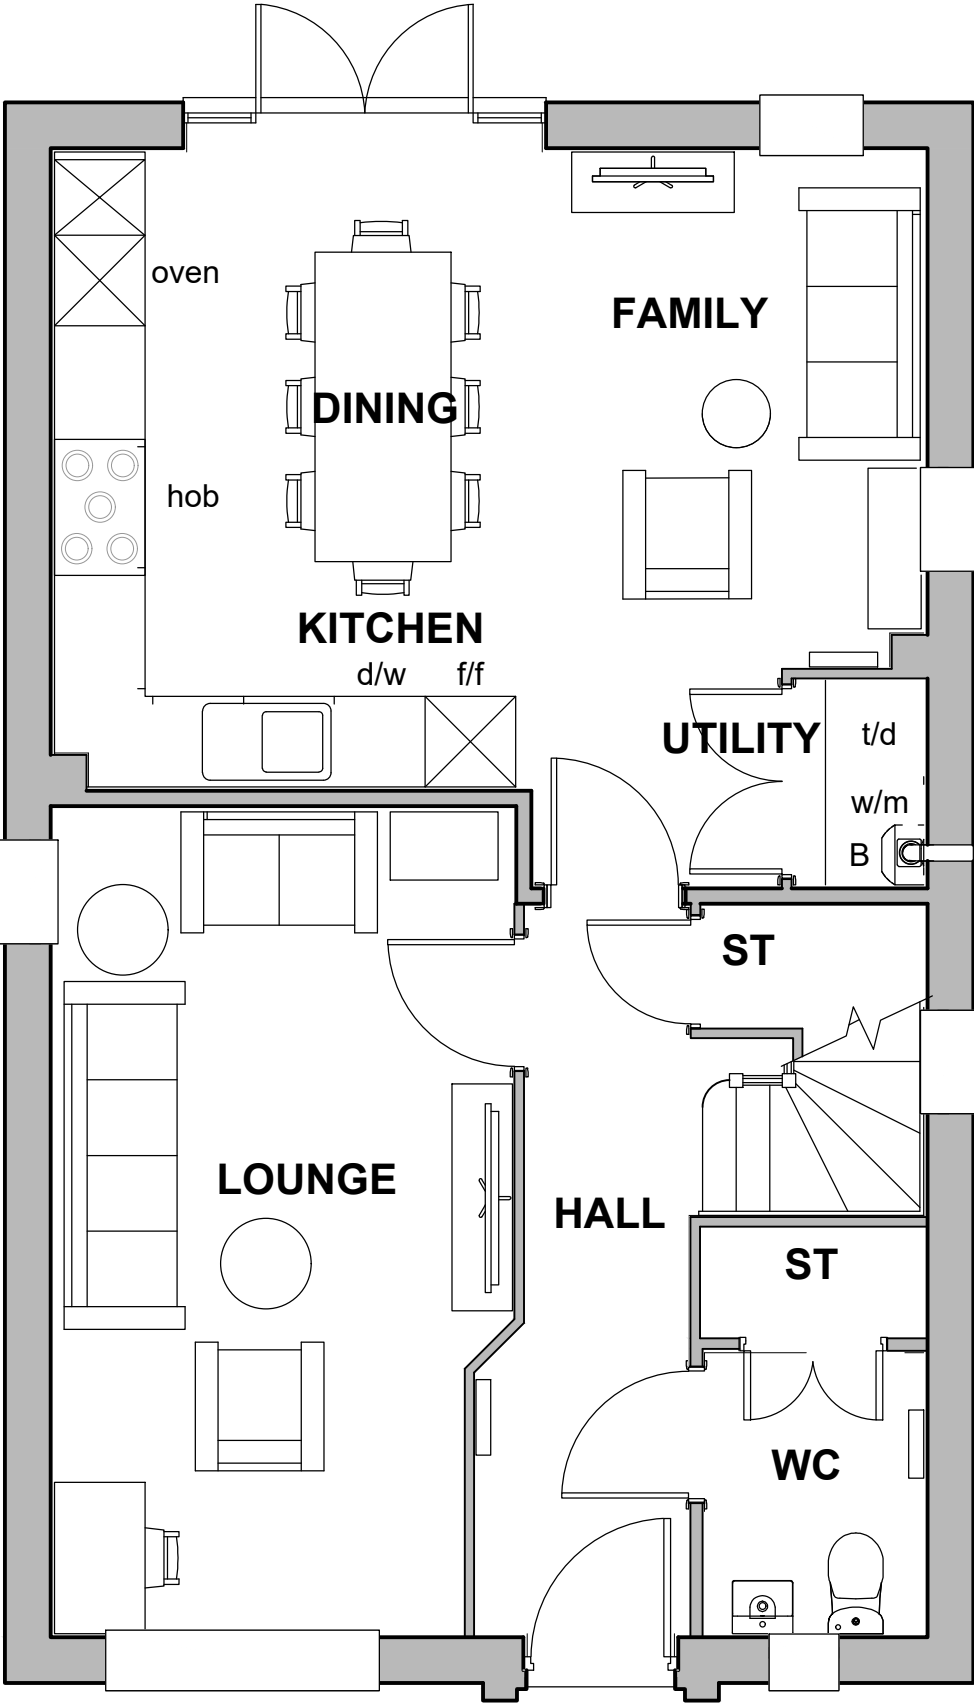


01 Ground Floor Plan
Scale 1:50@A1 (1:100@A3)

Windows on plots
7, 8, 108 and 109 only

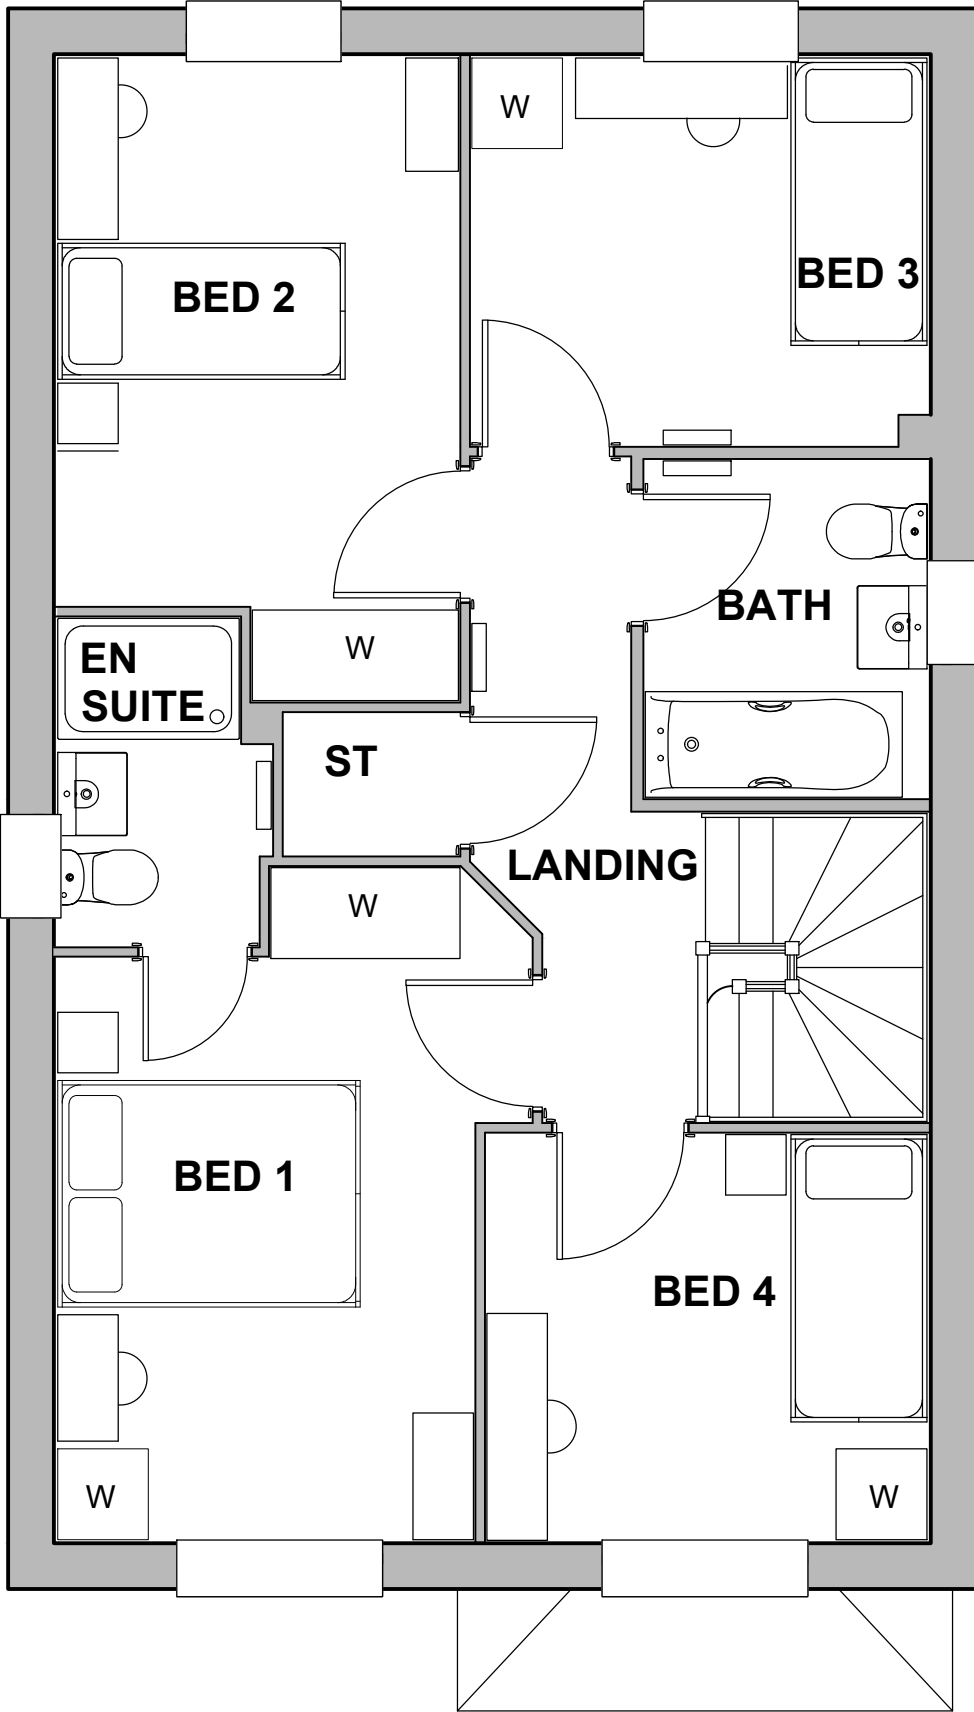

02 First Floor Plan
Scale 1:50@A1 (1:100@A3)

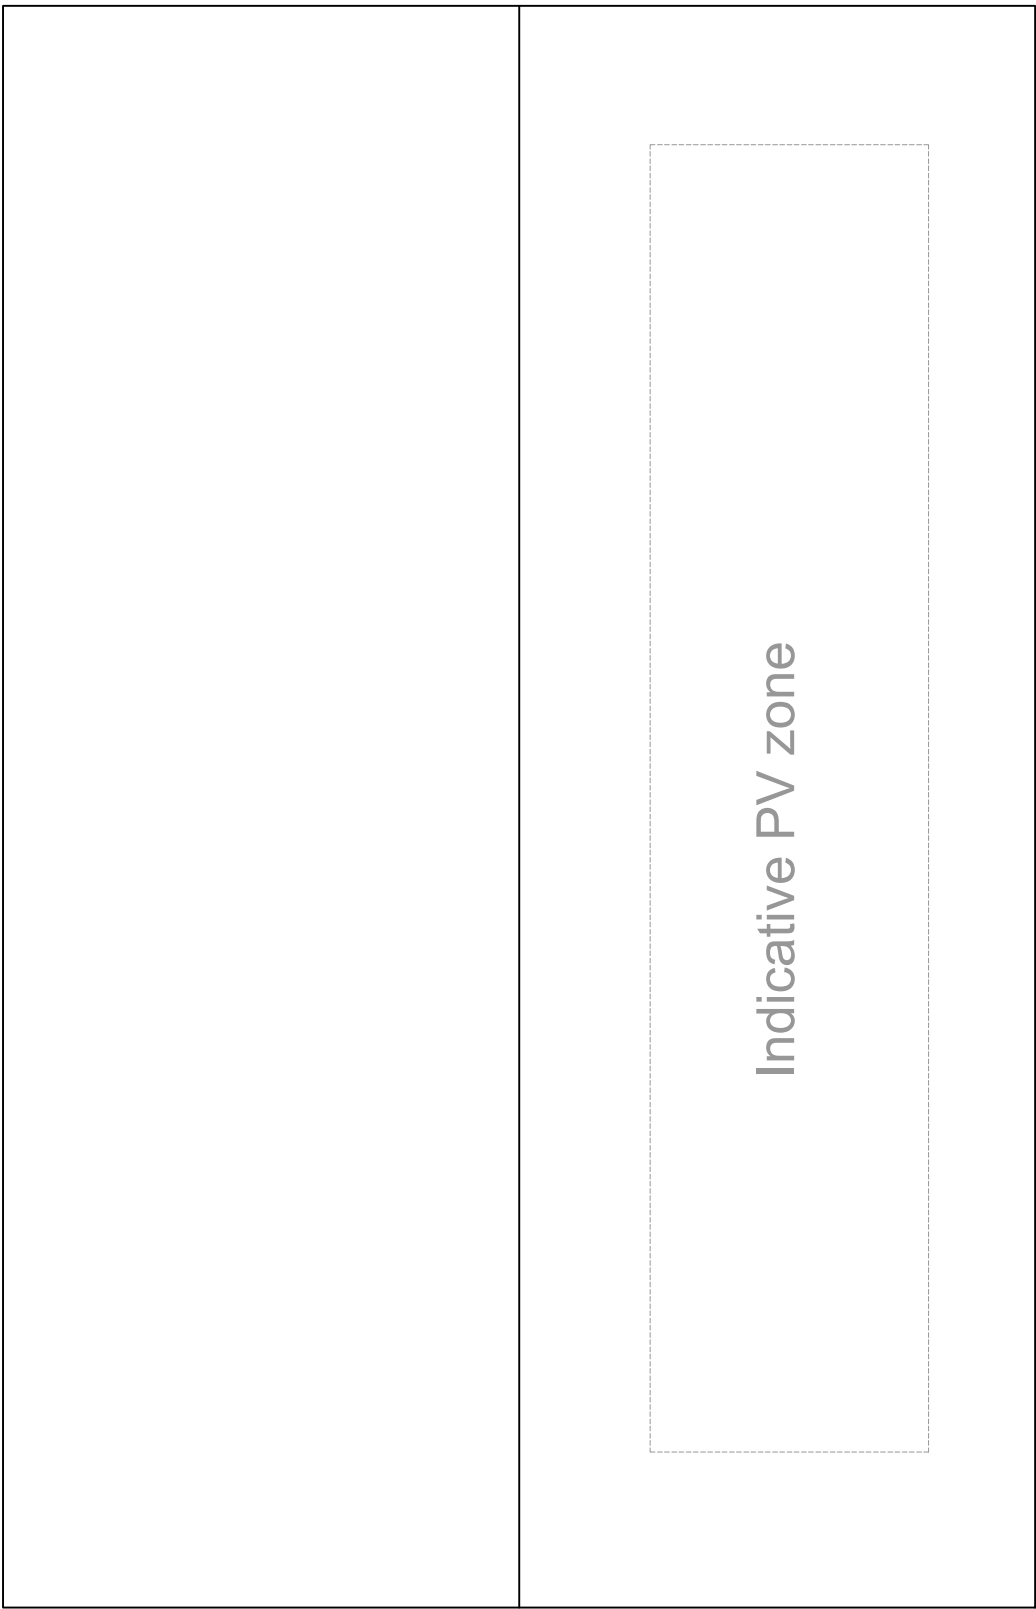

03 Roof Plan
Scale 1:50@A1 (1:100@A3)

