





02 Rear Elevation - Typical
Scale 1:50 @ A1 (1:100 @ A3)

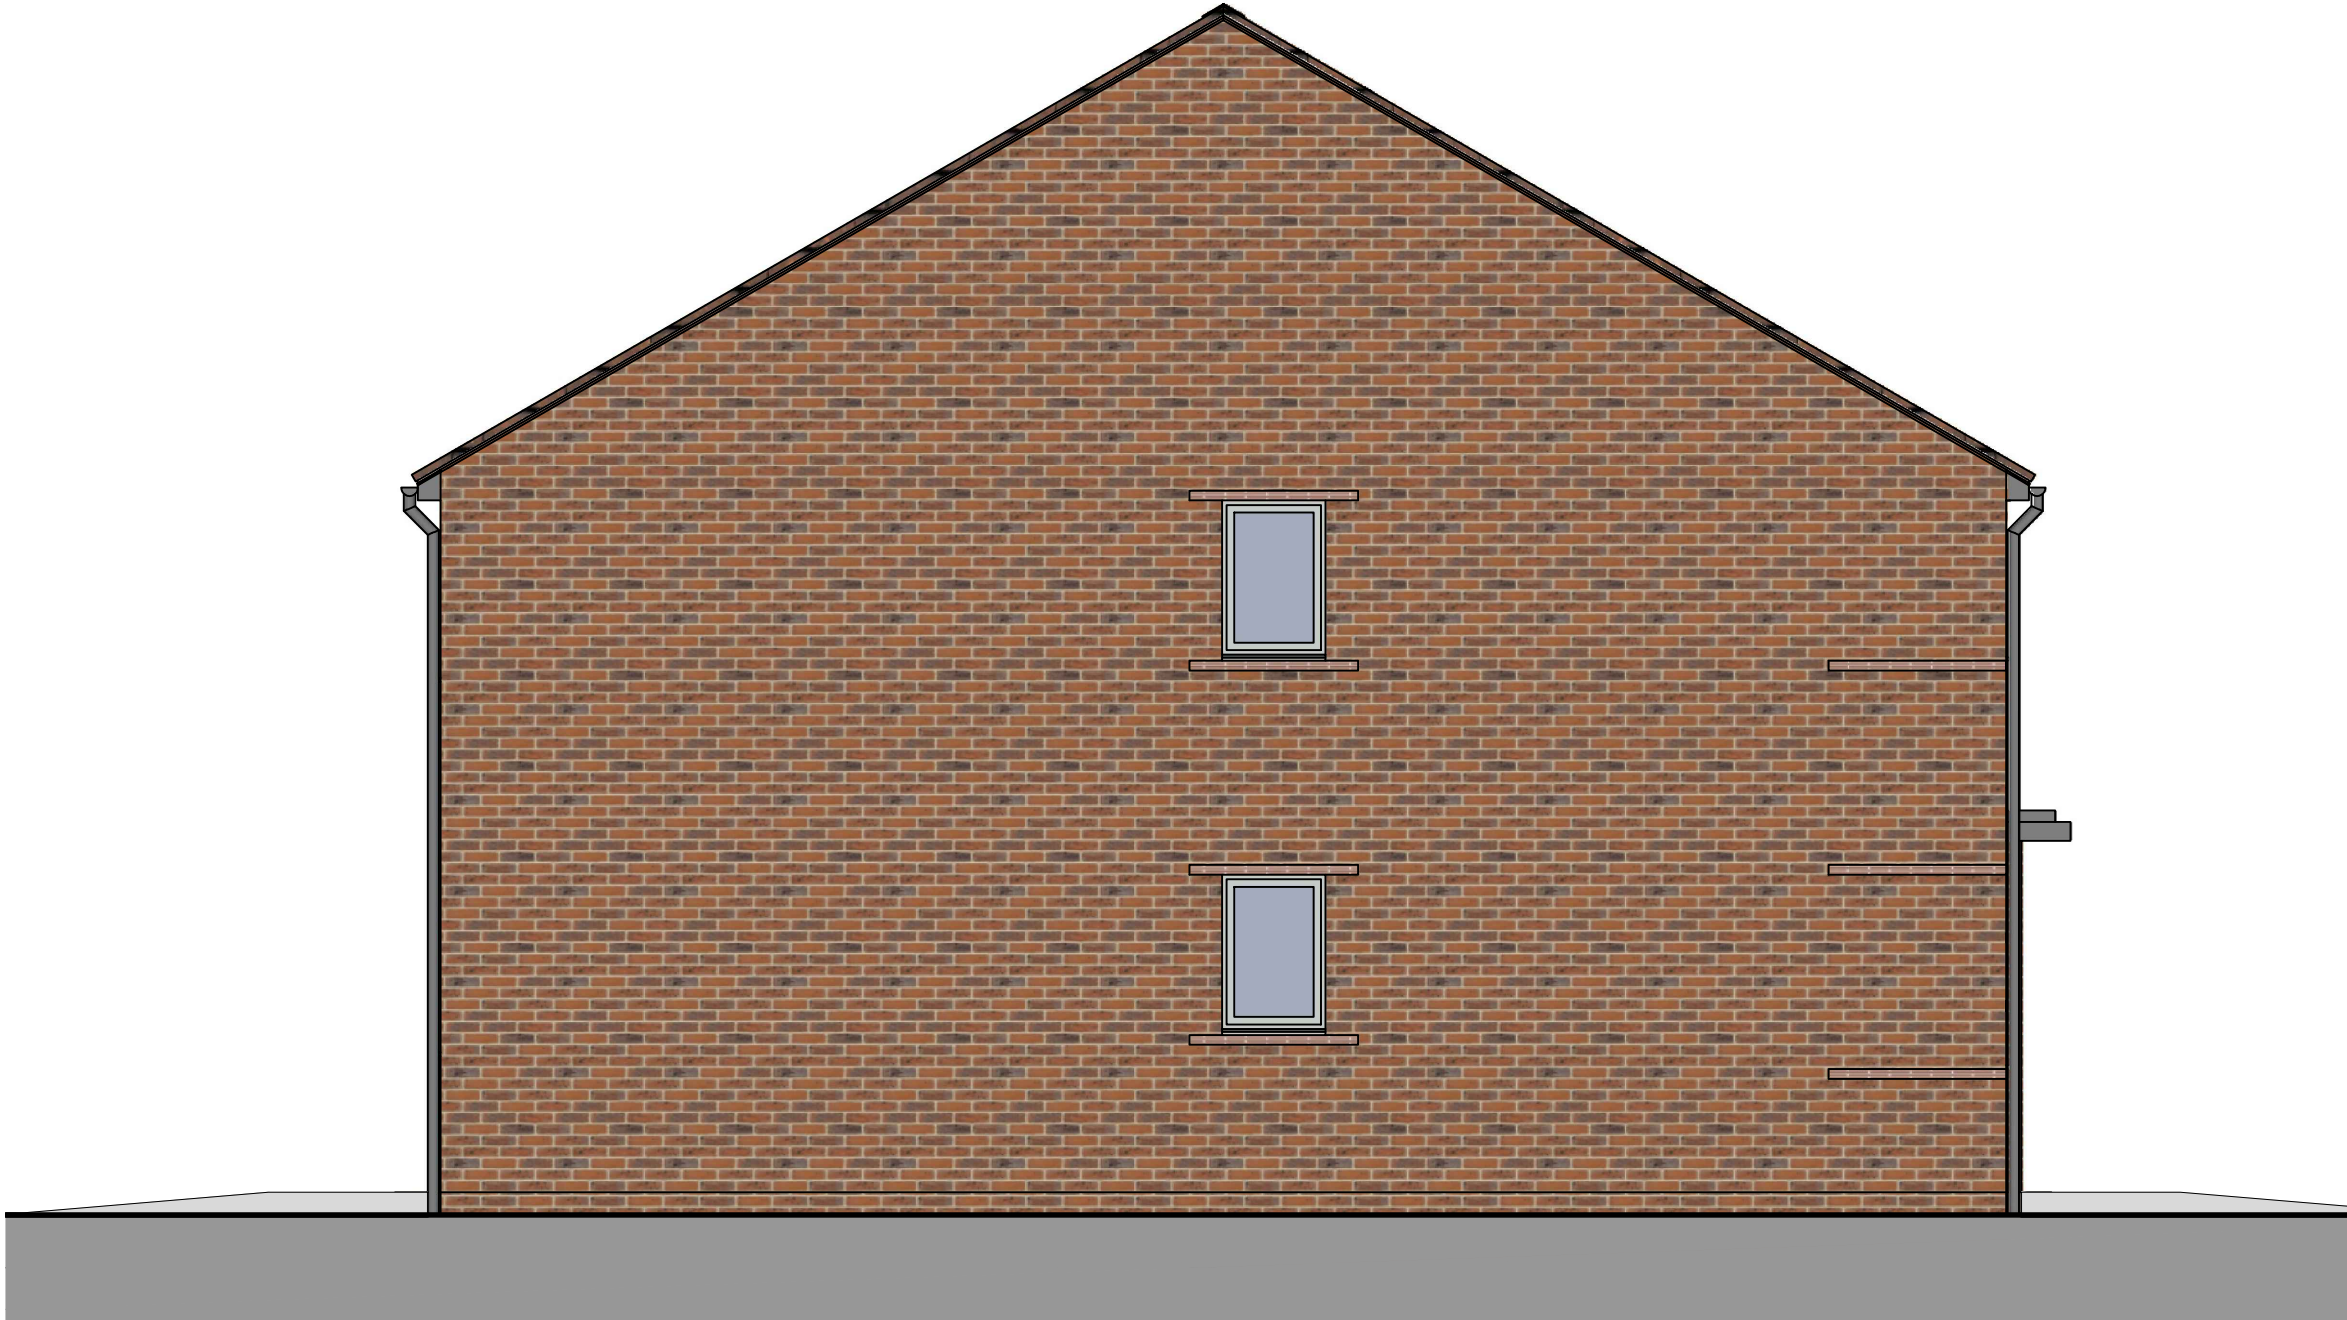

04 Side Elevation
Scale 1:50 @ A1 (1:100 @ A3)




01 Front Elevation - Semi-detached
Scale 1:50 @ A1 (1:100 @ A3)

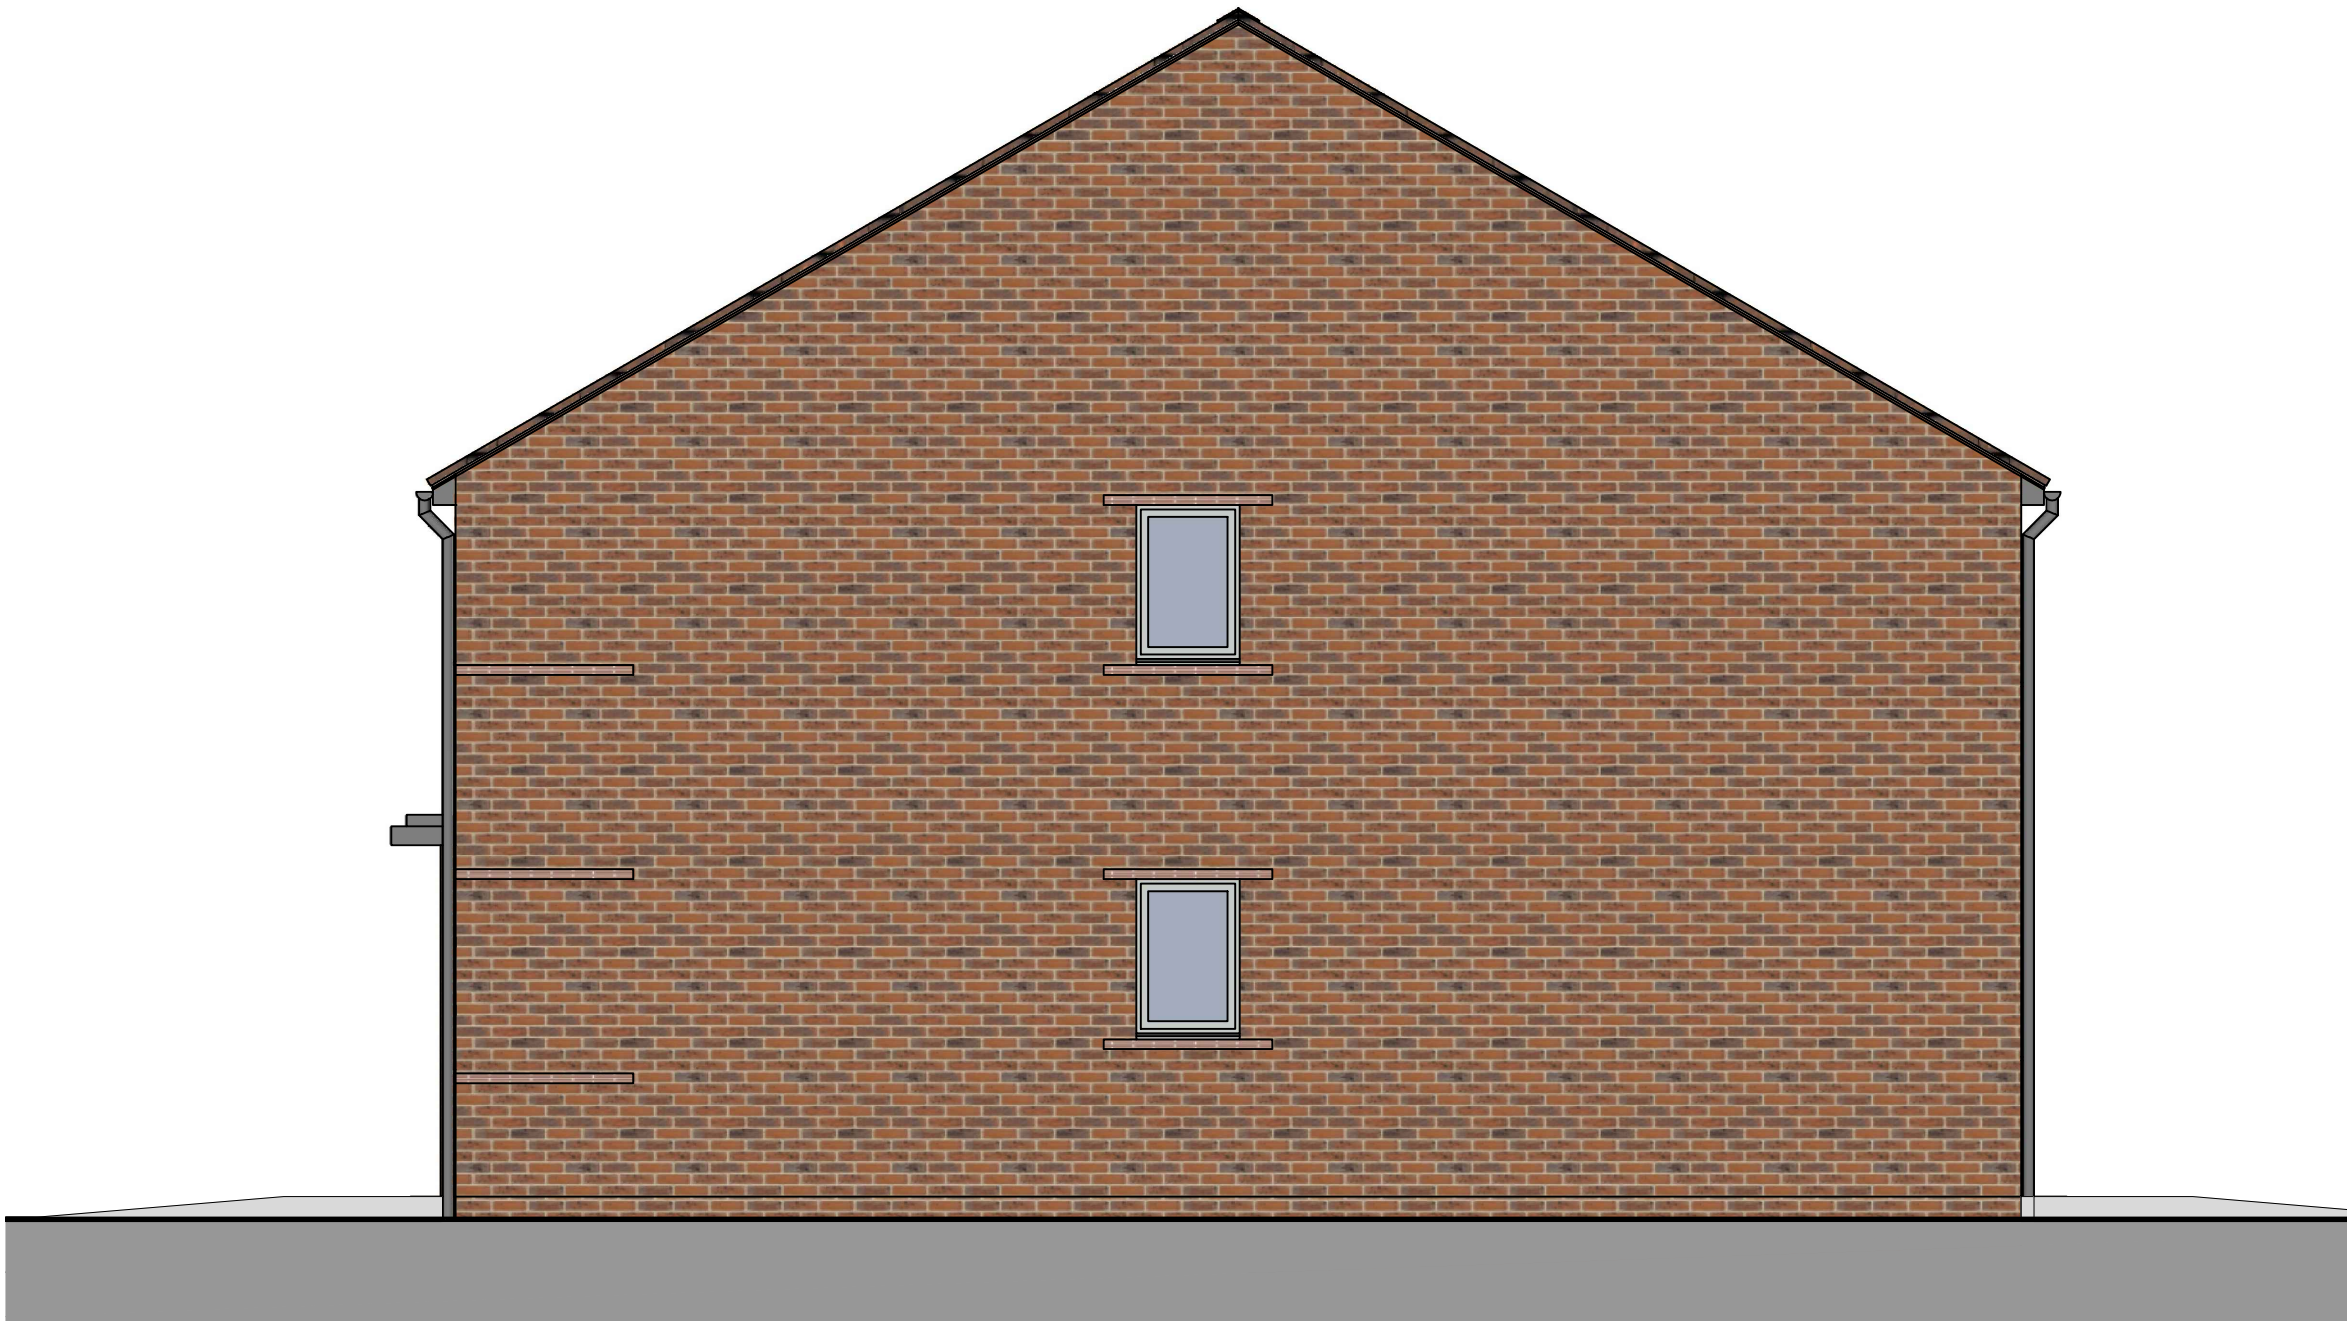

03 Side Elevation
Scale 1:50 @ A1 (1:100 @ A3)

YH54 END ALLOTMENT

House Type	4B6P
Format	Semi
Tenure	Affordable
NIA (sqm)	107.0
NIA (sqft)	1152
NDSS Min (sqm)	106
Storage (sqm)	3.99
NDSS Min Storage	3.0
Part M Category	M4(2)
Plots	19(h), 20

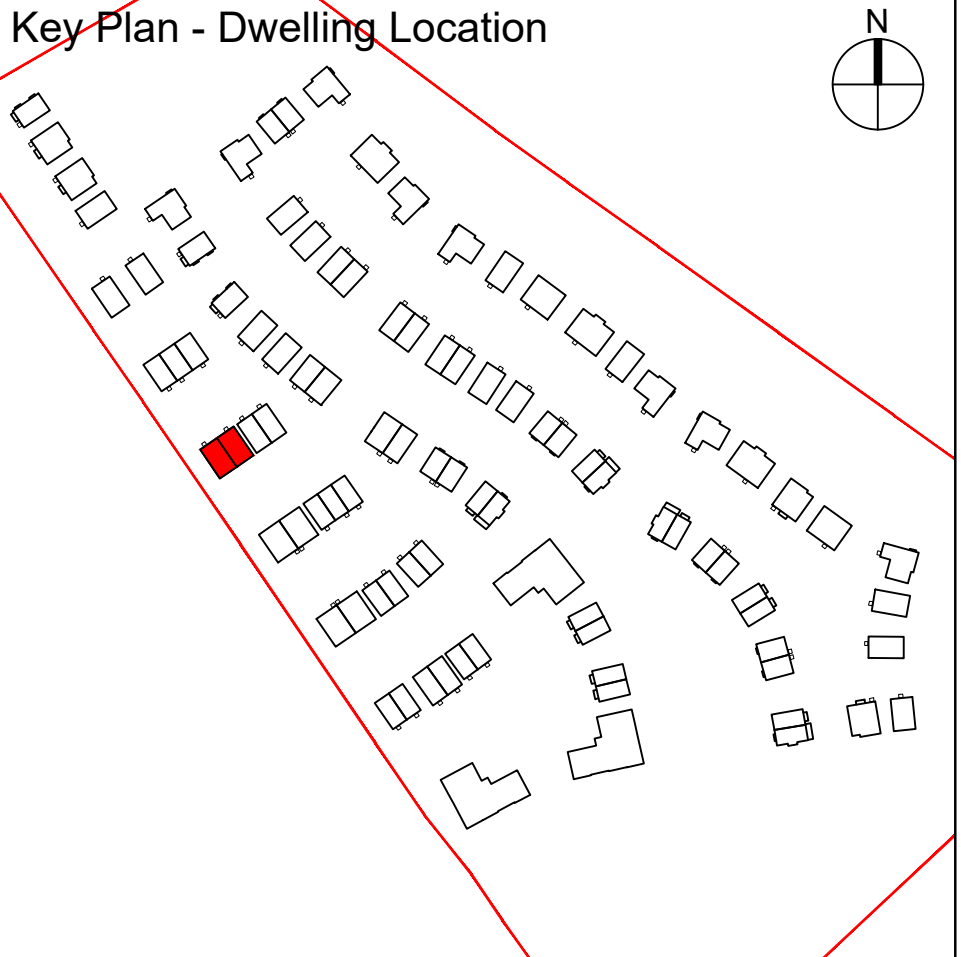

Notes/Legend

Rev	Date	Drawn	Description	Notes	Legend
A	08.08.25	JPA	Initial Pre-Planning Pack for Foundation	Do not scale from drawings unless by agreement with HTA. Use figured dimensions only. Check all dimensions on site prior to commencing the works. Drawing to be read in conjunction with other relevant consultant information.	
B	01.10.25	JPA	Elevation updates, plot numbers updated to reflect site plan		
C	08.10.25	JPA	Plots #1, #2 removed		
D	27.10.25	SAE	Minor updates following review by LGCH		
	24.11.25	SAE	Window colour changed following LGCH review, brick bond updated		

This drawing is the copyright of HTA Design LLP and must not be copied or reproduced in part, or in whole, without the express permission of HTA Design LLP. Drawing to be read in conjunction with specification.

YH54 End Allotment Elevations HTA-A_DR_2155

drawing title	drawing number	revision
David Wilson Homes LG3 Letchworth Garden City	1:50 @ A1 Scale 1:100 @ A3	D
client / project	BAR-LGC-100	GBE
	project number	originated by

FOR PLANNING

HTA Design LLP
www.hta.co.uk
London | Edinburgh | Manchester | Bristol

