




02 Rear Elevation - Semi-detached and Mid-terrace
Scale 1:50 @ A1 (1:100 @ A3)



01 Front Elevation - Semi-detached and Mid-terrace
Scale 1:50 @ A1 (1:100 @ A3)

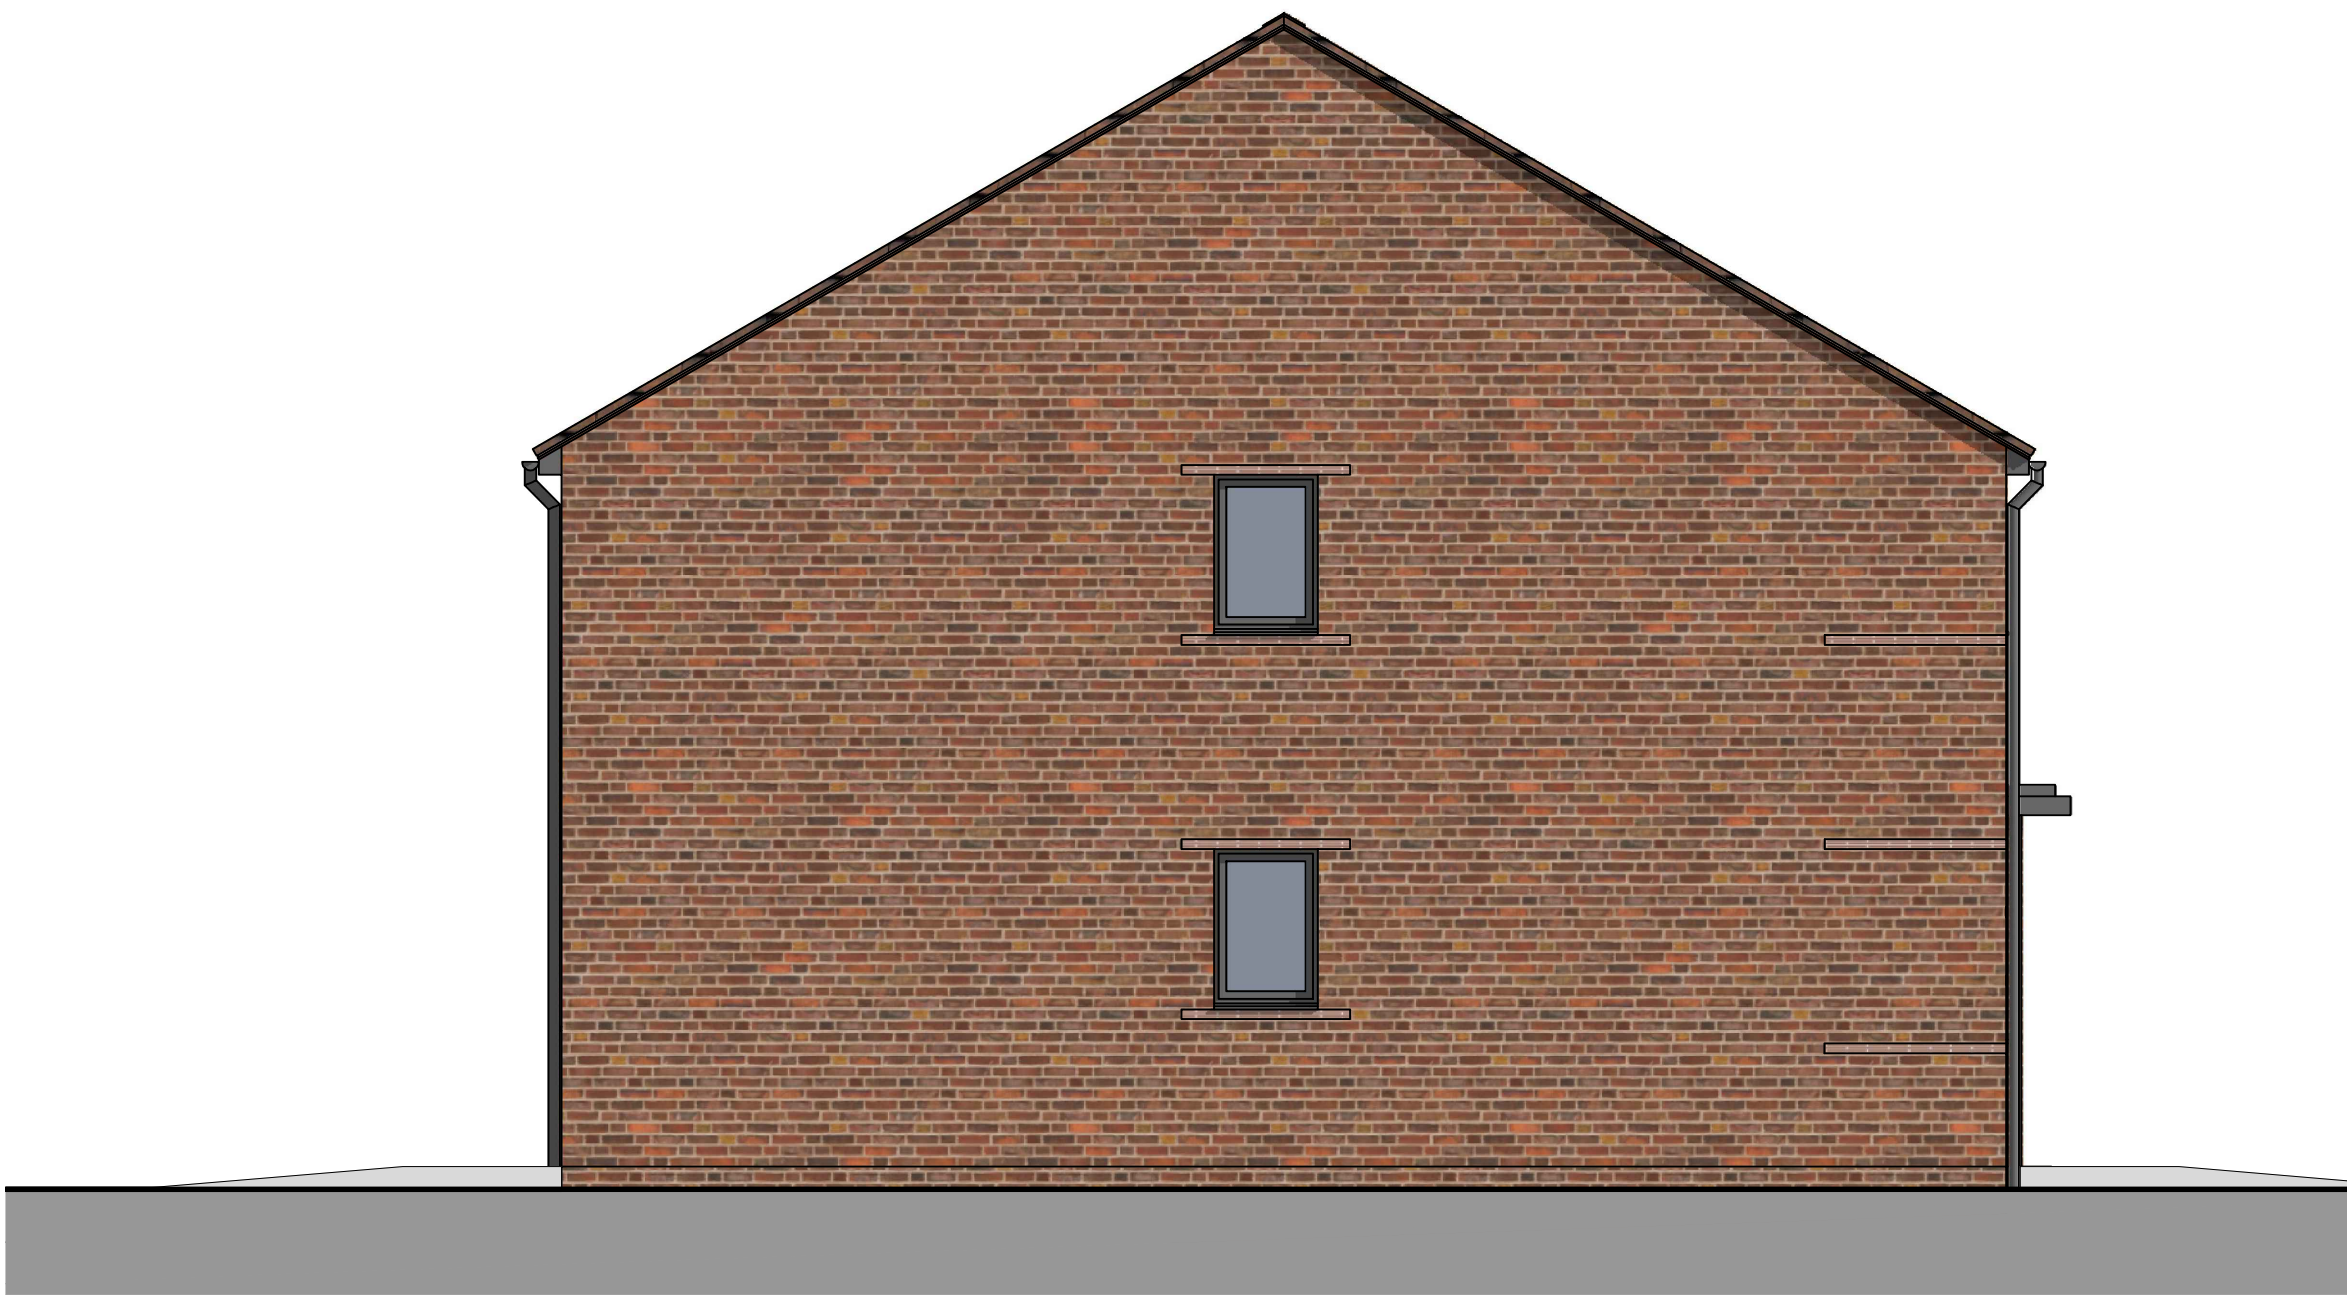


03 Side Elevation
Scale 1:50 @ A1 (1:100 @ A3)

WATFORD ALLOTMENT

House Type	3B4P
Format	Semi, Terrace
Tenure	Private
NIA (sqm)	91.9
NIA (sqft)	989
NDSS Min (sqm)	84
Storage (sqm)	3.6
NDSS Min Storage	2.5
Part M Category	M4(2)
Plots	9(h), 10(h), 11

Key Plan - Dwelling Location

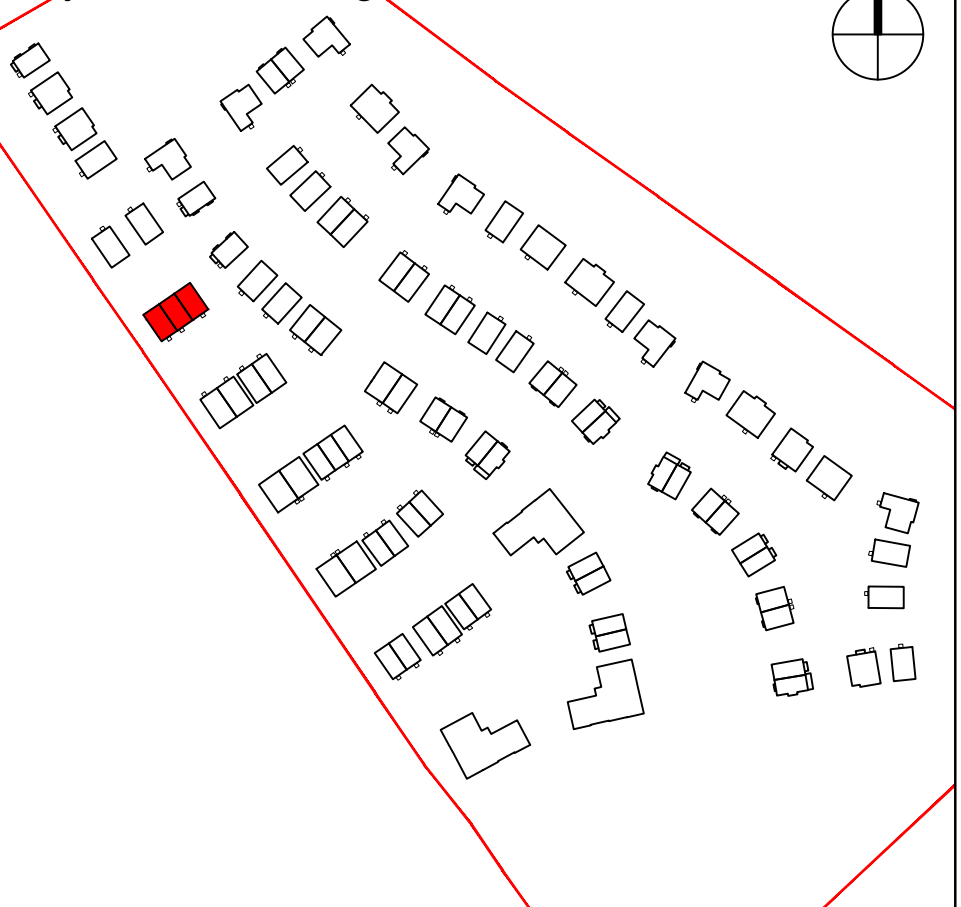

Notes/Legend

Rev	Date	Drawn	Description	Notes	Legend
A	01.10.25	JPA	Initial Pre-Planning Pack for Foundation	Do not scale from drawings unless by agreement with HTA. Use figured dimensions only. Check all dimensions on site prior to commencing the works. Drawing to be read in conjunction with other relevant consultant information.	
B	27.10.25	SAE	Elevation updates, house type name updated		
C	24.11.25	SAE	Minor updates following review by LGCH		
			Window colour changed following LGCH review, brick bond updated		

This drawing is the copyright of HTA Design LLP and must not be copied or reproduced in part, or in whole, without the express permission of HTA Design LLP. Drawing to be read in conjunction with specification.

Watford Allotment Elevations

client / project David Wilson Homes
LG3 Letchworth Garden City

HTA-A_DR_2176

drawing number 1:50 @ A1
Scale 1:100 @ A3

C

revision
project number BAR-LGC-100 GBE
originated by

FOR PLANNING

status

HTA Design LLP
www.hta.co.uk
London | Edinburgh | Manchester | Bristol

