



02 Rear Elevation - Typical
Scale 1:50 @ A1 (1:100 @ A3)




01 Front Elevation - Semi-detached
Scale 1:50 @ A1 (1:100 @ A3)



03 Side Elevation
Scale 1:50 @ A1 (1:100 @ A3)

STANFORD AVENUE

House Type	3B4P
Format	Semi, Terrace
Tenure	Private
NIA (sqm)	102.2
NIA (sqft)	1100
NDSS Min (sqm)	84
Storage (sqm)	3.12
NDSS Min Storage	2.5
Part M Category	M4(2)
Plots	16

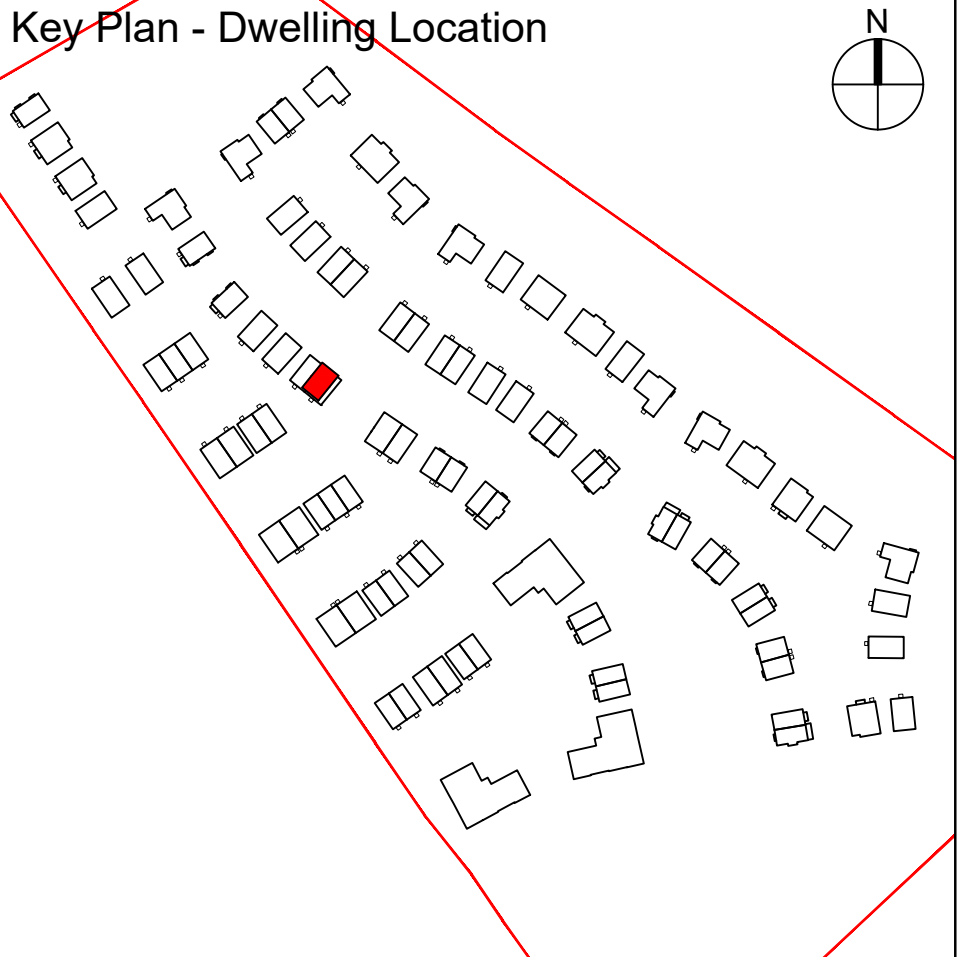

Notes/Legend

Rev	Date	Drawn	Description
A	08.08.25	JPA	Initial Pre-Planning Pack for Foundation
A	27.10.25	SAE	Minor updates following review by LGCH
B	24.11.25	SAE	Window colour changed following LGCH review, brick bond updated

Notes:
Do not scale from drawings unless by agreement with HTA. Use figured dimensions only. Check all dimensions on site prior to commencing the works. Drawing to be read in conjunction with other relevant consultant information.

Legend

This drawing is the copyright of HTA Design LLP and must not be copied or reproduced in part, or in whole, without the express permission of HTA Design LLP. Drawing to be read in conjunction with specification.

Stanford Avenue Elevations

drawing title
David Wilson Homes
LG3 Letchworth Garden City

HTA-A_DR_2180

drawing number
1:50 @ A1
Scale 1:100 @ A3

B

revision
BAR-LGC-100 GBE
project number originated by

FOR PLANNING

status

HTA Design LLP
www.hta.co.uk
London | Edinburgh | Manchester | Bristol

