


RAINHAM AVE/W'DLAND

House Type	3B5P
Format	Semi
Tenure	Private
NIA (sqm)	110.2
NIA (sqft)	1186
NDSS Min (sqm)	99
Storage (sqm)	3.5
NDSS Min Storage	2.5
Part M Category	M4(2)
Plots	29(h), 30, 77(h), 78, 95(h), 96

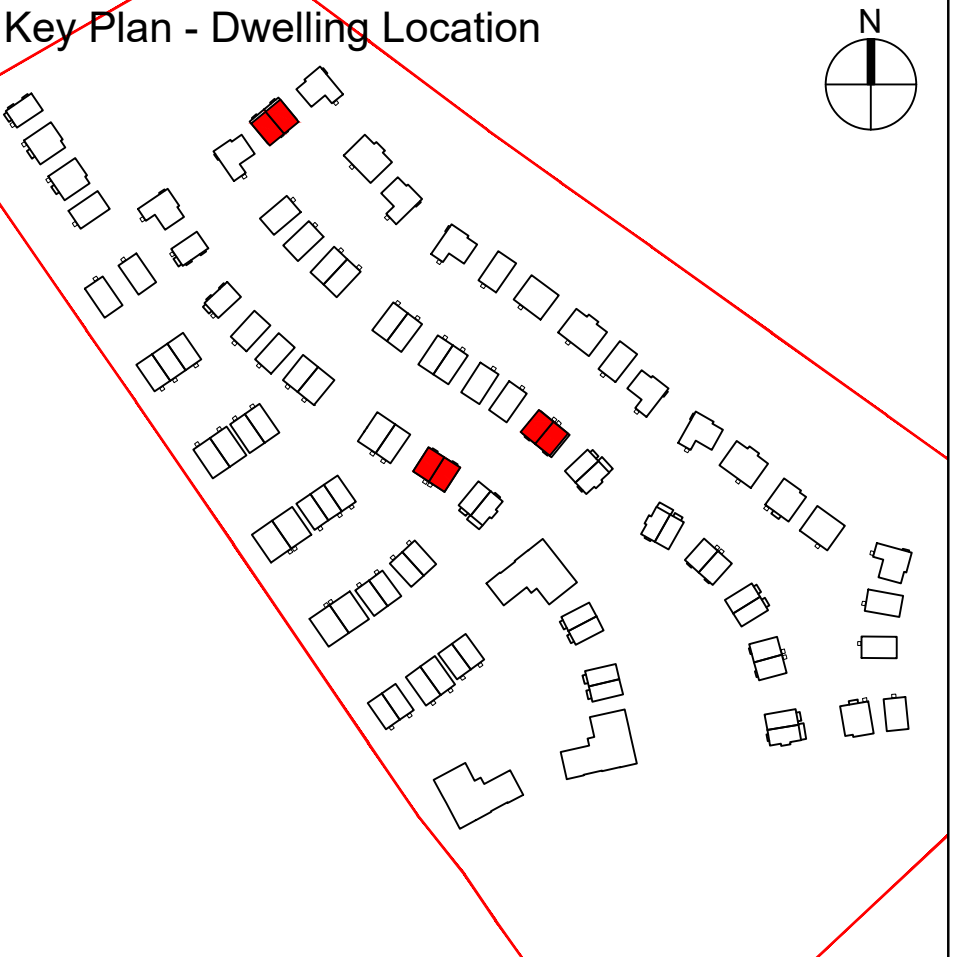

Notes/Legend



02 Rear Elevation - Typical
Scale 1:50 @ A1 (1:100 @ A3)




01 Front Elevation - Semi-detached
Scale 1:50 @ A1 (1:100 @ A3)



03 Side Elevation - Typical
Scale 1:50 @ A1 (1:100 @ A3)

Rev	Date	Drawn	Description	Notes	Legend
A	01.10.25	JPA	Initial Issue Pre-Planning Pack for Foundation	Do not scale from drawings unless by agreement with HTA. Use figured dimensions only. Check all dimensions on site prior to commencing the works. Drawing to be read in conjunction with other relevant consultant information.	
B	23.10.25	SAE	Plot numbers updated to reflect site plan		
C	24.11.25	SAE	Minor updates following review by LGCH Front door repositioned to match standard plan and window colour changed following LGCHF review, brick bond updated	This drawing is the copyright of HTA Design LLP and must not be copied or reproduced in part, or in whole, without the express permission of HTA Design LLP. Drawing to be read in conjunction with specification.	

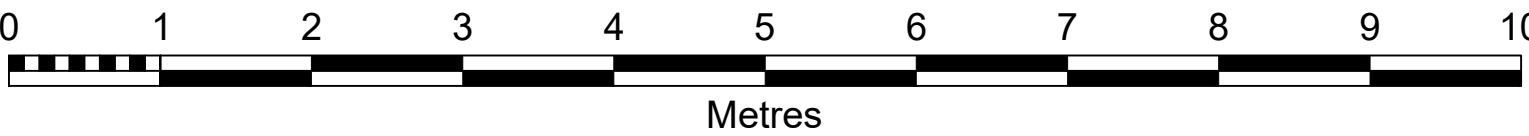

Rainham Avenue Elevations	HTA-A_DR_2101	C
drawing title	drawing number	revision
David Wilson Homes	1:50 @ A1	
LG3 Letchworth Garden City	Scale 1:100 @ A3	
client / project	BAR-LGC-100	GBE
	project number	originated by
HTA Design LLP		
www.hta.co.uk		
London Edinburgh Manchester Bristol		
FOR PLANNING		
status		