




02 Rear Elevation - Typical
Scale 1:50 @ A1 (1:100 @ A3)




01 Front Elevation - Semi-detached
Scale 1:50 @ A1 (1:100 @ A3)

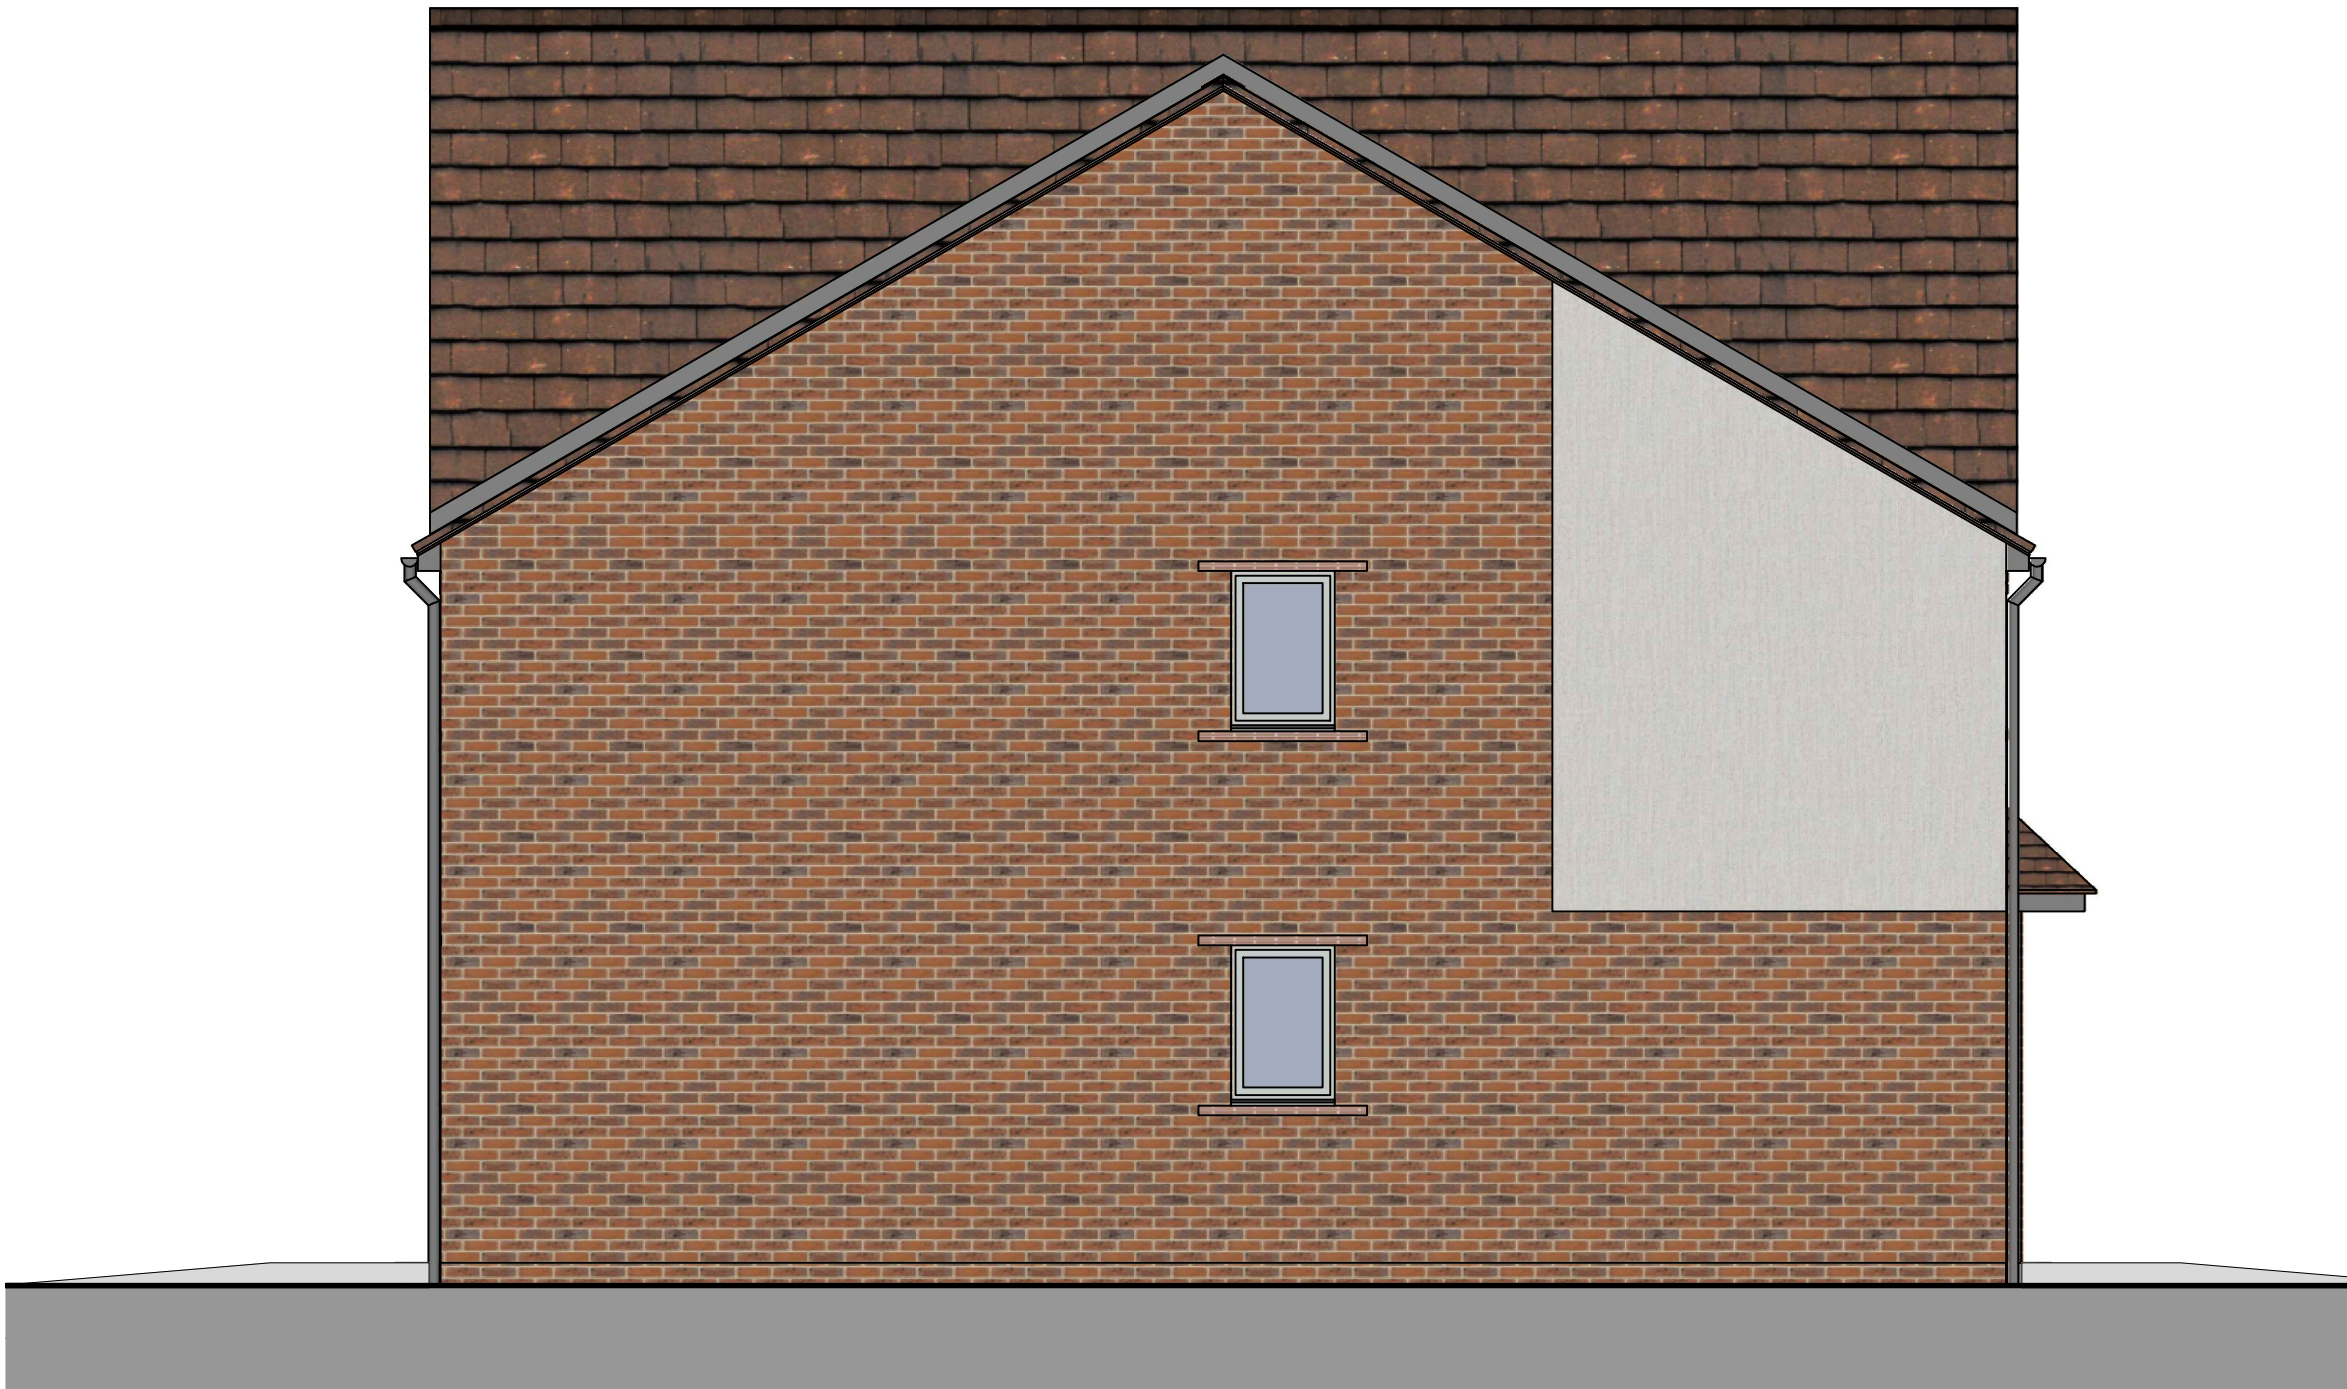

03 Side Elevation
Scale 1:50 @ A1 (1:100 @ A3)


YH52 END AVENUE

House Type	3B5P
Format	Semi
Tenure	Affordable
NIA (sqm)	93.8
NIA (sqft)	1010
NDSS Min (sqm)	93
Storage (sqm)	3.3
NDSS Min Storage	2.5
Part M Category	M4(2)
Plots	28, 83, 99(h), 100, 101(h)

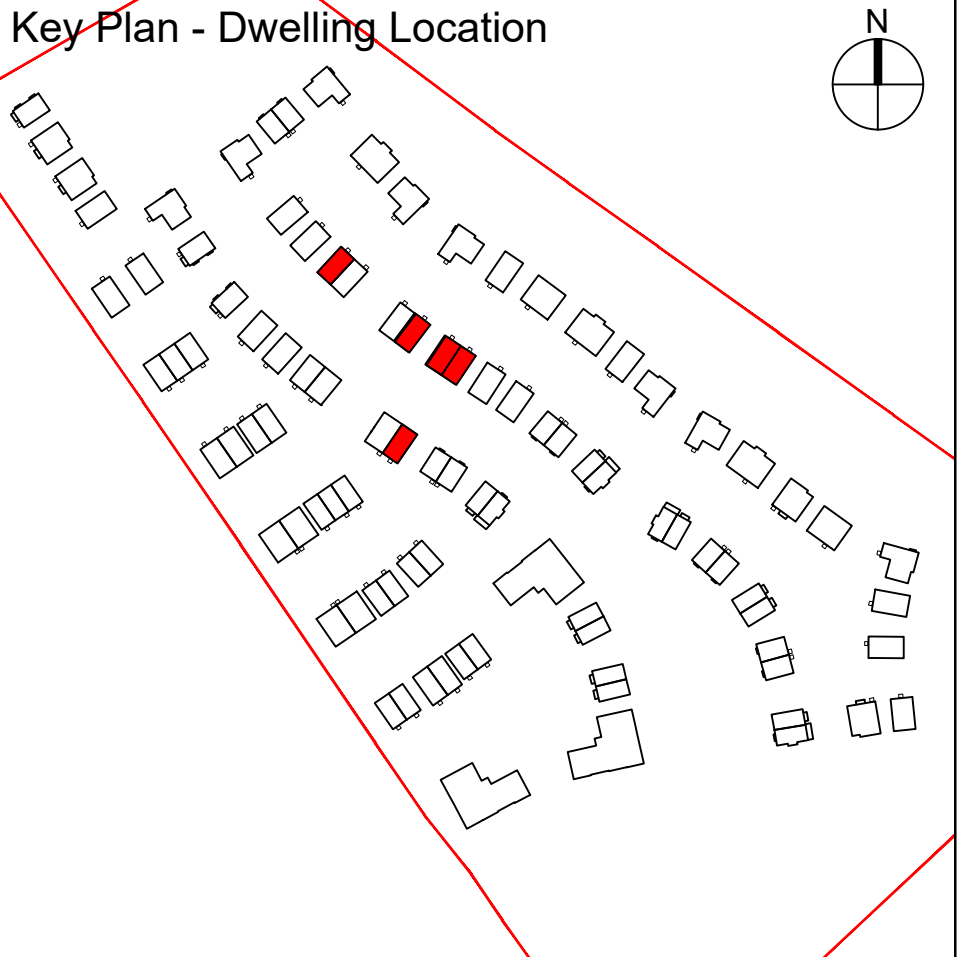

Notes/Legend

Rev	Date	Drawn	Description	Notes	Legend
A	01.10.25	JPA	Initial Pre-Planning Pack for Foundation	Do not scale from drawings unless by agreement with HTA. Use figured dimensions only. Check all dimensions on site prior to commencing the works. Drawing to be read in conjunction with other relevant consultant information.	
B	27.10.25	SAE	Minor updates following review by LGCH		
C	24.11.25	SAE	Window colour changed following LGCH review, brick bond updated	This drawing is the copyright of HTA Design LLP and must not be copied or reproduced in part, or in whole, without the express permission of HTA Design LLP. Drawing to be read in conjunction with specification.	

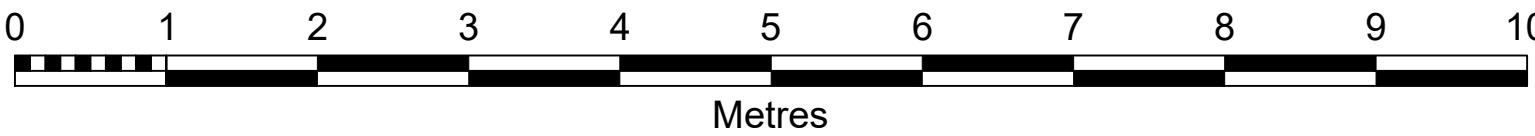

YH52 End Avenue Elevations

drawing title

David Wilson Homes
LG3 Letchworth Garden City

client / project

HTA-A_DR_2151

drawing number

1:50 @ A1
Scale 1:100 @ A3

status

C

revision

BAR-LGC-100 GBE

project number originated by

HTA Design LLP
www.hta.co.uk

London | Edinburgh | Manchester | Bristol

hta